


Canopy Outline & External Seating Area

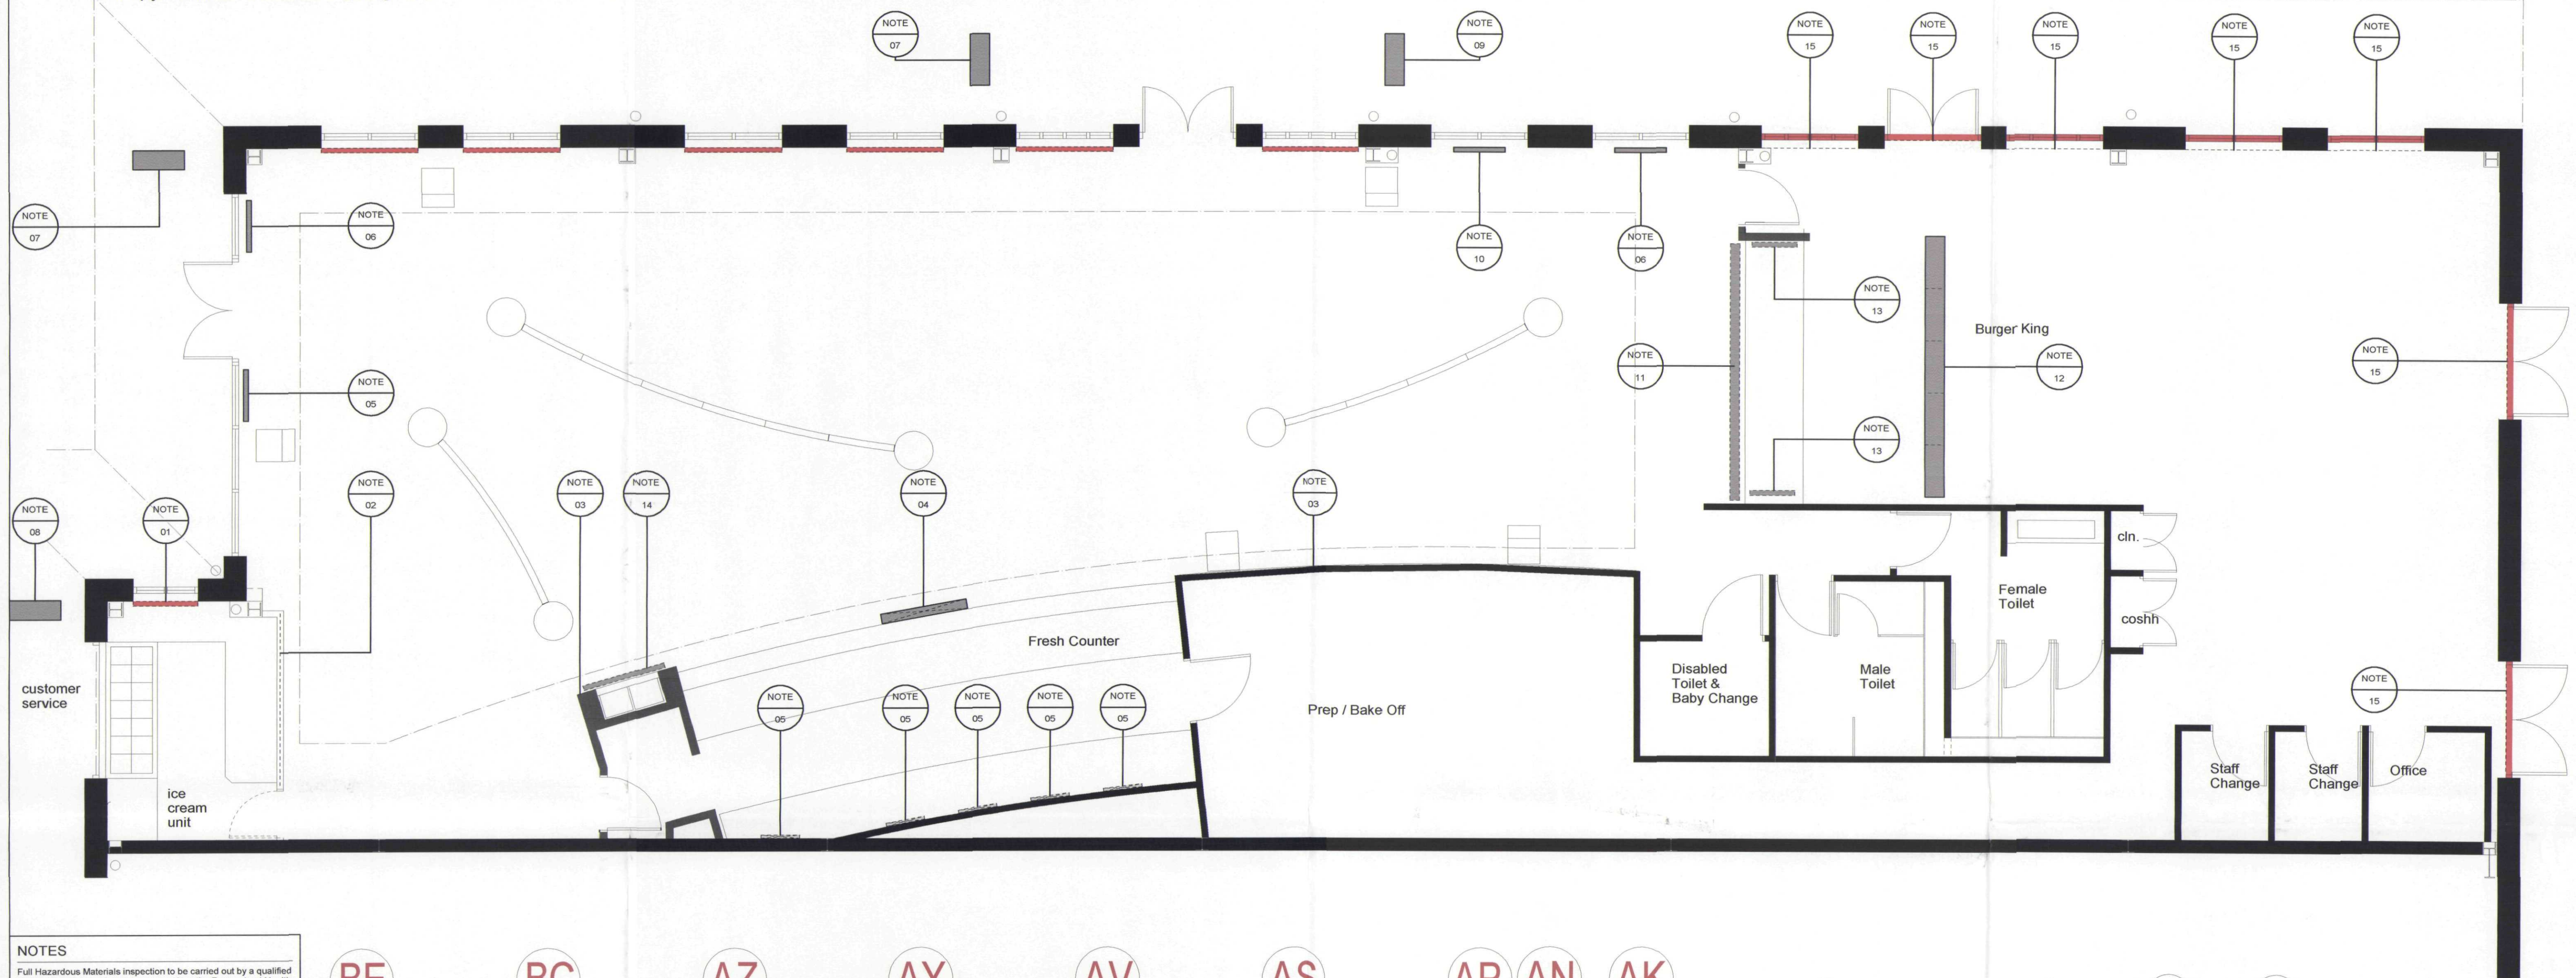


NOTES

Full Hazardous Materials inspection to be carried out by a qualified contractor before works commence, unless the Pre-contract Health and Safety Plan clearly documents that the area is safe for works to commence that may disturb hazardous material. If this documentation does not exist please refer to the contract Planning Supervisor. Requisite hazardous materials inspections to be carried out under strict environmental controls and to the approval of the contract Planning Supervisor and in accordance with directives of the Local Authority Health & Safety Executive (HSE).

NOTES

- 01 NEW ROLLER BLIND TO WINDOW WITH FIXED DROP OF 800mm, 1000mm WIDE ref. TBA IN RED. AVAILABLE FROM MULTISCREEN tel: 01684 293 405
- 02 NEW TOUGHENED GLASS PANEL TO TOP OF SCREEN PARTITION WITH FRESH VINYL FILM GRAPHIC.
- 03 FRESH SCHEME SYMBOLS DECORATION AT HIGH LEVEL. TO FRESH SCHEME STANDARD.
- 04 NEW INTERNALLY ILLUMINATED FRESH SIGNAGE PANEL. TO FRESH SCHEME STANDARD.
- 05 NEW CHANGABLE HANGING PROMOTIONAL SIGNAGE WITH FRESH GRAPHICS & MENU.
- 06 NEW CHANGABLE HANGING PROMOTIONAL SIGNAGE WITH BURGER KING GRAPHICS & MENU.
- 07 NEW SUSPENDED SPRINGFIELDS CENTRE SIGNAGE BOX WITH FRESH GRAPHIC.
- 08 NEW SUSPENDED SPRINGFIELDS CENTRE SIGNAGE BOX WITH BURGER KING GRAPHIC.
- 09 NEW SUSPENDED BURGER KING ROUNDALL TO STANDARD BURGER KING SPECIFICATION.
- 10 NEW INTERNALLY ILLUMINATED BURGER KING SIGNAGE PANEL TO SCHEME STANDARD.
- 11 NEW BURGER KING MENU VALANCE WITH 5 CANS TO STANDARD BURGER KING SPECIFICATION.
- 12 NEW BURGER KING SPECIALS MENU SIGNAGE PANEL. FIXED TO WALL.
- 13 PROPOSED POSITION OF NEW FRESH SCHEME GRAPHIC.
- 14 RED VINYL APPLIED TO GLASS BY MAIN SIGNAGE SPECIALIST.
- 15 EXTERNAL SIGNAGE PANEL FOR BURGER KING SCHEME.
- 16 EXTERNAL SIGNAGE PANEL FOR FRESH SCHEME.
- 17 EXTERNAL SIGNAGE PANEL FOR BURGER KING & FRESH SCHEME.

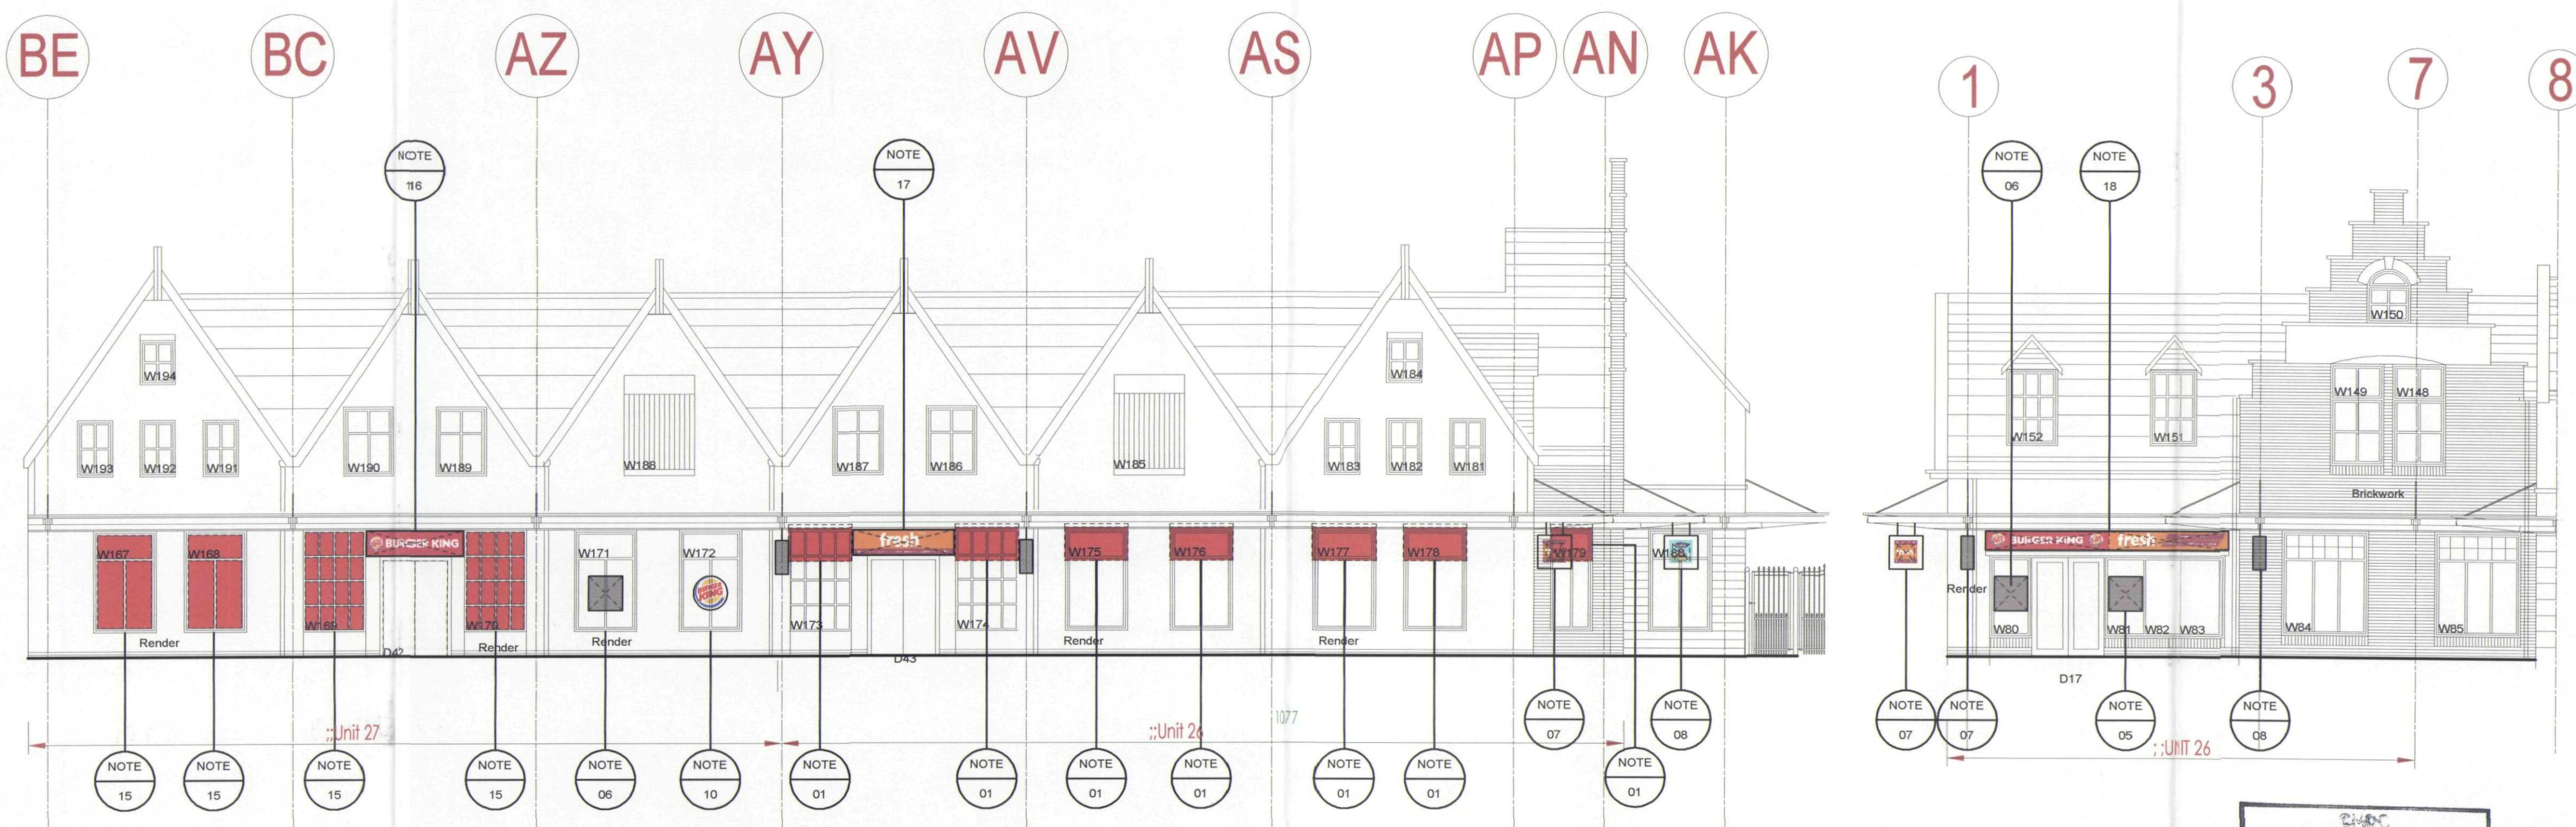

REVISIONS

REV	DATE	AMENDMENT
A	27/02/04	SIGNAGE SCHEME REVISED.
B	11/03/04	ISSUED FOR CONSTRUCTION
C	19/03/04	EXTERNAL SIGNAGE IMAGES ADDED & ISSUED FOR APPROVAL.

design consultants
mobbs miller house
6 christchurch road
abington
northampton NN1 5LL
t: 01604 638 430
f: 01604 638 450
e: studio@abdadesign.co.uk
www.abdadesign.co.uk

CLIENT
OUT OF TOWN RESTAURANTS

PROJECT
SPALDING FOOD COURT,
FRESH & BURGER KING

DESCRIPTION
PROPOSED SIGNAGE SCHEMATIC

SCALE
1 : 50 @ A1

DATE
08/12/03

INITIATOR
MH

STATUS
CHECKED

CONSTRUCTION
DRAWING NO.

1853 - CD - 11 C

This drawing has been prepared for the above project only and is the copyright of the Designers.
All dimensions to be checked on site by Principal Contractor and any discrepancies notified prior to commencement of works. Do not scale from this drawing.

23 MAR 2004
349/04

DETERMINED PLAN