




NOTES:

- 1.0 GENERAL
- 1.1 Drawing based on Hatfield Cawwell Davidson Proposed Site Plan drawing 2010-131-6410-G.
- 2.0 SITE PREPARATION
- 2.1 Proposed tree pits to be excavated to 1m x 1m x 1m deep within soft landscaped areas.
- 2.2 Proposed shrub planting areas to be excavated by main contractor to depth of 400mm below finished levels prior to top-soiling. Planting areas are to be graded to be approximately 75mm below any adjacent surfaces.
- 2.3 All new trees to be planted to a minimum depth of 500mm below finished level and any other debris that may interfere with the establishment of plants.
- 2.4 All new trees to be planted to a minimum depth of 500mm below finished level and graded to be flush with finished levels.
- 3.0 PLANTING
- 3.1 All approved proposed species shall be true to type.
- 3.2 Proposed shrubs to be planted at scheduled densities.
- 3.3 All approved proposed species shall be true to type.
- 3.4 During cultivation compost to 50mm depth to be incorporated to all new shrub and tree planting areas.
- 3.5 All new trees to be planted to a minimum depth of 500mm below finished level and graded to be flush with finished levels.
- 3.6 All new trees to be planted to a minimum depth of 500mm below finished level and graded to be flush with finished levels.
- 4.0 MULCH
- 4.1 All new tree and shrub and tree areas to be mulched over. Mulch to be medium grade bark mulch laid to depth of 75mm.

PROPOSED PLANTING SCHEDULE:

No.	Plant Name	HS/Sp/Gr	Grth	Container	Root	Density
1	Betula pendula	350-1000mm	12-14cm	45-65L	C	4,000/m2
2	Conocarpus laurifolius	30-40cm	12-14cm	45-65L	C	4,000/m2
3	Euonymus fortunei	30-40cm	12-14cm	45-65L	C	4,000/m2
4	Hebe x exoniensis	30-40cm	12-14cm	45-65L	C	4,000/m2
5	Londonia nitida	30-40cm	12-14cm	45-65L	C	4,000/m2
6	Prunus laurocerasus	30-40cm	12-14cm	45-65L	C	4,000/m2
7	Syringa vulgaris	30-40cm	12-14cm	45-65L	C	4,000/m2

SITE PLAN NT:

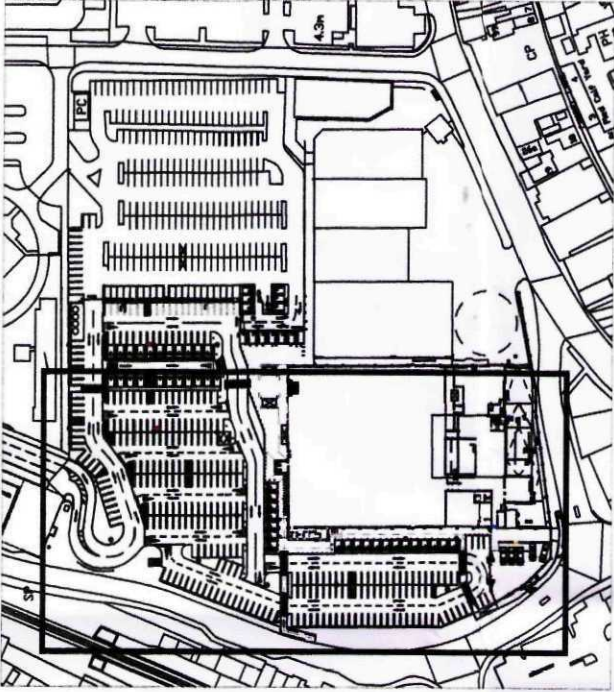

AMENDED PLAN
Ref: H1C-0349-11/1

11 AUG 2011

Revised base plan

Rev. Changes

Date

01.05.11

CK

MN

Dr by

Ap by

GC Design

Chartered Landscape Architects

Part of Ground Control Group

www.groundcontrol.co.uk

Client

Project

Spalding

Detailed Planting Plan

May 2011

CK

MN

1:250@A1

GC.50675.001

Planning

All dimensions to be checked on site. Discrepancies between the drawing and information given

drawings must be reported to this office for clarification before construction.