


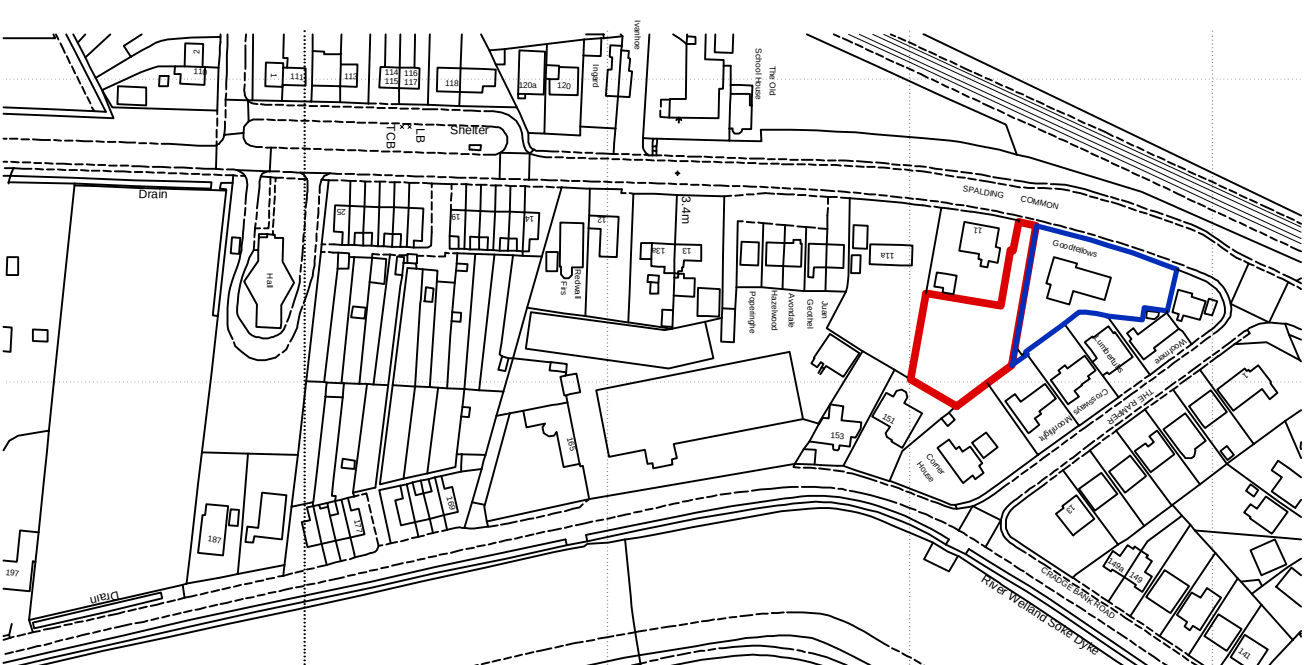

SPALDING COMMON

Goodfellows

Lumbertubs

Crossways

Woolmere

THE RAMP

5.5m

7.2m

10.2m

10.8m

17

G. R. MERCHANT LTD.
11ENG AMICE FIMO

**ARCHITECTURAL, STRUCTURAL
AND LAND DRAINAGE
CONSULTANTS**
4 Wraiths Mews,
12A Park Road, Holbeach,
Spalding, Lincs. PE12 7EE
Tel: 01406 490800
Fax: 01406 425744
E-Mail: g.r.merchant@btconnect.com

Scales

1:200 (Unless Otherwise Noted)

[illegible]