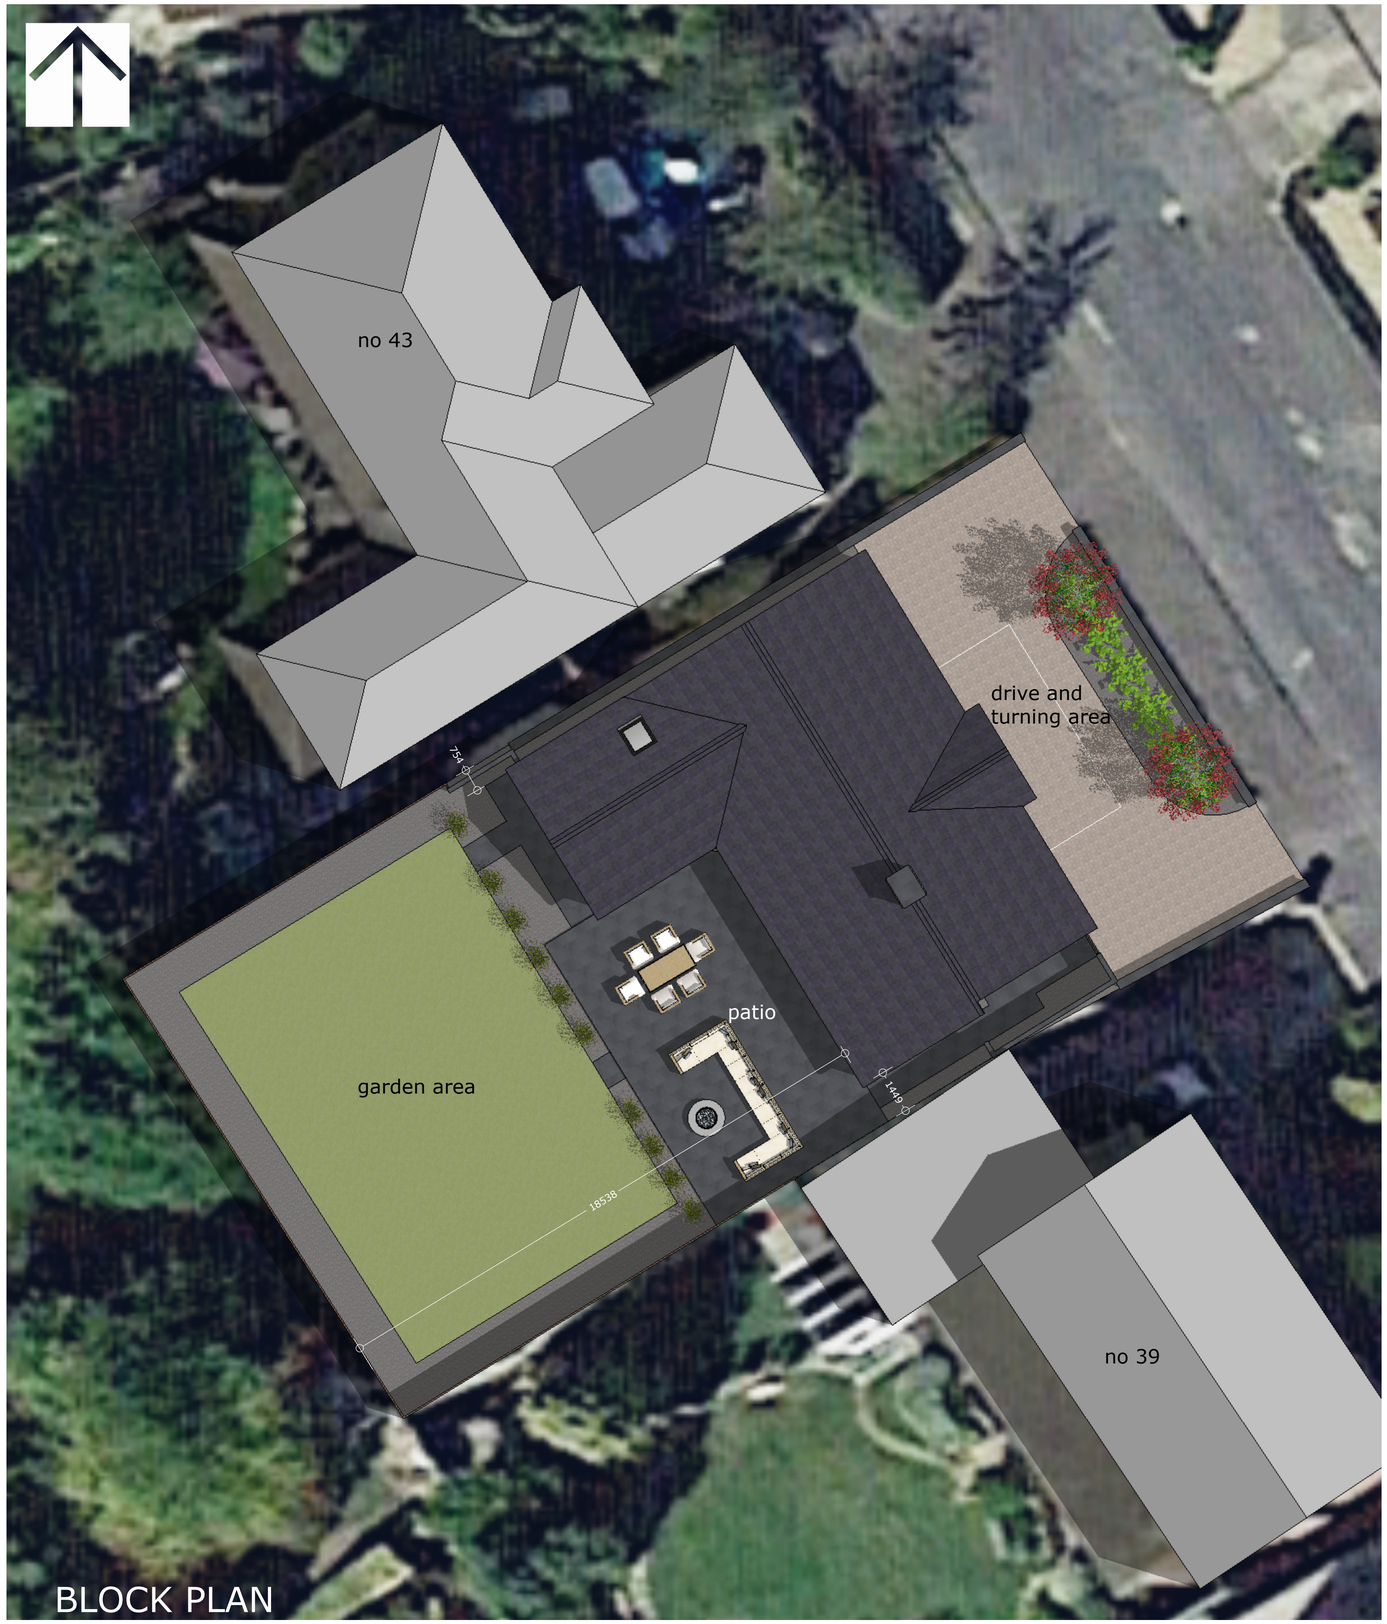
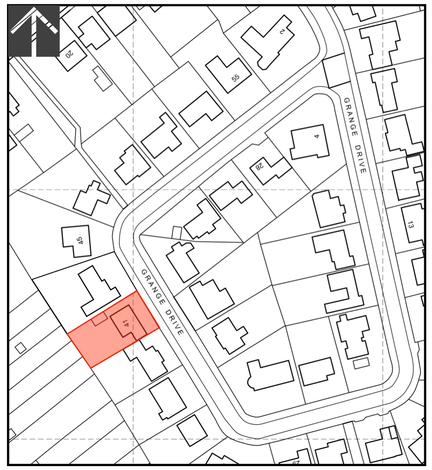
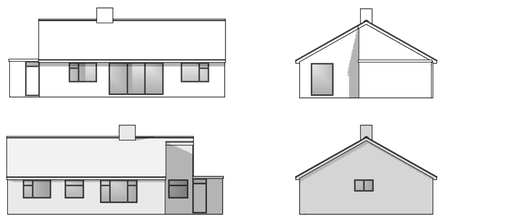


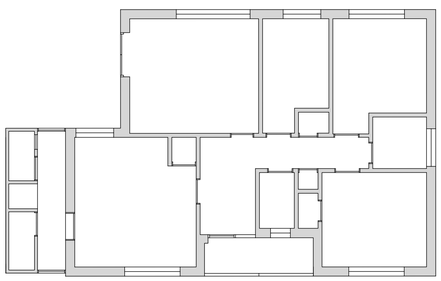

BLOCK PLAN




LOCATION PLAN







EXISTING PLANS AND ELEVATIONS

PROPOSED EXTENSIONS & ALTERATIONS
TO 41 GRANGE DRIVE SPALDING
for
MR & MRS M SAMPSON

**DO NOT SCALE FROM THIS DRAWING**

This drawing is the property of Julian Warrick Architectural Design Consultant and is protected by the Copyright, Designs and Patents Act 1988. It is issued on the condition that it is not copied, reproduced, retained or disclosed to any unauthorised person either wholly or in part without the consent of Julian Warrick Architectural Design Consultant. It is not to be used for any purpose not connected with this project. Any dimensions relating to existing buildings or boundaries are taken from measurements made during a site visit and are subject to confirmation. Any discrepancies must be reported immediately to Julian Warrick Architectural Design Consultant before any work is put in hand or goods ordered. All dimensions are in millimetres unless otherwise stated. Figured dimensions are to be taken in preference to scaled. All contractors must visit the site and be responsible for taking and checking all dimensions relevant to their part of the works. No responsibility can be accepted for errors or discrepancies arising from the use of this drawing if scaled. This drawing is to be read in conjunction with all relevant engineer's and specialist's drawings and specifications. Any discrepancies are to be reported immediately to Julian Warrick Architectural Design Consultant before any work is put in hand or goods ordered. 