

FRONT WALL & SLATES

230 w / 20

225 w / 25

10' 110

FELT UNDER SLATES

175 x 7.5

175 x 7.5


STONE PLINTH

WINDOW

SECTION C-C 1-50

SECTION B-B 1-50

SECTION A-A 1-50

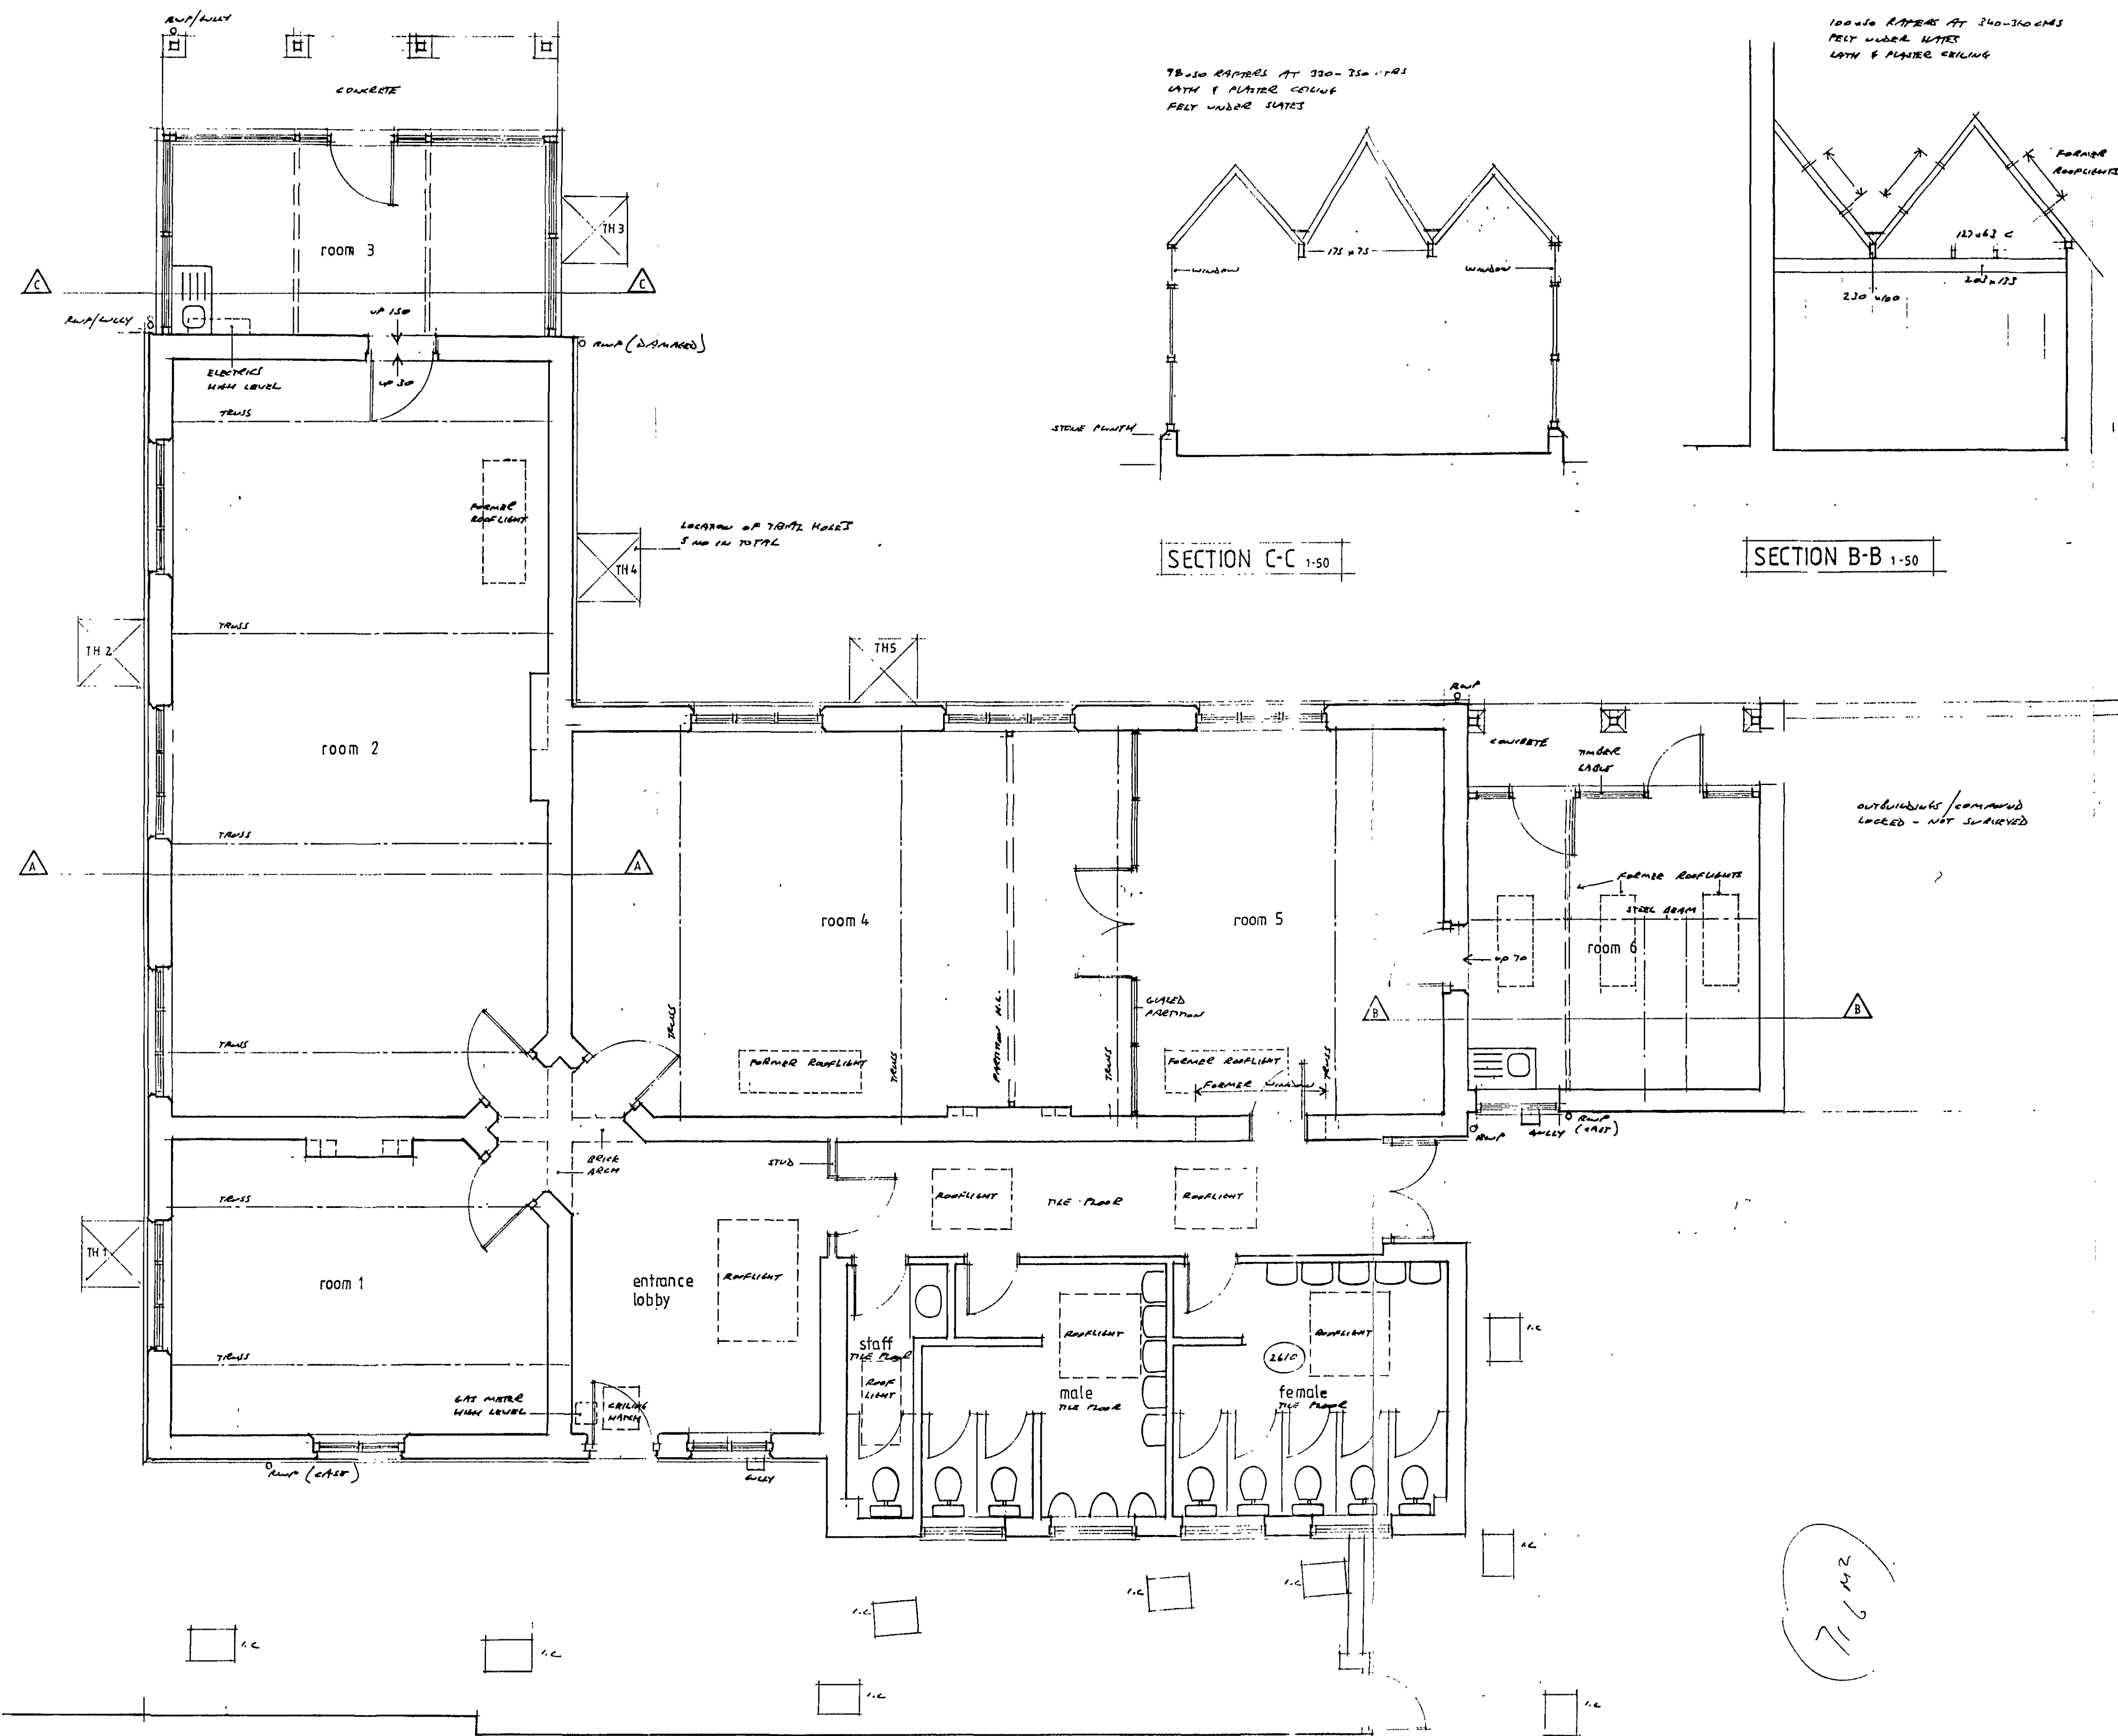

7/42

DRAWING
16 MAR 2007
ISSUED

DETERMINED
PLAN

Drawn.

Date. FEB 2007

Rev.					
------	--	--	--	--	--