
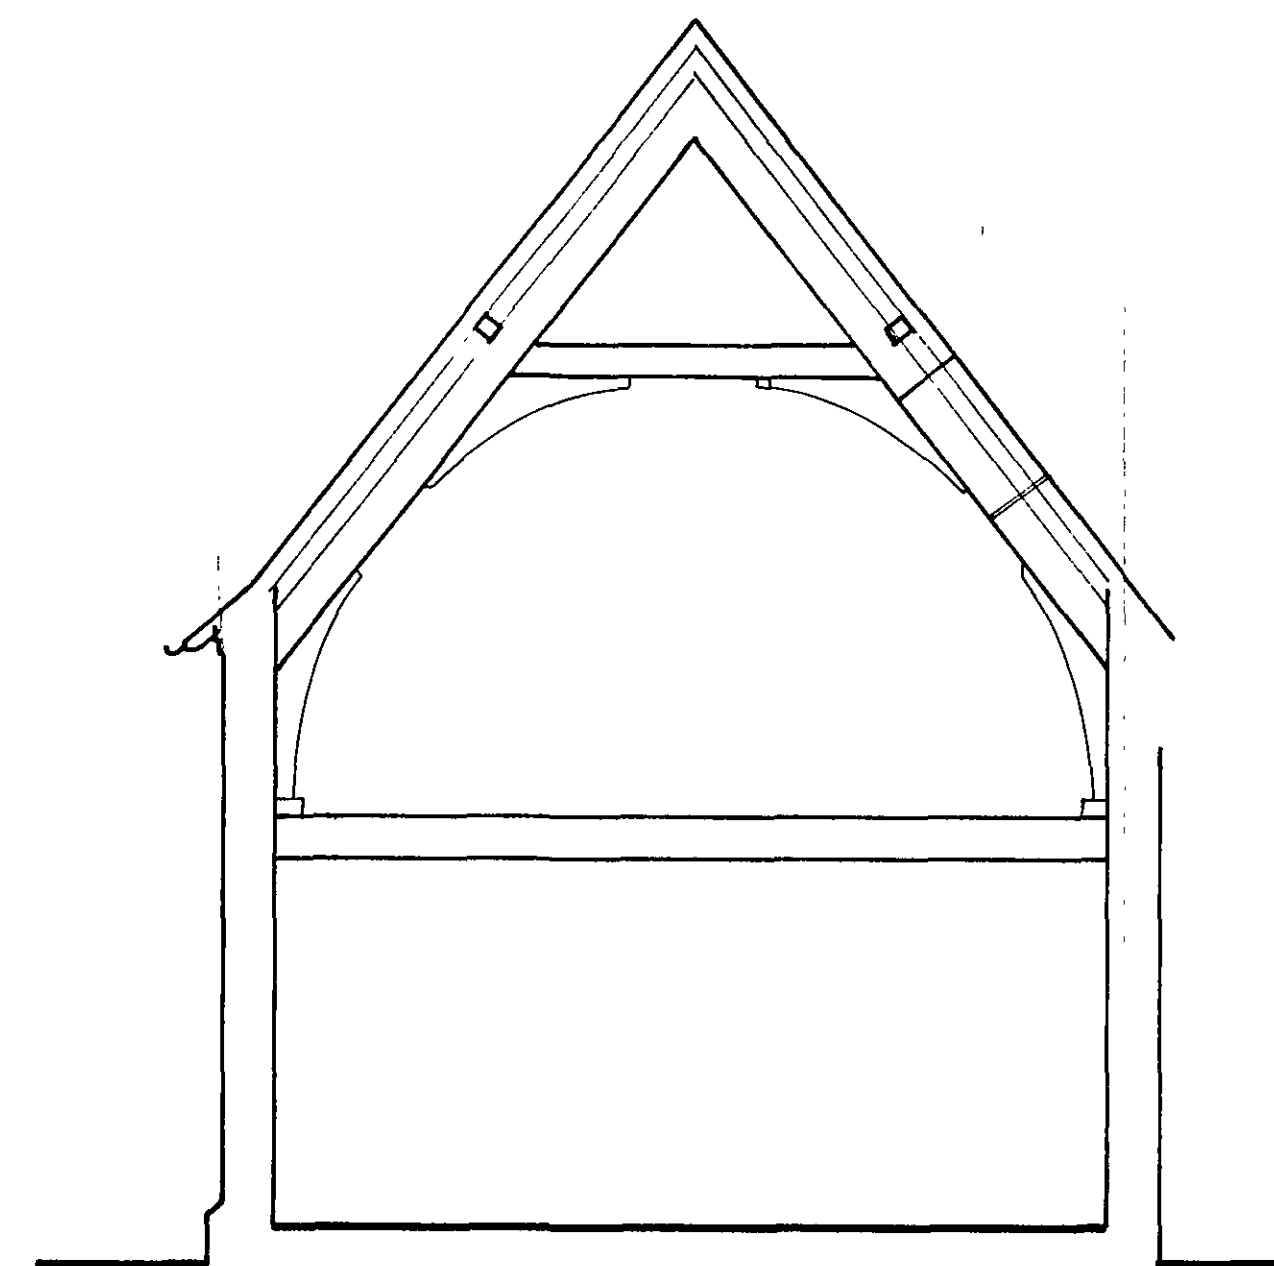


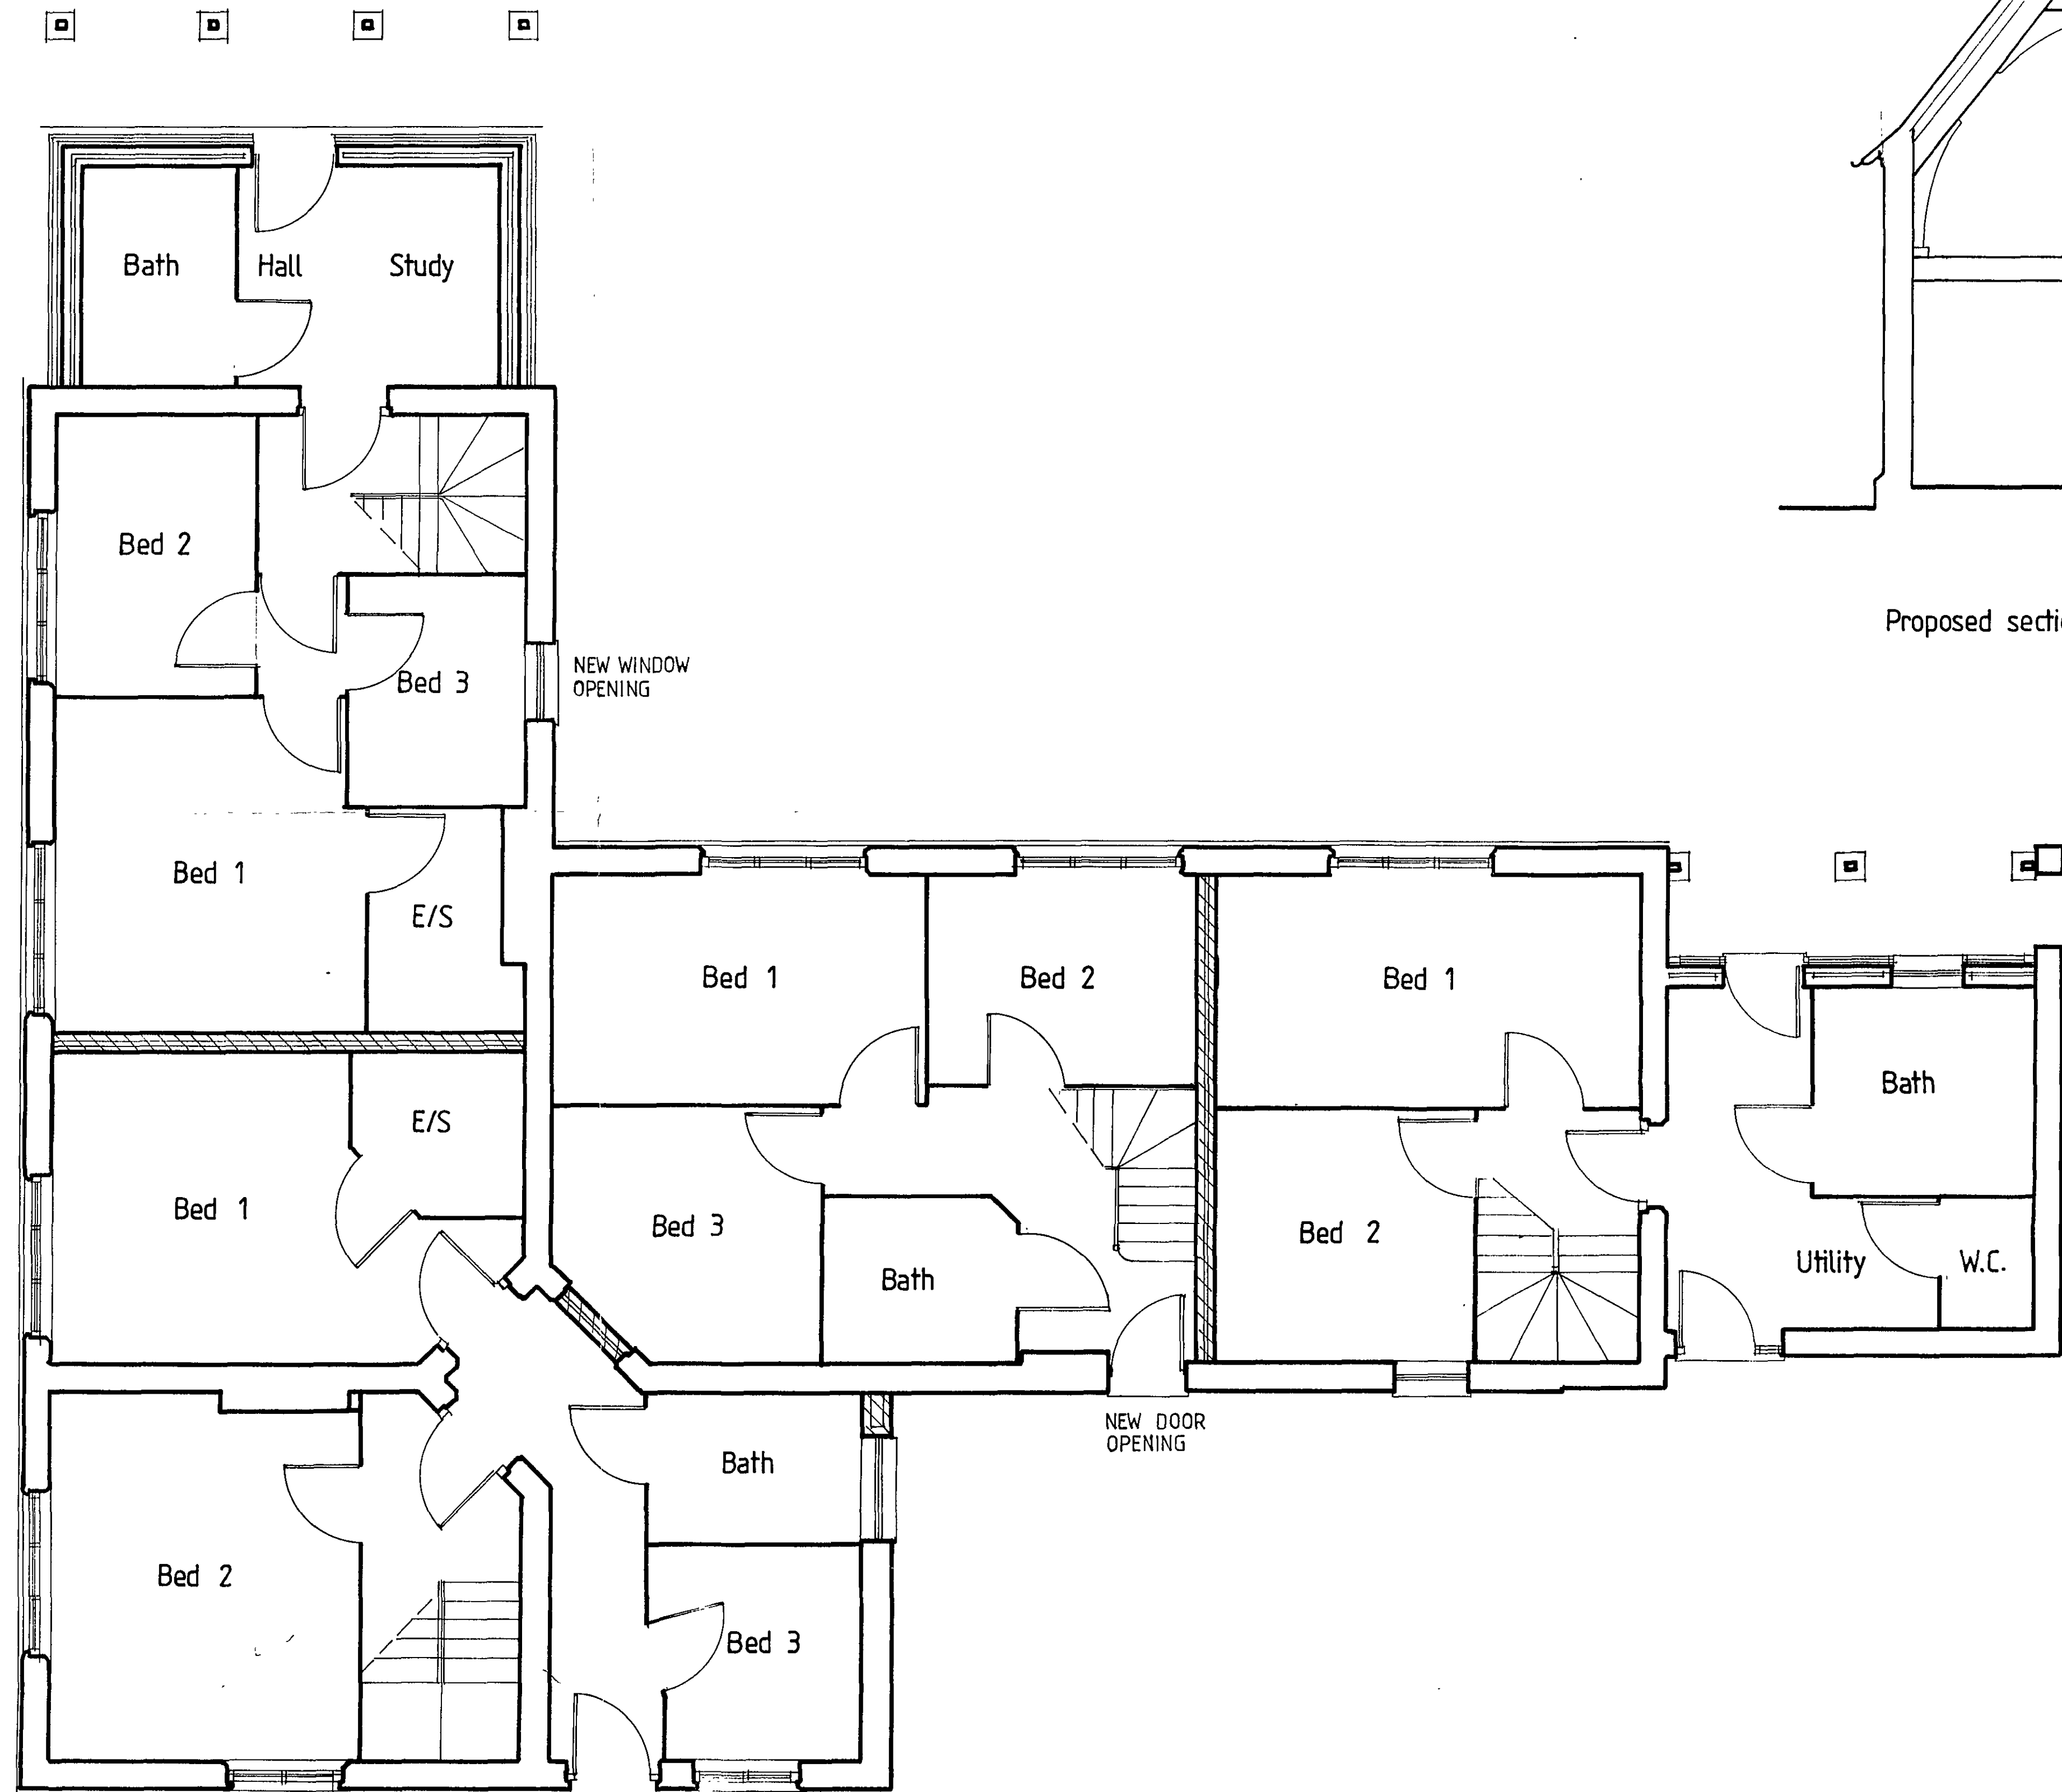

Proposed section

Planning: 367/07
22 MAR 2007
Ref: 367/07

DRAWING
16 MAR 2007
ISSUED

Rev.	By	Notes	Date
rdc Robert Doughty Consultancy 32 High Street, Helpington Sleaford, Lincolnshire NG34 0RA Tel: 01529 421646 Fax: 01529 421358 Email: rddm@rdc-landplan.co.uk Web: www.rdc-landplan.co.uk			
Client: MULBERRY HOMES			
Project: GOODFELLOWS SCHOOL			
Drawing title: PROPOSED GROUND FLOOR			
Job No. 785/3	Drawing No. DS 10	Rev.	Drawn GJ
Scale 1:50	Date 15/03/07	Checked	

DETERMINED
PLAN

DO NOT SCALE from this drawing. All measurements should be checked against the site conditions and any discrepancies should be brought to the attention of the Designer.