
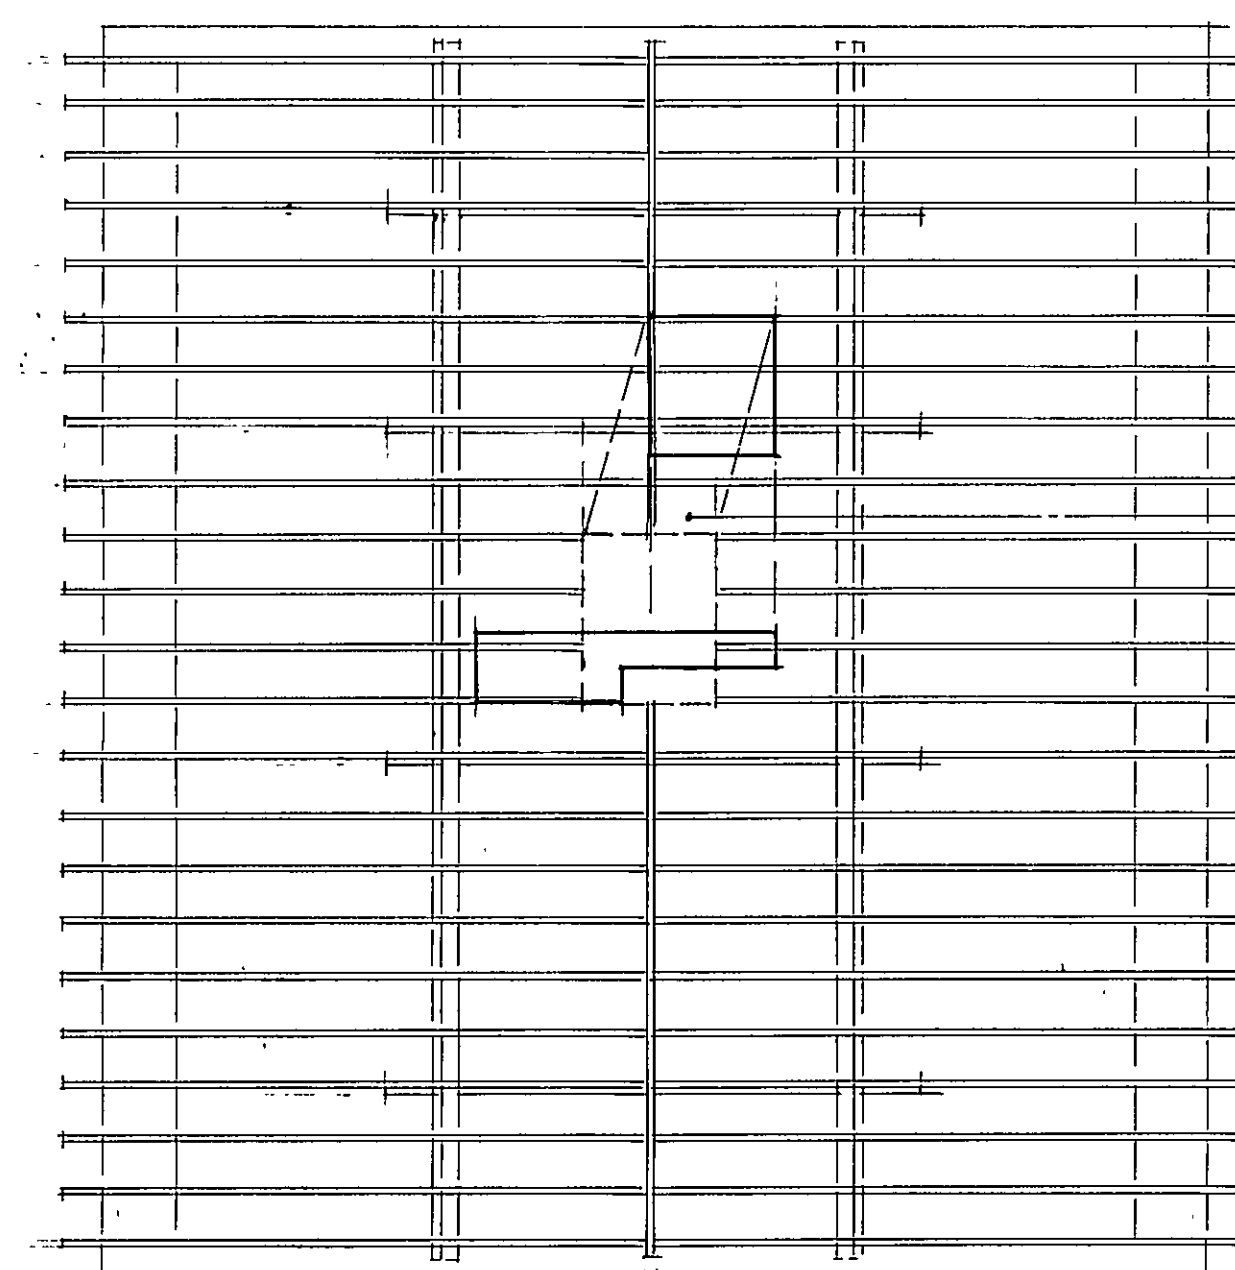
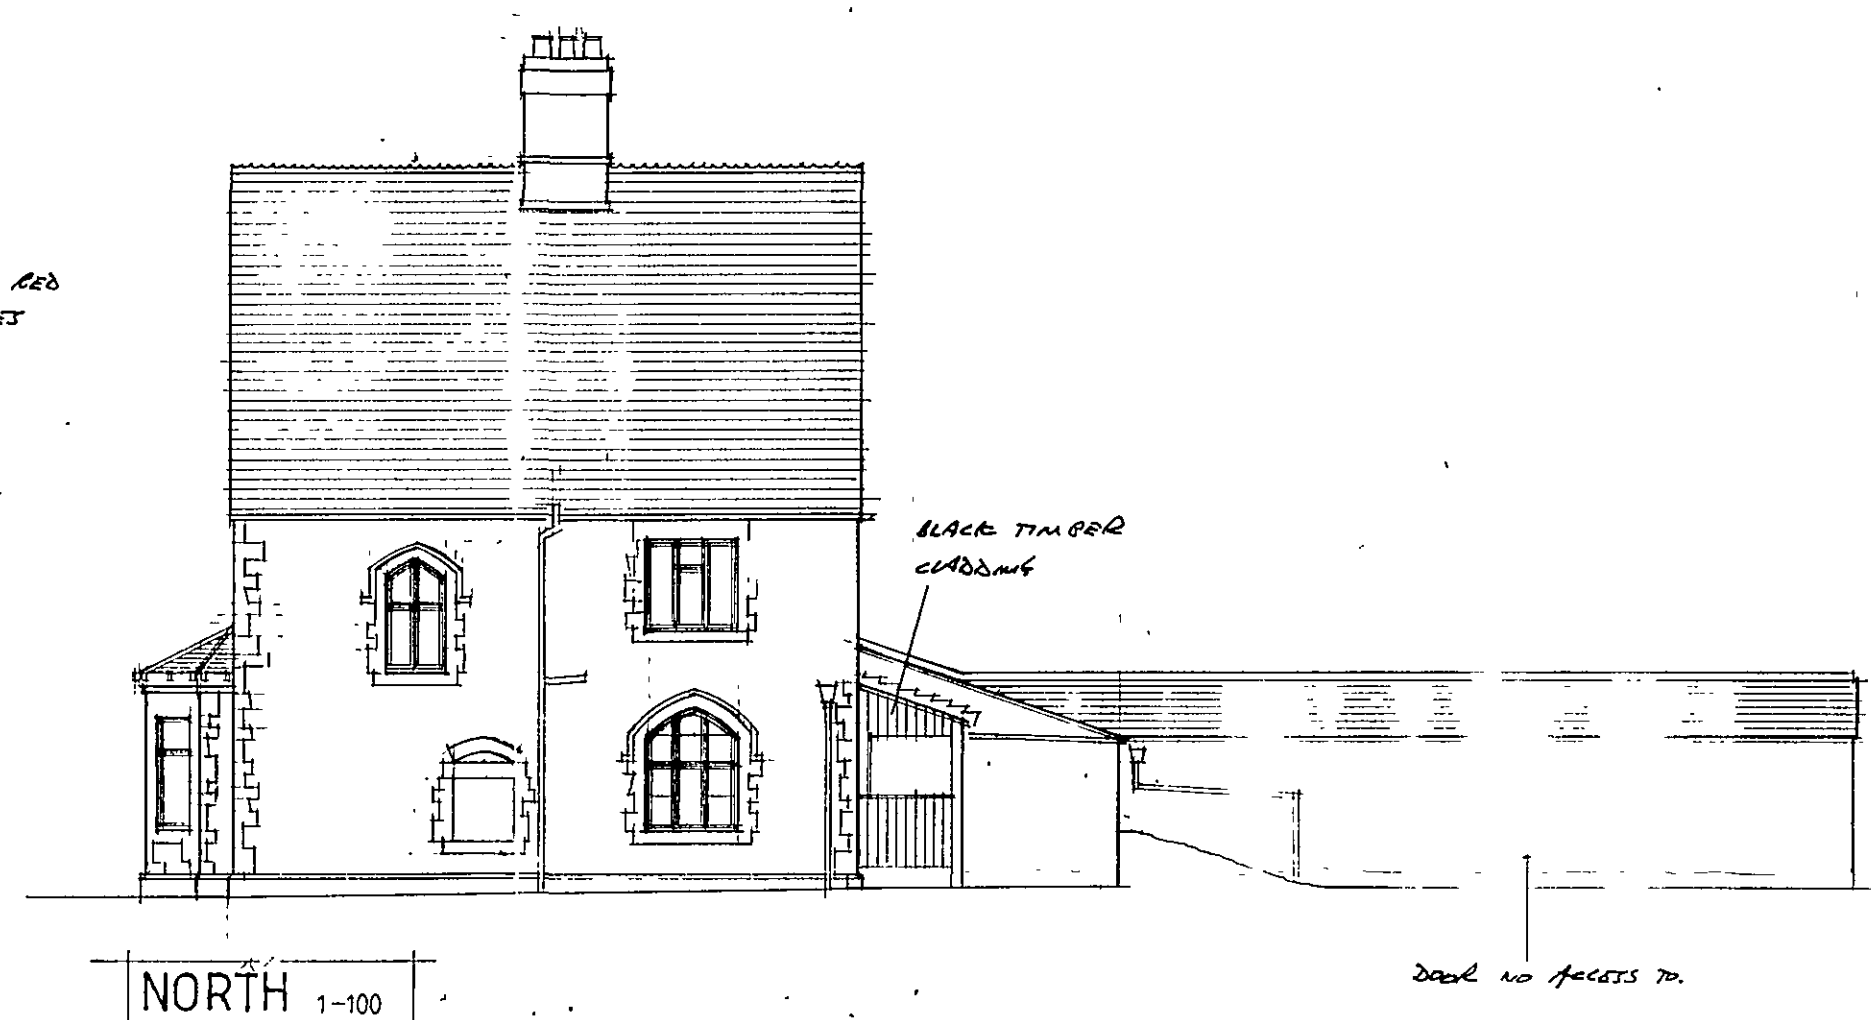
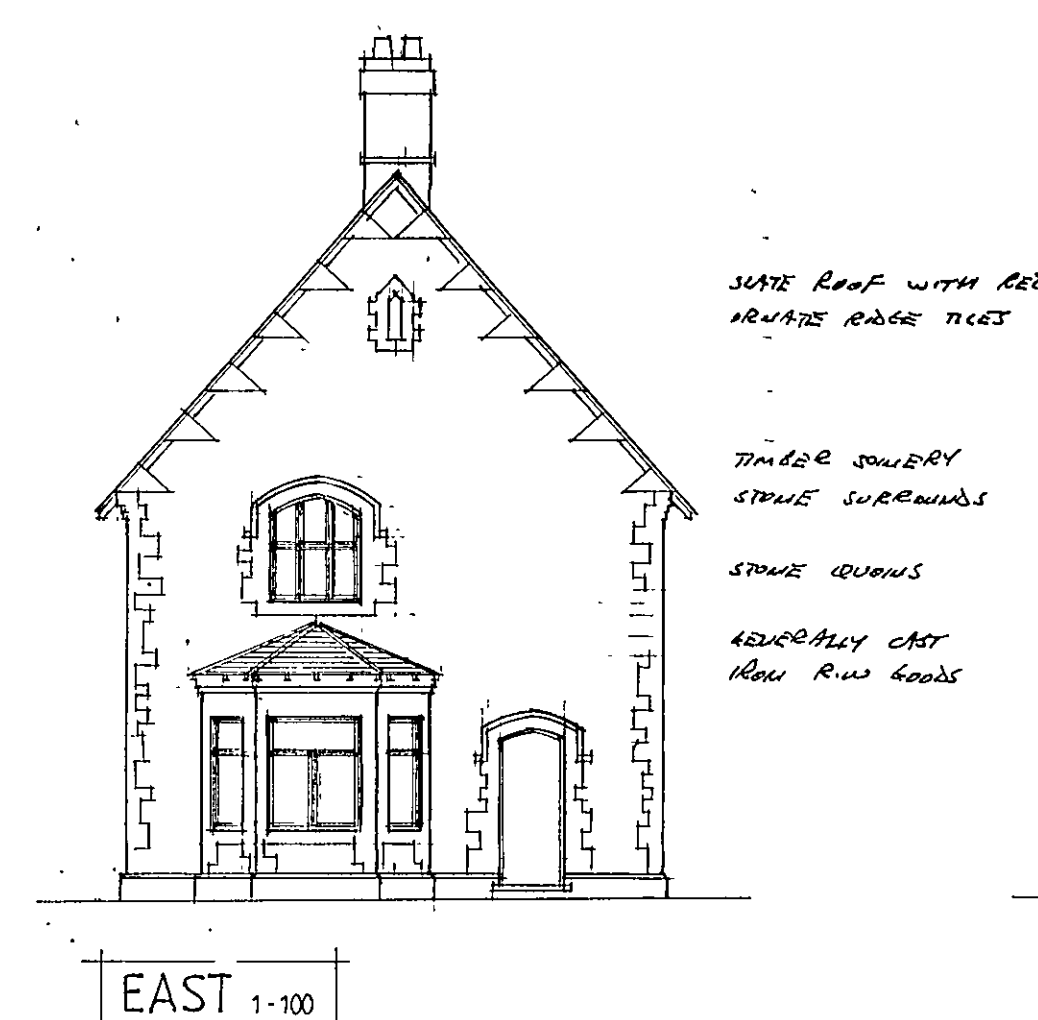
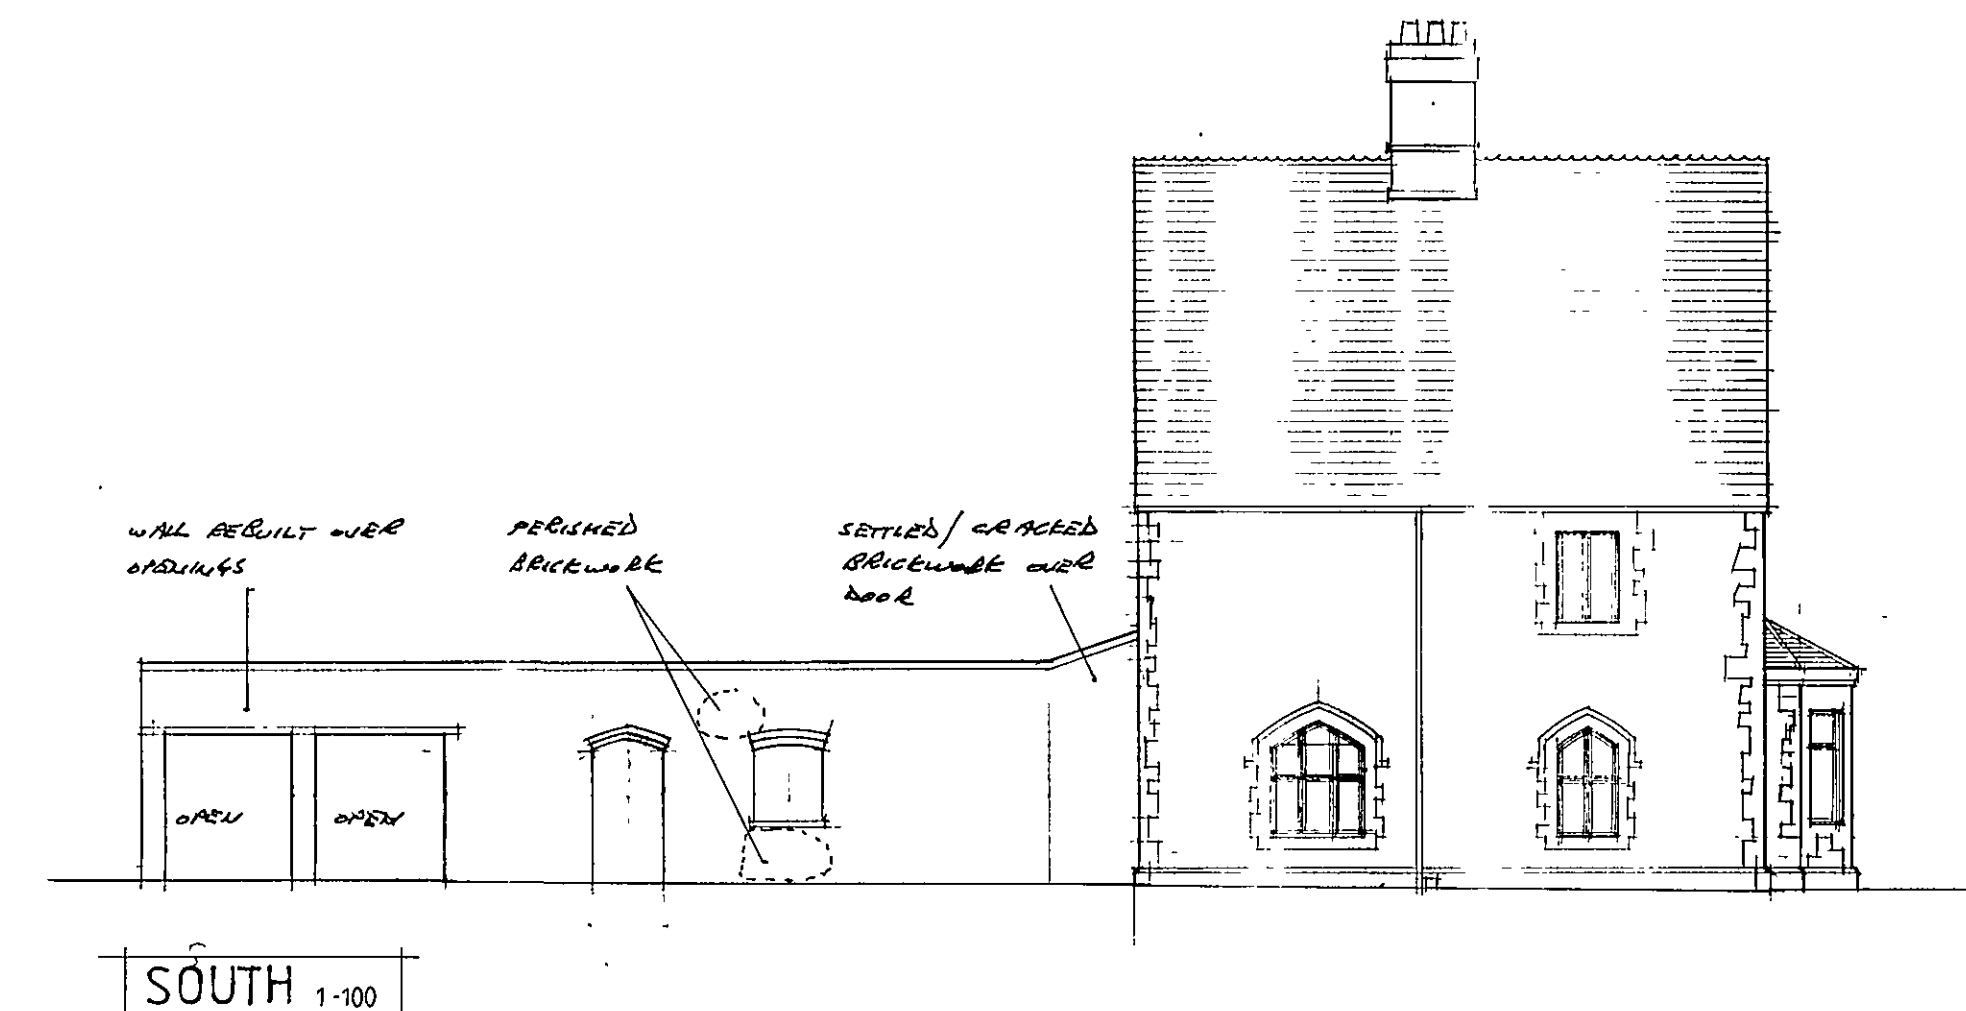
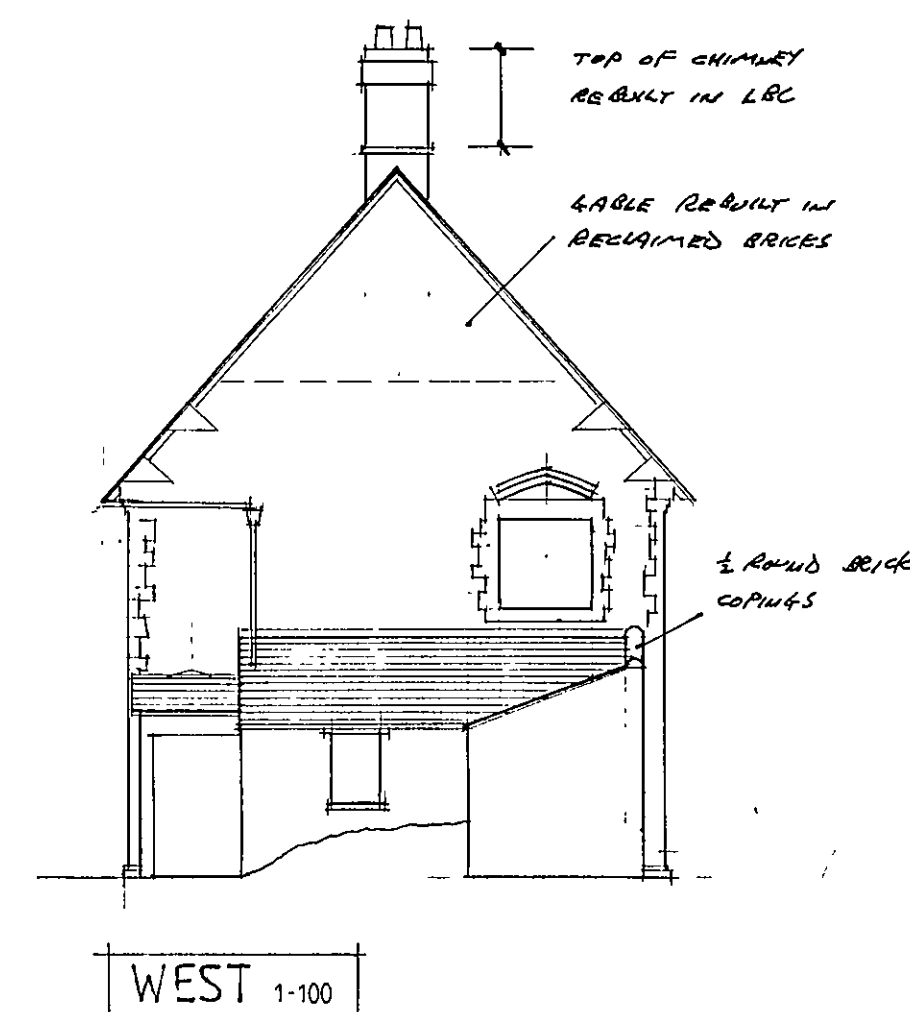


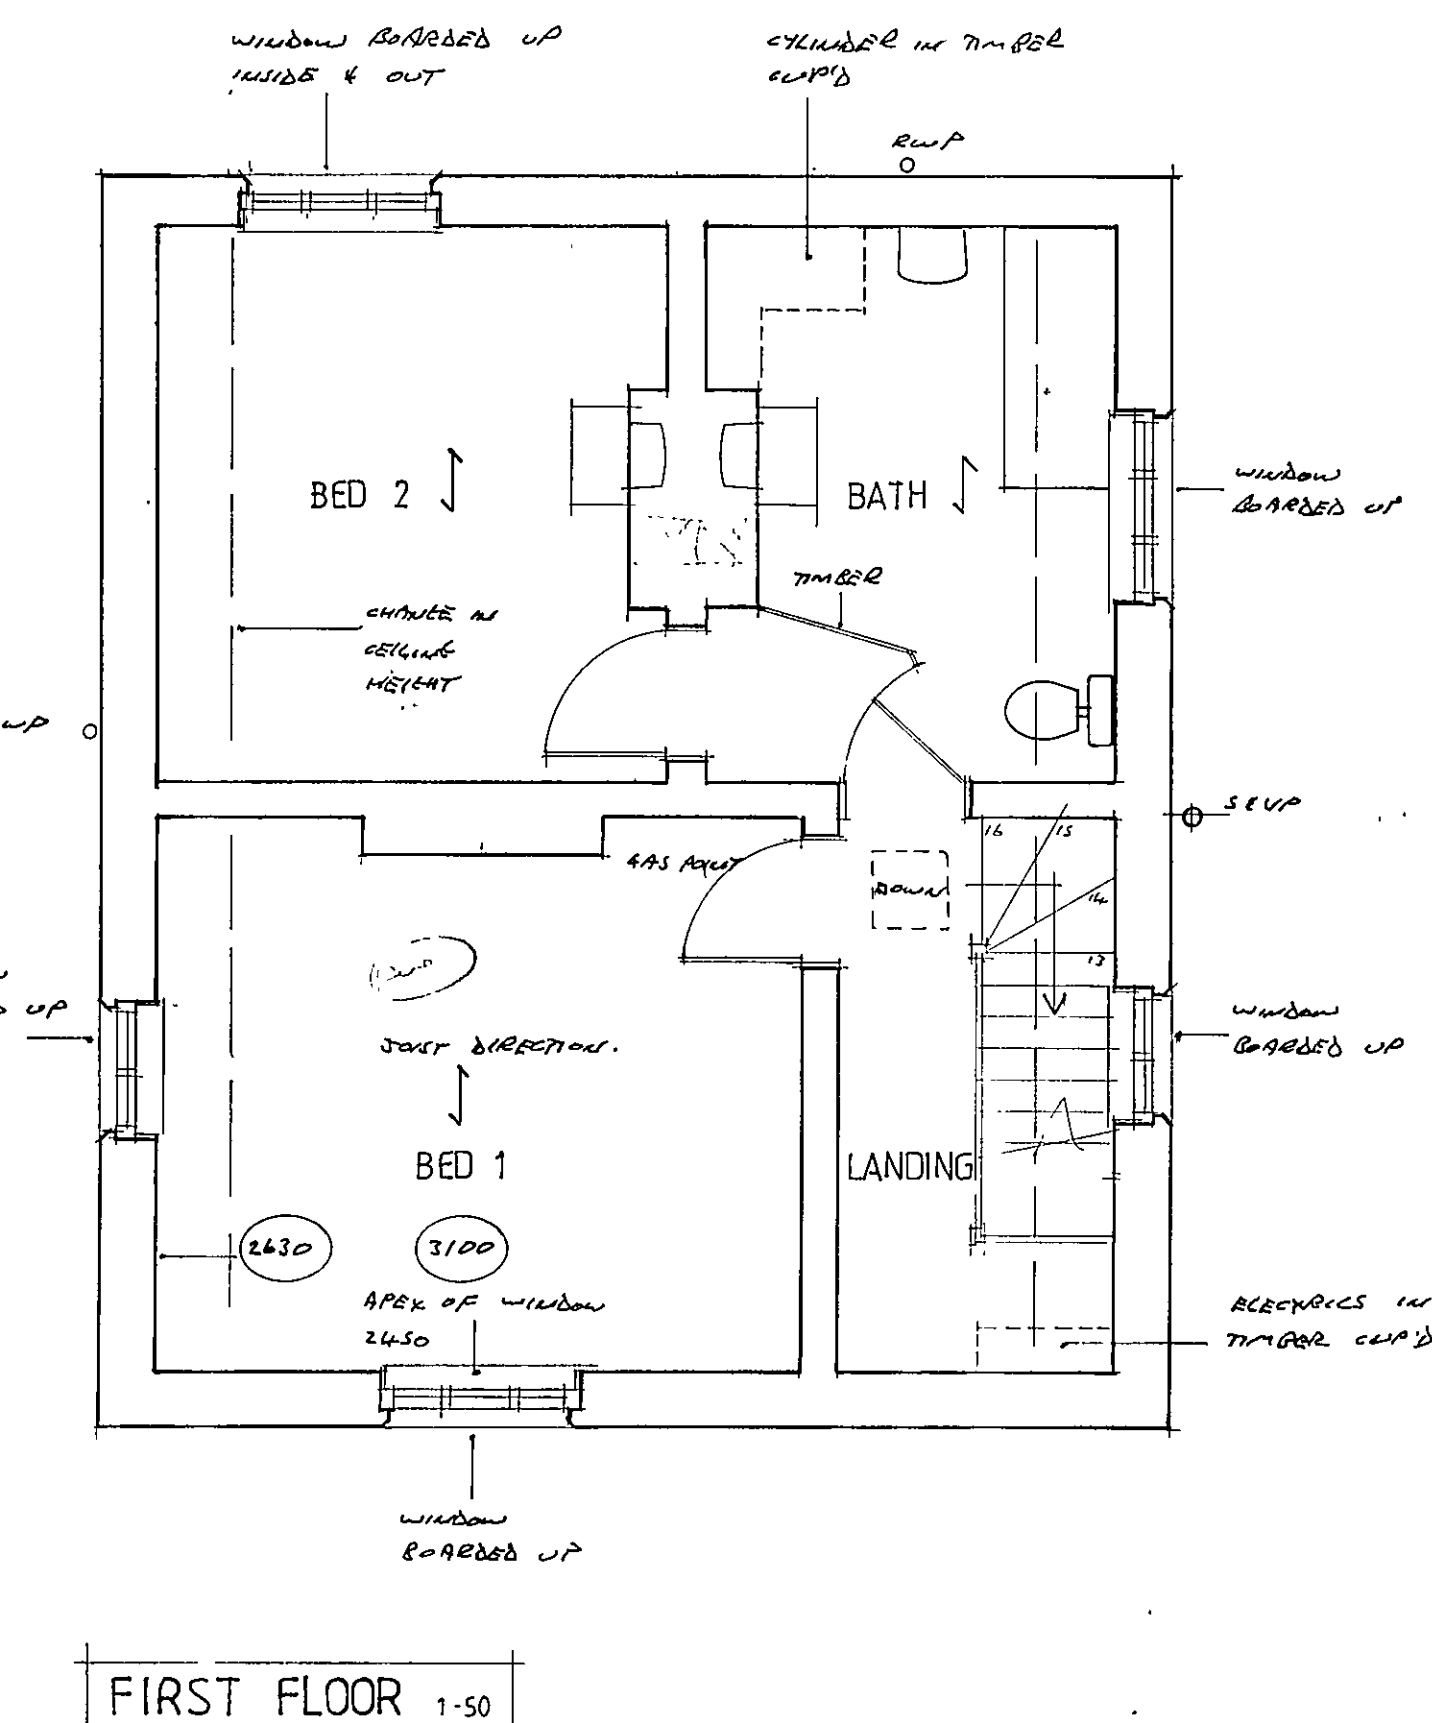


CALLER

Contractor To Check All Dimensions On Site Before Work Commences.			
Rev.	Date.	Init.	Revision Details.
			3KDC Planning Development 22 MAR 2007 Ref: 367/09
R. BOOR DRAUGHTSMAN 25 Fengate Moulton Chapel Spalding Lincolnshire PE12 0XL Phone & Fax: 01406 380279			
Project. MULBERRY HOMES LTD. HEADMASTERS HOUSE, SPALDING GOODFELLOWS PRIMARY SCHOOL, SPALDING COMMON, SPALDING.			
Drawing. AS EXISTING			
Scale. A5 SHOWN		Drawing No. 3286-1	
Drawing. DEC 2006			
Date.		Rev.	