

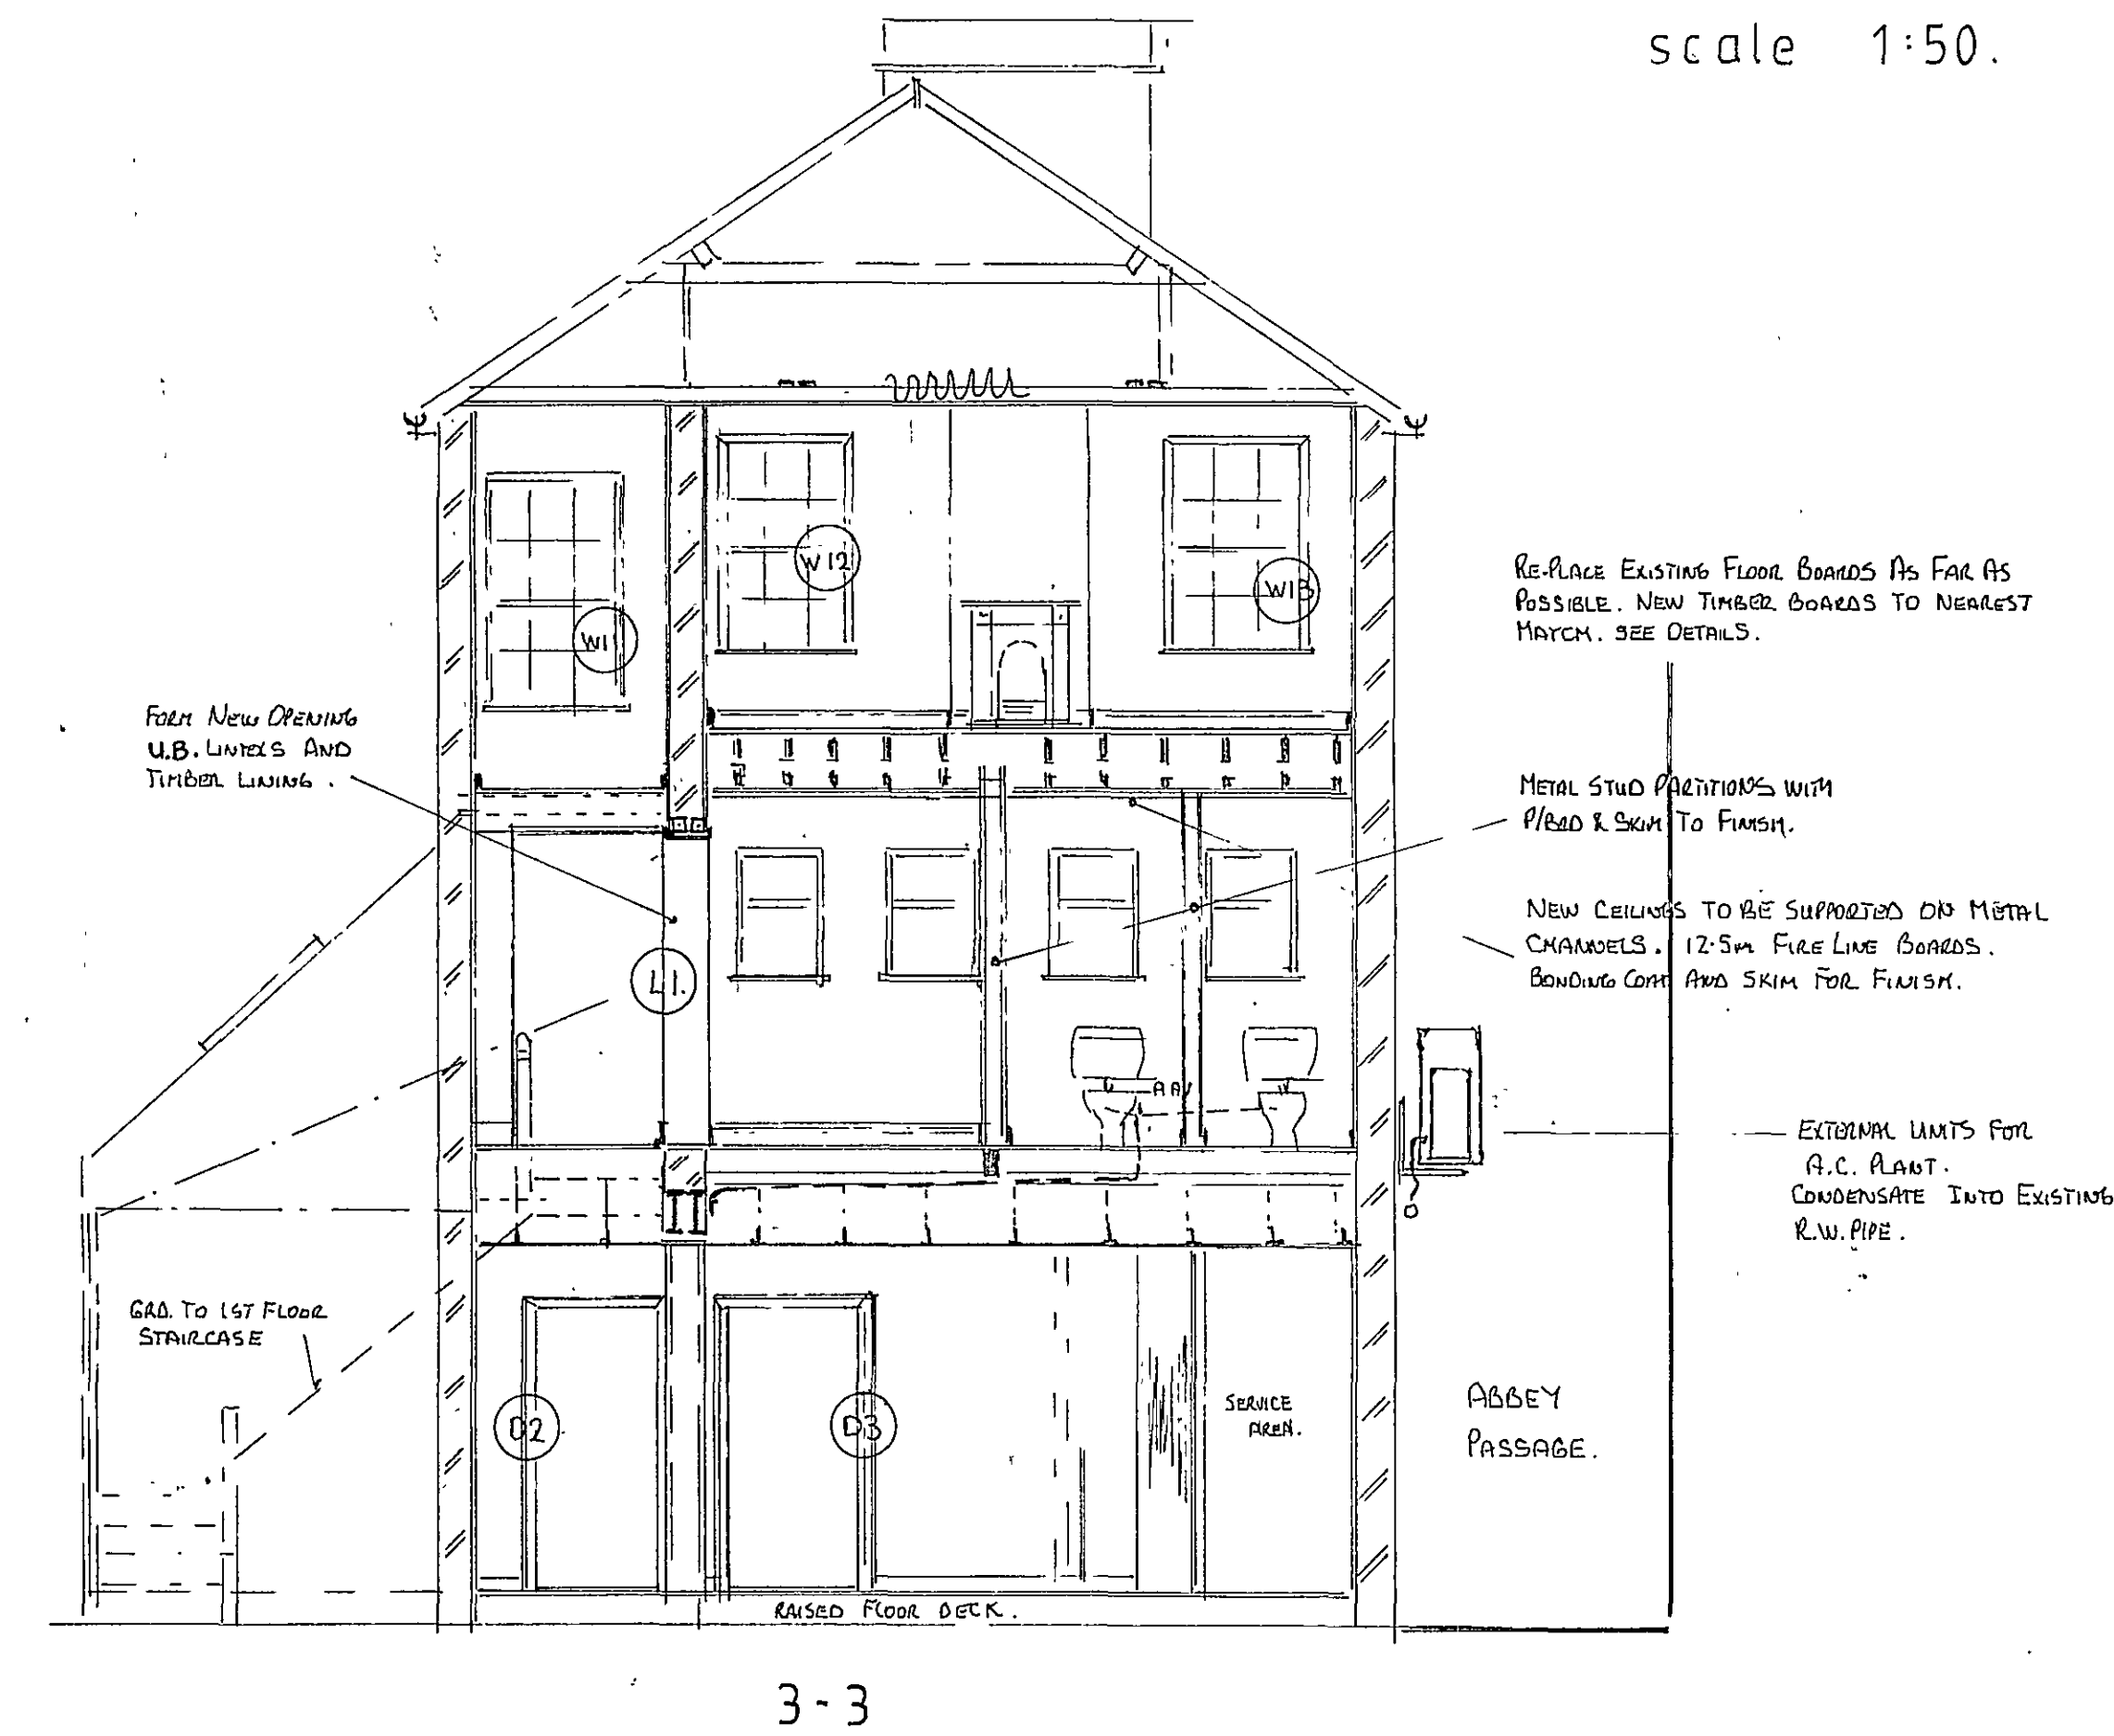
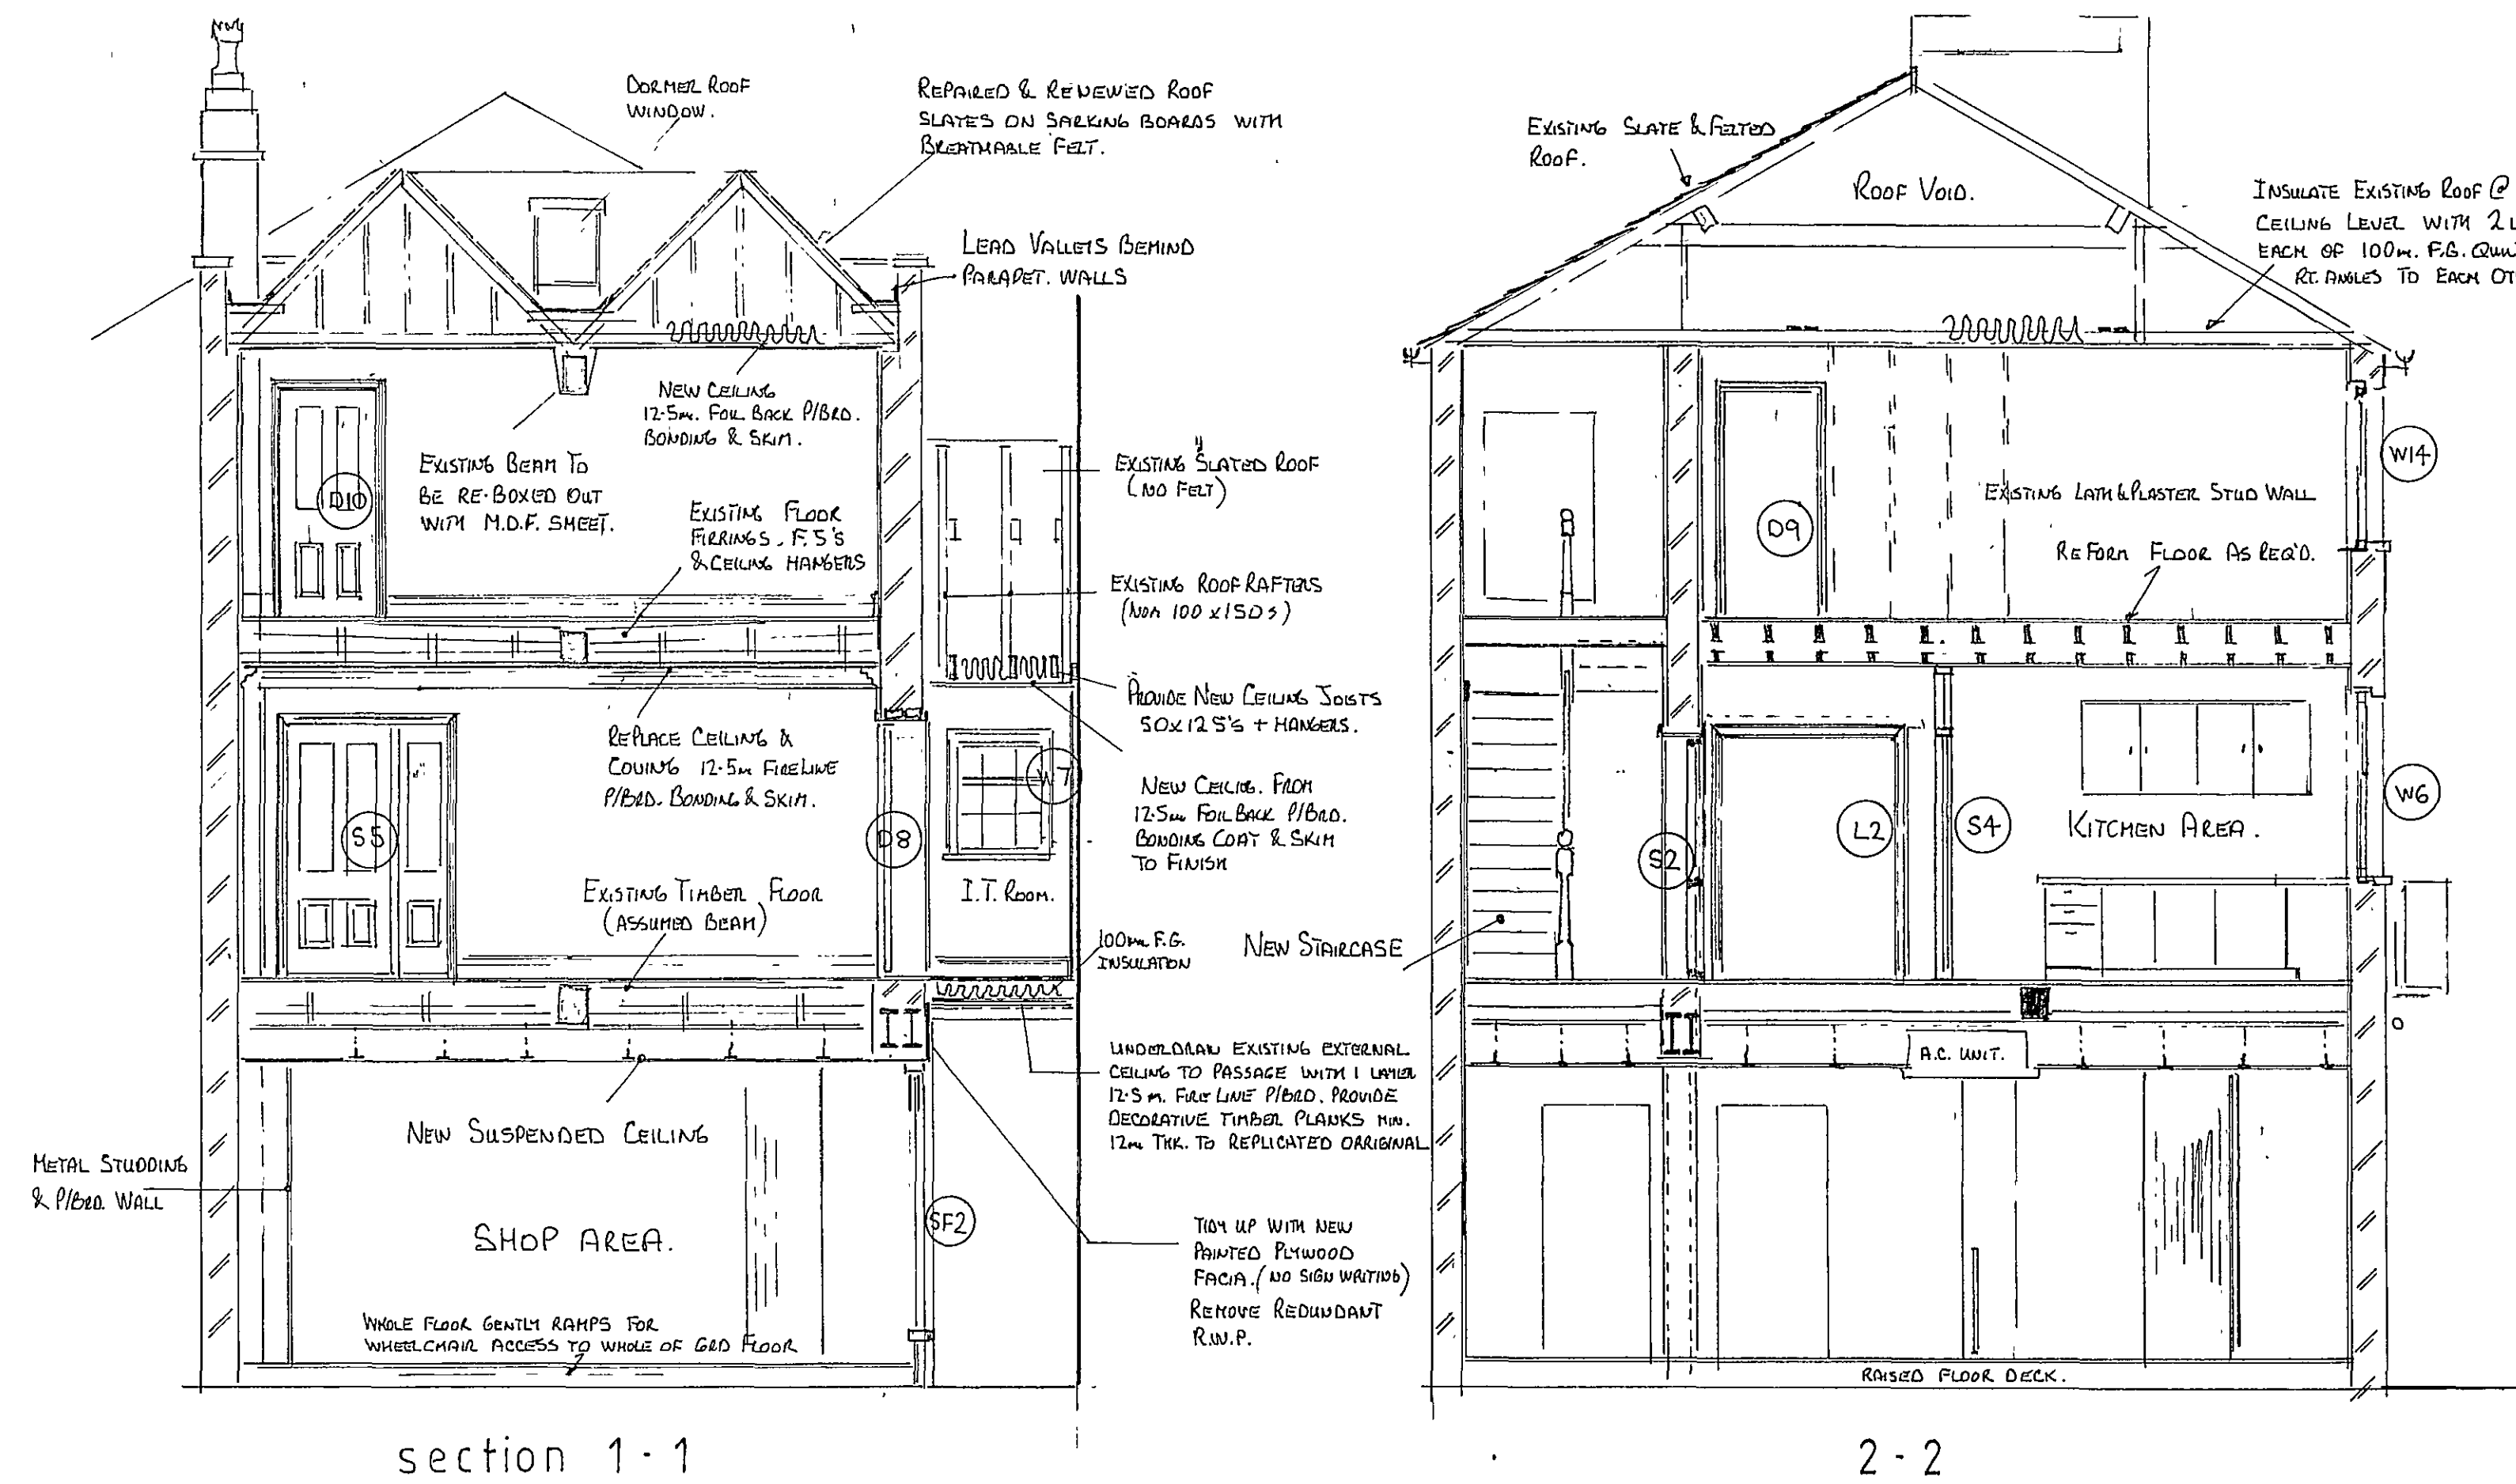


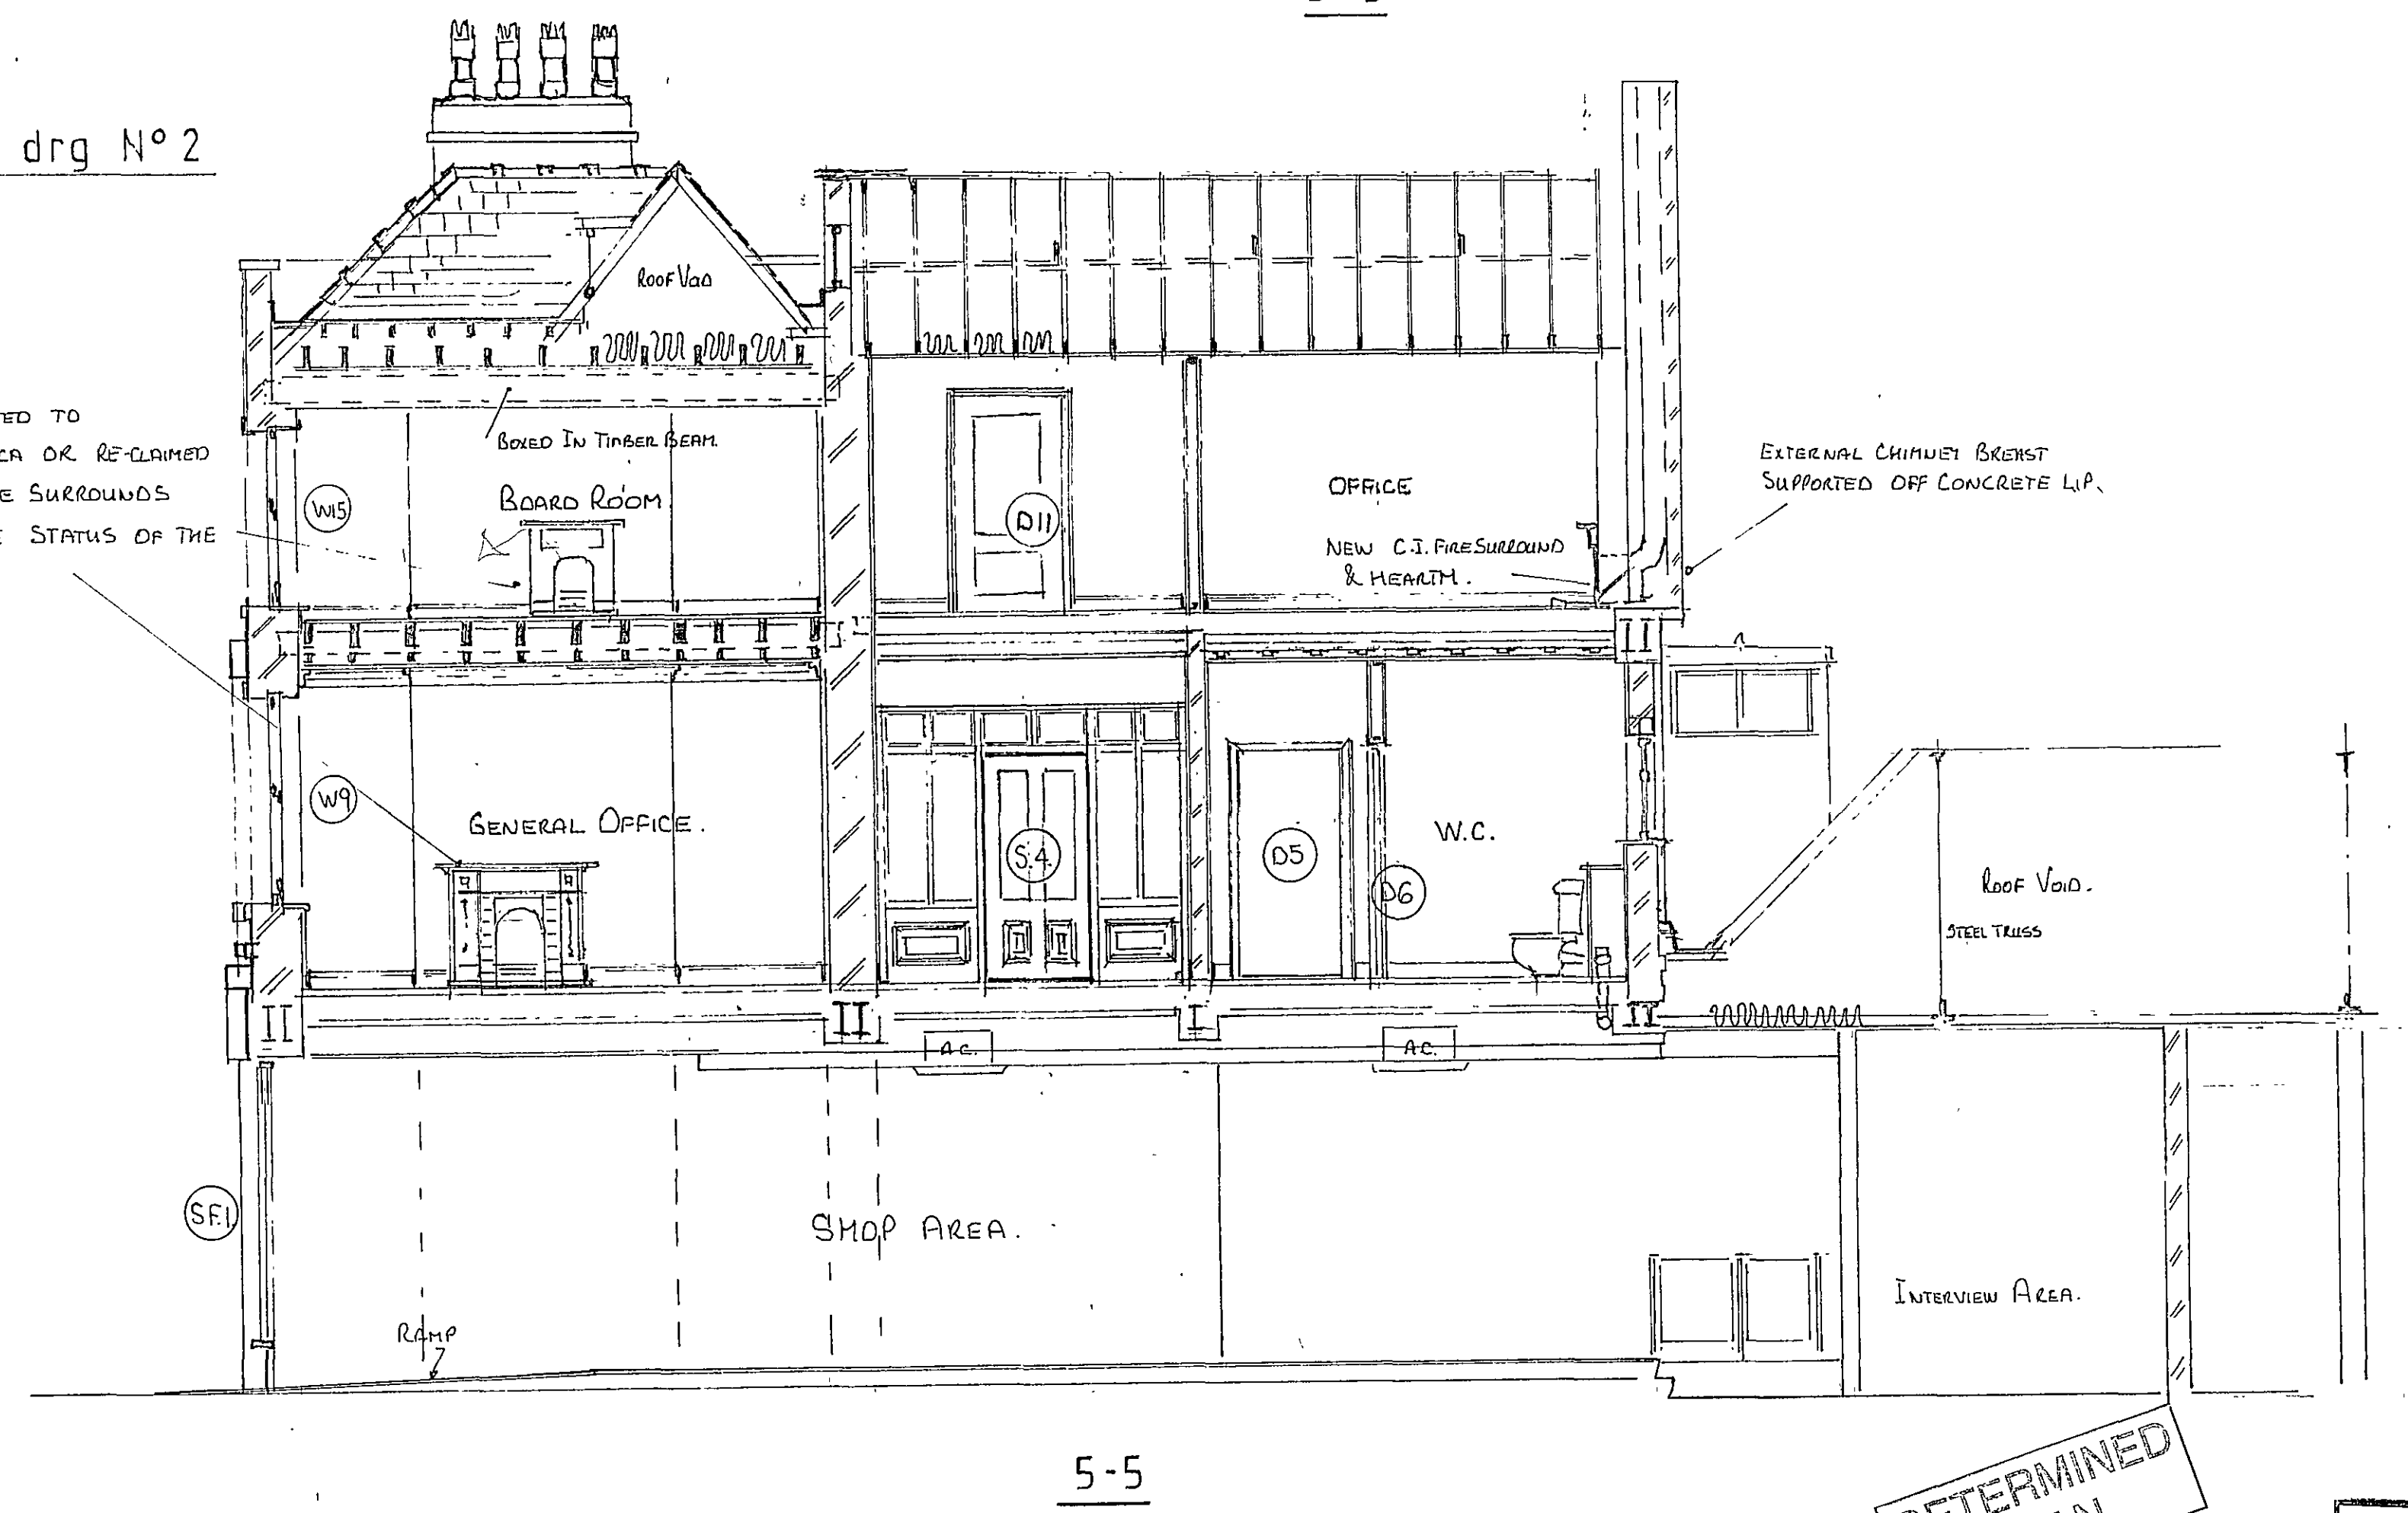

for section locations see drg N° 2

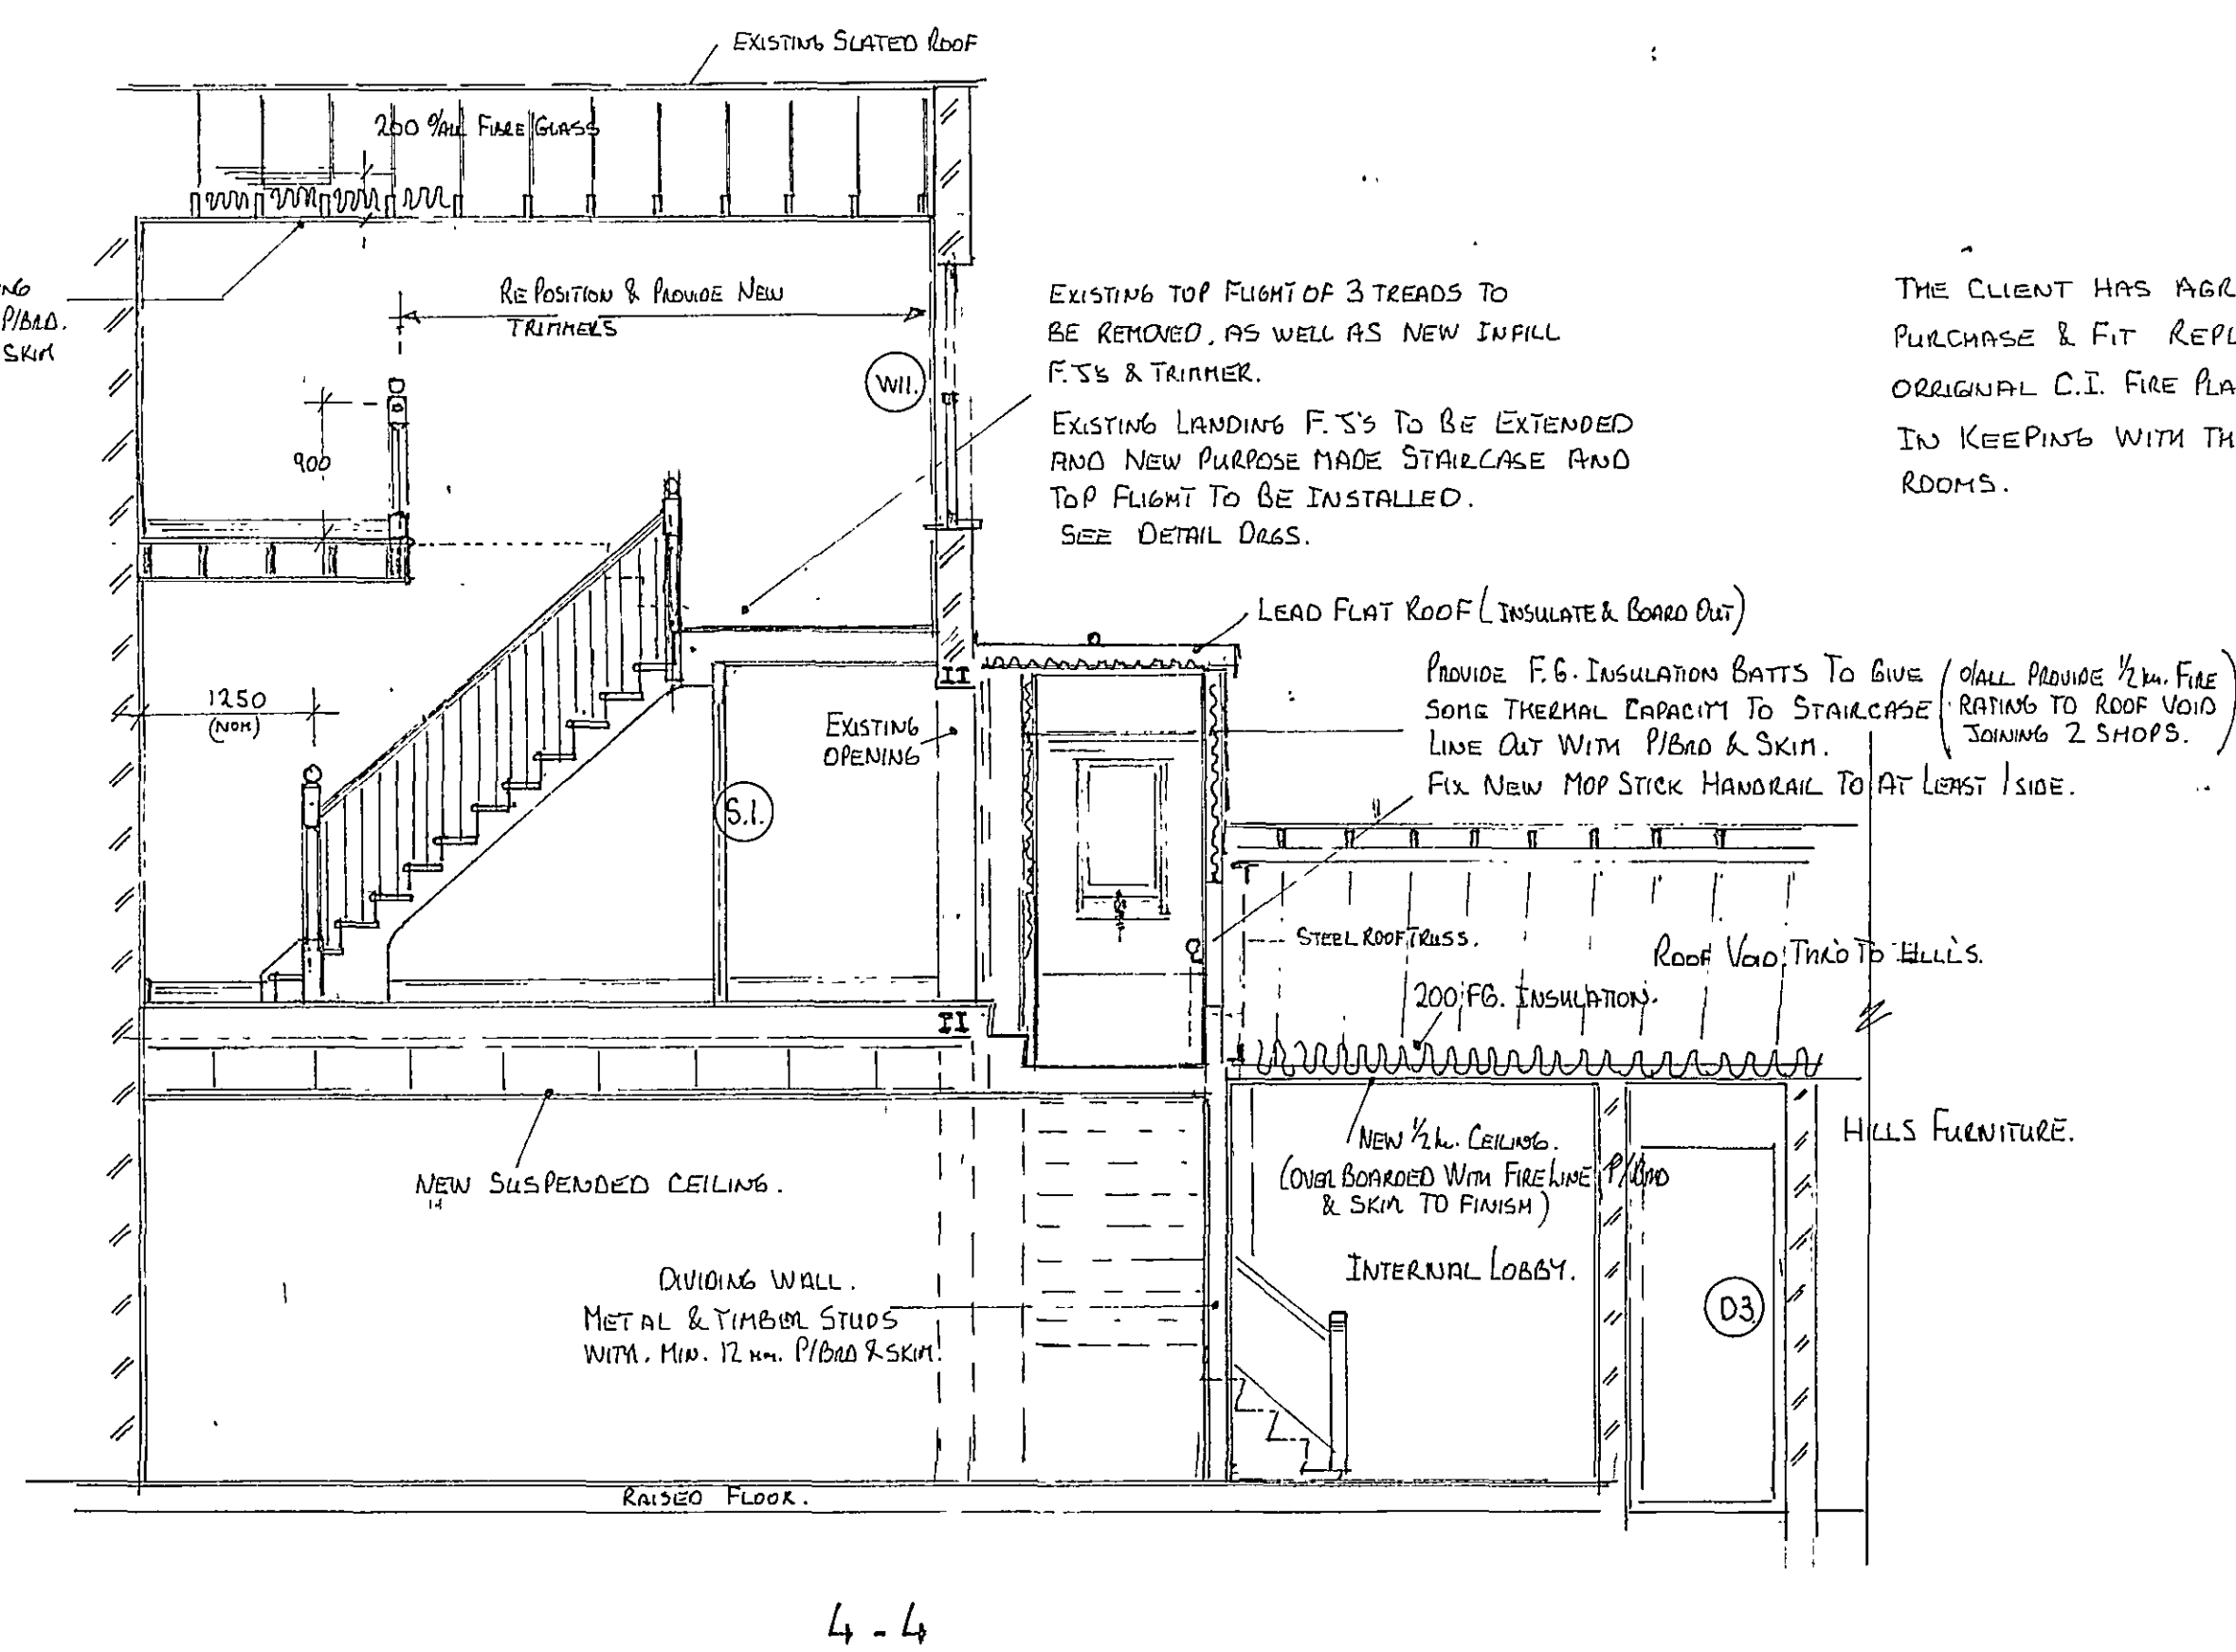

DETERMINED PLAN

SHDC
Planning & Development
23 MAR 2007
Ref: 0375/07

Sections are drawn to show an overview for details of individual elements see specific drawings.