


proposed ground floor

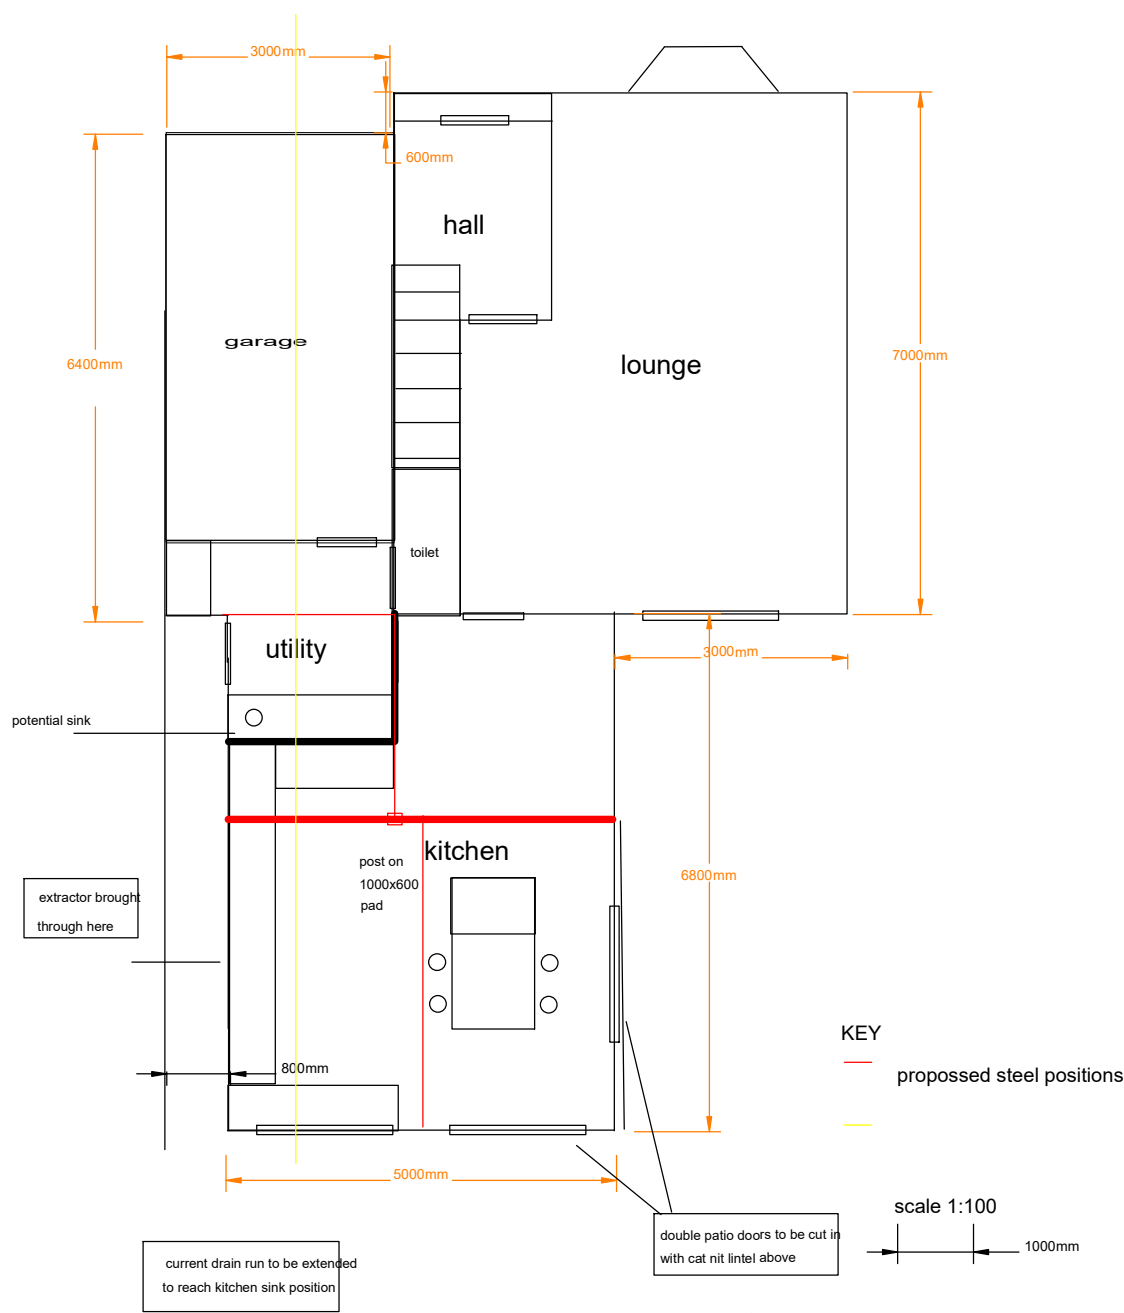

SG Carpentry

customer mr &mrs Swift
Site 240 park road Spalding PE111QZ
Date March 15 2018