




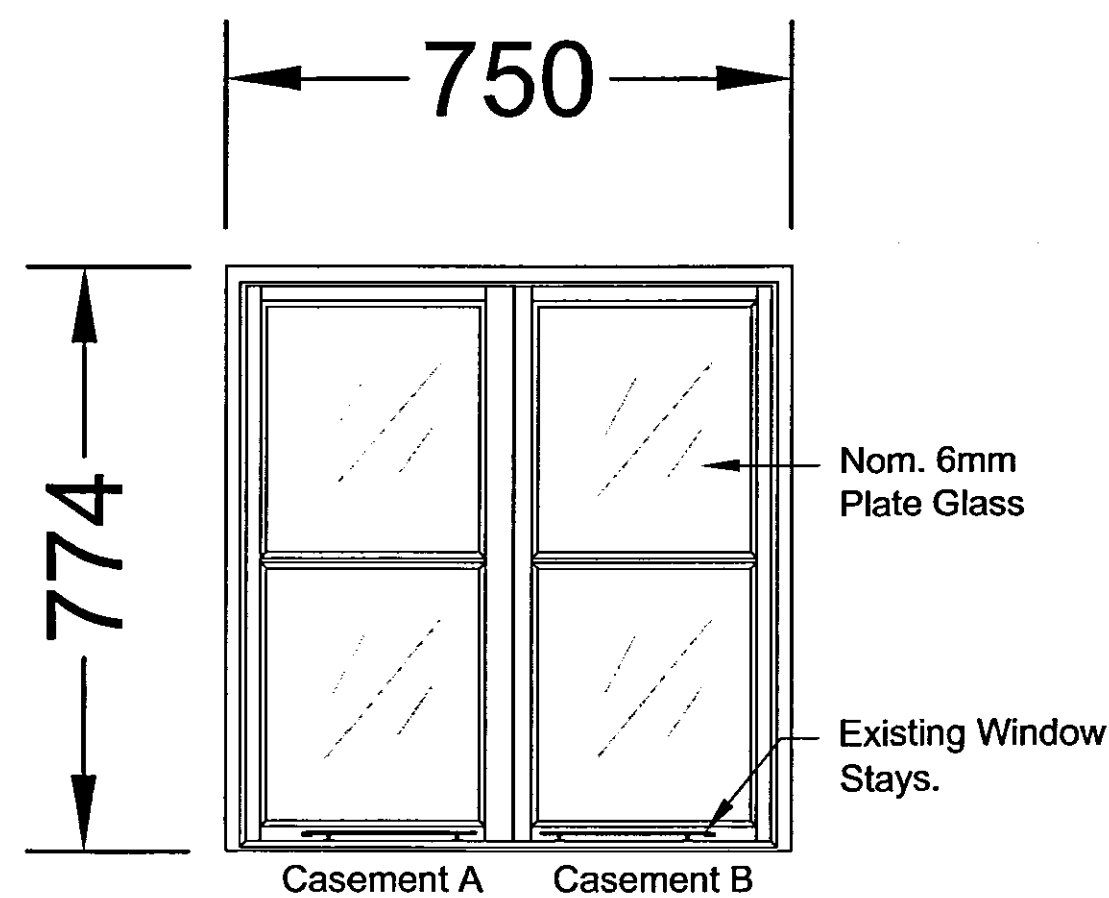


**Typical Window Elevation
"Internal" As Existing**
(Scale = 1 to 10)

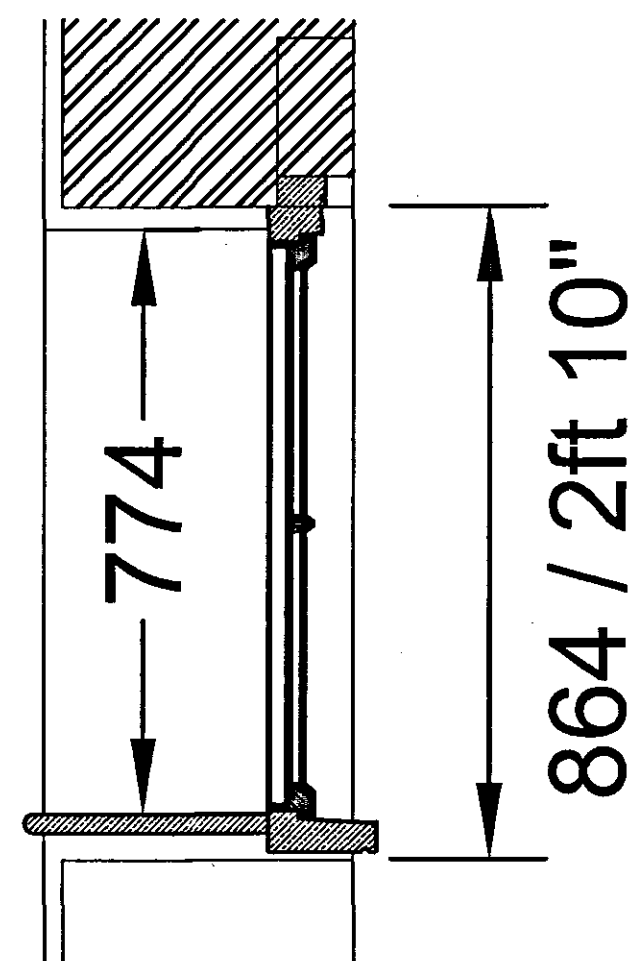


Typical Vertical Section Through Existing Window
(Scale = 1 to 10)

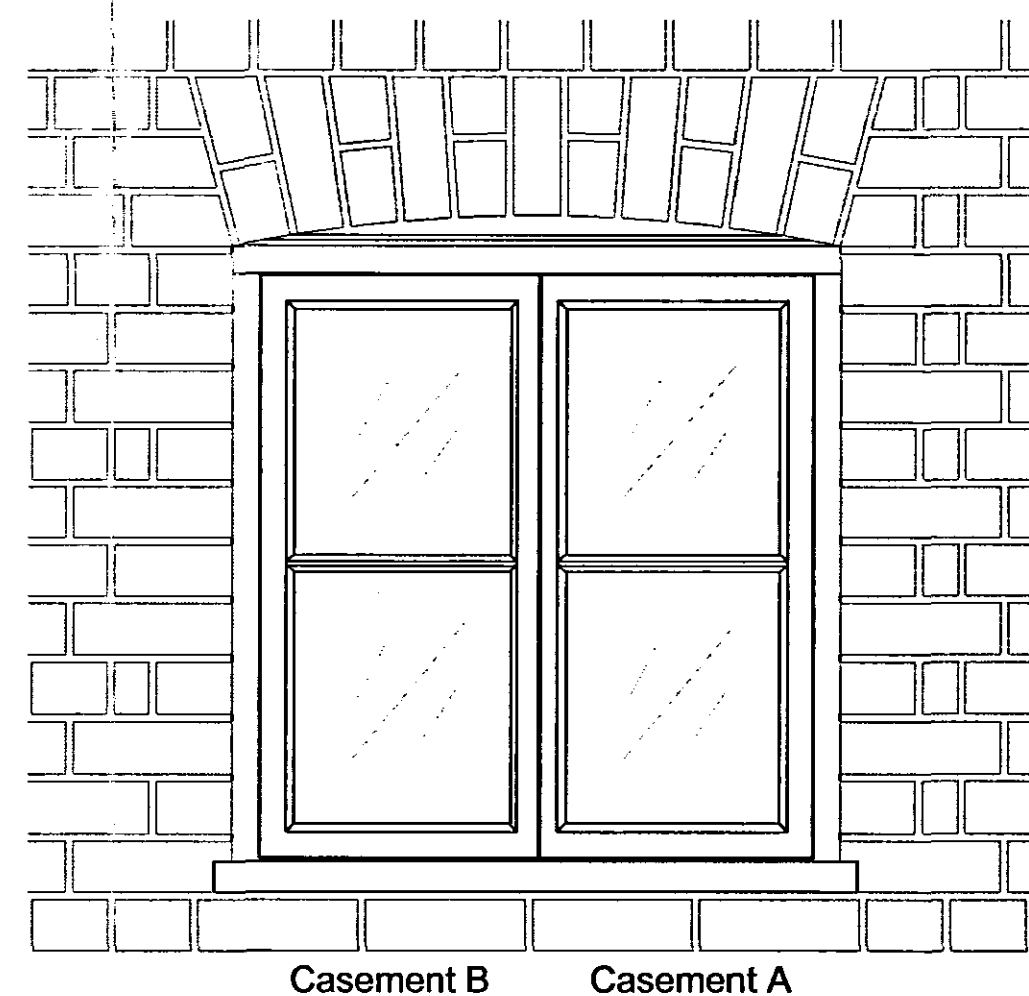


**Typical Window Elevation
"External" As Existing**
(Scale = 1 to 10)

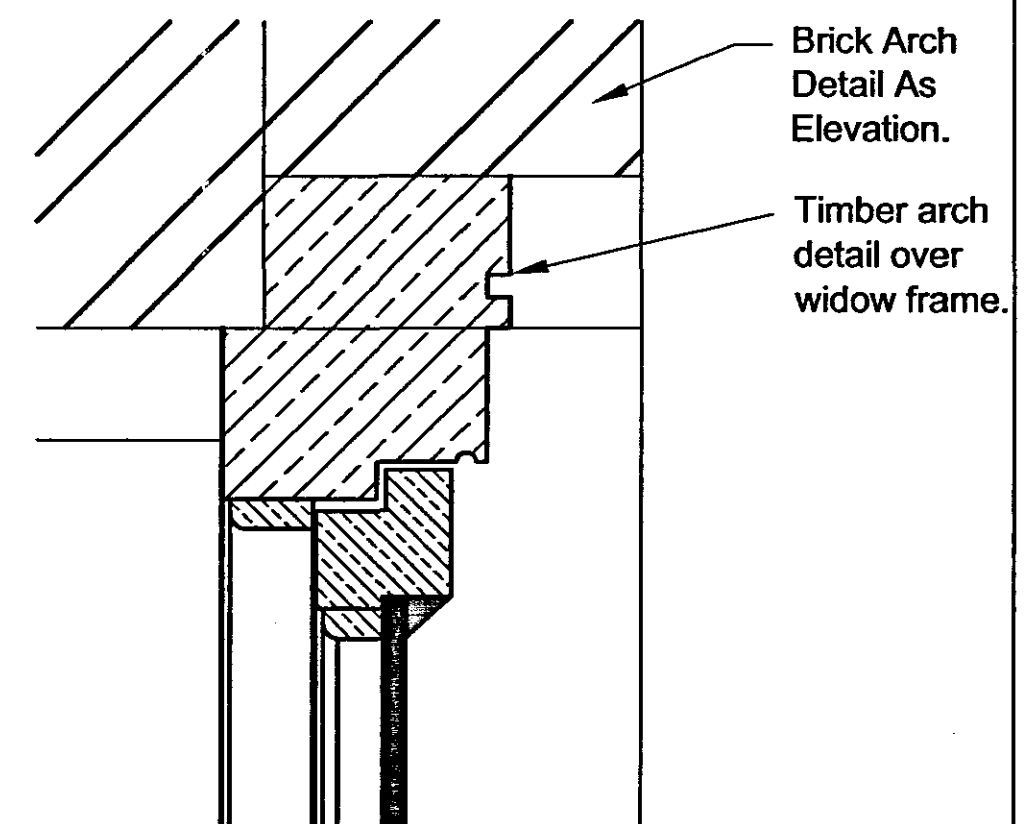


Vertical Section Through Head
(Scale = 1 to 5)

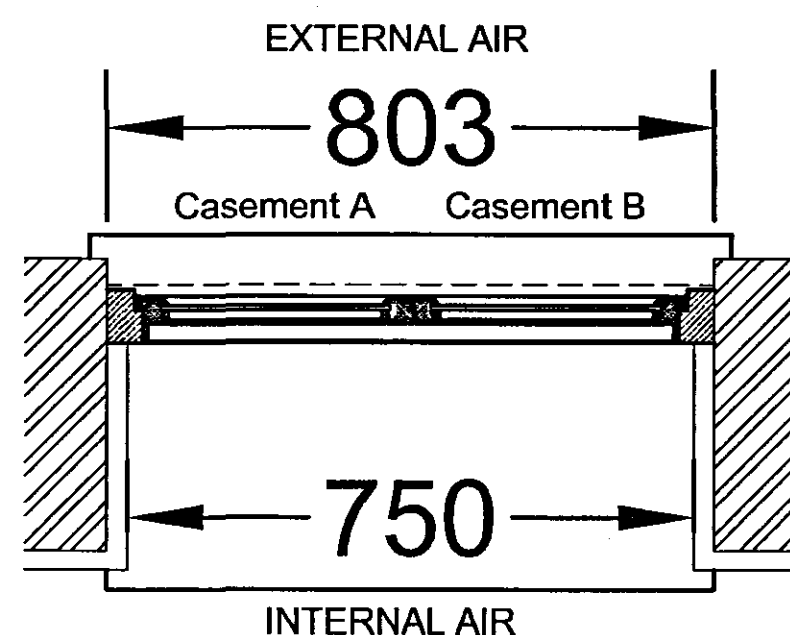

Typical Sectional Plan Through Existing Window
(Scale = 1 to 10)

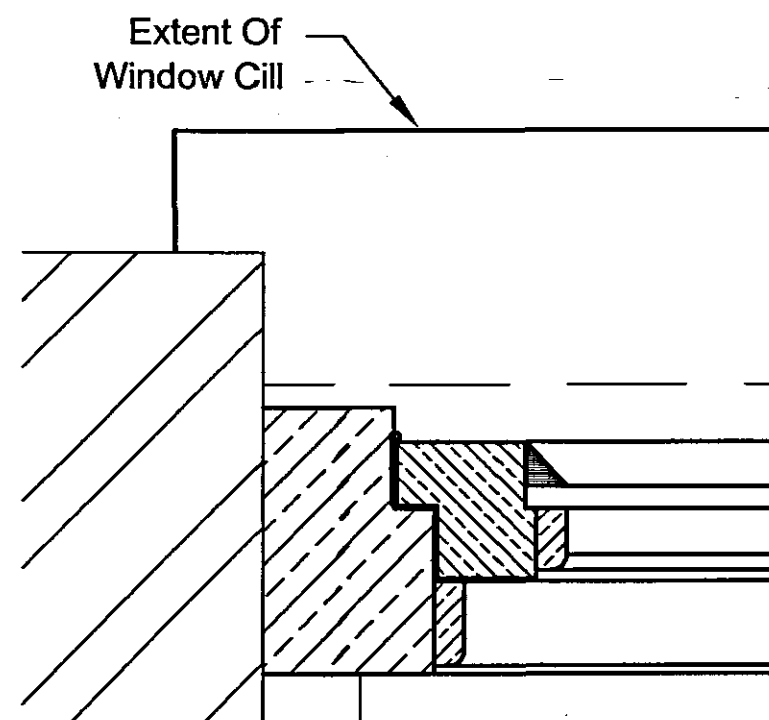


Plan Section Through Window Frame Jamb
(Scale = 1 to 5)

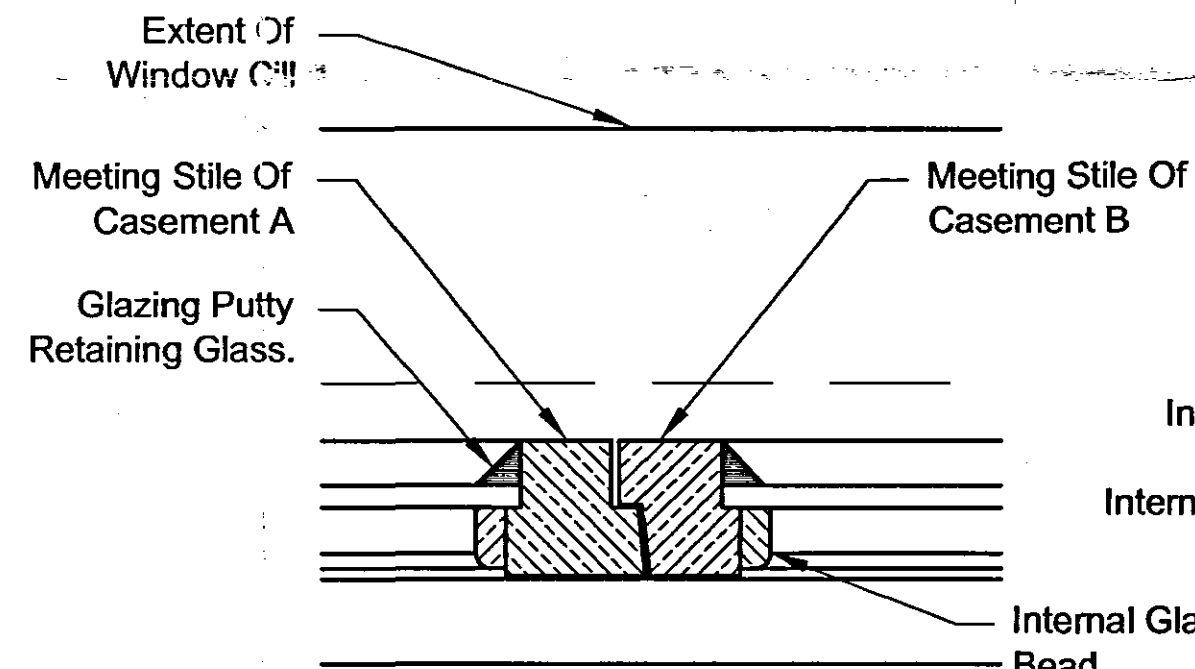


Plan Section Through Window Meeting Stiles
(Scale = 1 to 5)

Timber Separation
Section With Glazing
Bead Each Side

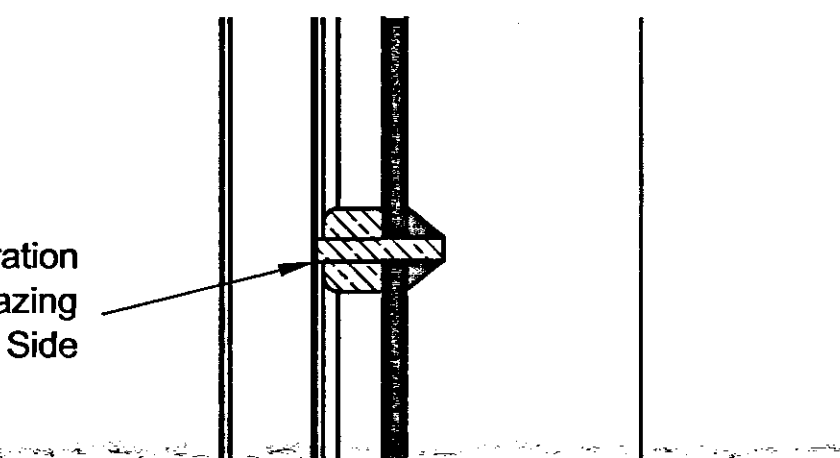

Vertical Section Through Mid Glazing Bar
(Scale = 1 to 5)

Internal Casement
Stop Matching
Internal Glazing Bead.

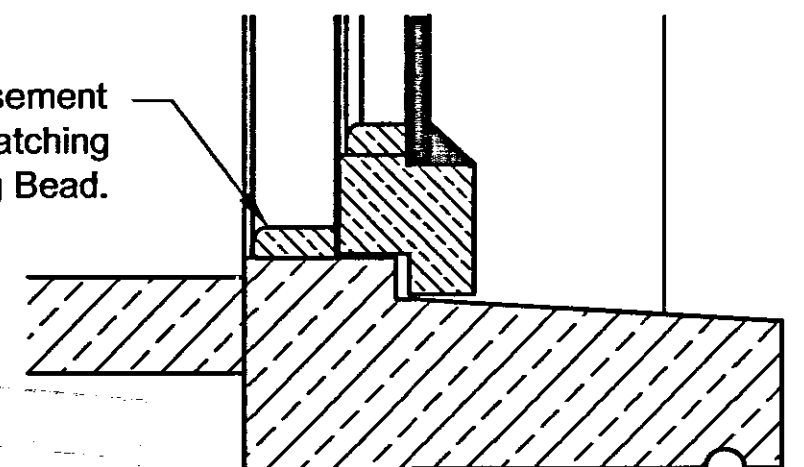

Vertical Section Through Cill
(Scale = 1 to 5)

SHDC
Planning & Development
26 MAR 2008
Ref: 0377108


Oglesby & Limb Ltd

Chartered Architects
and Building Surveyors

67 London Road
Newark, Notts
NG24 1RZ

Tel: 01636 702030
Fax: 01636 703740

e-mail: design@o-l-ltd.co.uk

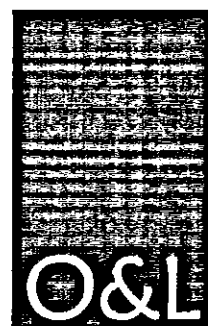

DO NOT SCALE THIS DRAWING. THE CONTRACTOR IS DEEMED TO HAVE CHECKED ALL DIMENSIONS ON SITE AND REPORT ANY DISCREPANCIES TO OGLESBY & LIMB LTD. THE CONTENTS OF THIS DRAWING ARE COVERED BY COPYRIGHT AND REMAIN THE PROPERTY OF OGLESBY & LIMB LTD. WRITTEN APPROVAL MUST BE OBTAINED FROM OGLESBY & LIMB LTD PRIOR TO DUPLICATION OR REPRODUCTION OF THIS DRAWING OR ITS CONTENTS. ANY DIMENSIONS NOT SHOWN ARE TO BE CHECKED AND AGREED WITH OGLESBY & LIMB LTD.

Client:

Intact Properties.

Project:

The Proposed Conversion of The Granary to Residential Apartments, Bedford Place, Spalding.

Drawing Title:

Details Of The Existing Typical Granary Building Windows.

Date: Nov 2007.

Scale: 1:10 & 1:5

Drawn by: CLS.

Checked by: AJO.

Drawing Number:

A0690 - 64

Rev: