




**Plan Section Through Window Frame Jamb
(Scale = 1 to 2)**

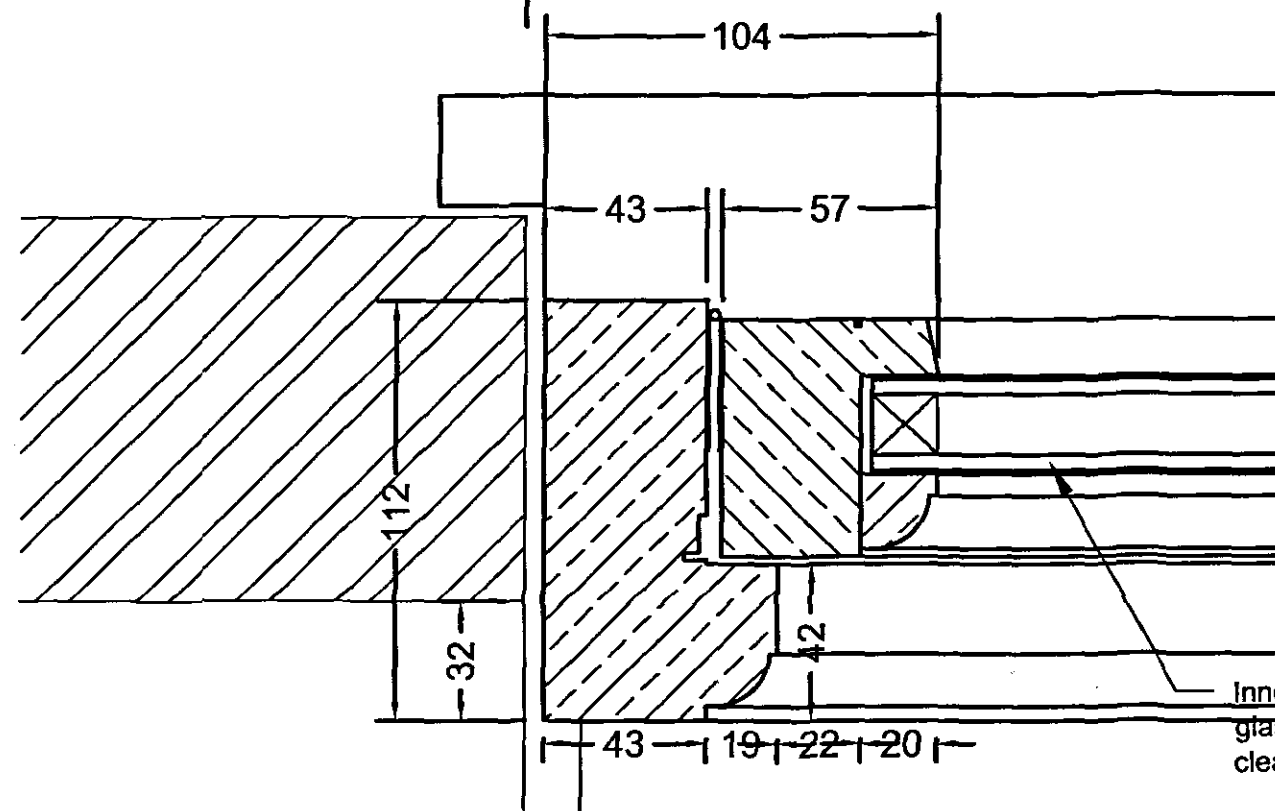

**Plan Section Through Window Meeting Stiles
(Scale = 1 to 2)**

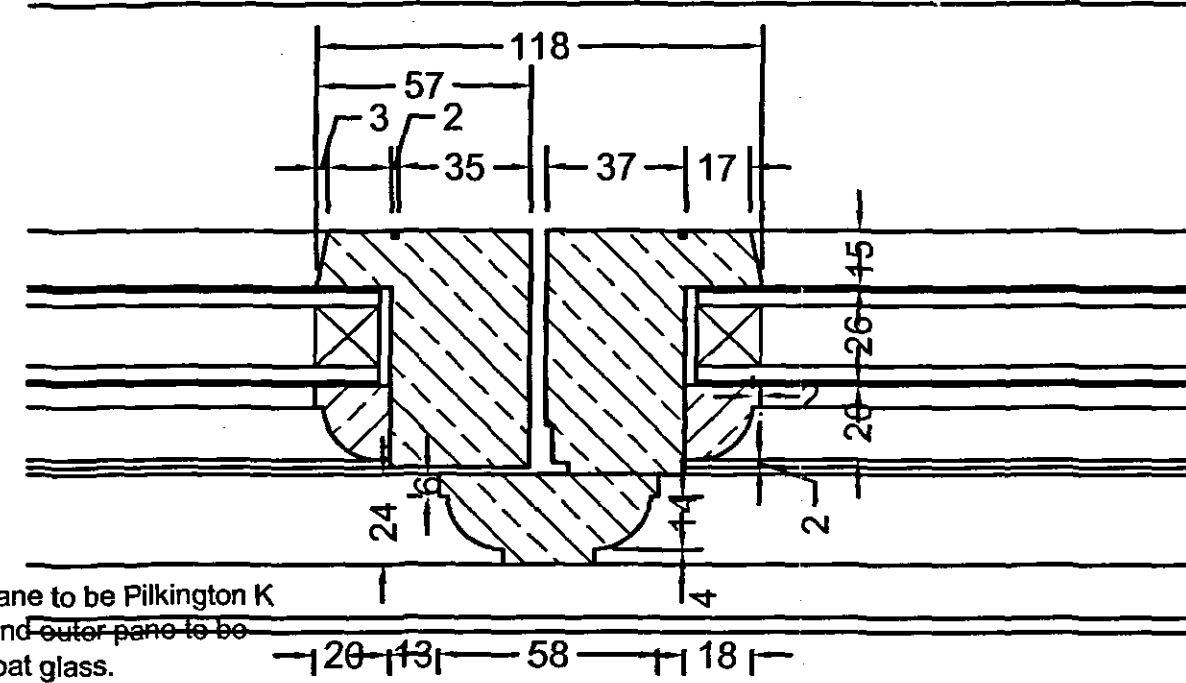

Inner pane to be Pilkington K glass and outer pane to be clear float glass.

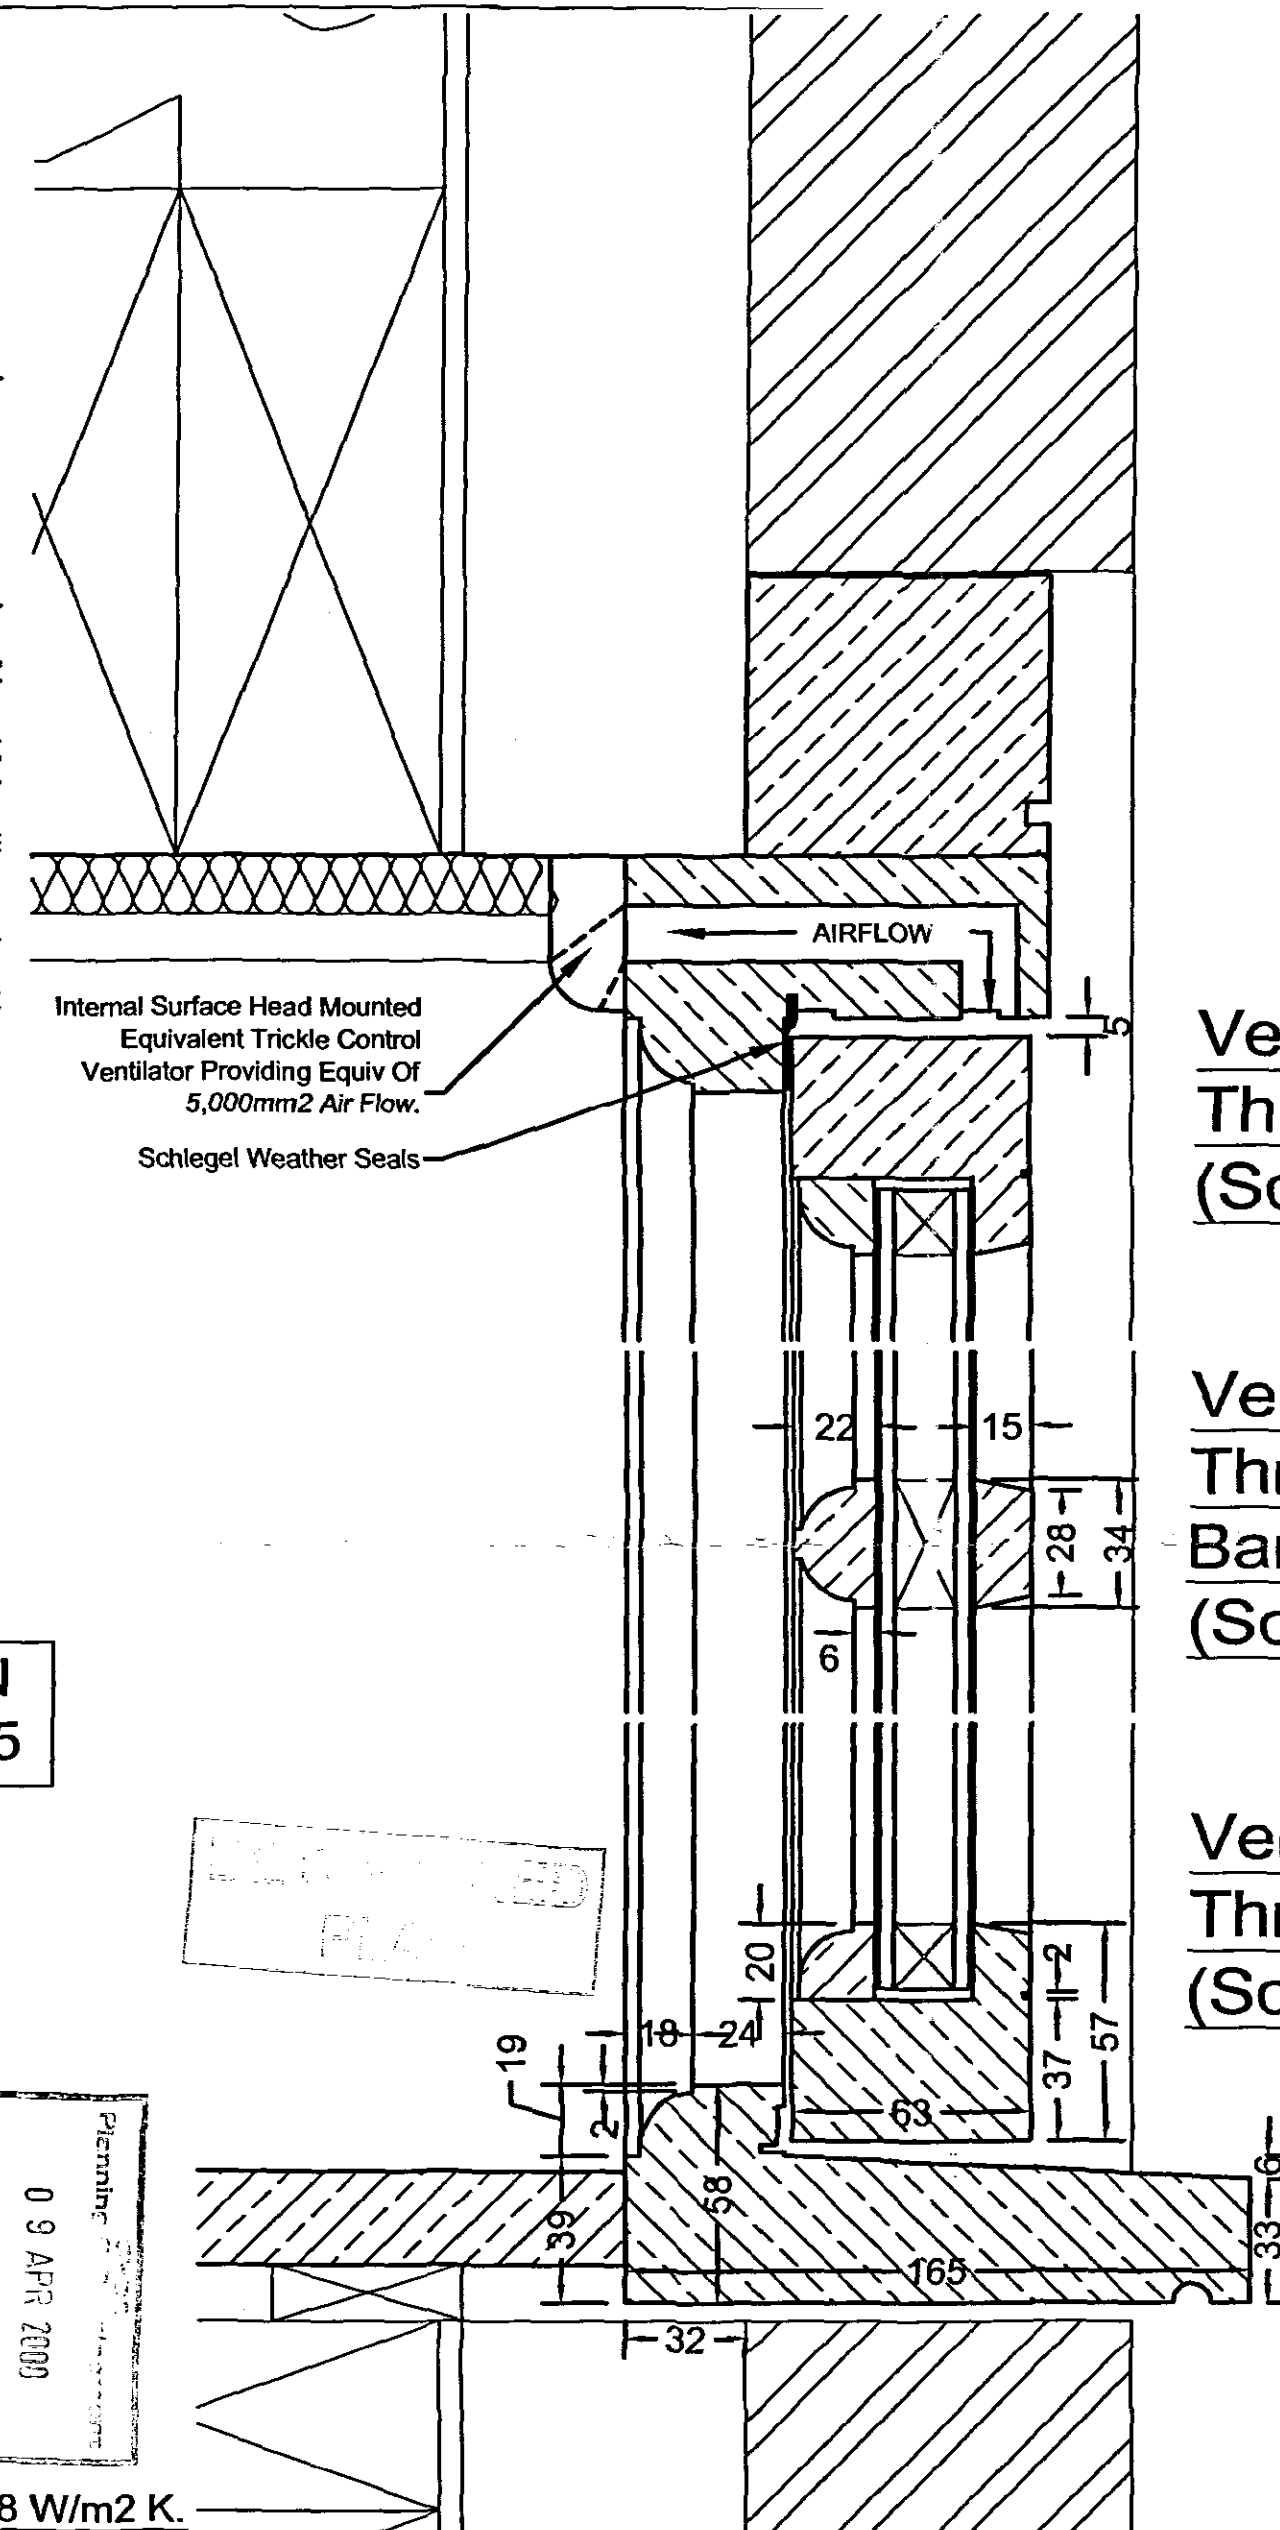


**Vertical Section Through Head
(Scale = 1 to 2)**


**Vertical Section Thro' Mid Glazing Bar
(Scale = 1 to 2)**

**Vertical Section Through Cill
(Scale = 1 to 2)**


**Type GW2
AT GF LEVEL**

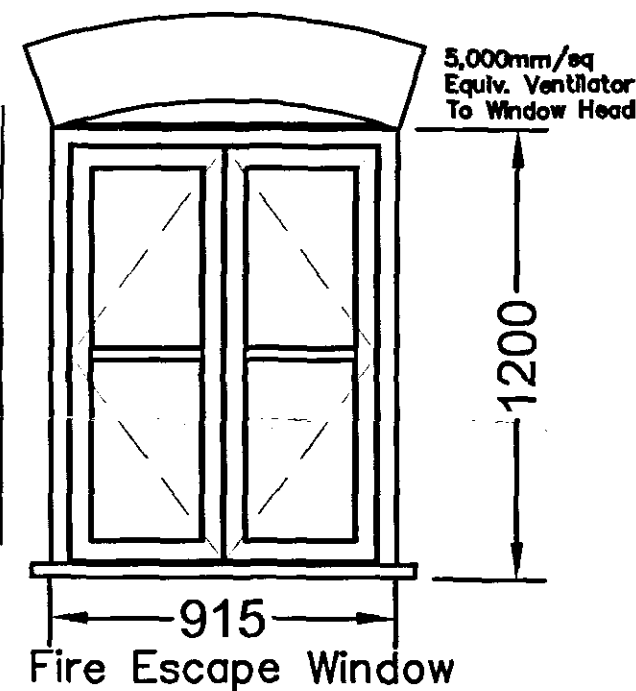

**Type GW2
IN DORMERS**

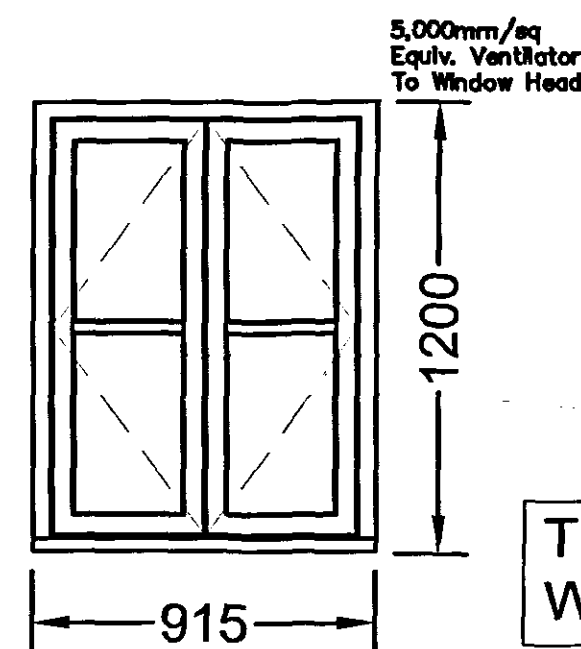


Type GW5

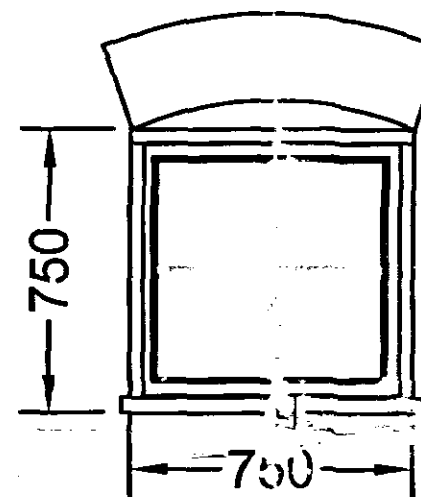


TO BE READ IN CONJUNCTION WITH DRAWING REF: AO690-65


Type GW4

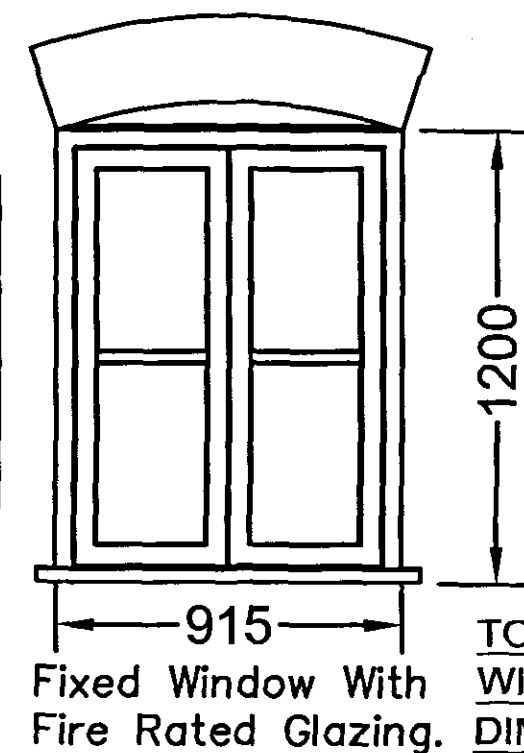

Type GW3

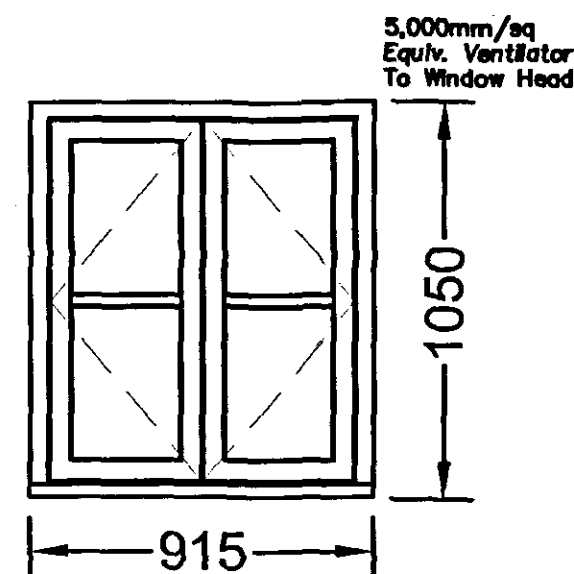

Type GW1

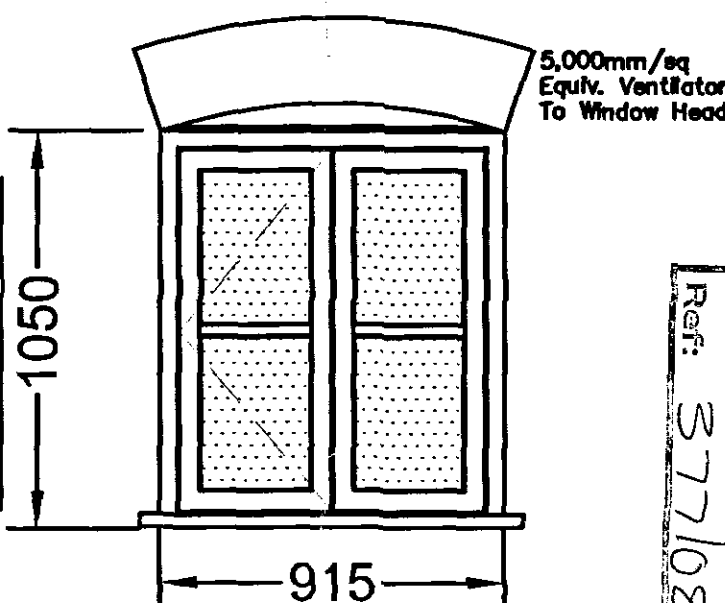

TOTAL BACKGROUND VENTILATION PER DWELLING = MINIMUM 25,000mm sq.
WINDOWS TO CONTAIN WEATHER / AIR SEALS AND ACHIEVE A MIN TOTAL U'VALUE OF 1.8 W/m2 K.
DIMENSIONS INDICATED ARE STRUCTURAL OPENING SIZES

Planning Ref: 577108
09 APR 2009

Rev_A - Head Detail Amended To Indicate Concealed Background Ventilators - 07th April 2008 - CLS.

Oglesby & Limb Ltd

Chartered Architects
and Building Surveyors

67 London Road
Newark, Notts
NG24 1RZ

Tel: 01636 702030
Fax: 01636 703740

e-mail: design@o-l-ltd.co.uk



DO NOT SCALE THIS DRAWING. THE CONTRACTOR IS DEEMED TO HAVE CHECKED ALL DIMENSIONS ON SITE AND REPORT ANY DISCREPANCIES TO OGLESBY & LIMB LTD. THE CONTENTS OF THIS DRAWING ARE COVERED BY COPYRIGHT AND REMAIN THE PROPERTY OF OGLESBY & LIMB LTD. WRITTEN APPROVAL MUST BE OBTAINED FROM OGLESBY & LIMB LTD PRIOR TO DUPLICATION OR REPRODUCTION OF THIS DRAWING OR ITS CONTENTS. ANY DIMENSIONS NOT SHOWN ARE TO BE CHECKED AND AGREED WITH OGLESBY & LIMB LTD.

**New Purpose Made Timber
Windows To Incorporate Drainage
Channels, Weather rebates and
Weather Seals.**

Client:

Intact Properties.

Project:

The Proposed Conversion of The
Granary to Residential Apartments,
Bedford Place, Spalding.

Drawing Title:

Jamb / Cill and Mullion
Details Of The Proposed Typical
New Build Affordable Homes
Windows.
Sheet 2

Date: Mar 2008.

Scale: 1:2

Drawn by: CLS.

Checked by: AJO.

Drawing Number:

A0690 - 67

Rev:

A