


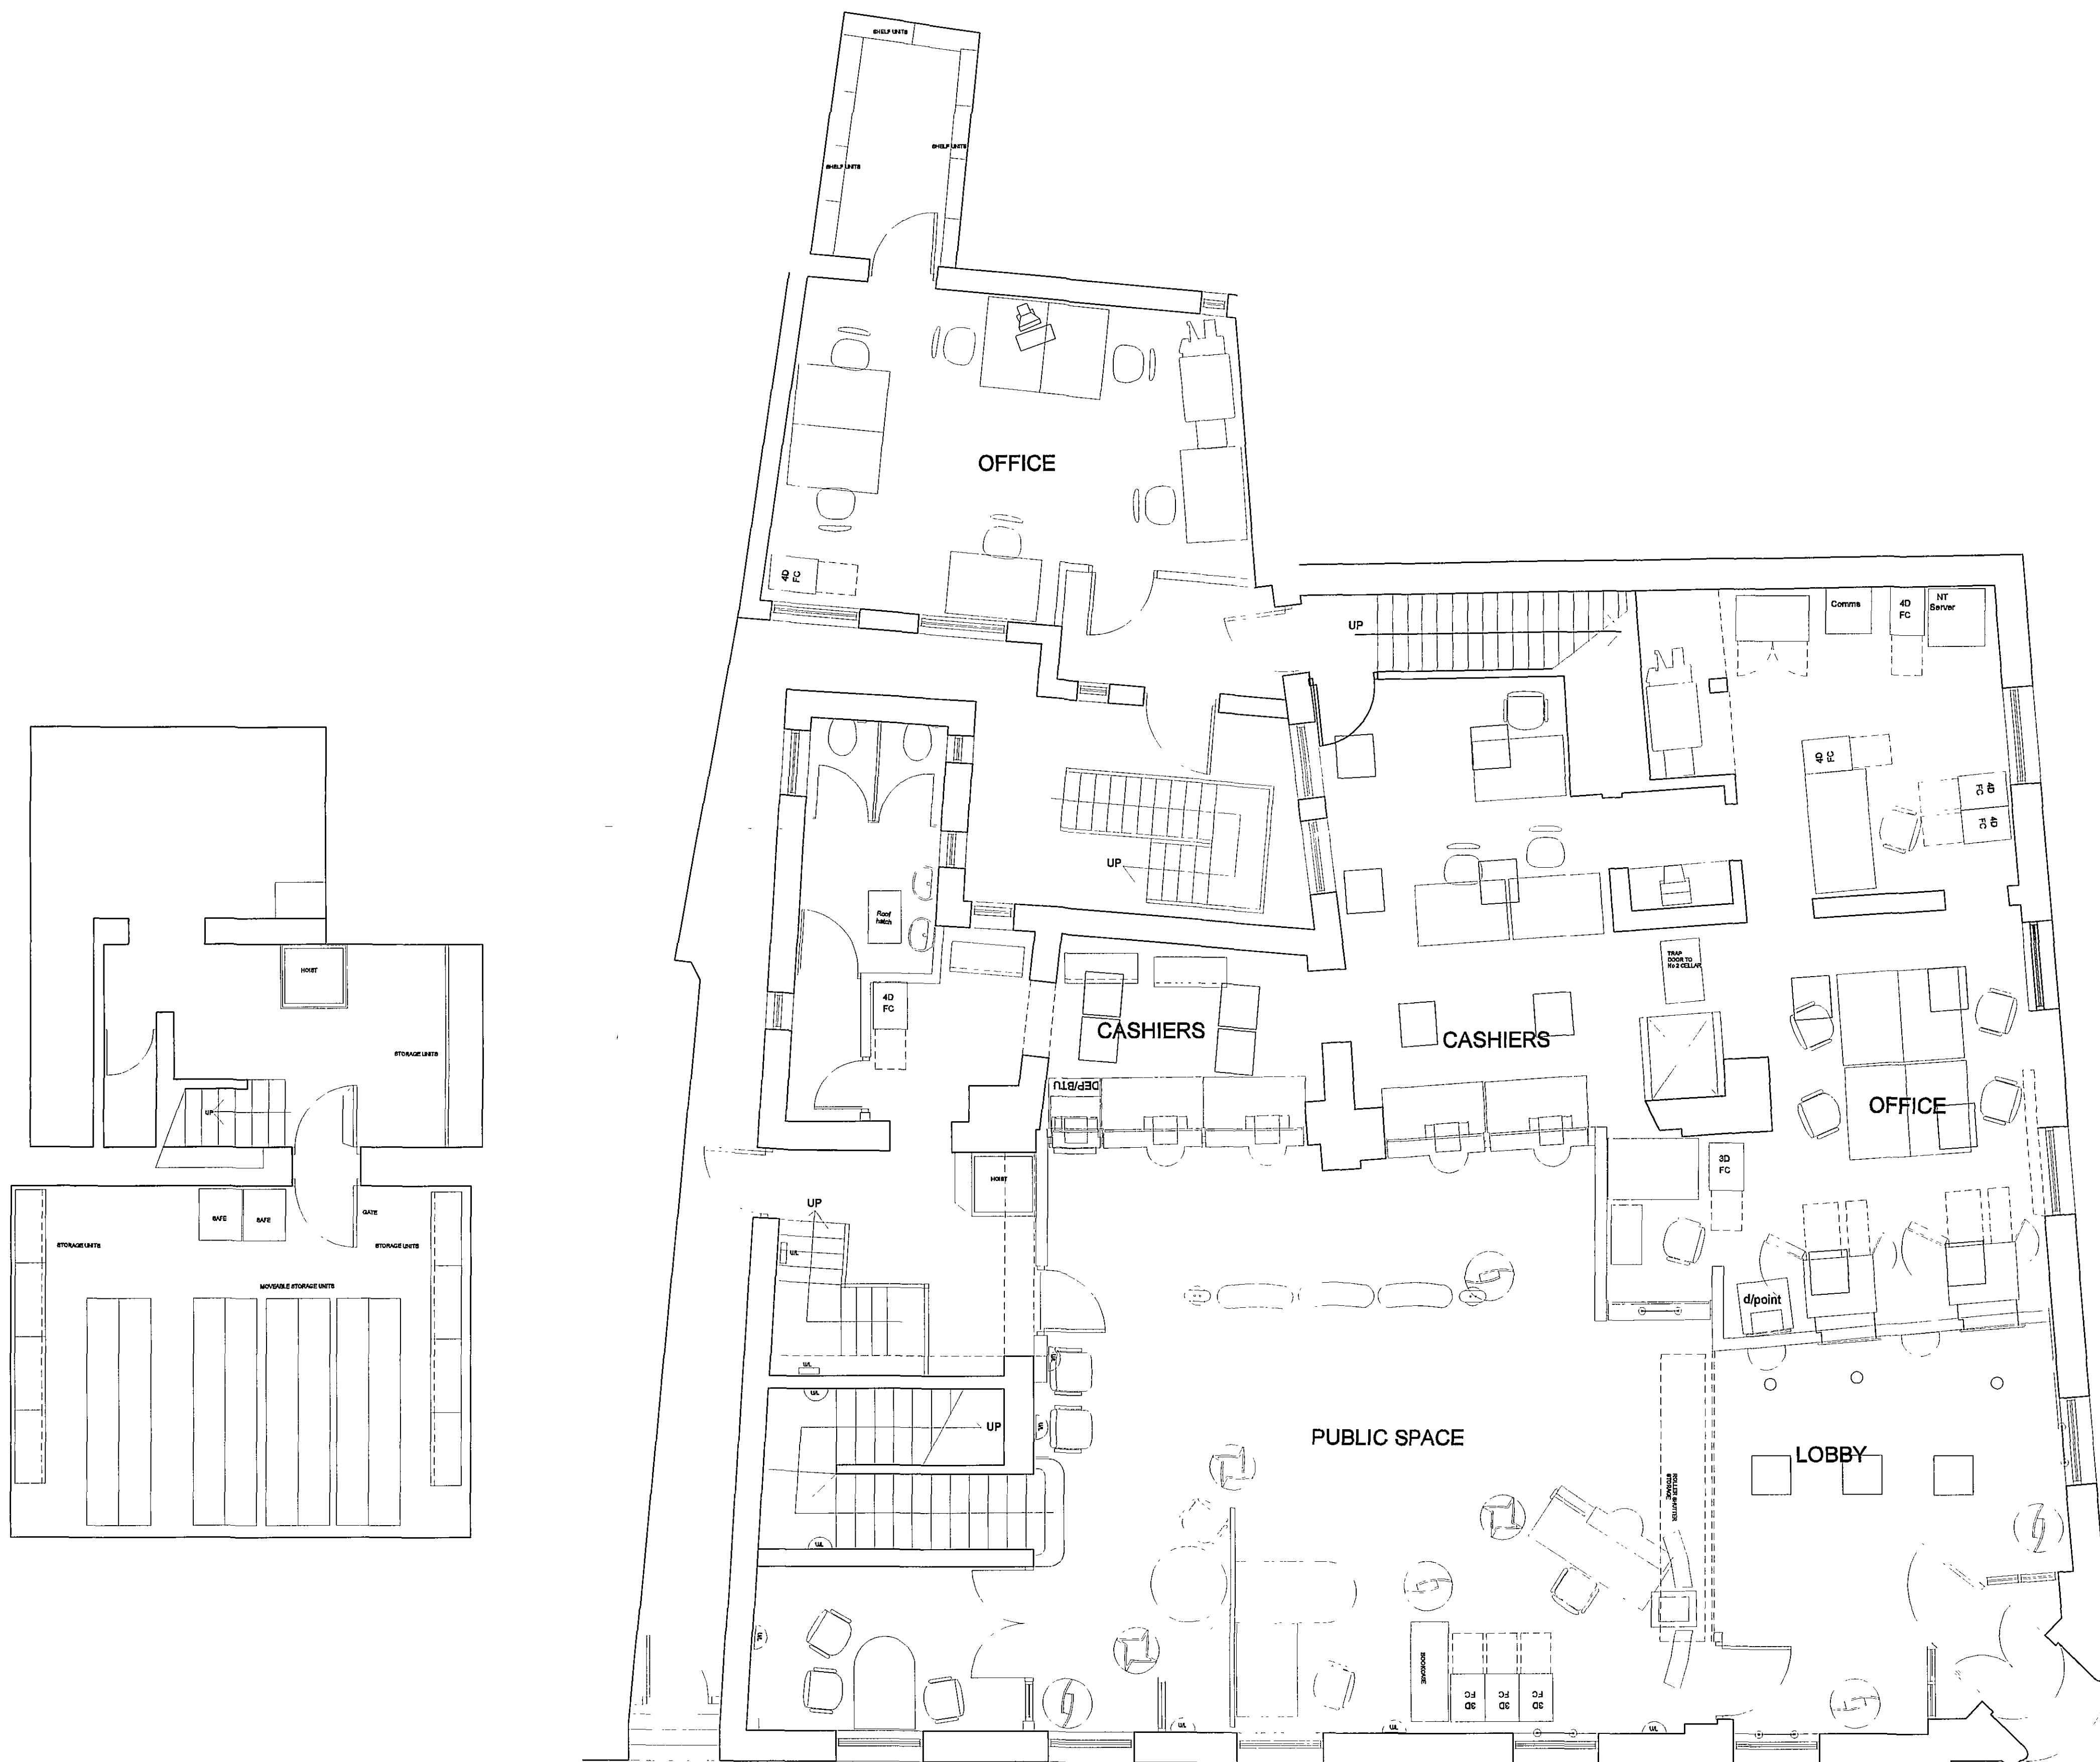

PHD
PLANNING & DEVELOPMENT
2 6 MAR 2007
0383107

REV	DATE	INIT	REVISIONS

		GPM	
THIS DRAWING IS TO BE READ IN CONJUNCTION WITH THE PROJECT SPECIFICATION. ANY DISCREPANCIES MUST BE REPORTED TO THE C.A. THIS DRAWING IS IN MILLIMETRES, WORK TO FIGURED DIMENSIONS ONLY. DO NOT SCALE.			
PREMISES NAME 36/37 Hall Place Spalding Lincolnshire PE11 1SF			
PREMISES CODE 50770660			
PROJECT No. 66050584		DRAWING No. 001	
DATE 31/11/05	SCALE 1:100 @ A3	DRAWN GMH	
DESCRIPTION GROUND FLOOR LAYOUT AS EXISTING			

DETERMINED
PLAN