

BASE PLAN

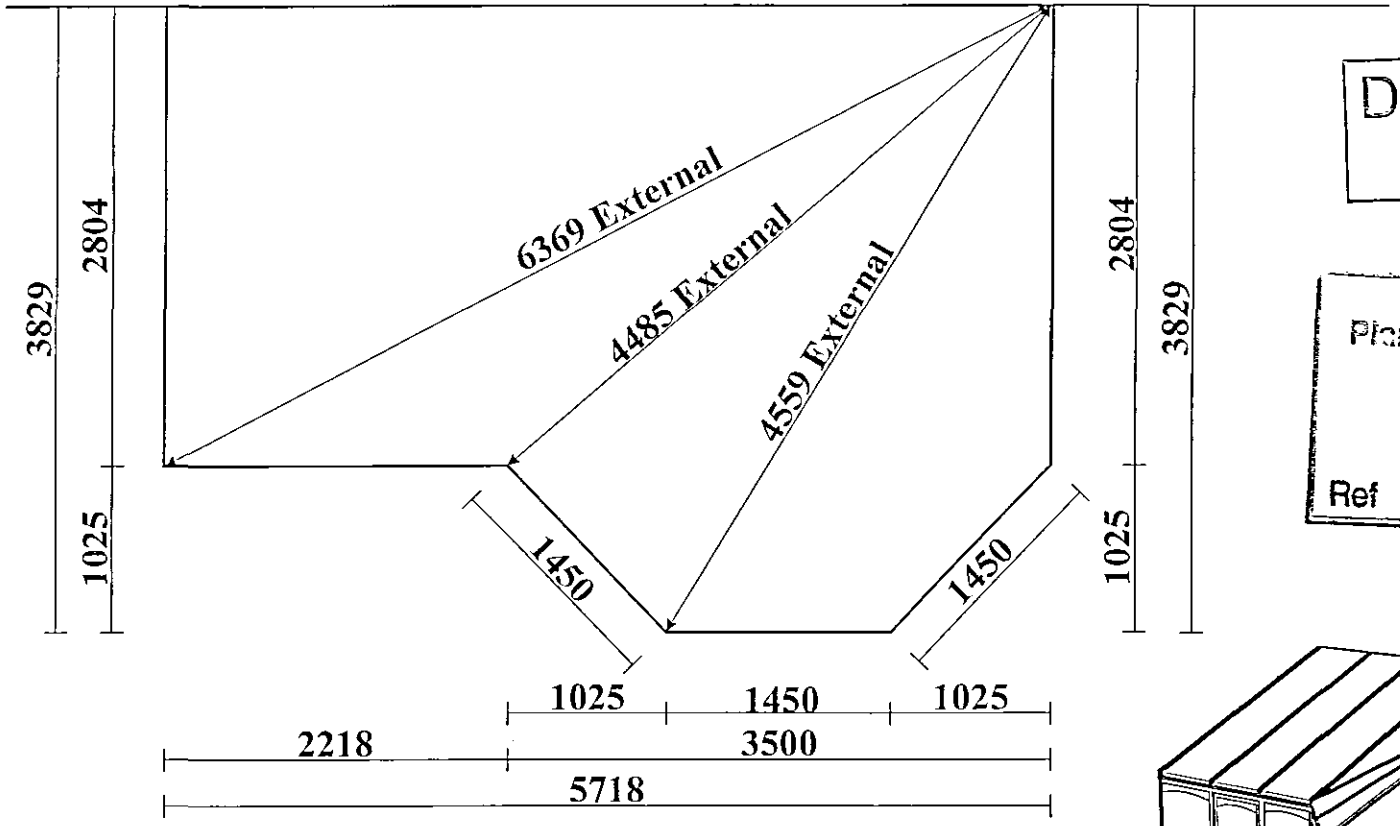

DETERMINED PLAN

Planning & Development
24 MAR 2004
Ref 387/04

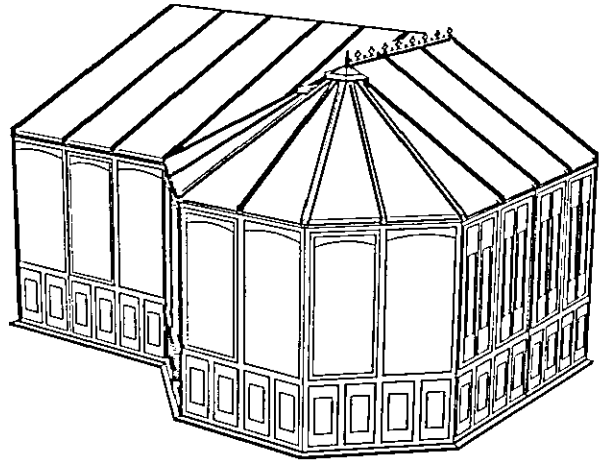

BASE PLAN

THE DIMENSIONS SHOWN ON THE BASE PLAN
ARE THE EXTERNAL DIMENSIONS OF THE BASE.
Note: The frames will sit onto this base by 78mm,
and the frame cills will overhang this base by 62mm.

The BalticPine Timber Corporation Ltd.	ALL DIMENSIONS IN MM ALL HEIGHTS FROM D.P.C. LEVEL DO NOT SCALE OFF DRAWING DOORS OPEN OUT, LH DOOR OPENS FIRST ALL DIMENSIONS ARE EXTERNAL	PP/DPZ/1990484 MR & MRS A BENJAMAA	DRAWN BY JUSTIN DATE 17.03.04 DRAWING NO. C125161