


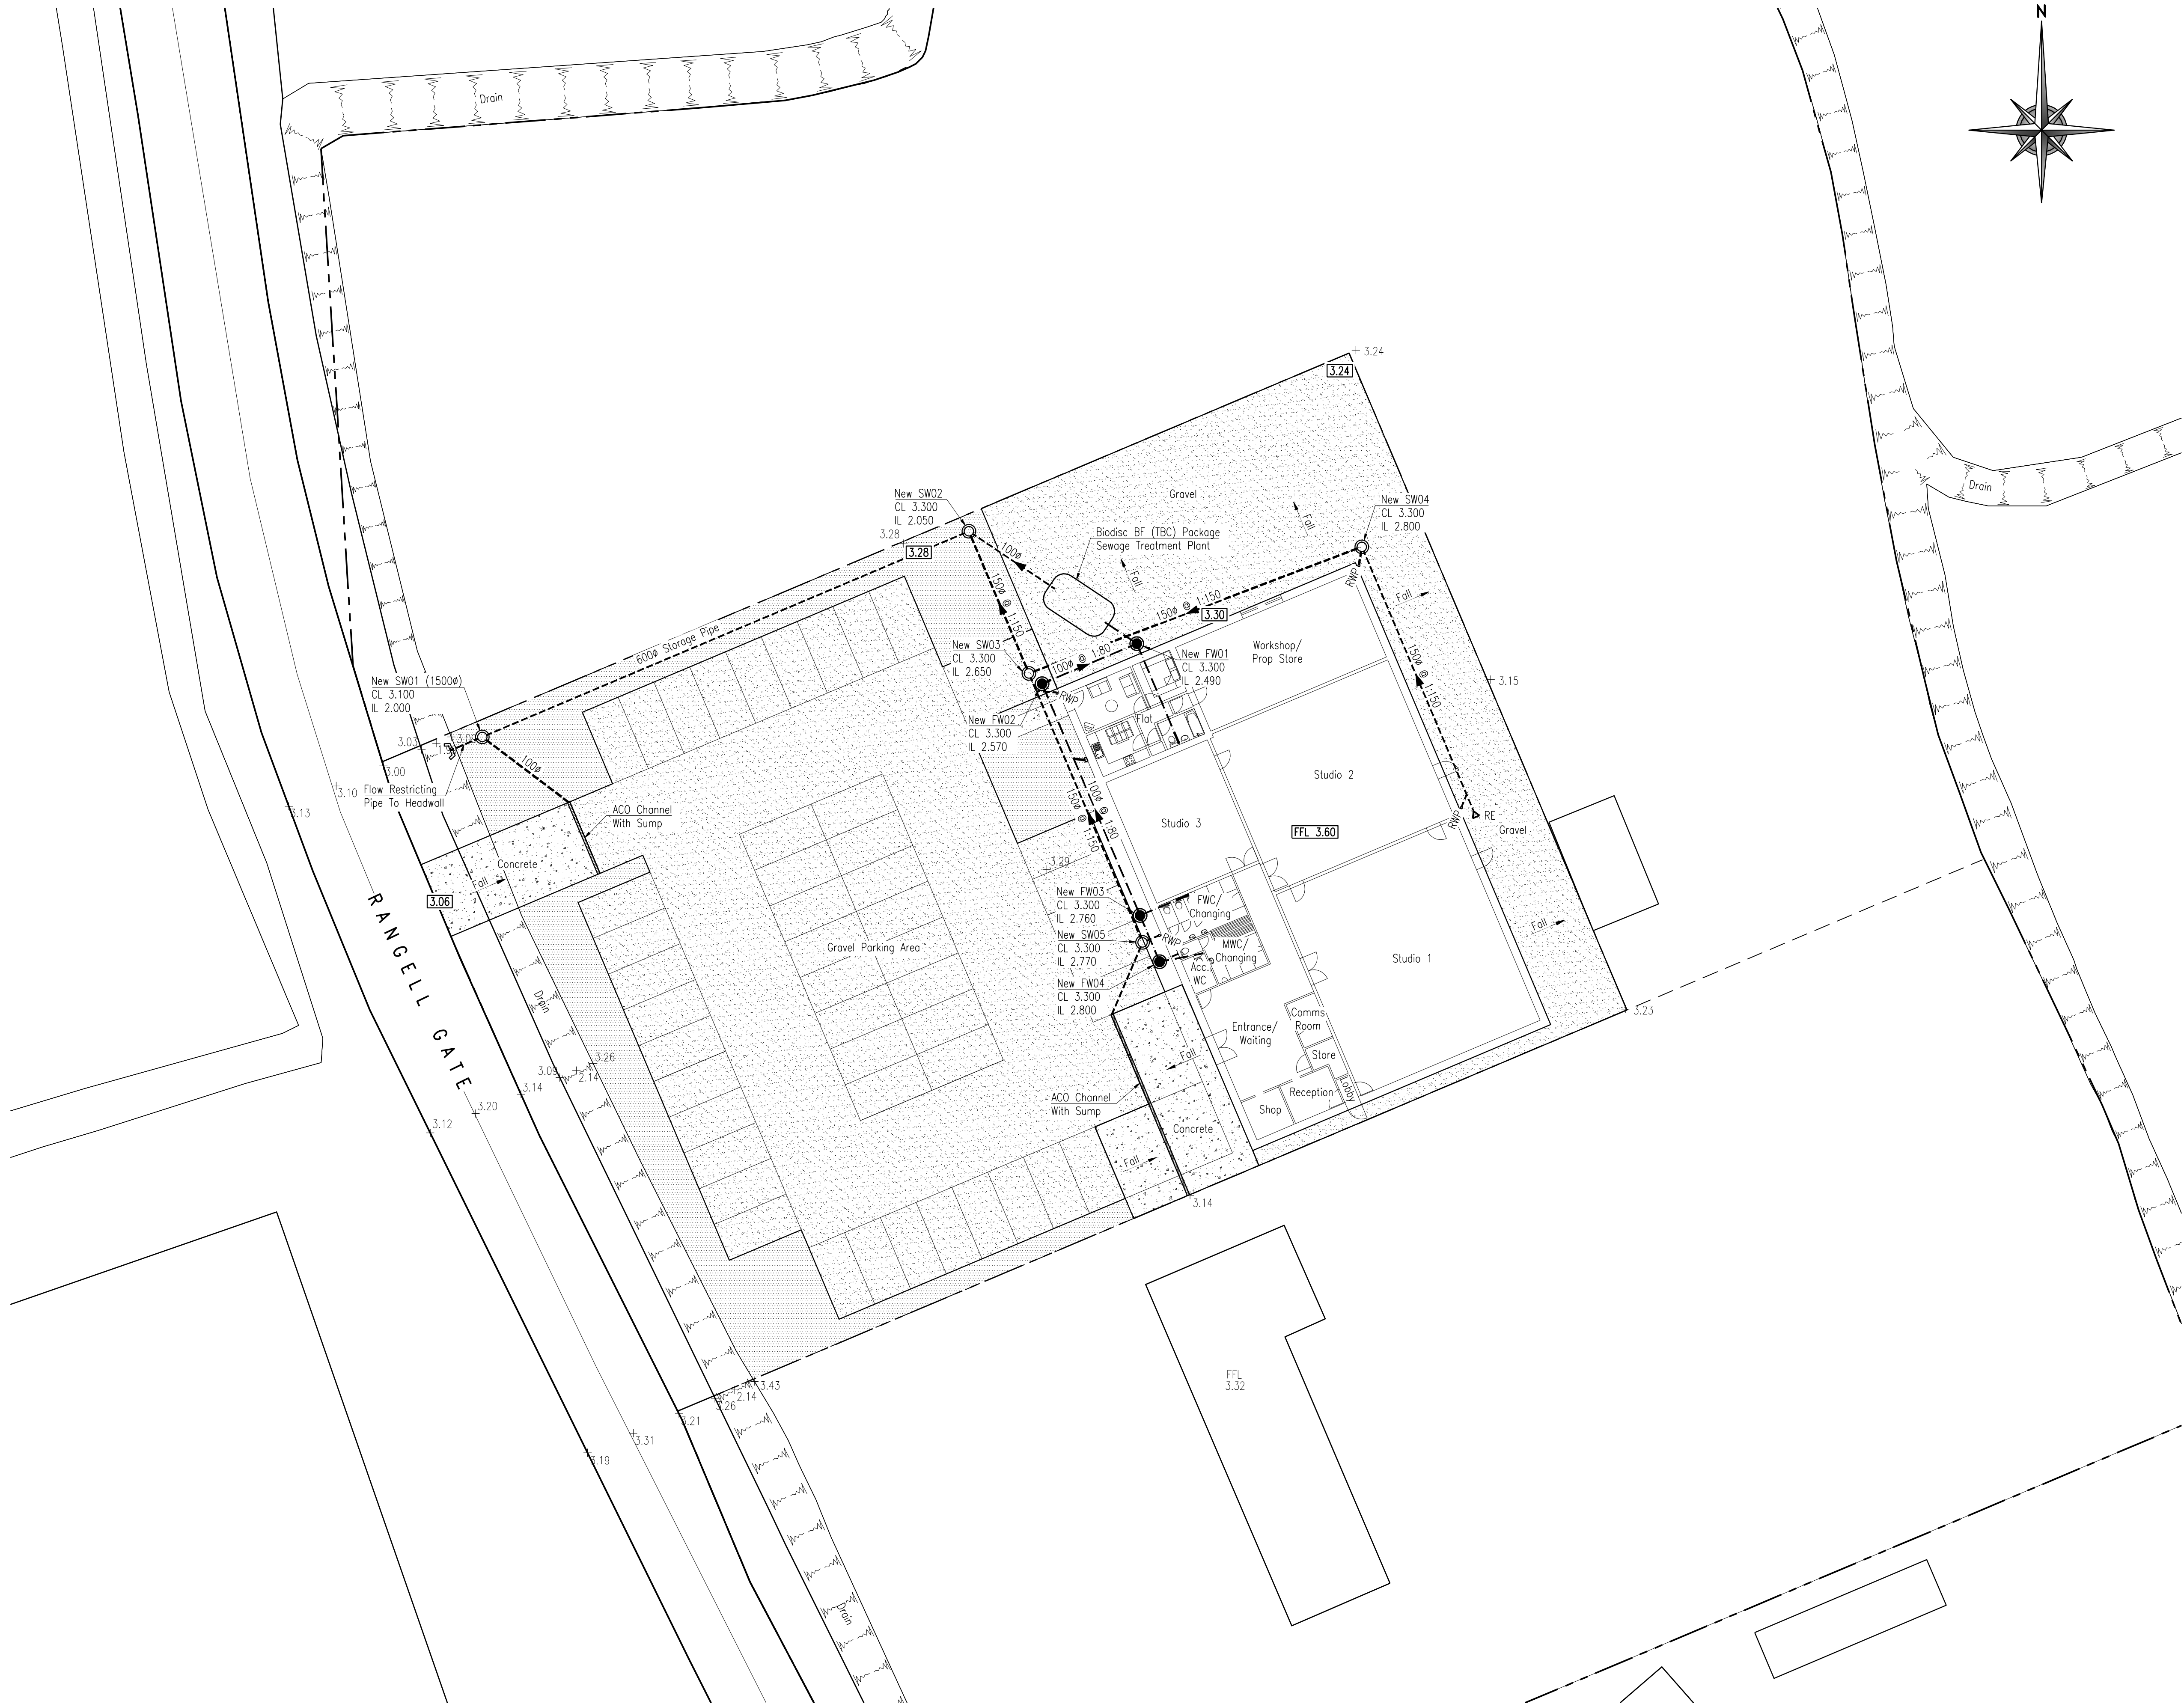

Key:	
+ 3.29	Denotes Existing Site Level
[3.06]	Denotes Proposed Site Level
--- New FW00 ---	Denotes Proposed Foul Water Pipe
--- New FW00 ---	Denotes Proposed Foul Water Manhole
--- New SW00 ---	Denotes Proposed Surface Water Pipe
--- New SW00 ---	Denotes Proposed Surface Water Manhole
--- RE ---	Denotes Proposed SW Rodding Eye
=====	Denotes Proposed ACO Channel

A	23.04.14	Drawing Generally Updated.
Rev	Date	Remarks
Status		PRELIMINARY
 SIDEBOTTOM RICHARDSON CHENG LTD CONSULTING STRUCTURAL AND CIVIL ENGINEERS 15 High Street, Spalding, Lincoln, PE11 1TW Tel: 01776 712860 Fax: 01776 712856 Email: src@srcsltd.com		
Project		
Drainage Design For Proposed Dance School Rangell Gate, Spalding For Spalding School of Dance		
Title		
Proposed Draianage Layout		
Date	Mar. '14	Scale
1:200	ⓐA1	
Drawn	MP	Checked
SRC		
Design	SRC	File Name
17414-01		
DRG No. 17414/01		Rev
		A