


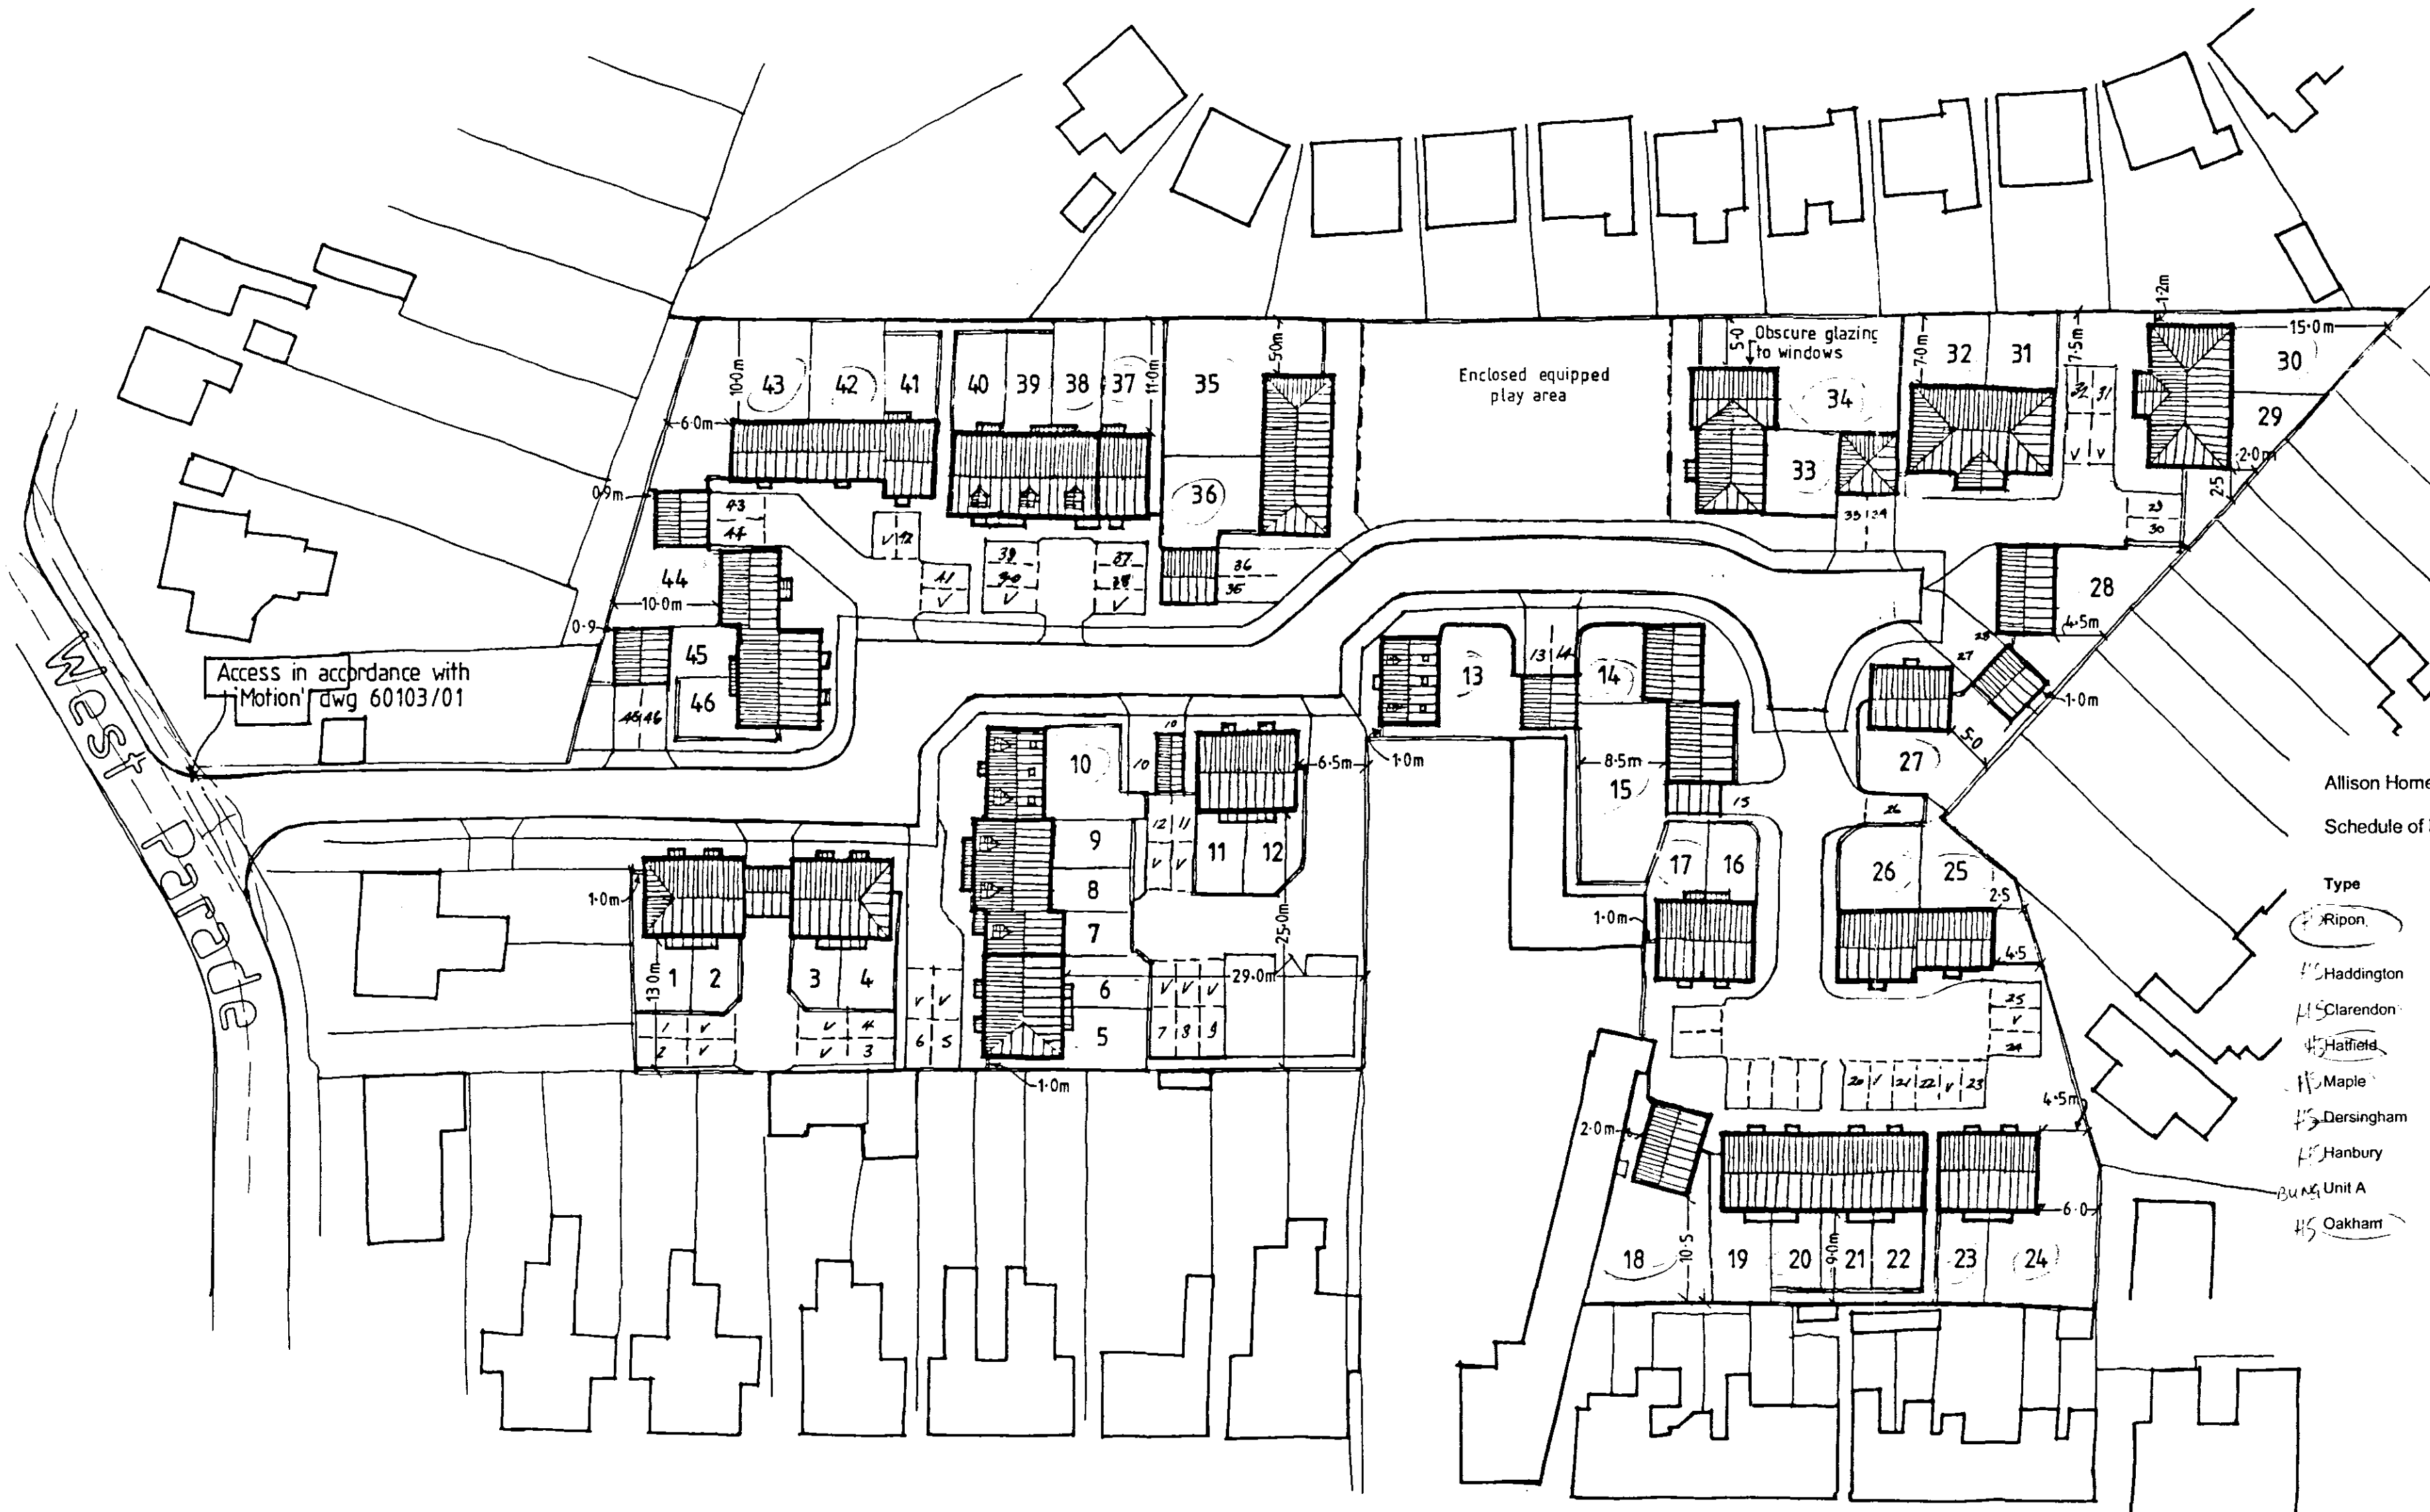

SHDC
Planning & Development
26 MAY 2006
Ref: 0399/06

Allison Homes Eastern Ltd
Schedule of House Types

520/175/GJ MG 23-05-06

Type	Plot	Beds	Total Unit
Ripon	1,2,3,4,5,6,11,12,16,17,19,20,21,22,23,24,37,41,45,46	3	20
Haddington	7,8,9	3	3
Clarendon	10,13	4	2
Hatfield	14,25,27,42,43,44	3	6
Maple	15,26,33,35,36	4	5
Dersingham	18,34	3	2
Hanbury	28	3	1
Bungalow Unit A	29,30,31,32	2	4
Oakham	38,39,40	3	3
			46

ATTENDED AREA
A1

B GJ HOUSE SUBSTITUTION 16 18 & 34
SITING 25 & 26. 23/5/6

A GJ SHDC Consultation 18/5/6
Rev. By Notes Date

rdc Robert Doughty Consultancy 32 High Street, Helmingham Spalding, Lincolnshire NG34 0RA Tel: 01578 421646 Fax: 01529 421358 Email: admin@rdc-landplan.co.uk Web: www.rdc-landplan.co.uk			
Client:	A H E L		
Project:	West Parade Spalding		
Drawing title:	Site Layout		
Job No.	Drawing No.	Rev.	Drawn
520/175	01	B	GJ
Scale	Date	Checked	
1:500	16/03/06		

DRAWING
23 MAY 2006
ISSUED



ALLISON
Homes

Holland Place, Warendene Park, Pinchbeck, Spalding,
Lincolnshire PE11 3TN
T: (01775) 724701 F: (01775) 762153
Allison Homes Eastern Limited is a Kier Residential Company.

Job/Drawing Reference: --- 103/1

DEFINITIVE
PLAN