


ALLISON

homes

Holland Place, Wardenree Park, Pinchbeck, Spalding,
Lincolnshire, PE11 3ZN
T: (01775) 724701 F: (01775) 762153
Allison Homes Eastern Limited is a Kier Residential Company.

Job/Drawing Reference:
103/1

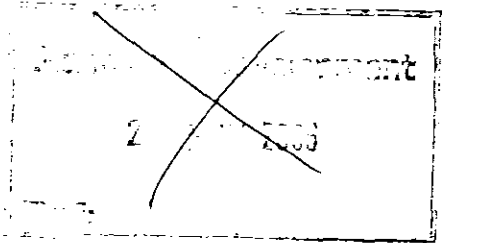

Key

- Existing hedge to be retained
- Proposed tree
- Proposed hedge planting
- Proposed specimen shrub
- Shrub area
- Grassed area
- 1.8m Timber Panel Fence
- 1.8m Close Boarded Fence
- 1.2m Post and Rail Fence
- 1.2m Post and Wire Fence
- Block paving

SHDC
Planning & Development
2 6 MAY 2006
Ref: 0399/06

DRAWING
2 3 MAY 2006
ISSUED

B	GJ	HOUSE SUBSTITUTION 16 18 34	SITING 25/26	23/5 / 6
A	GJ	SHDC Consultation		18/5/6
Rev.	By	Notes	Date	
rdc Robert Doughty Consultancy 32 High Street, Helpingsham Sleaford, Lincolnshire NG34 0RA Tel: 01529 421646 Fax: 01529 421358 Email: admin@rdc-landplan.co.uk Web: www.rdc-landplan.co.uk				
Client: Allison Homes Eastern Limited				
Project: West Parade, Spalding				
Drawing title: Landscape Proposals				
Job No. 520-175	Drawing No. LP01	Rev. B	Drawn FG	
Scale 1:500		Date March 2006	Checked	

DO NOT SCALE from this drawing. All measurements should be checked against on site conditions and any discrepancies should be brought to the attention of the Robert Doughty Consultancy.

CREATED
PLAN

AI



PLANTING SCHEDULE

Trees	Species	Form	Age	Girth (cm)	Height (cm)	Root Condition	Min no of breaks
	Betula jacquemontii	Fthd	3x	10-12	300-350	RB	7
	Liquidambar styraciflua	EHS	3x	18-20	Min 450	RB	
	Prunus avium	EHS	3x	14-16	425-600	RB	5
	Pyrus calleryana 'Chanticleer'	EHS	3x	18-20	Min 450	RB	
	Sorbus aucuparia	EHS	3x	14-16	425-600	RB	5
	Asplenifolia						

SHRUB PLANTING

Species	Size (cm)	Pot Size (L)	Min no of Breaks	Planting density
Cornus alba 'Aurea'	60-80	3L	3	3/m²
Hebe 'Midsummer Beauty'	30-40	3L	5	4/m²
Hebe rakaiensis	20-30	3L	5	5/m²
Kerria japonica	40-60	3L	5	3/m²
Lonicera nitida 'Malgreen'	30-40D	3L	6	5/m²
Prunus laurocerasus	60-80	3L	3	3/m²
Pyracantha 'Orange Charm'	60-80	3L	3	3/lin m
Skimmia japonica	30-40	3L	3	5/m²
Spiraea japonica	20-30	3L	6	5/m²
'Goldmound'				

SPECIMEN SHRUBS

Species	Form	Size (cm)	Pot Size (L)	Min no of breaks
Rhus typhina 'Laciniata'	Several shoots	Min 120	10-12	3

HEDGE PLANTING

Species	Height (cm)	Container (L)	Min no of Breaks	Planting density
Ligustrum ovalifolium	60-80	3L		3/lin m
Prunus lusitanica	60-80	3L		3/lin m