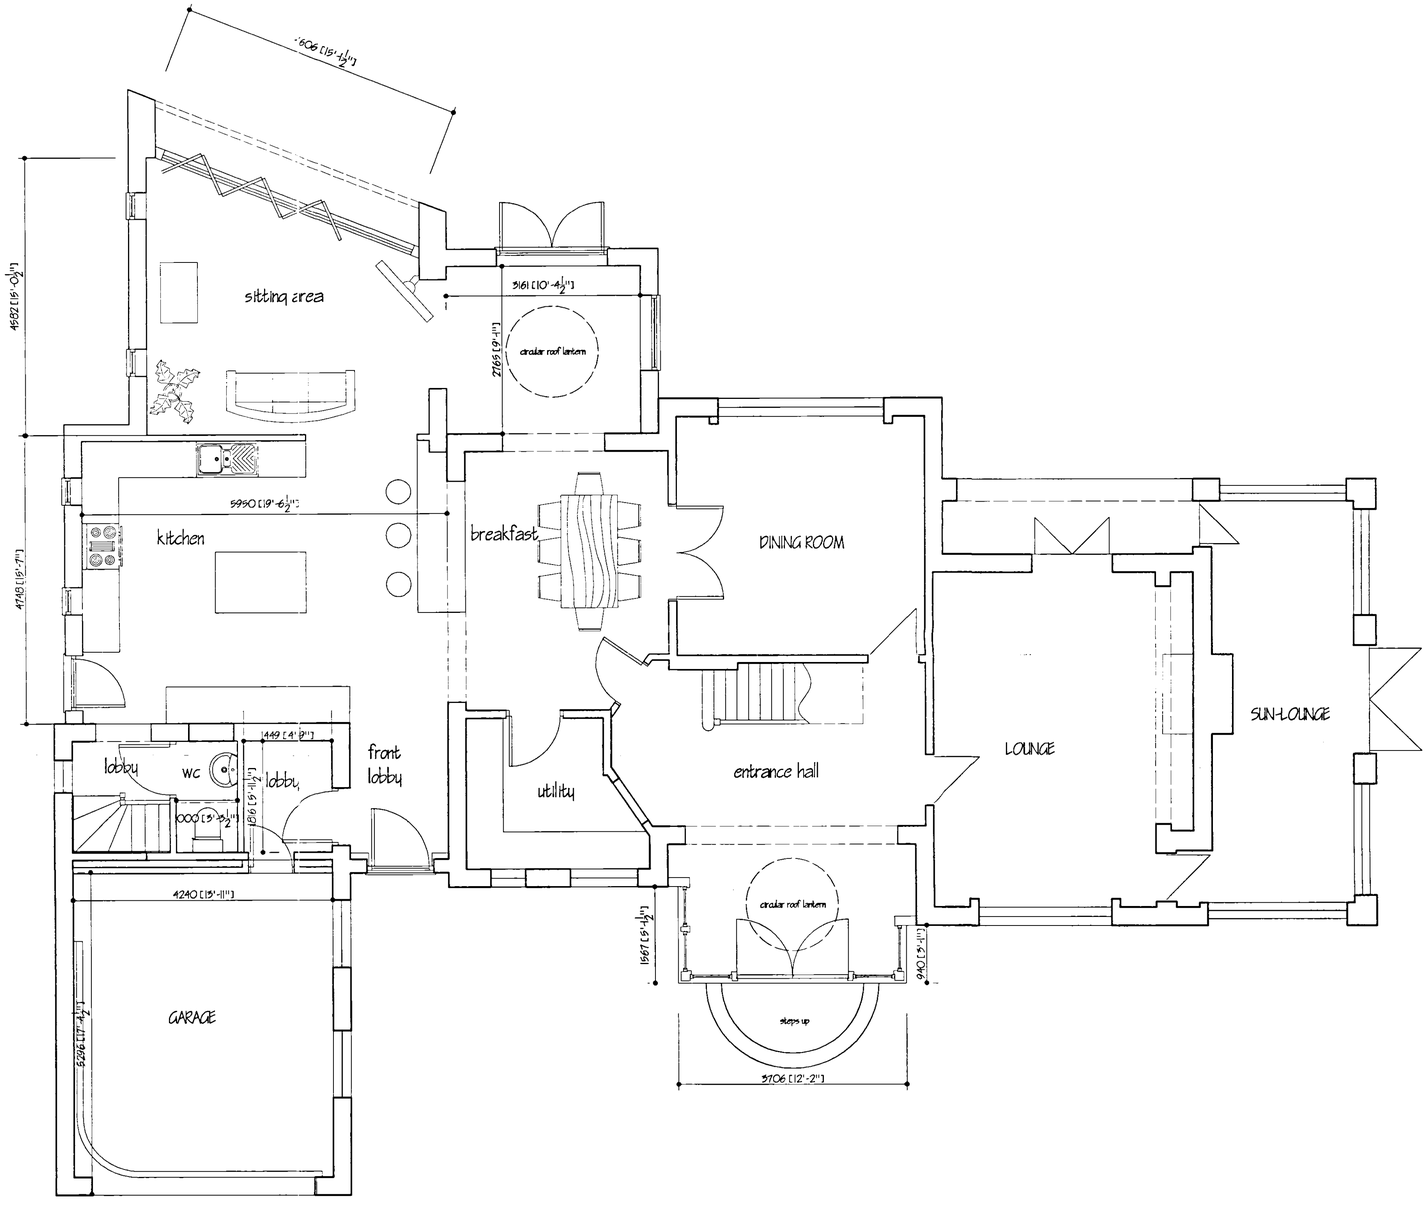


GROUND FLOOR PLAN
