
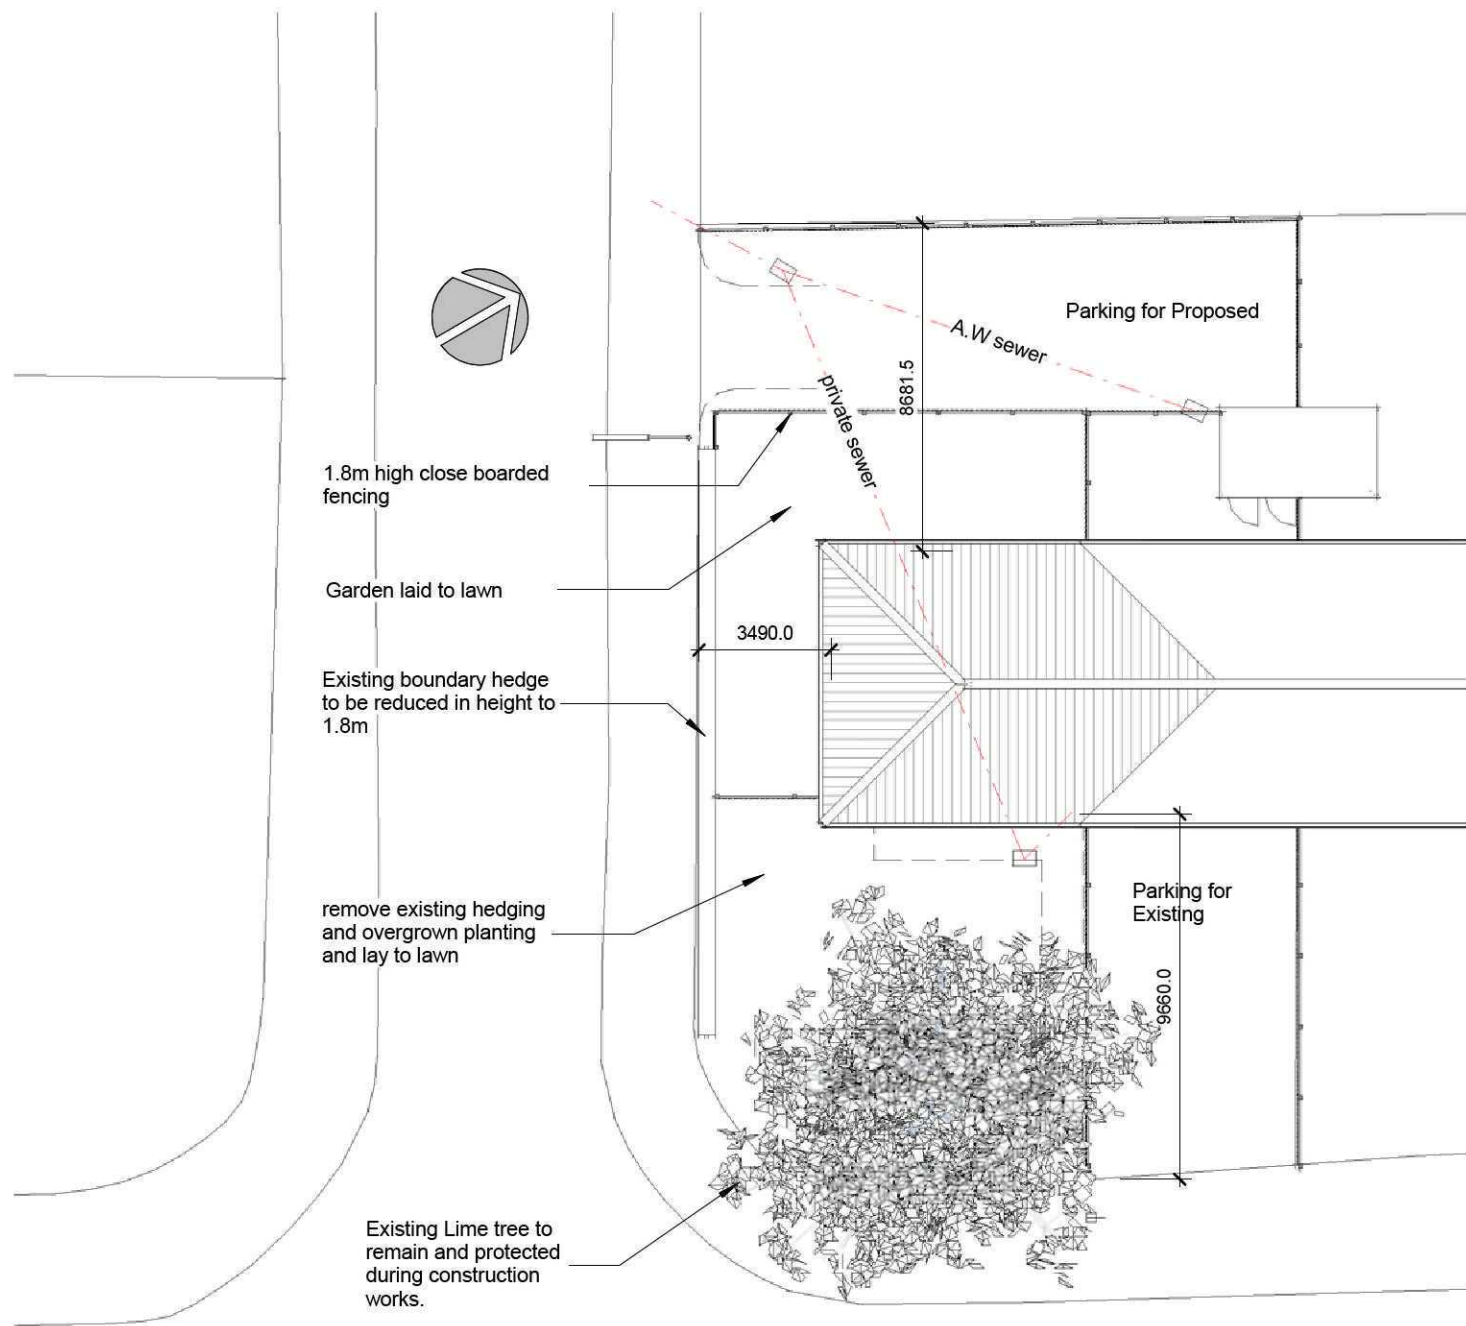
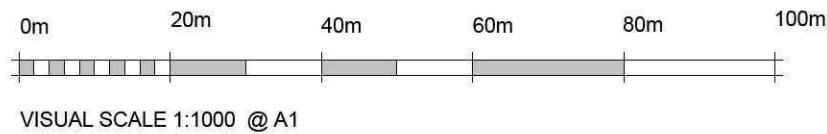


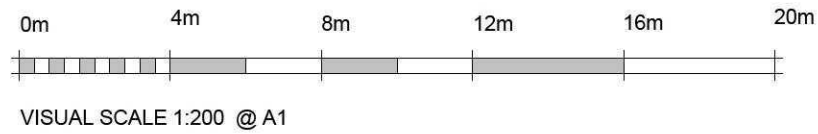

Site Location Plan
1 : 1000

Site Block Plan
1 : 200

PLANNING ISSUE ONLY