
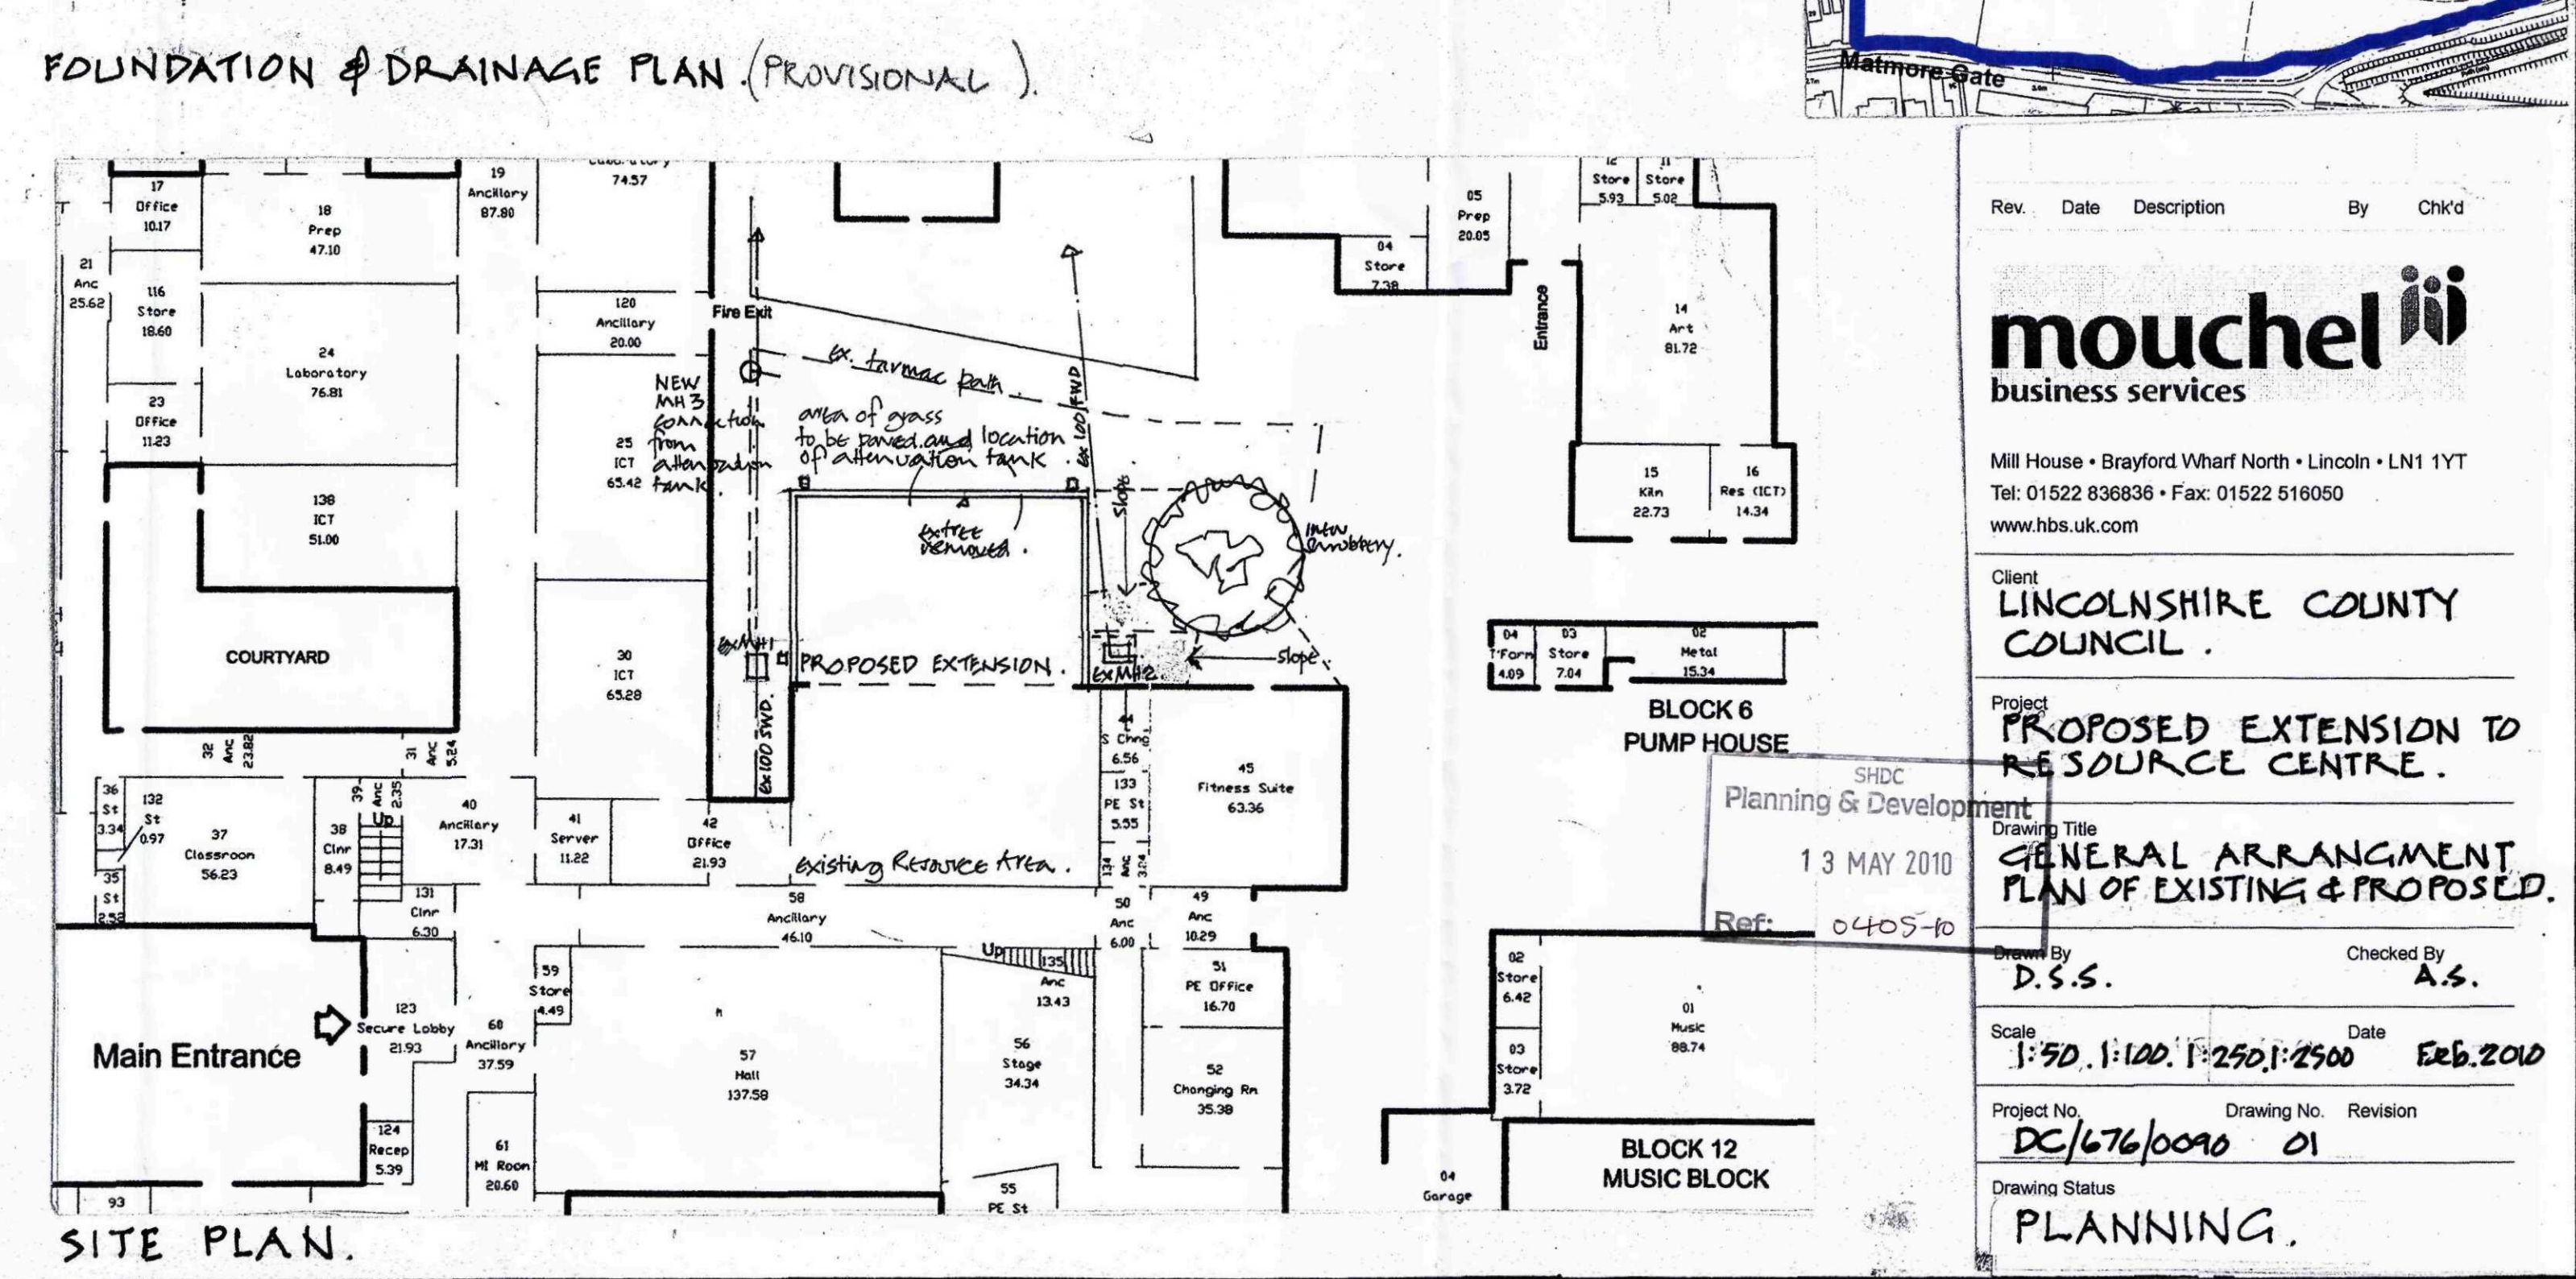
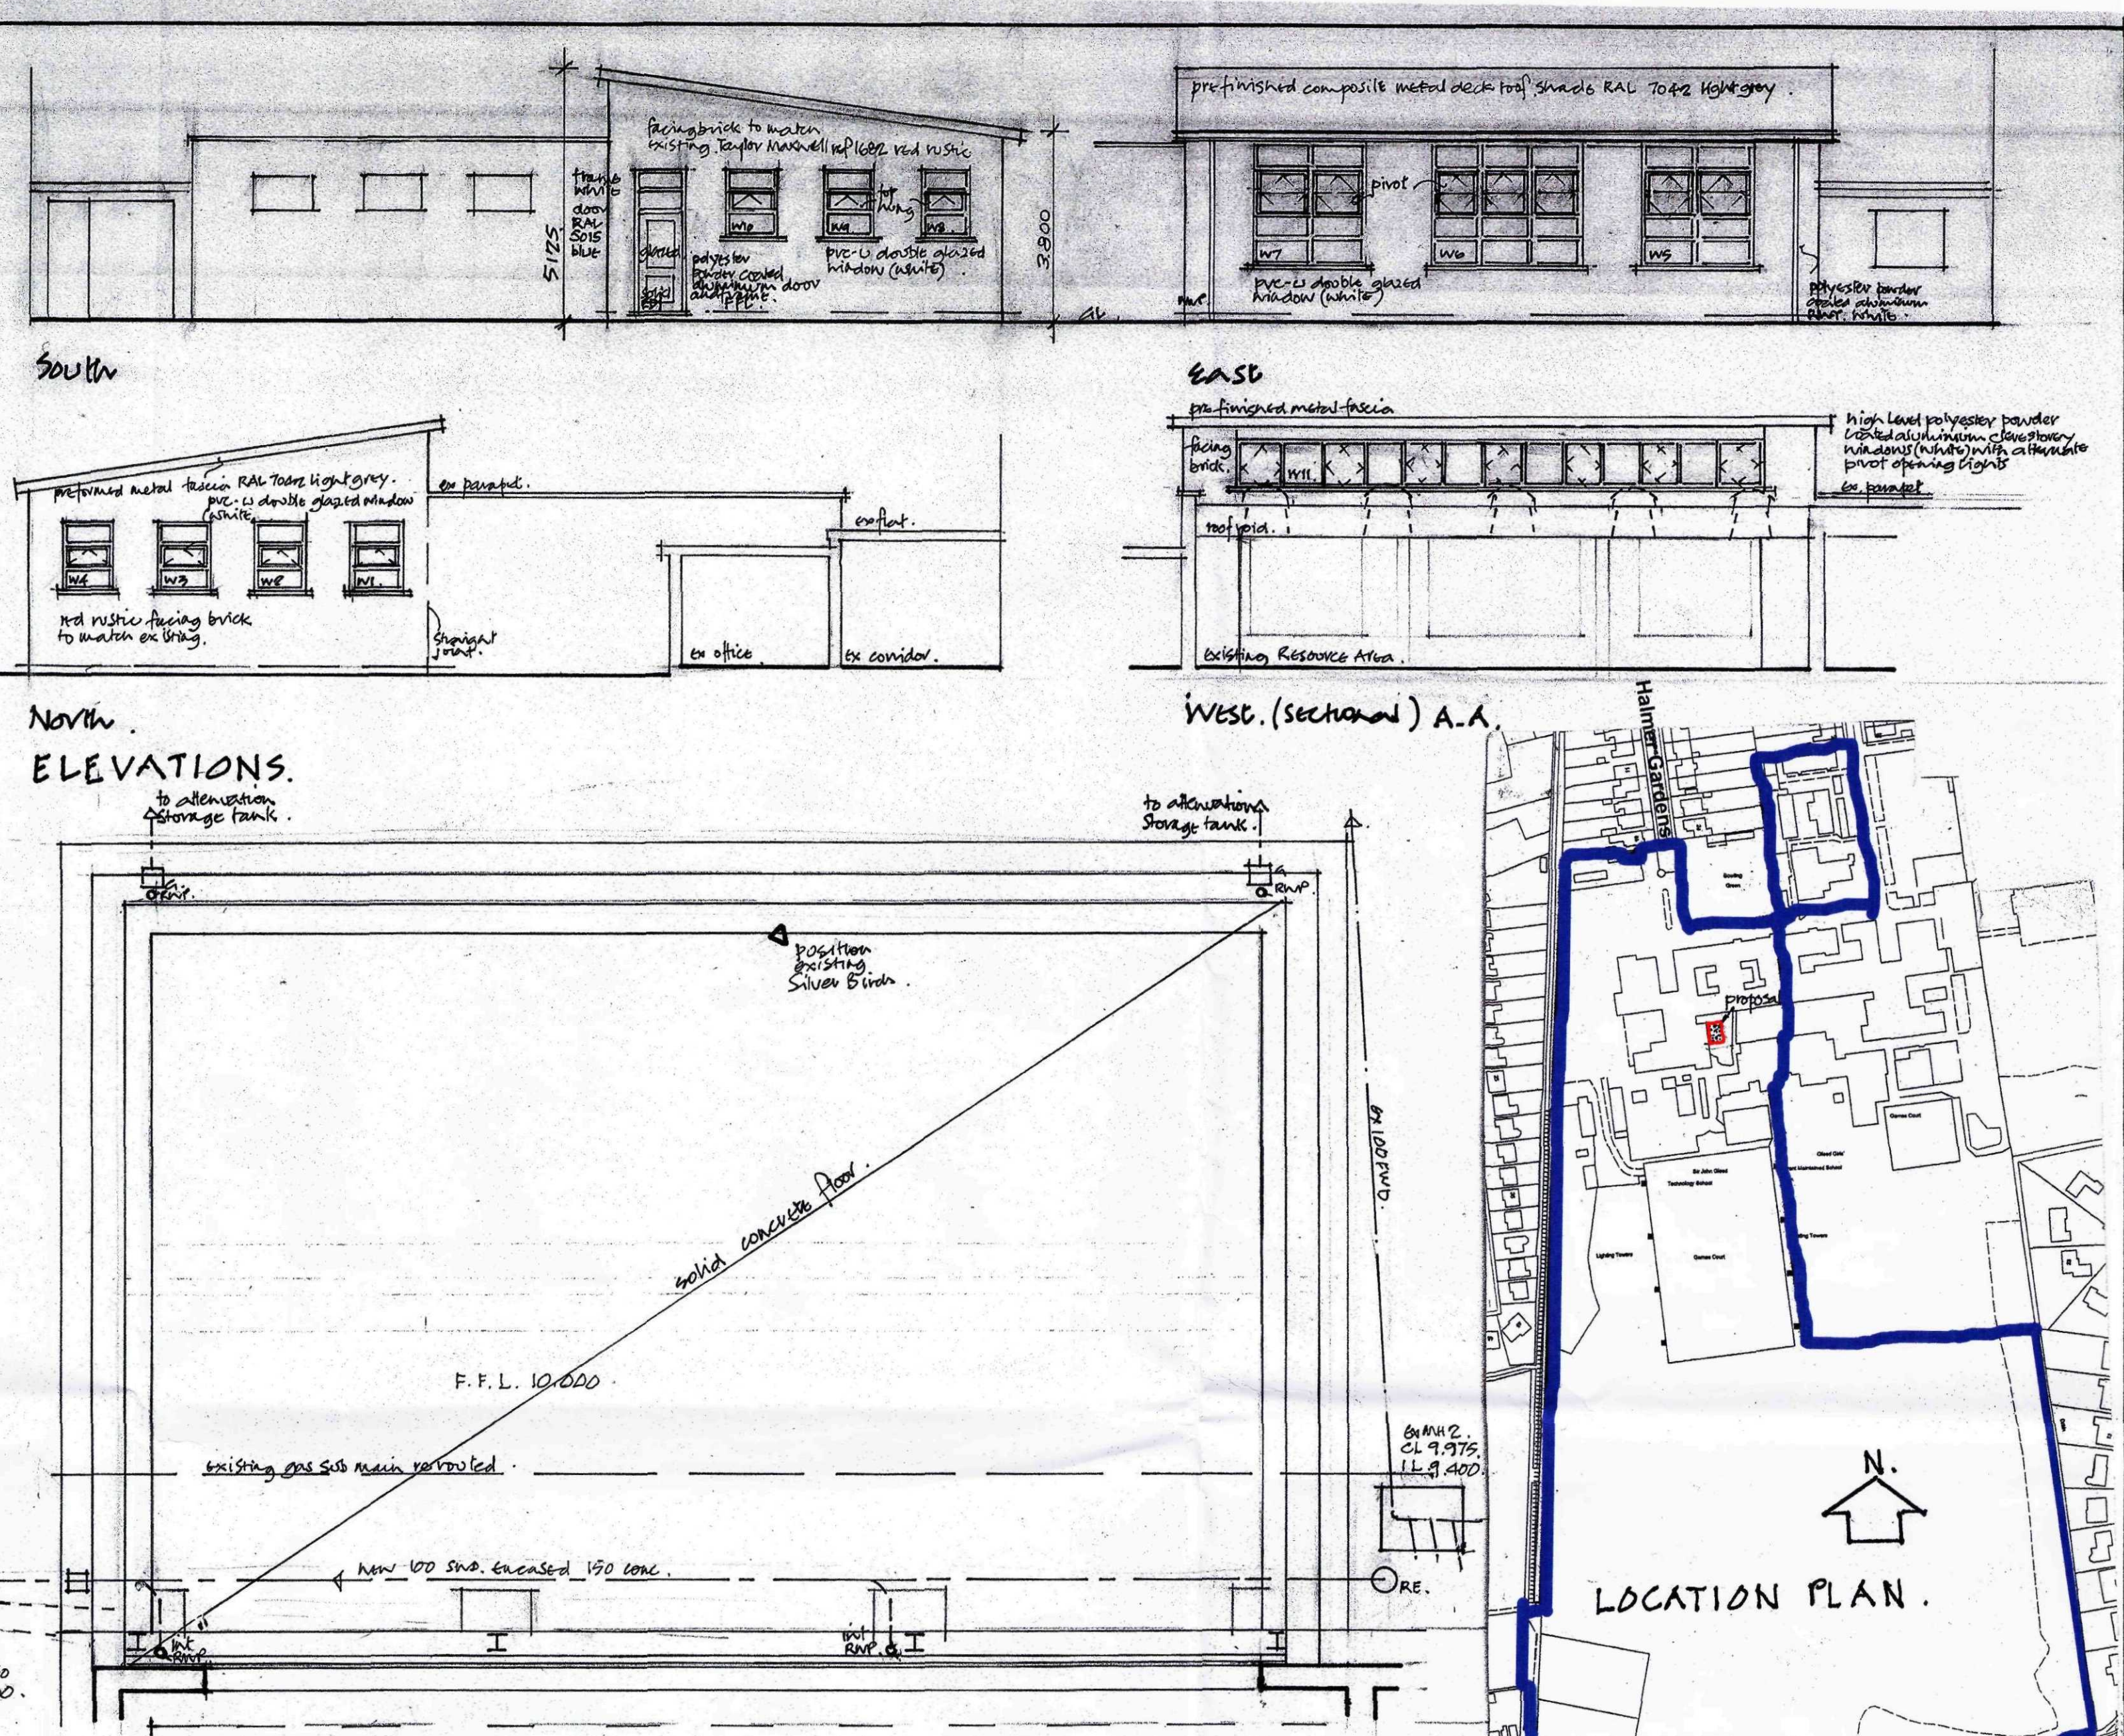
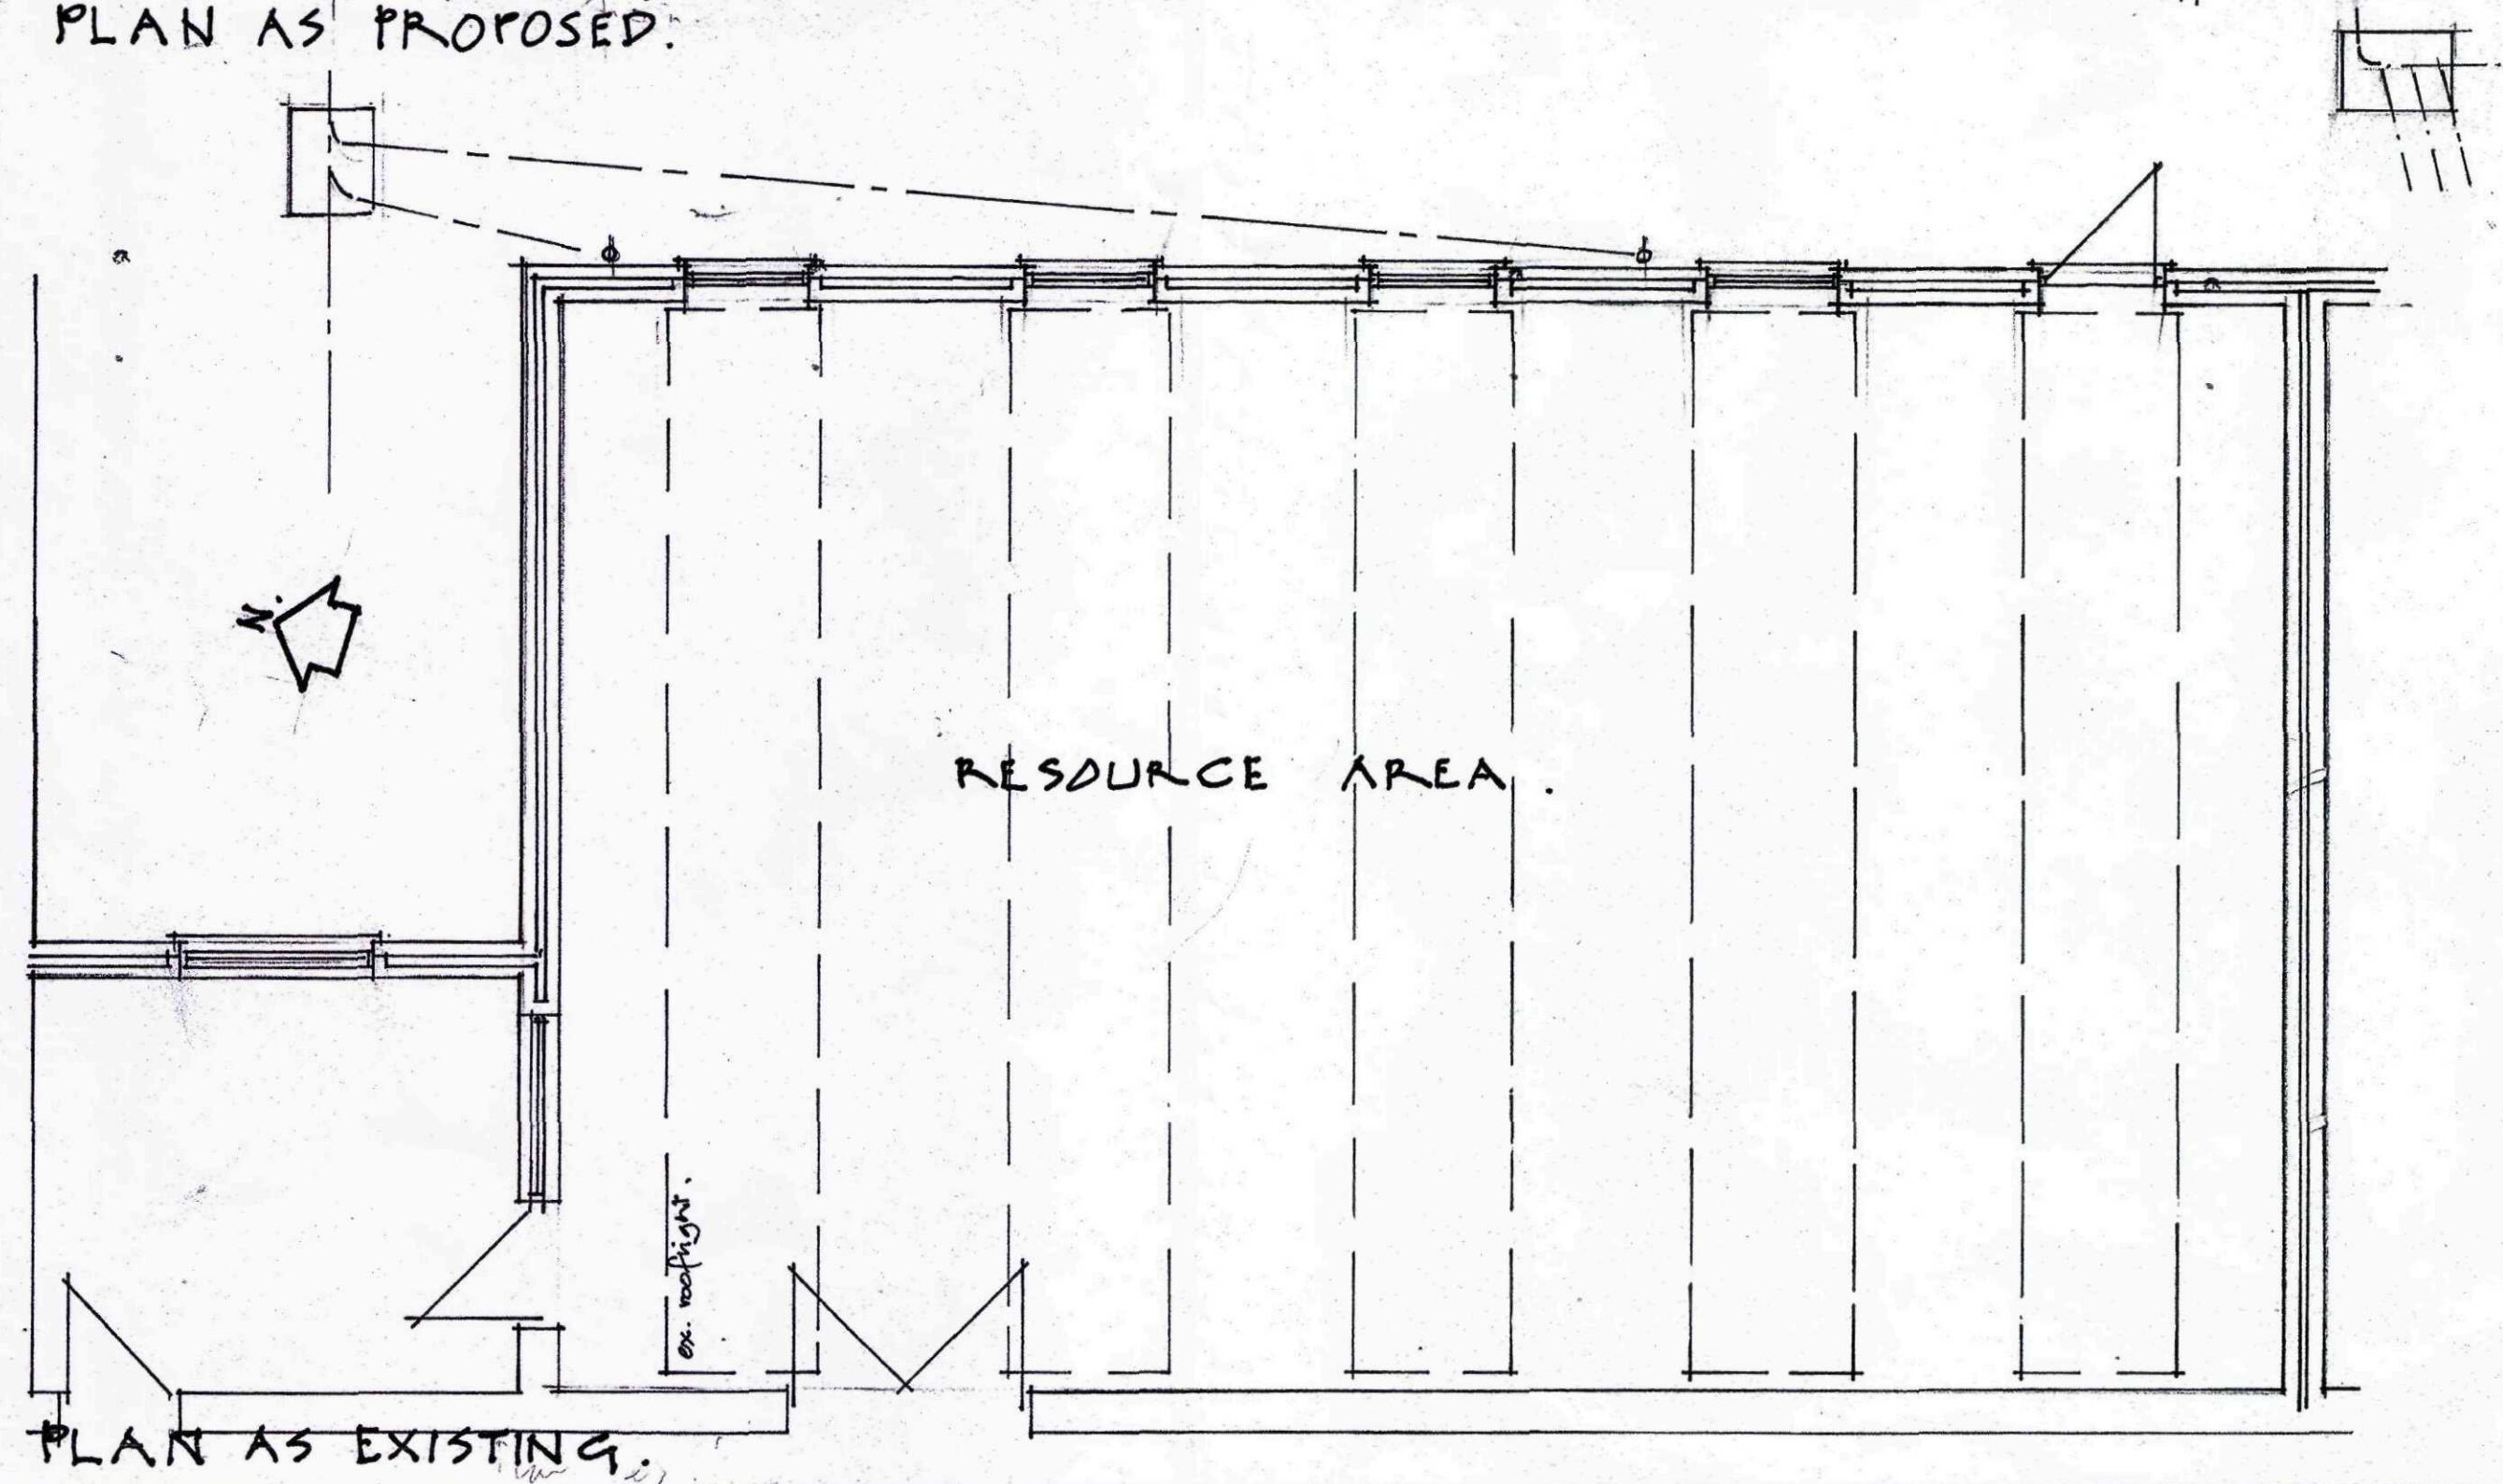


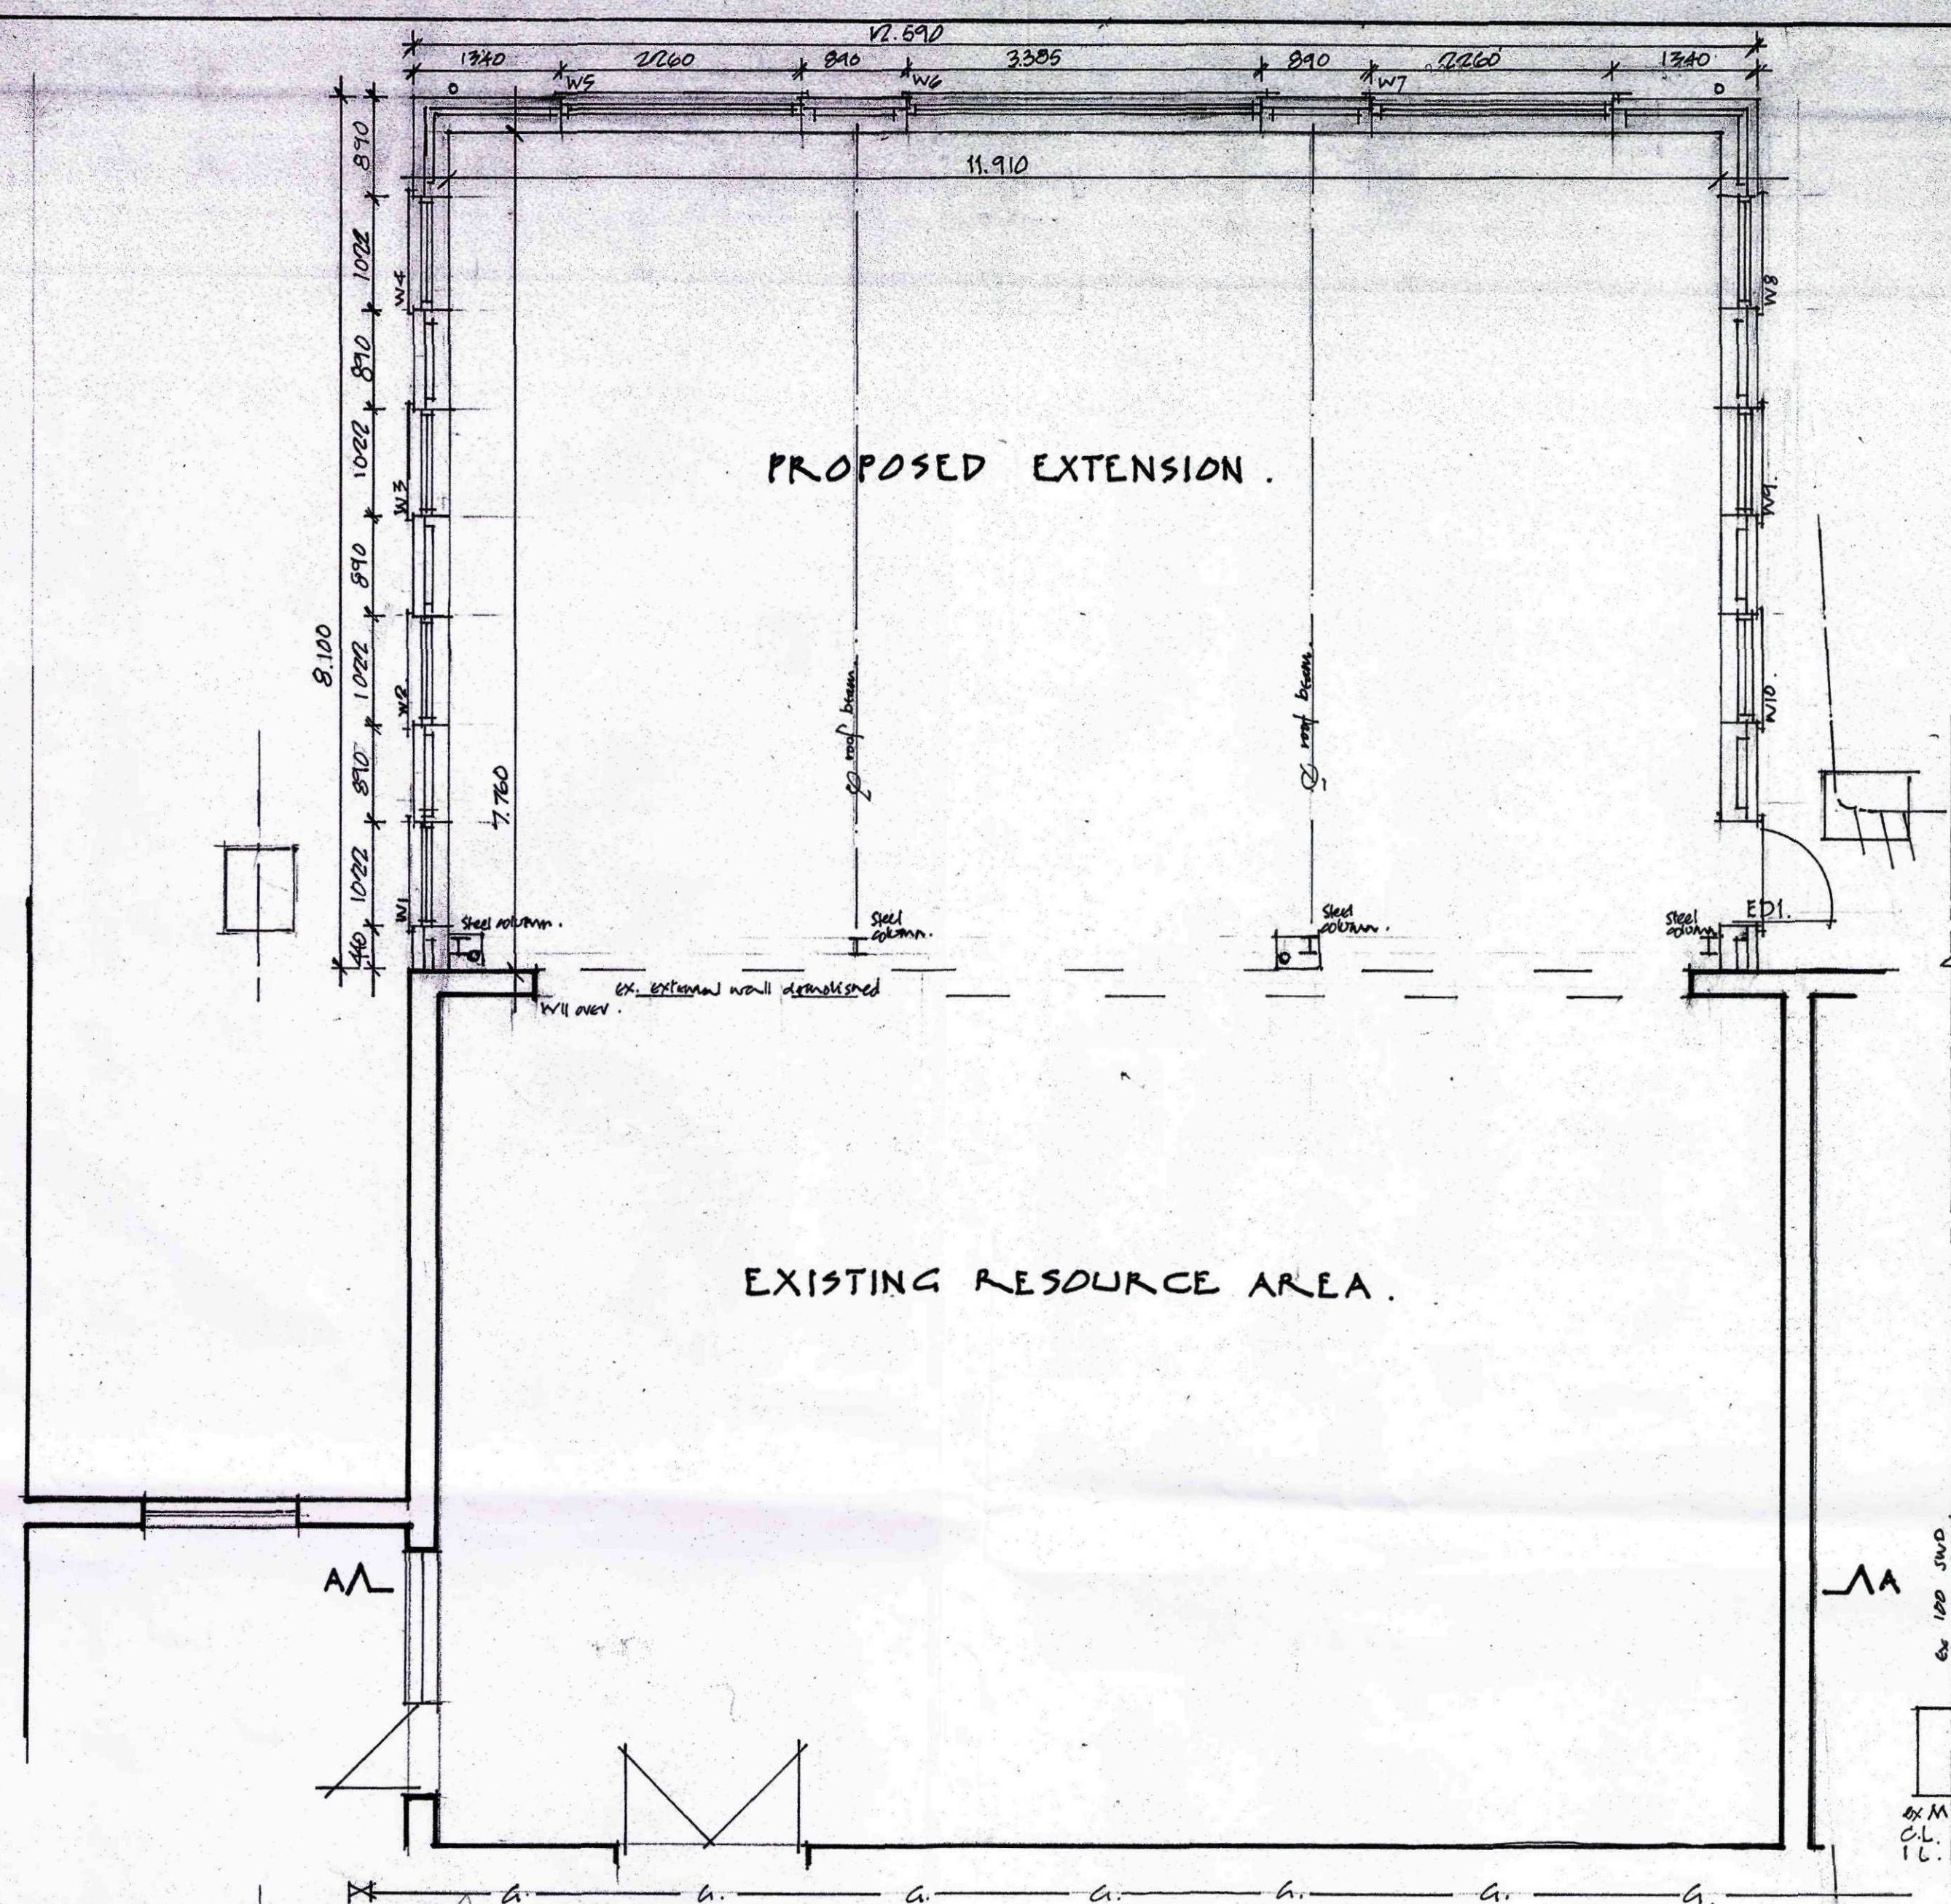

Rev.	Date	Description	By	Chk'd
1	13 MAY 2010	PROPOSED EXTENSION TO RESOURCE CENTRE.	D.S.S.	A.S.

mouchel
business services

Mill House • Brayford Wharf North • Lincoln • LN1 1YT
Tel: 01522 836836 • Fax: 01522 516050
www.mbs.uk.com

Client
LINCOLNSHIRE COUNTY COUNCIL

Project
PROPOSED EXTENSION TO RESOURCE CENTRE.

SHDC
Planning & Development
Drawing Title
GENERAL ARRANGEMENT PLAN OF EXISTING & PROPOSED.

Drawn By
D.S.S.

Checked By
A.S.

Scale
1:50, 1:100, 1:250, 1:2500

Date
FEB. 2010

Project No.
DC/676/0090

Drawing No.
01

Revision

Drawing Status
PLANNING.