



EXISTING BLOCK PLAN

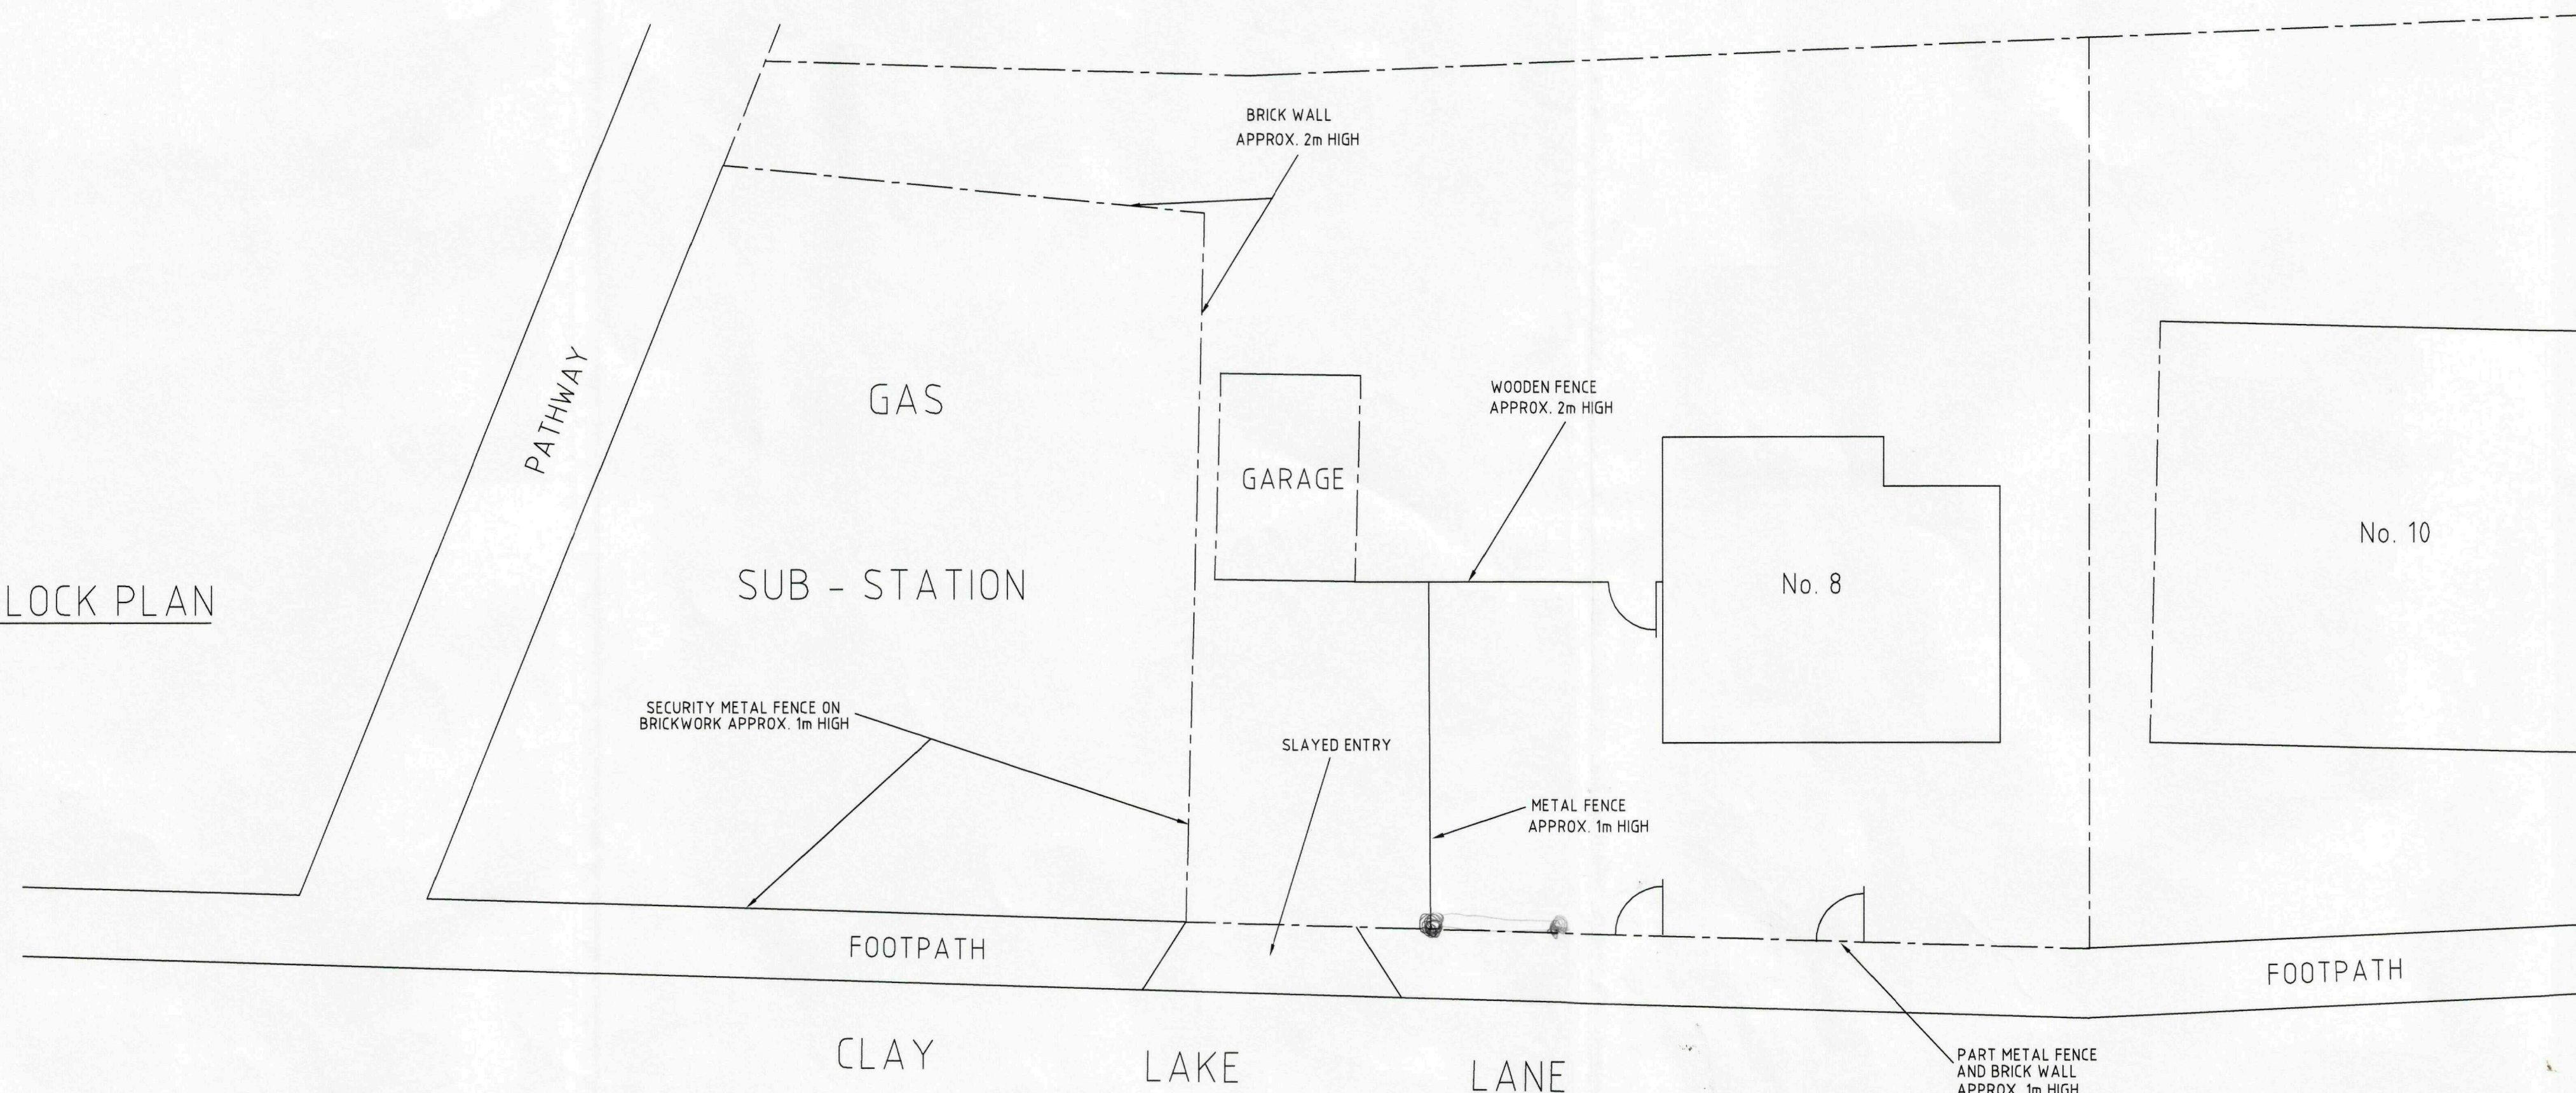

PROPOSED BLOCK PLAN

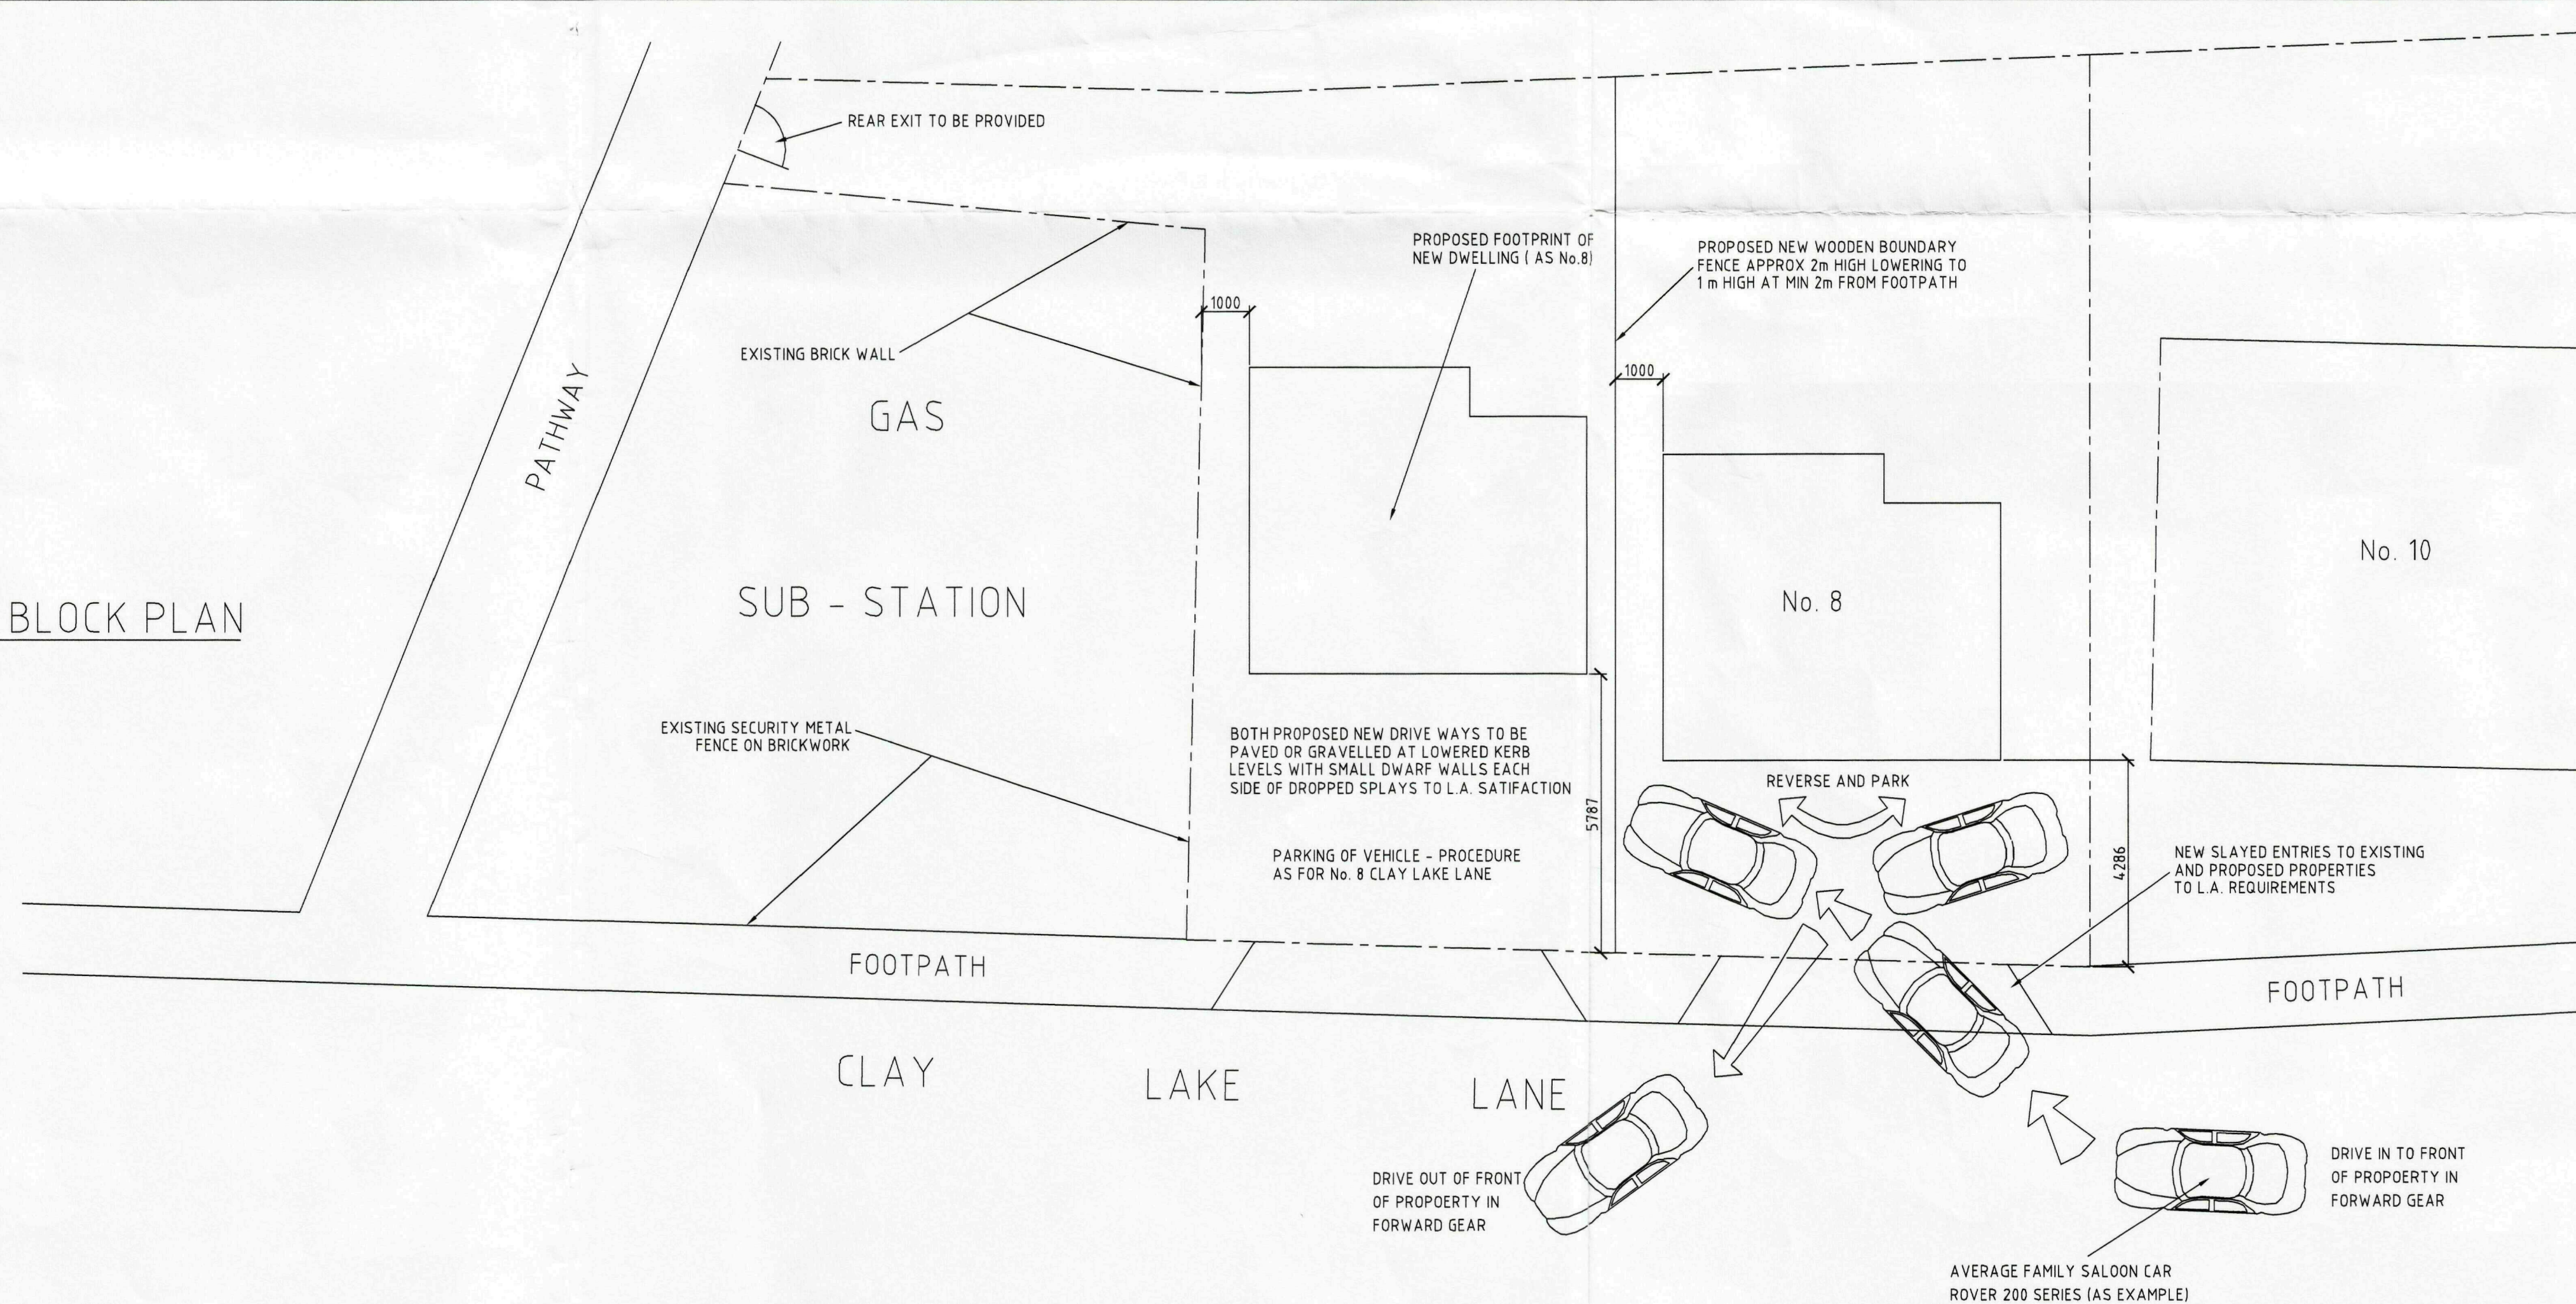

GENERAL SPECIFICATION :-



REVISIONS:-

nw
ARCHITECTURAL
SERVICES

R. WEST,
6, TURPINS RIDE,
STILTON,
PETERBOROUGH.
TEL. (01733) 241854

SOUTH HOLLAND DISTRICT COUNCIL PLANNING REF. H16/0406/04

PROPOSED DWELLING ON PART OF PLOT AT 8, CLAY LAKE LANE, SPALDING, Lincs. PE11 2QG.
FOR MR. S. BULLIVANT - SAME ADDRESS (OUTLINE PLANNING)


SCALE:- 1:100

DATE:- JUN'04

SOUTH HOLLAND DISTRICT COUNCIL
PLAN No.

SHEET 1 OF 1

DWG.No. RW 04 011 OL

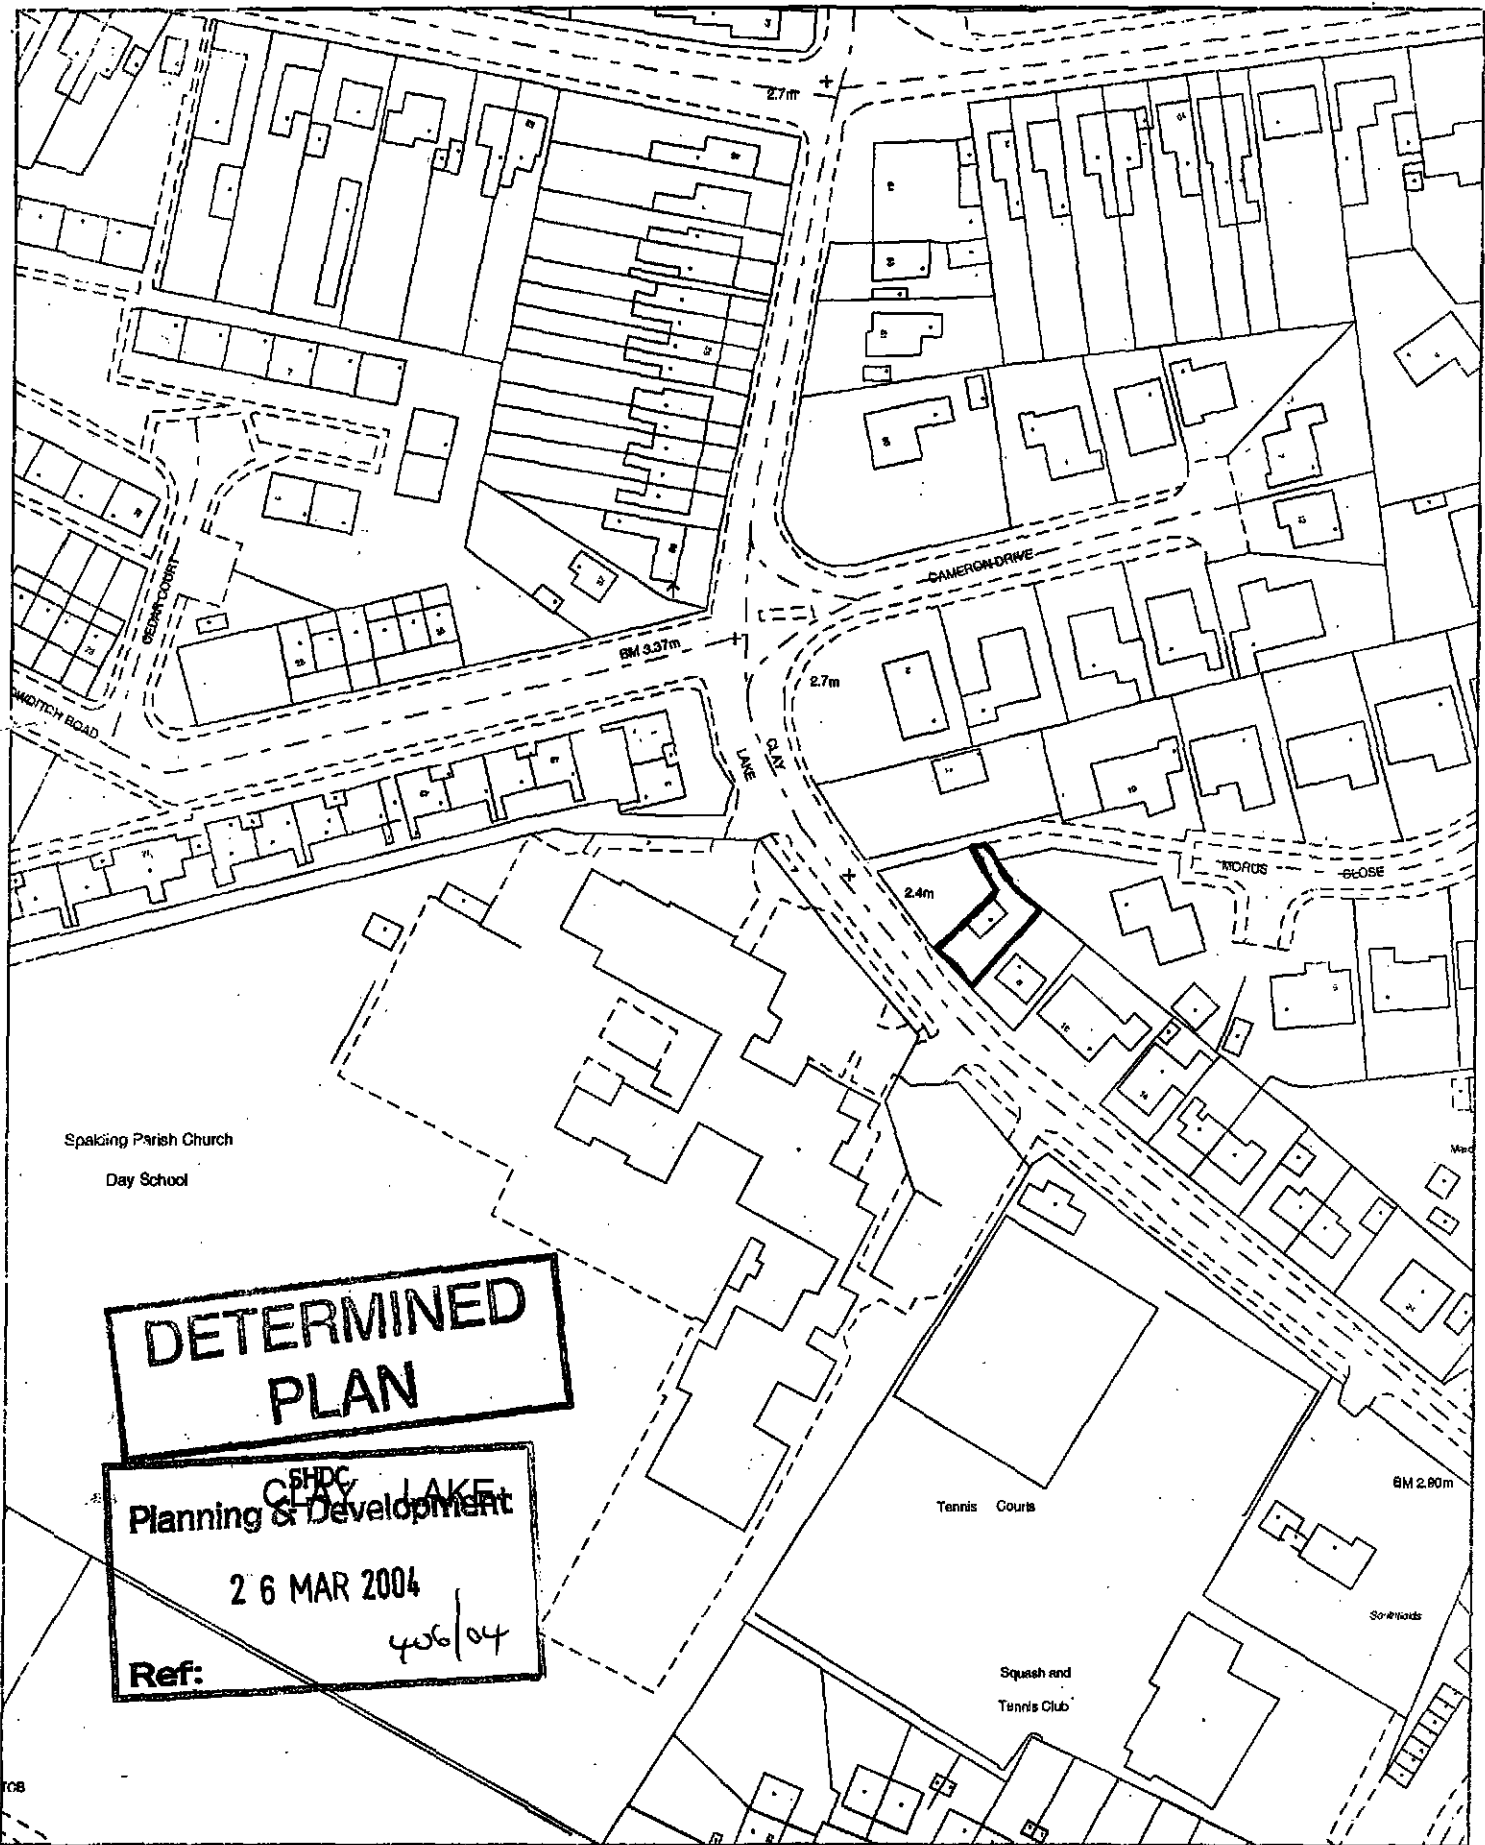

Council Offices, Priory Road, Spalding,
Lincolnshire PE11 2XE

This copy has been produced specifically for the map return
scheme purposes only. No further copies may be made.

Scale:
1:1250

This map is reproduced from Ordnance Survey material with
permission of Ordnance Survey on behalf of Her Majesty's
Stationery Office (c) Crown copyright. Unauthorised reproduction
infringes Crown copyright and may lead to prosecution or civil
proceedings. South Holland District Council LA079413 2003

