



LOCATION PLAN

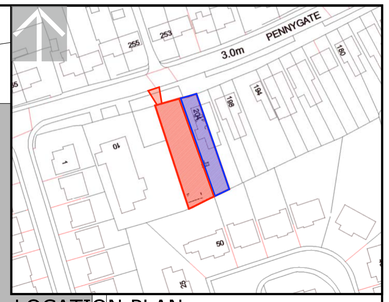


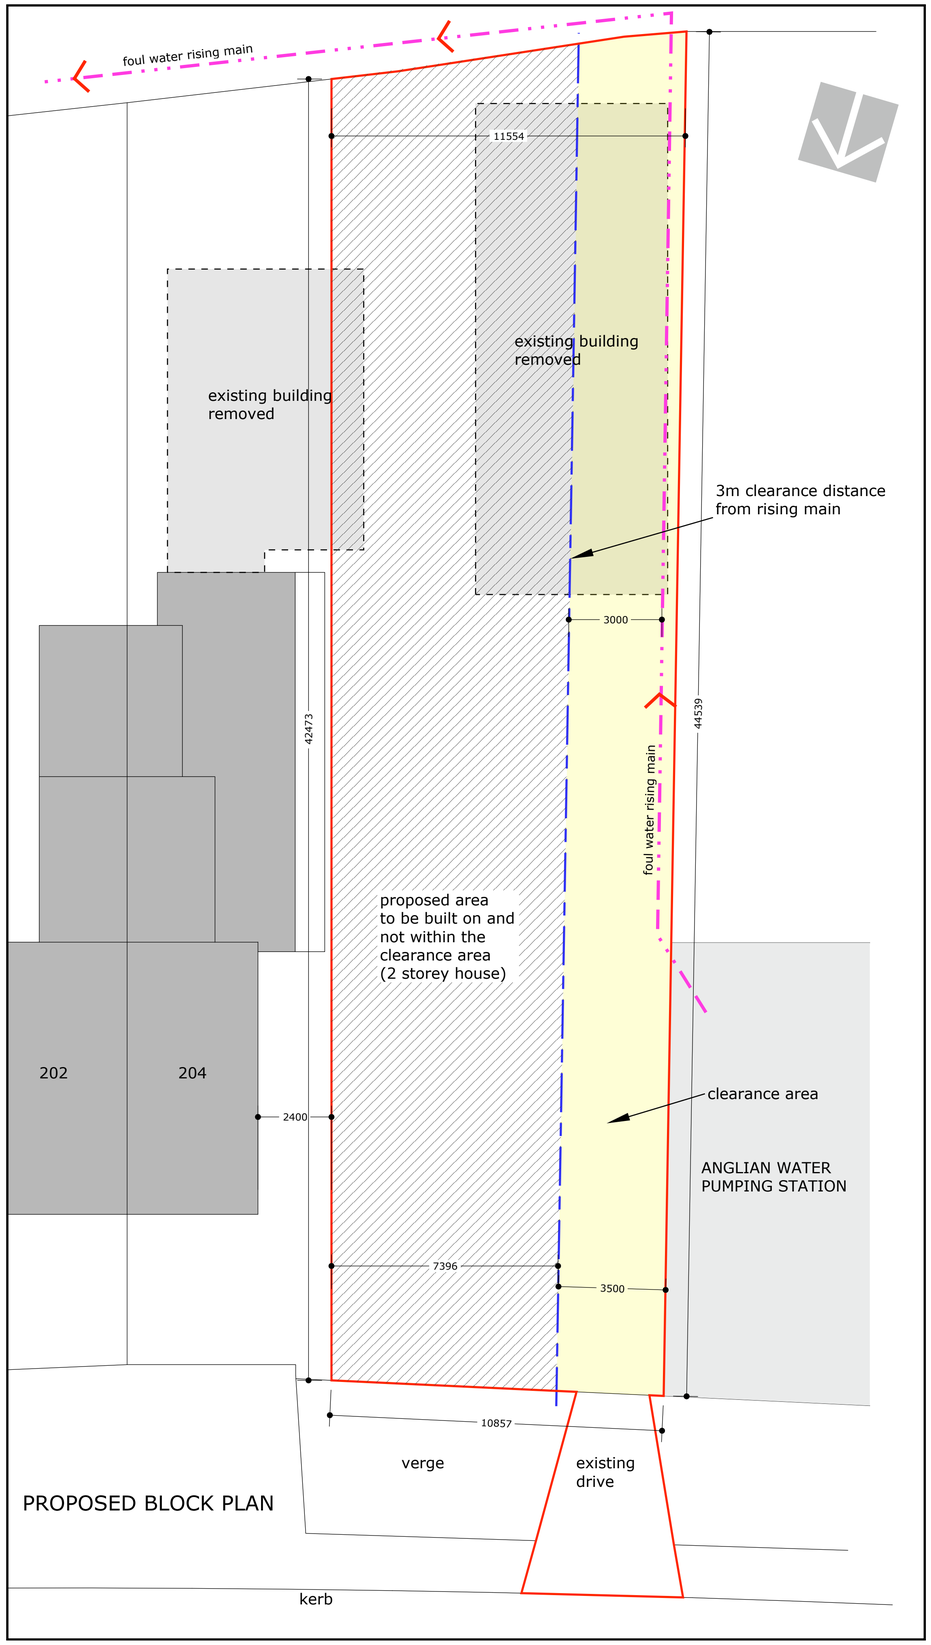

PROPOSED BLOCK PLAN

PROPOSED OUTLINE PLANNING FOR 1 PLOT ADJACENT 204 PENNYGATE SPALDING for MRS A NATHU

DO NOT SCALE FROM THIS DRAWING


-						
-						
-						

BLOCK PLANS

1/100 1/1250	28/4/23

J181-PL 1

Julian Warrick
Architectural Design Consultant

Email: julian@jwarrick-design-cons.com
Tel: 01775 820123
Mob: 07849 652067
JulianWarrick.co.uk
Google +

8 Beech Grove
Donington
Spalding
Lincs
PE11 4XQ