

OPENING 'E' REAR ELEVATION - NEW DOOR OPENING IN LIEU OF WINDOW. 'SHIP ALBION' SPALDING LINCS. SCALE 1:10

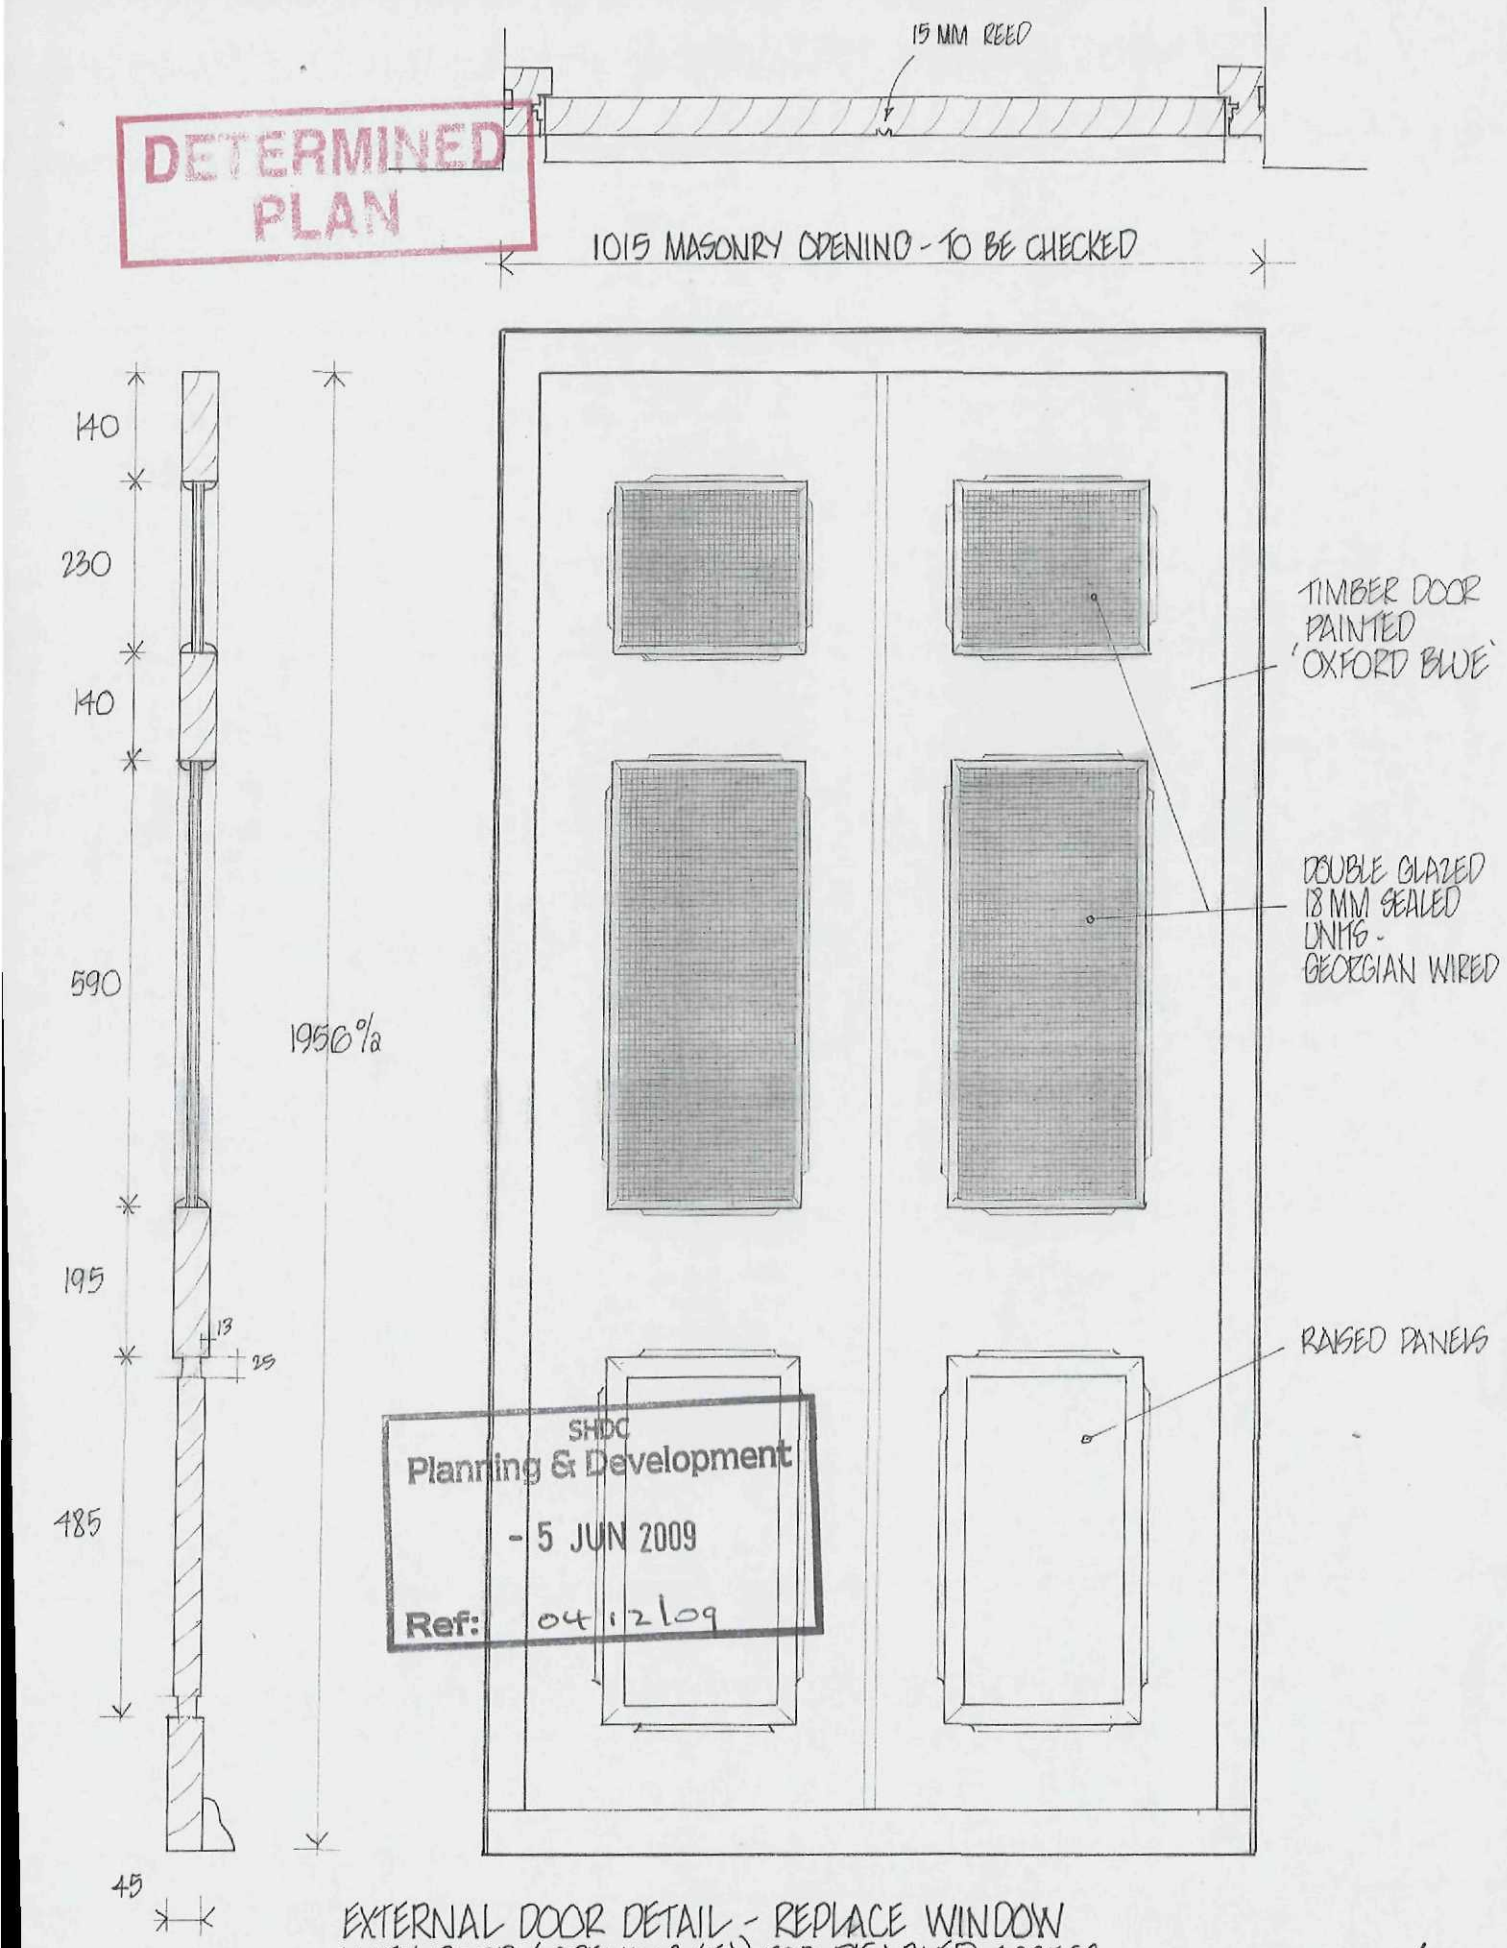


EXTERNAL DOOR DETAIL - REPLACE WINDOW WITH DOOR (OPENING 'E') FOR DISABLED ACCESS

DRG N° 0901/DD


WINDOW 'A'
REAR ELEVATION - FIXED LIGHT

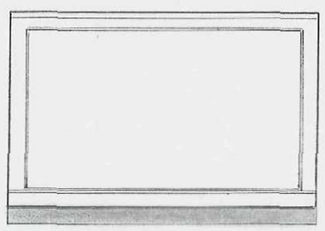


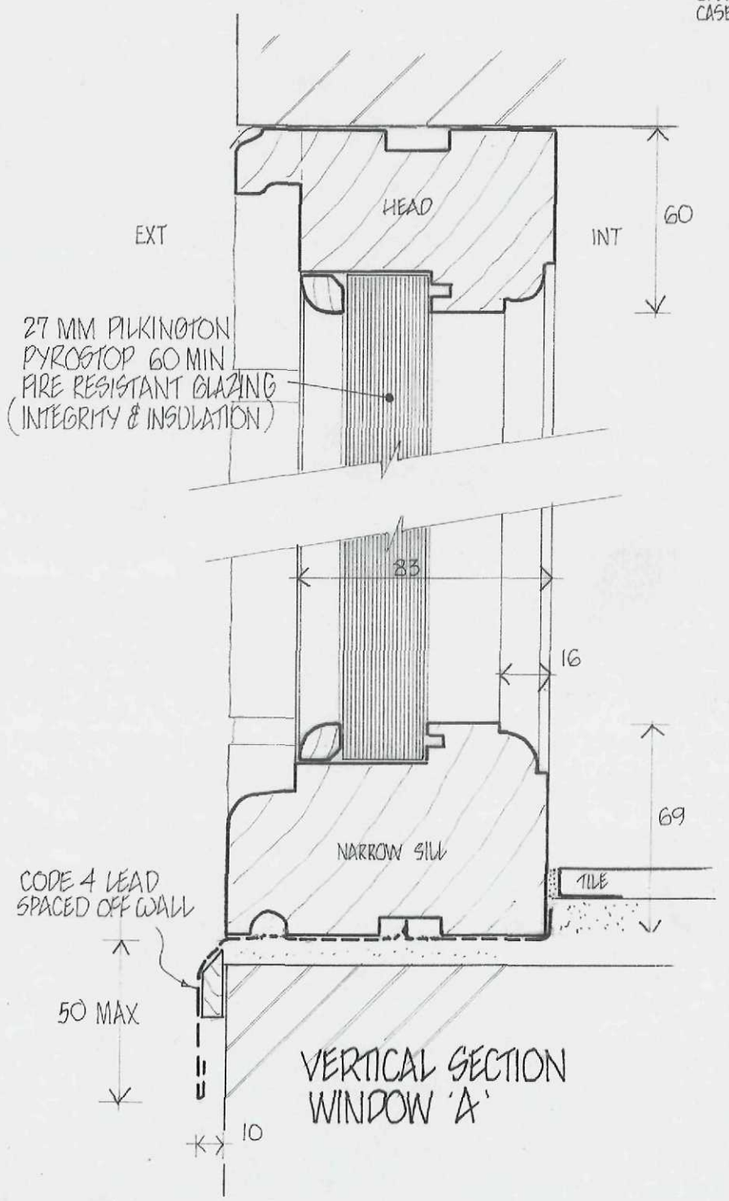

VERTICAL SECTION WINDOW 'A'


WINDOW 'B'
SIDE ELEVATION - TOP HUNG

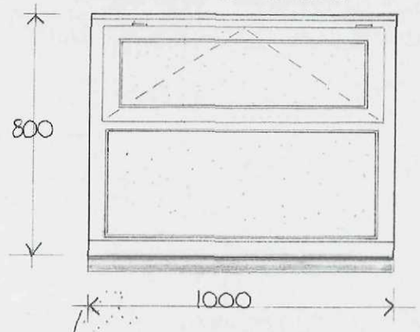


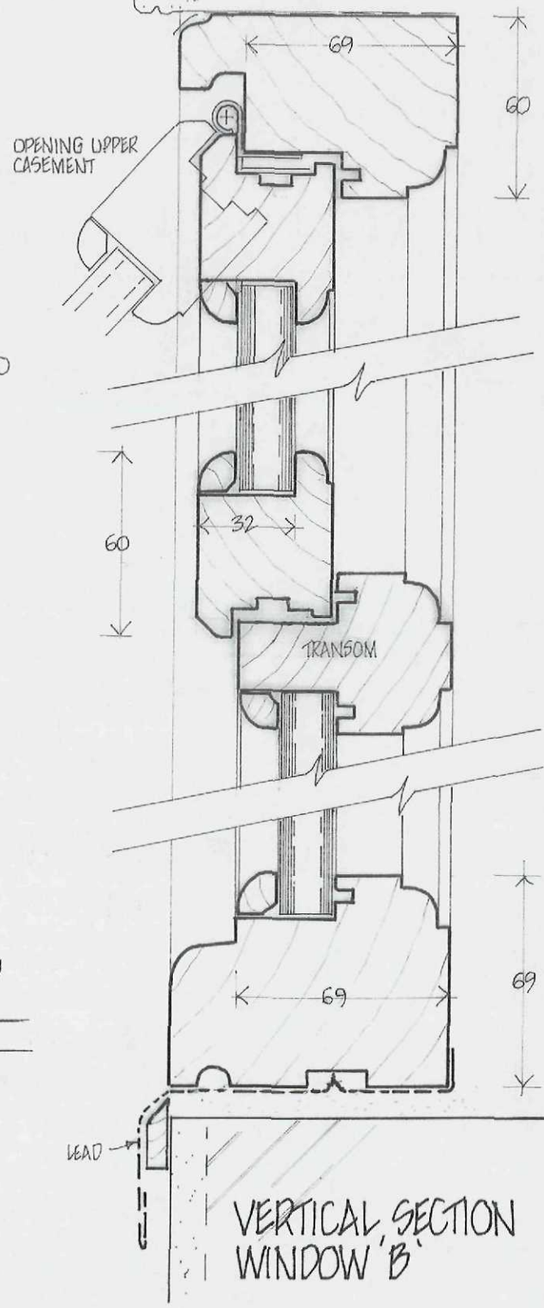

VERTICAL SECTION WINDOW 'B'


WINDOW 'C'
SIDE ELEVATION - TOP HUNG

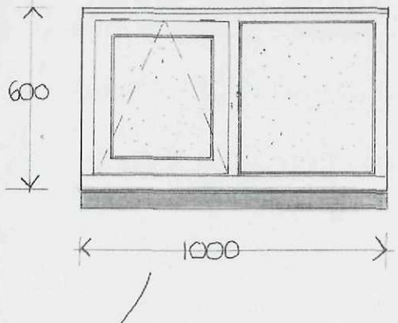


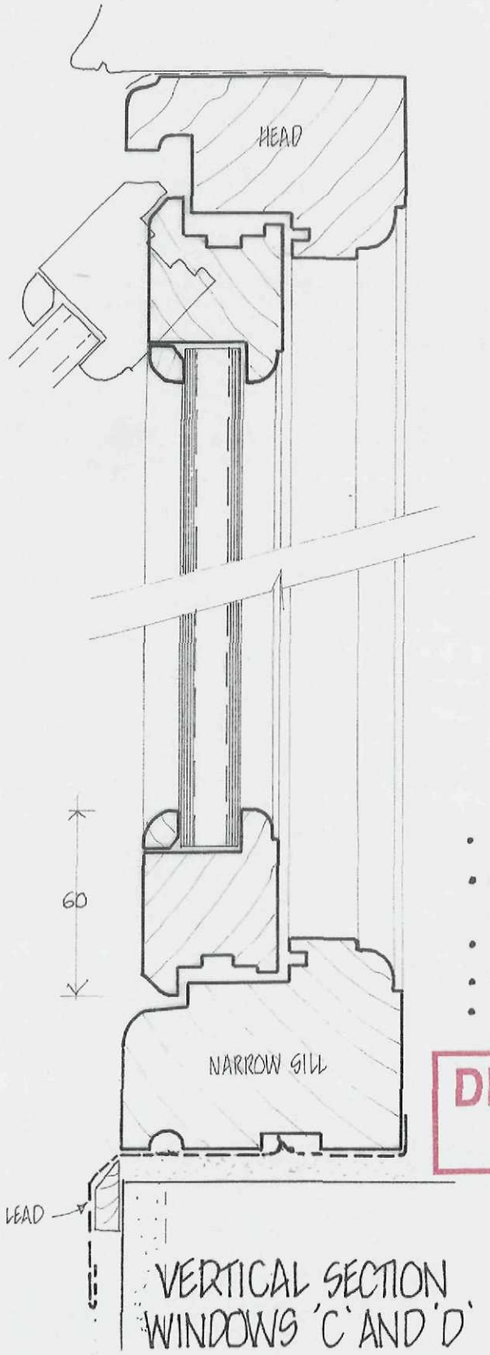


VERTICAL SECTION WINDOWS 'C' AND 'D'

WINDOW 'D'
SIDE ELEVATION - TOP HUNG

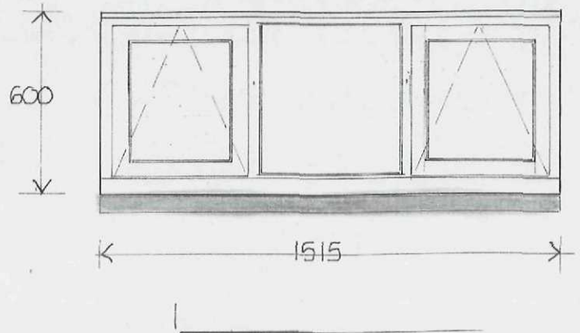

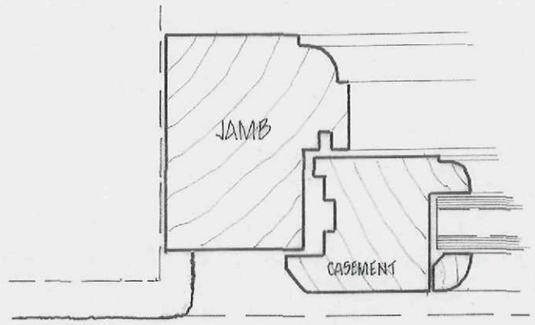

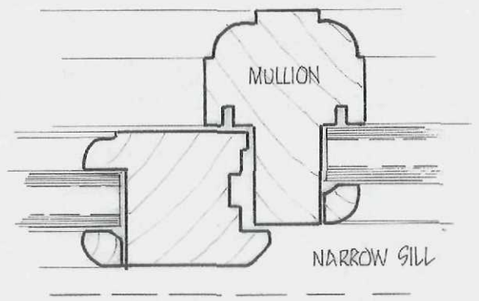

- ALL JOINERY IN SOFTWOOD PAINTED WHITE GLOSS
- GLAZING TO BE 18 MM SEALED UNIT DOUBLE GLAZING OBSCURE GLASS GEORGIAN WIRED EXCEPT WINDOW 'A'
- OPENING SIZES TO BE CHECKED ON SITE PRIOR TO MANUFACTURE
- TILED SILLS INTERNALLY
- DO ALL MAKING GOOD TO RENDERED AREAS

DETERMINED PLAN


SHDC
Planning & Development
- 5 JUN 2009
Ref: 0412/09

REPLACEMENT WINDOW DETAILS : THE SHIP ALBION (PH)

SCALES 1:2 , 1:20 DRG N° 0901/WD

EMERGENCY ESCAPE STAIRCASE DETAIL FROM FLAT ROOF TO REAR YARD OF 'THE SHIP ALBION' ALBION STREET, SPALDING, LINCS

STAIRS MANUFACTURED IN SAPELE HARDWOOD AND TREATED WITH WOOD PRESERVER
203 MM RISERS AND 225 MM GOINGS (1/2 RISE TO BE CHECKED ON SITE)
STRINGS EX 44 X 350 MM, 20 MM THICK RISERS, TREADS EX 44 MM
100 X 100 MM NEWEL POSTS, EX 75 MM HANDRAIL
STAIR WIDTH INBETWEEN STRINGS, 800 MM

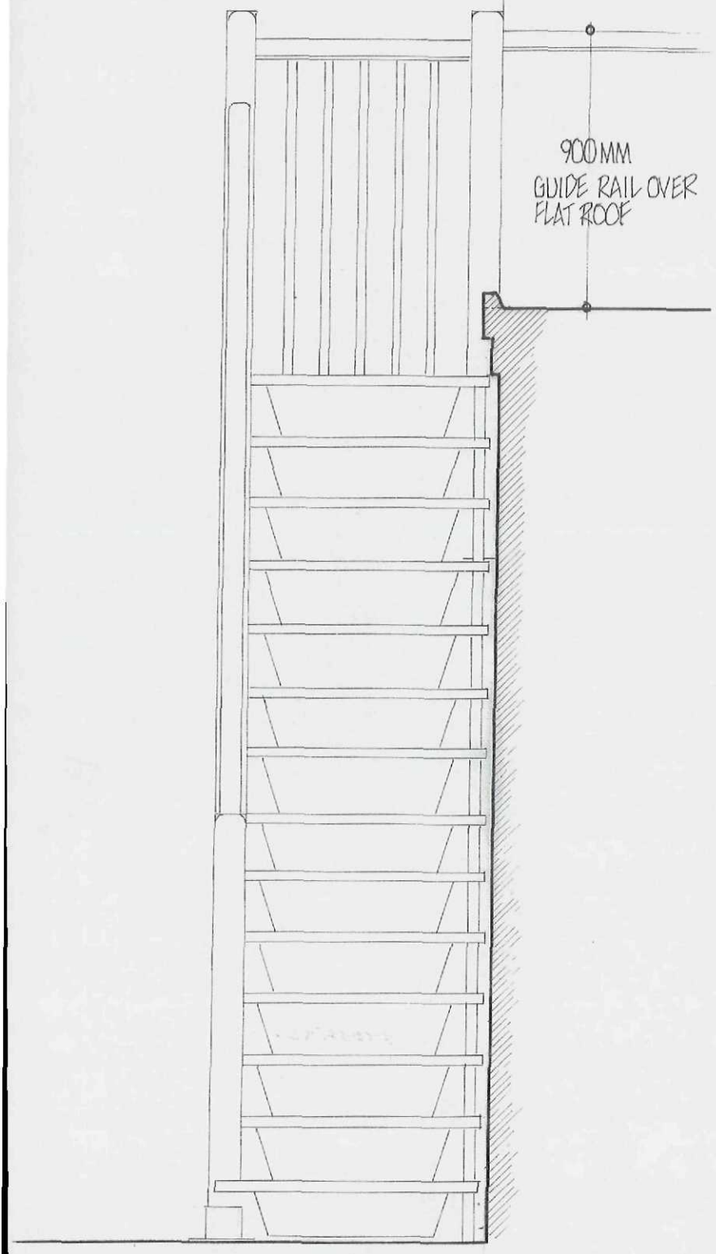

END ELEVATION
1:20



SIDE ELEVATION 1:20

SHDC
Planning & Development
- 5 JUN 2009
Ref: 0412/09

DETERMINED
PLAN

DRG N° 0901/ES