
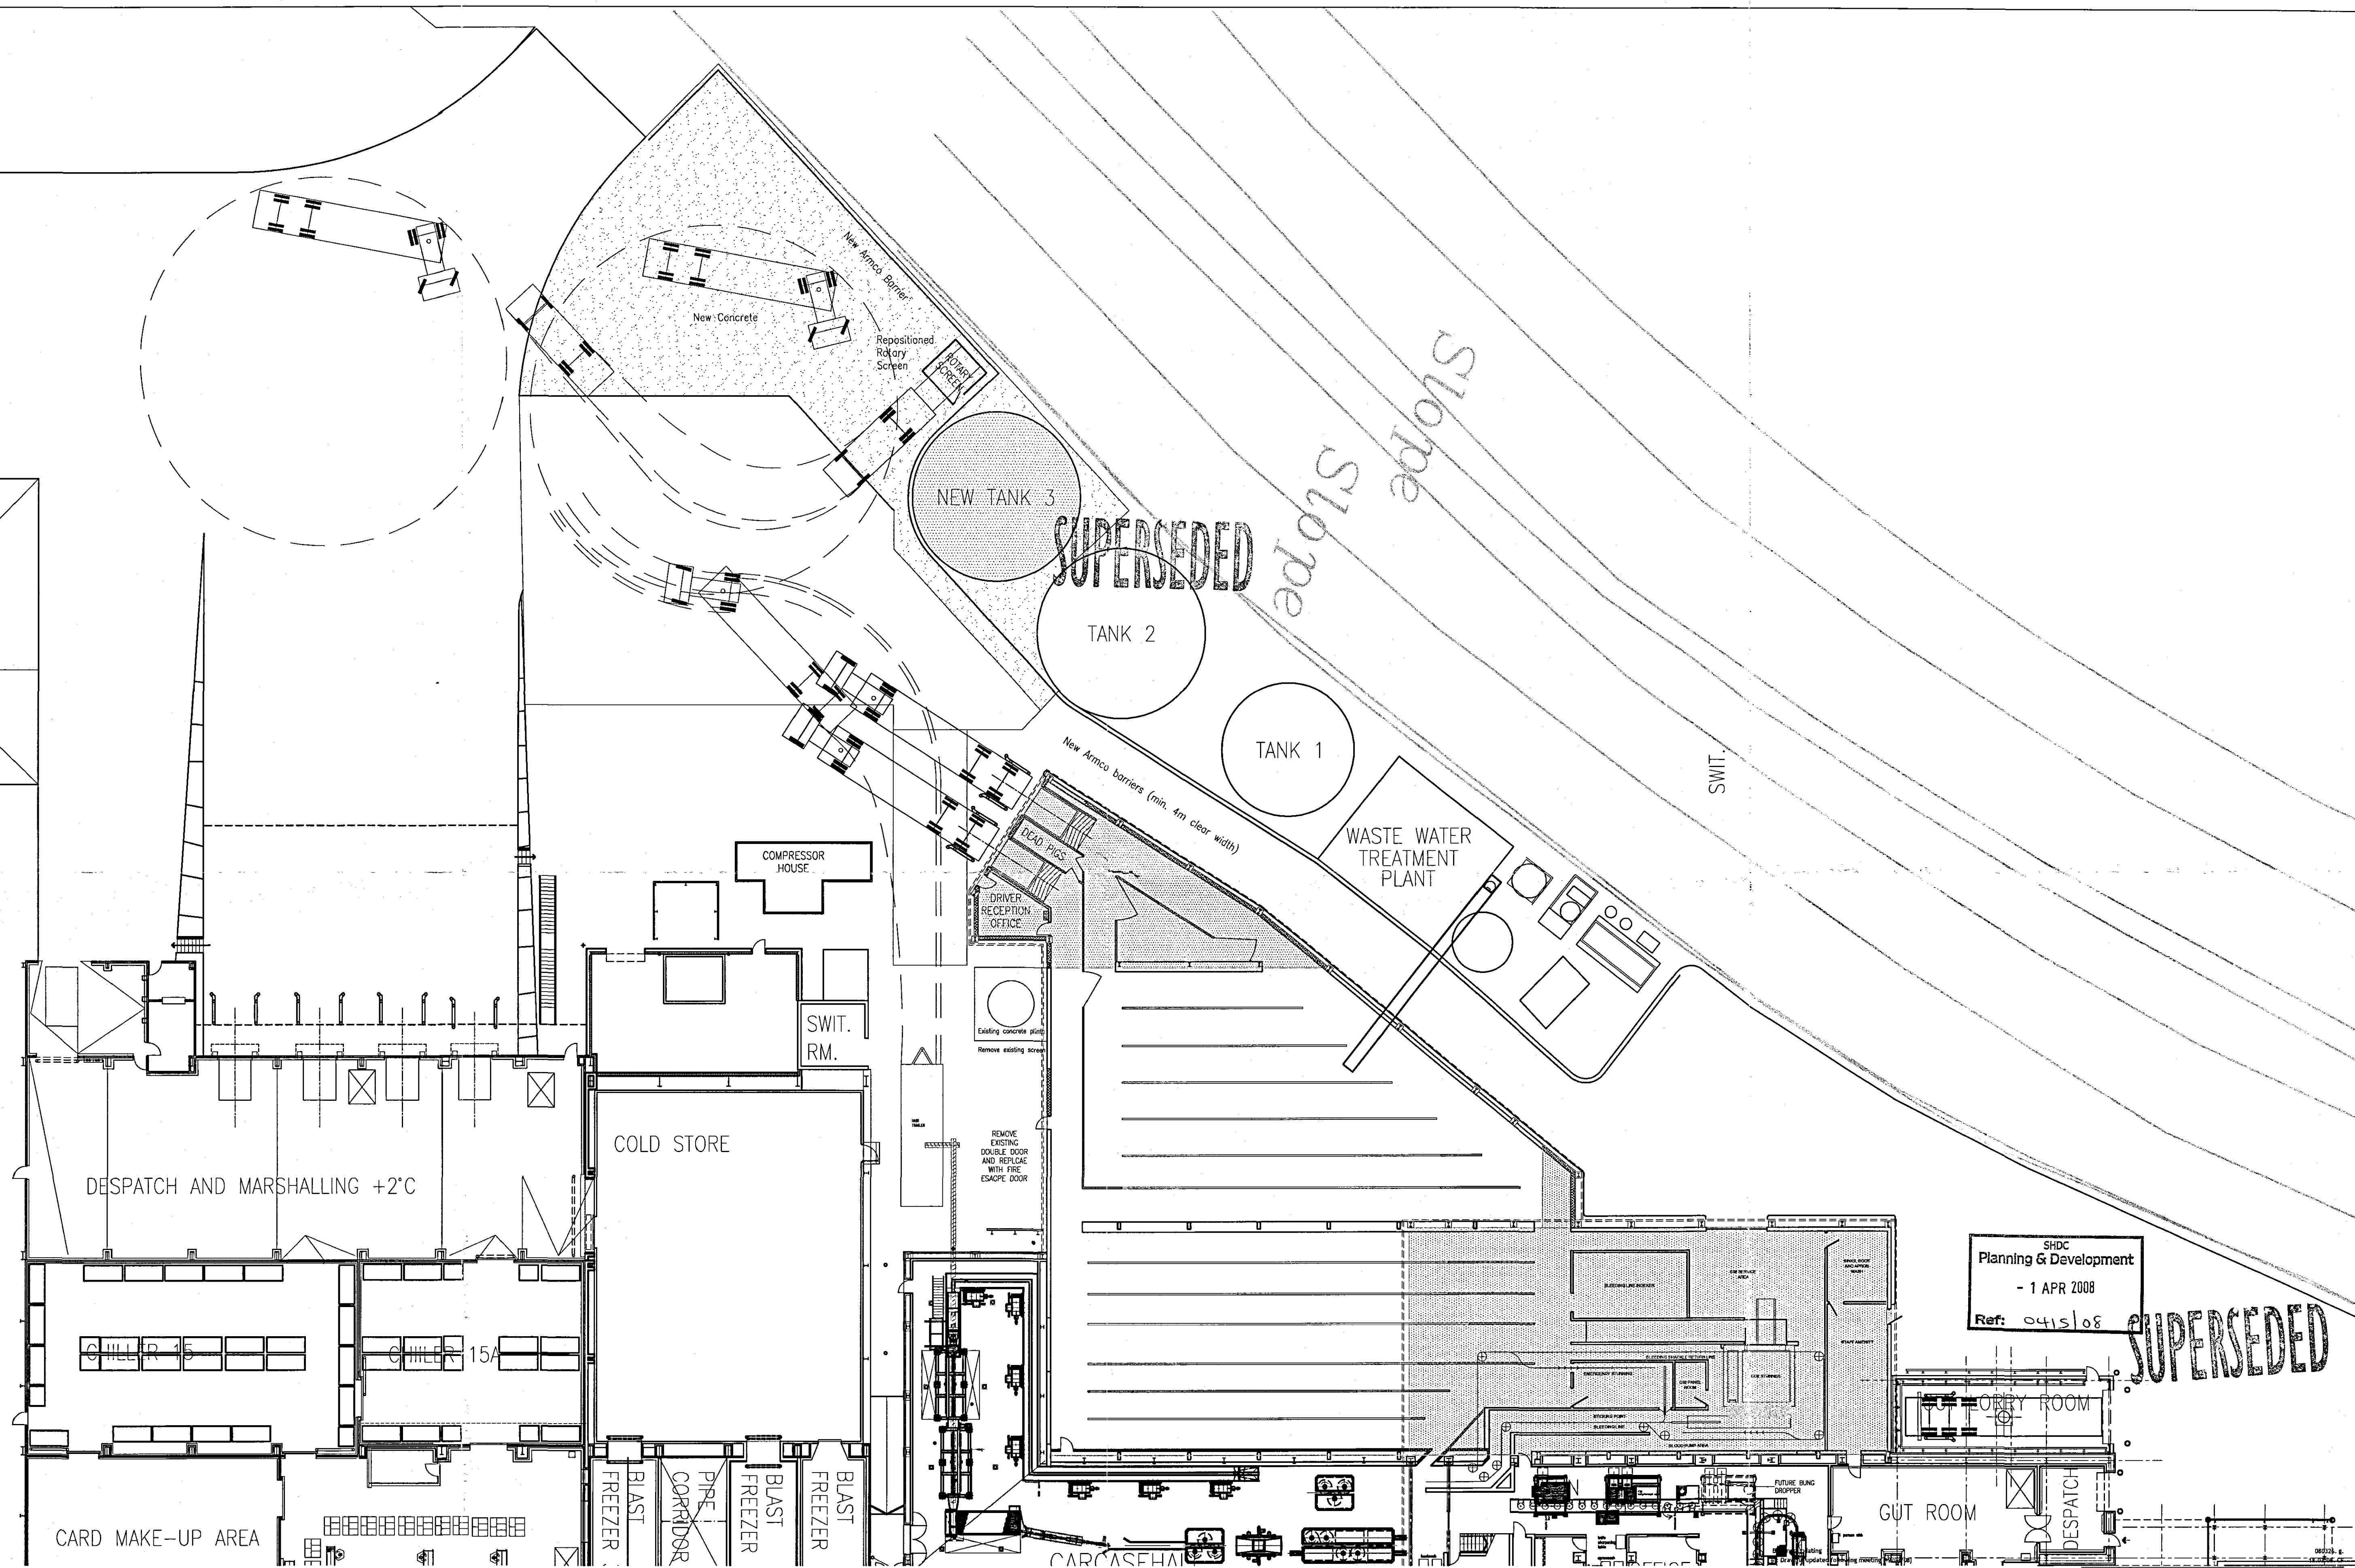


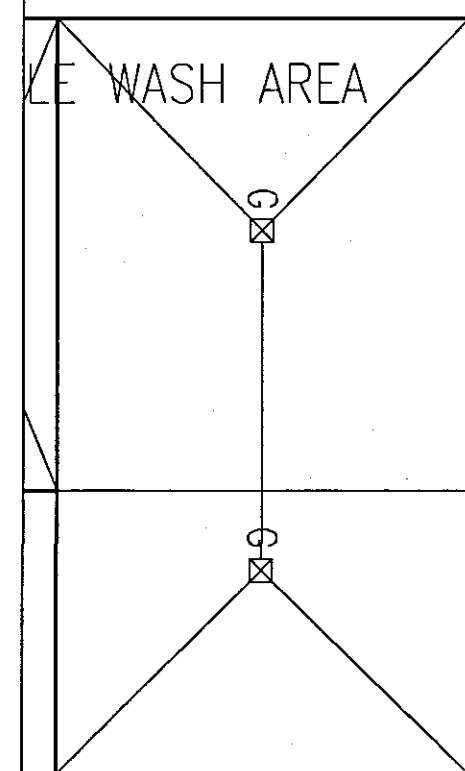

SHDC
Planning & Development
- 1 APR 2008
Ref: 0415/08

SUPERSEDED

PETER HADDON AND PARTNERS
The Old Rectory Rectory Lane Milton Malsor
NORTHAMPTON NN7 3AQ
t: +44 (0)1604 858916 f: +44 (0)1604 859123
www.peter-haddon.com

LAIRAGE ALTERATIONS AND EXTENSION
GEO. ADAMS AND SONS
FULNEY LANE SPALDING

PROPOSED EXTENSION PLAN

Issue Purpose: RT Checked by: CF
Scale: 1:200 Date: March 08
CAD ref: LXT 03 3710/04 Rev: B
Copyright reserved. Do not scale. Dimensions to be checked on site. Discrepancies to be reported before proceeding.