
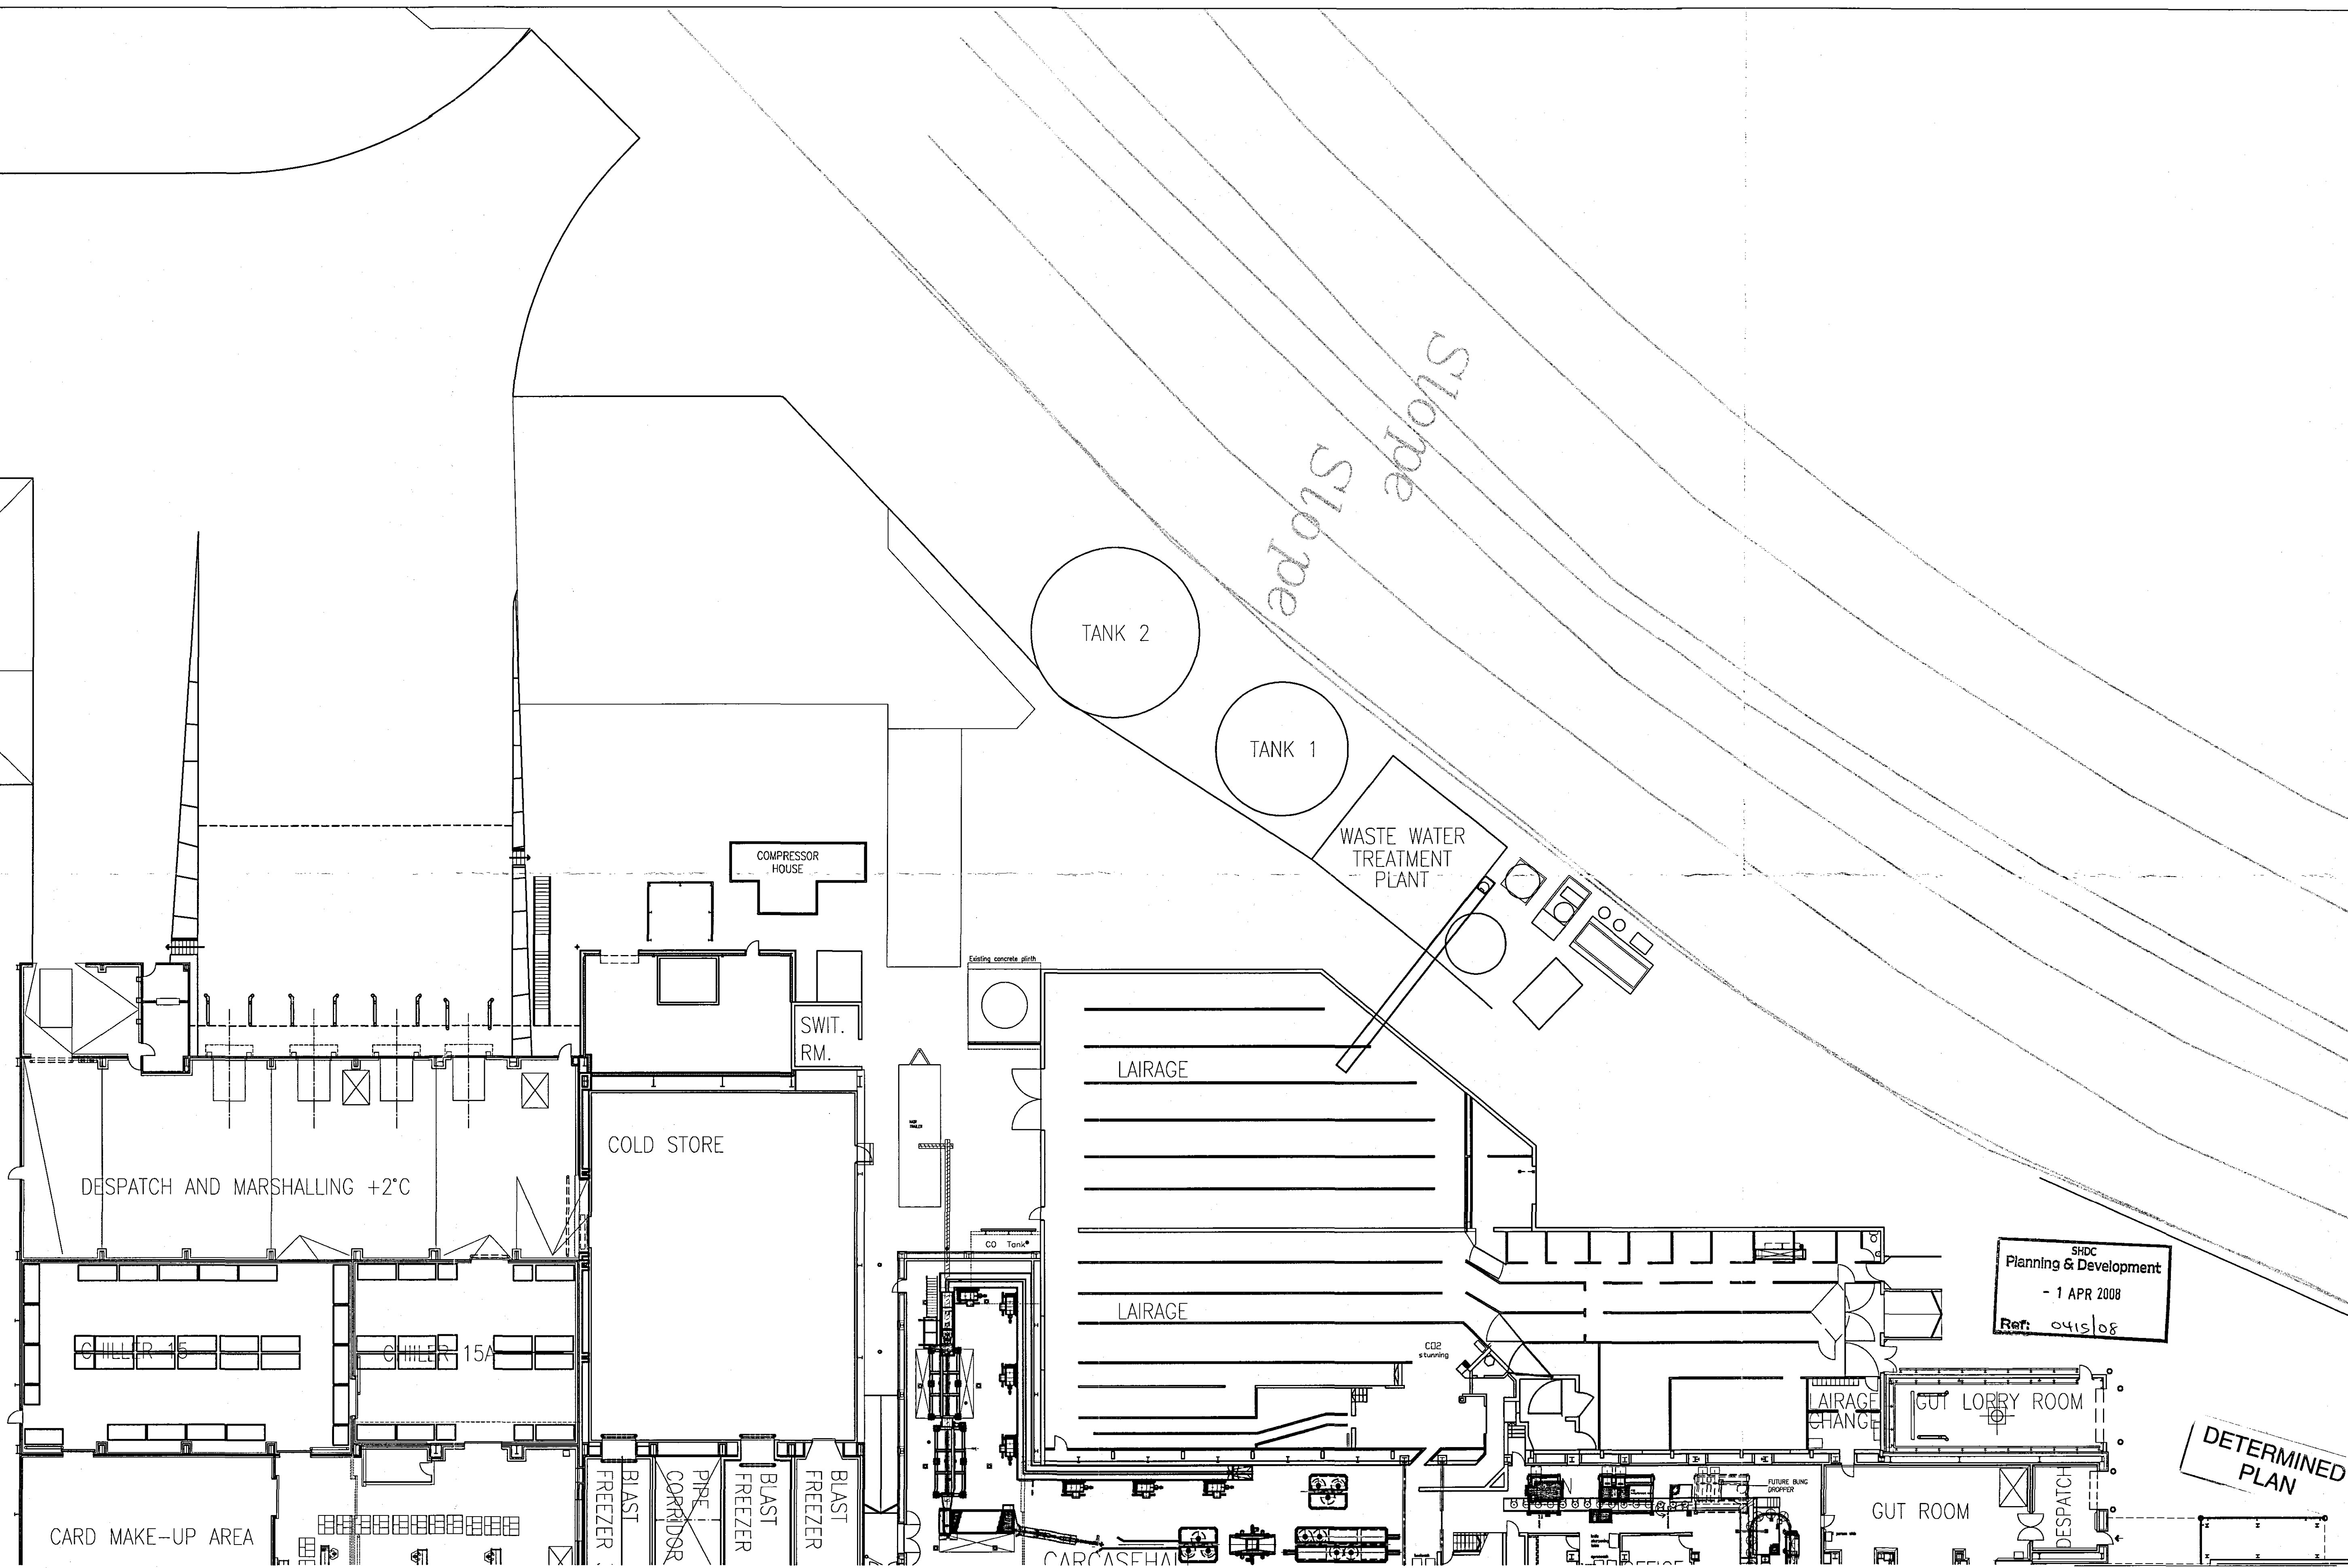


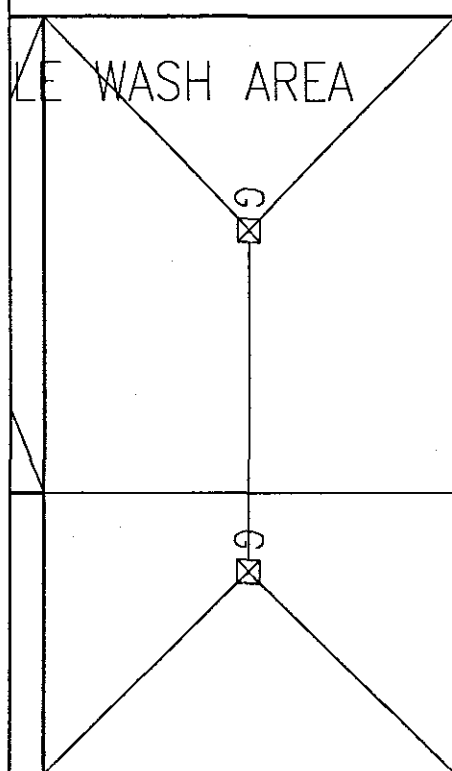

SHDC
Planning & Development
- 1 APR 2008
Ref: 0415/08

DETERMINED
PLAN

PETER HADDON AND PARTNERS		The Old Rectory Rectory Lane Milton Malsor NORTHAMPTON NN7 3AQ t: +44 (0)1604 858916 f: +44 (0)1604 859123 www.peter-haddon.com		
LAIRAGE ALTERATIONS AND EXTENSION GEO. ADAMS AND SONS FULNEY LANE SPALDING		Issue Purpose: PRELIMINARY Drawn by: RT Checked by: CF Scale: 1:200 Date: March 08 CAD ref: LXT 01 3710/03		
EXISTING LAIRAGE				

Copyright reserved. Do not scale. Dimensions to be checked on site. Discrepancies to be reported before proceeding