


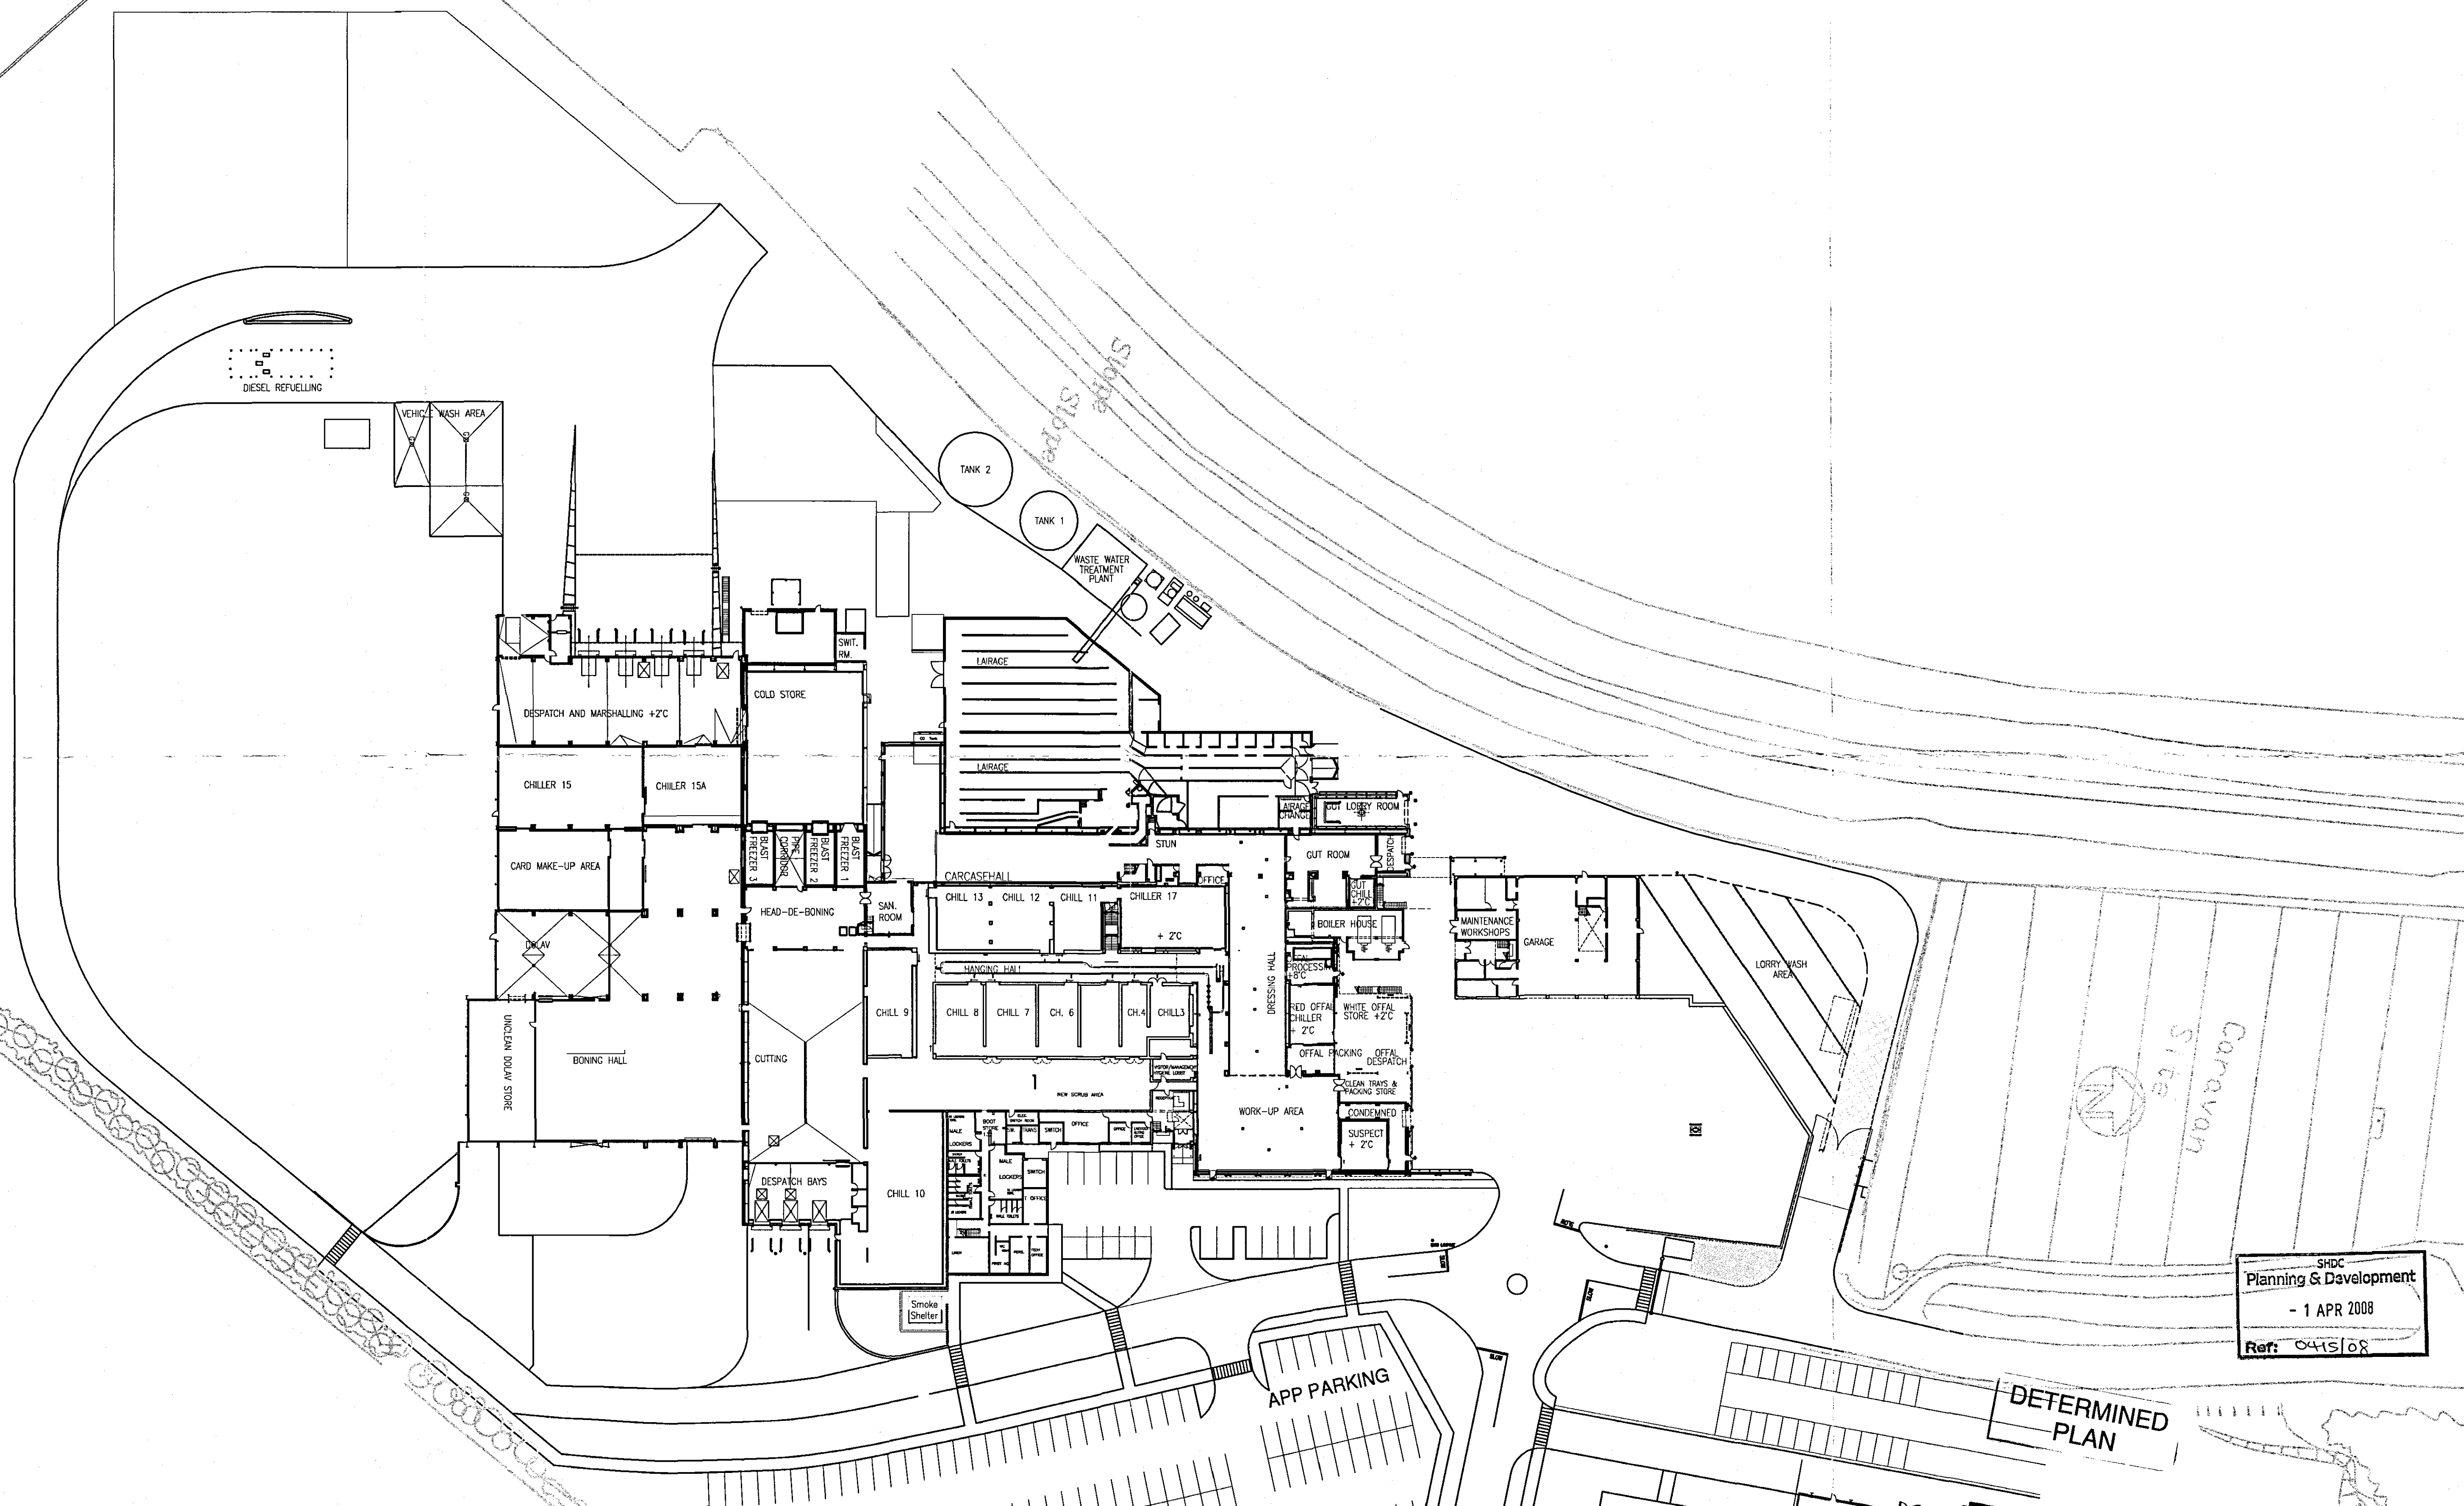

SHDC
Planning & Development
- 1 APR 2008
Ref: 0415108

DETERMINED
PLAN

PETER HADDON AND PARTNERS

LAIRAGE ALTERATIONS AND EXTENSION
GEO. ADAMS AND SONS
FULNEY LANE SPALDING

EXISTING SITE

Rev: LTX 01

3710/01

Rev: RT

Scale: 1:500

Drawn by: LTX 01

Issue Purpose: PRELIMINARY

Checked by: CF

Date: JULY 07

Copyright reserved. Do not scale. Dimensions to be checked on site. Discrepancies to be reported before proceeding.

The Old Rectory Rectory Lane Milton Malsor
NORTHAMPTON NN7 3AQ
t: +44 (0)1604 858916 f: +44 (0)1604 859123
www.peter-haddon.com

PH
PETER HADDON
ARCHITECTS