
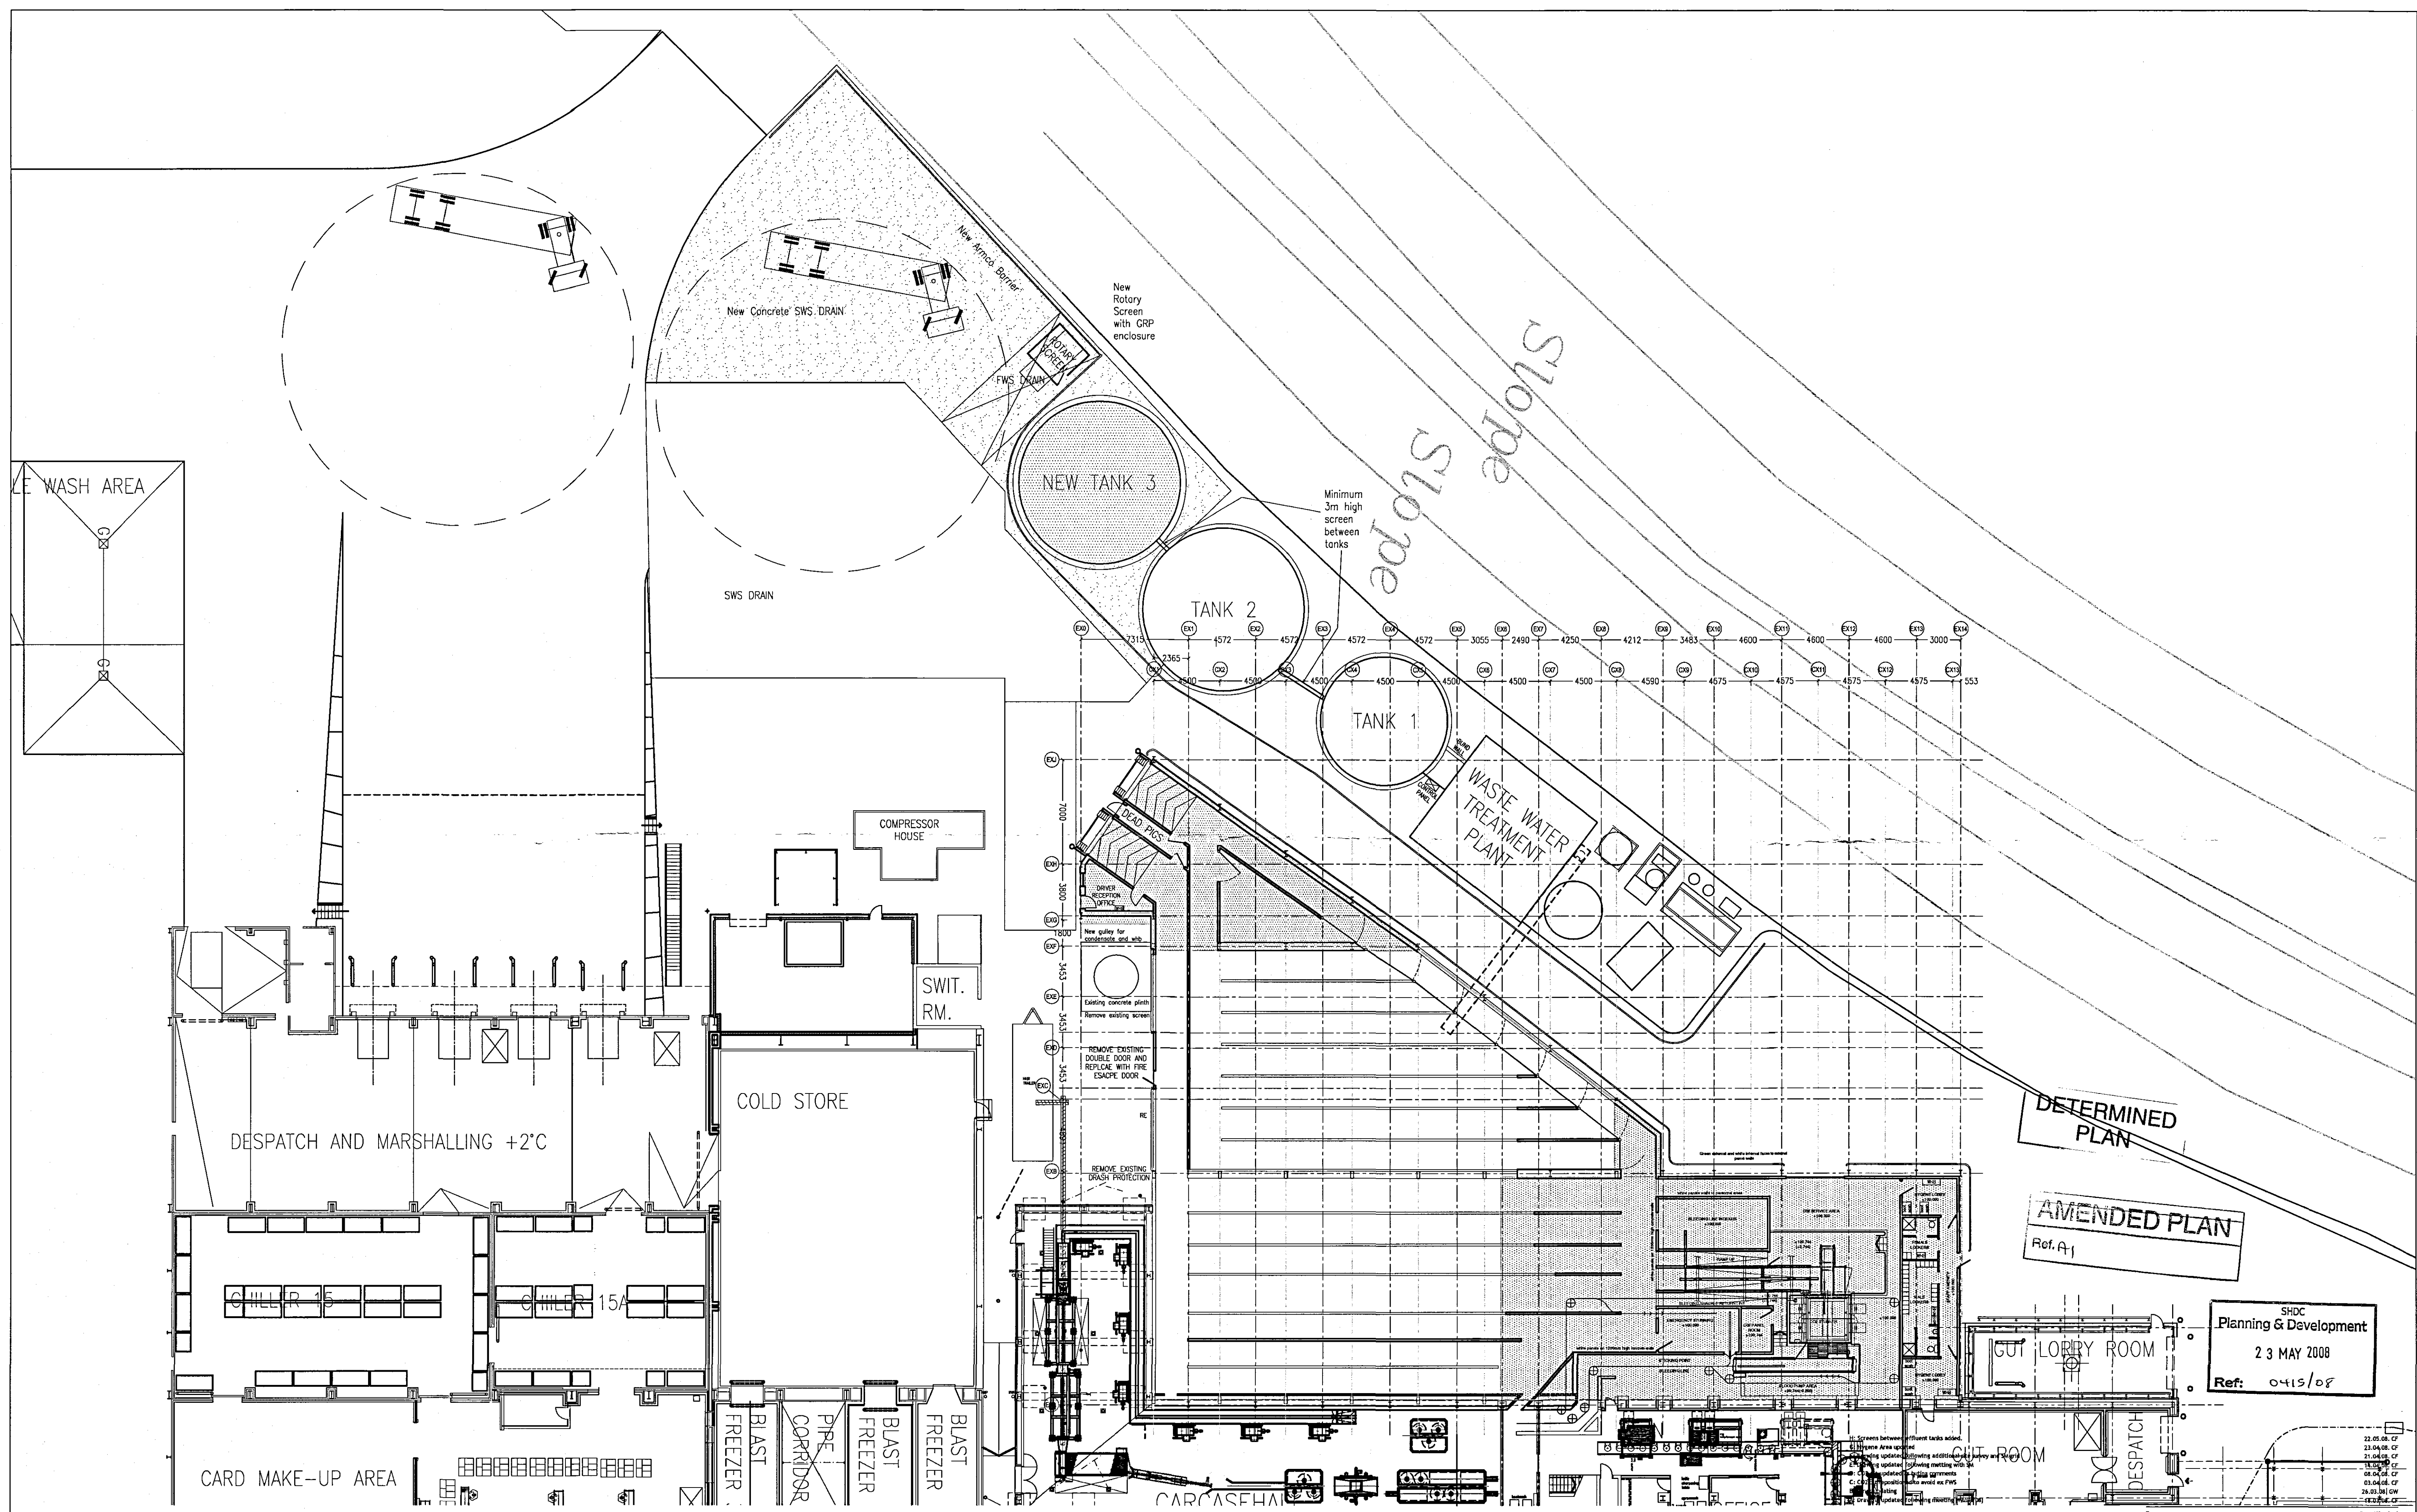


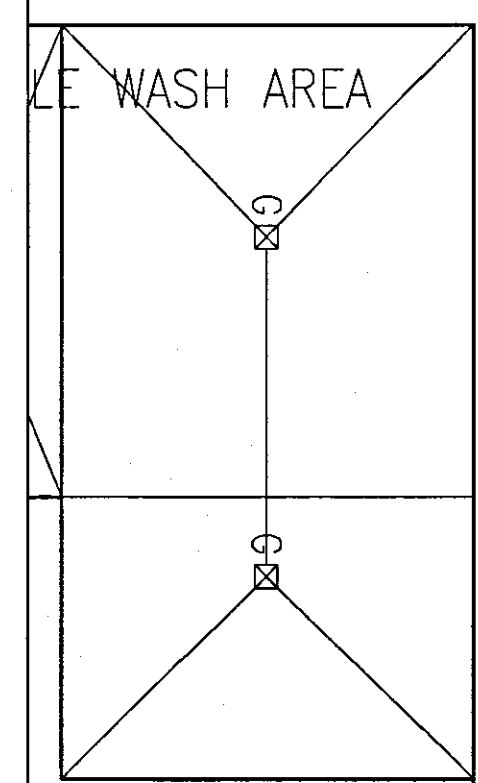

DETERMINED PLAN

AMENDED PLAN
Ref. A1

SHDC
Planning & Development
23 MAY 2008
Ref: 0415/08

PETER HADDON AND PARTNERS

LAIRAGE ALTERATIONS AND EXTENSION
GEO. ADAMS AND SONS
FULNEY LANE SPALDING

PROPOSED EXTENSION PLAN

LXT 03

3710/04

Copyright reserved. Do not scale. Dimensions to be checked on site. Discrepancies to be reported before proceeding

The Old Rectory Rectory Lane Milton Malsor
NORTHAMPTON NN7 3AQ
t: +44 (0)1604 858916 f: +44 (0)1604 859123
www.peterhaddon.com

Issue Purpose:
Drawn by: RT Checked by: CF
Scale: 1:200 Date: March 08
CAD ref: Dwg no: 3710/04 Rev: H

22.05.08 CF
23.04.08 CF
21.04.08 CF
18.04.08 CF
08.04.08 CF
03.04.08 CF
26.03.08 CF
18.02.08 CF