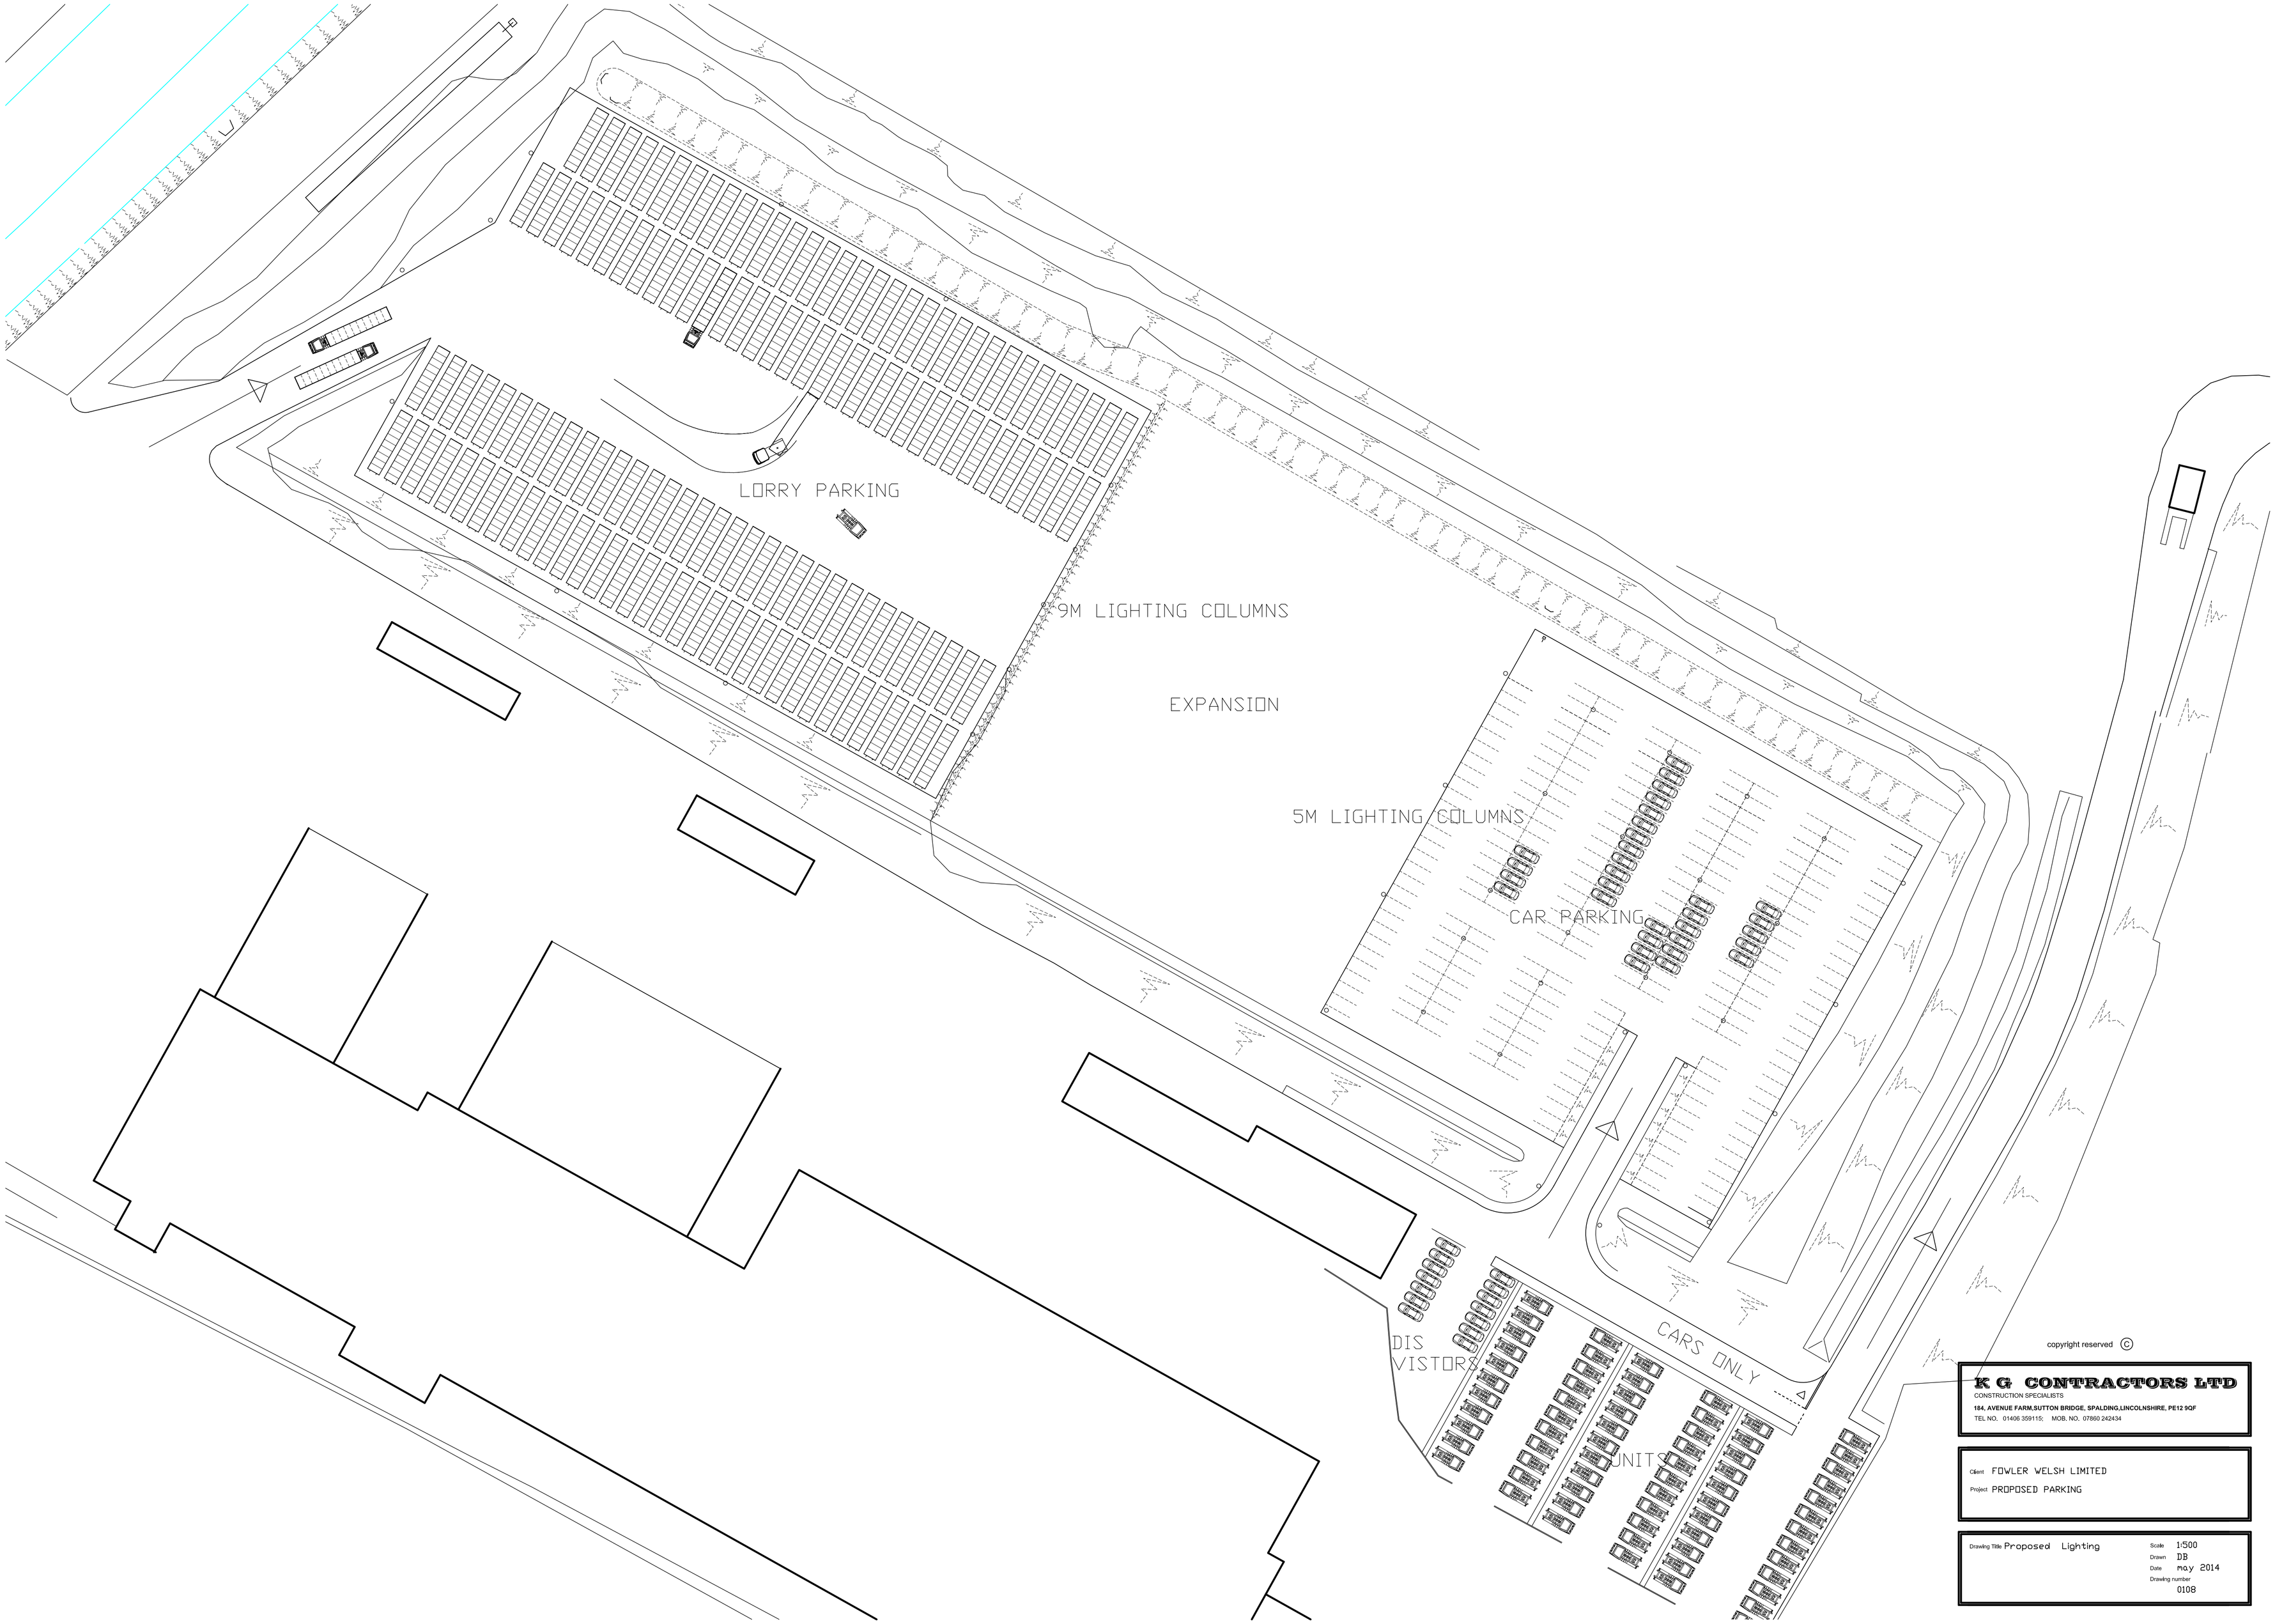


copyright reserved ©

K G CONTRACTORS LTD
CONSTRUCTION SPECIALISTS
184, AVENUE FARM,SUTTON BRIDGE, SPALDING,LINCOLNSHIRE, PE12 9QF
TEL NO. 01406 359115; MOB. NO. 07860 242434

Client FOWLER WELSH LIMITED

Project PROPOSED PARKING

Drawing Title Proposed Lighting

Scale 1:500
Drawn DB
Date may 2014
Drawing number 0108