SUGGESTED AMENDMENTS

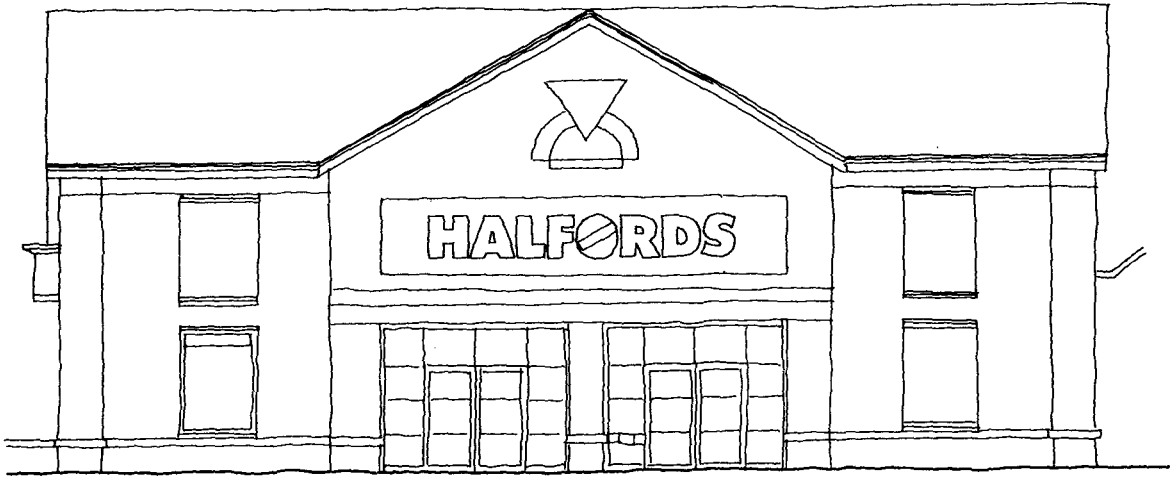

- 20% reduction to signs
- alteration to sign positions

H16/0421/96

Halfords
North Elevation

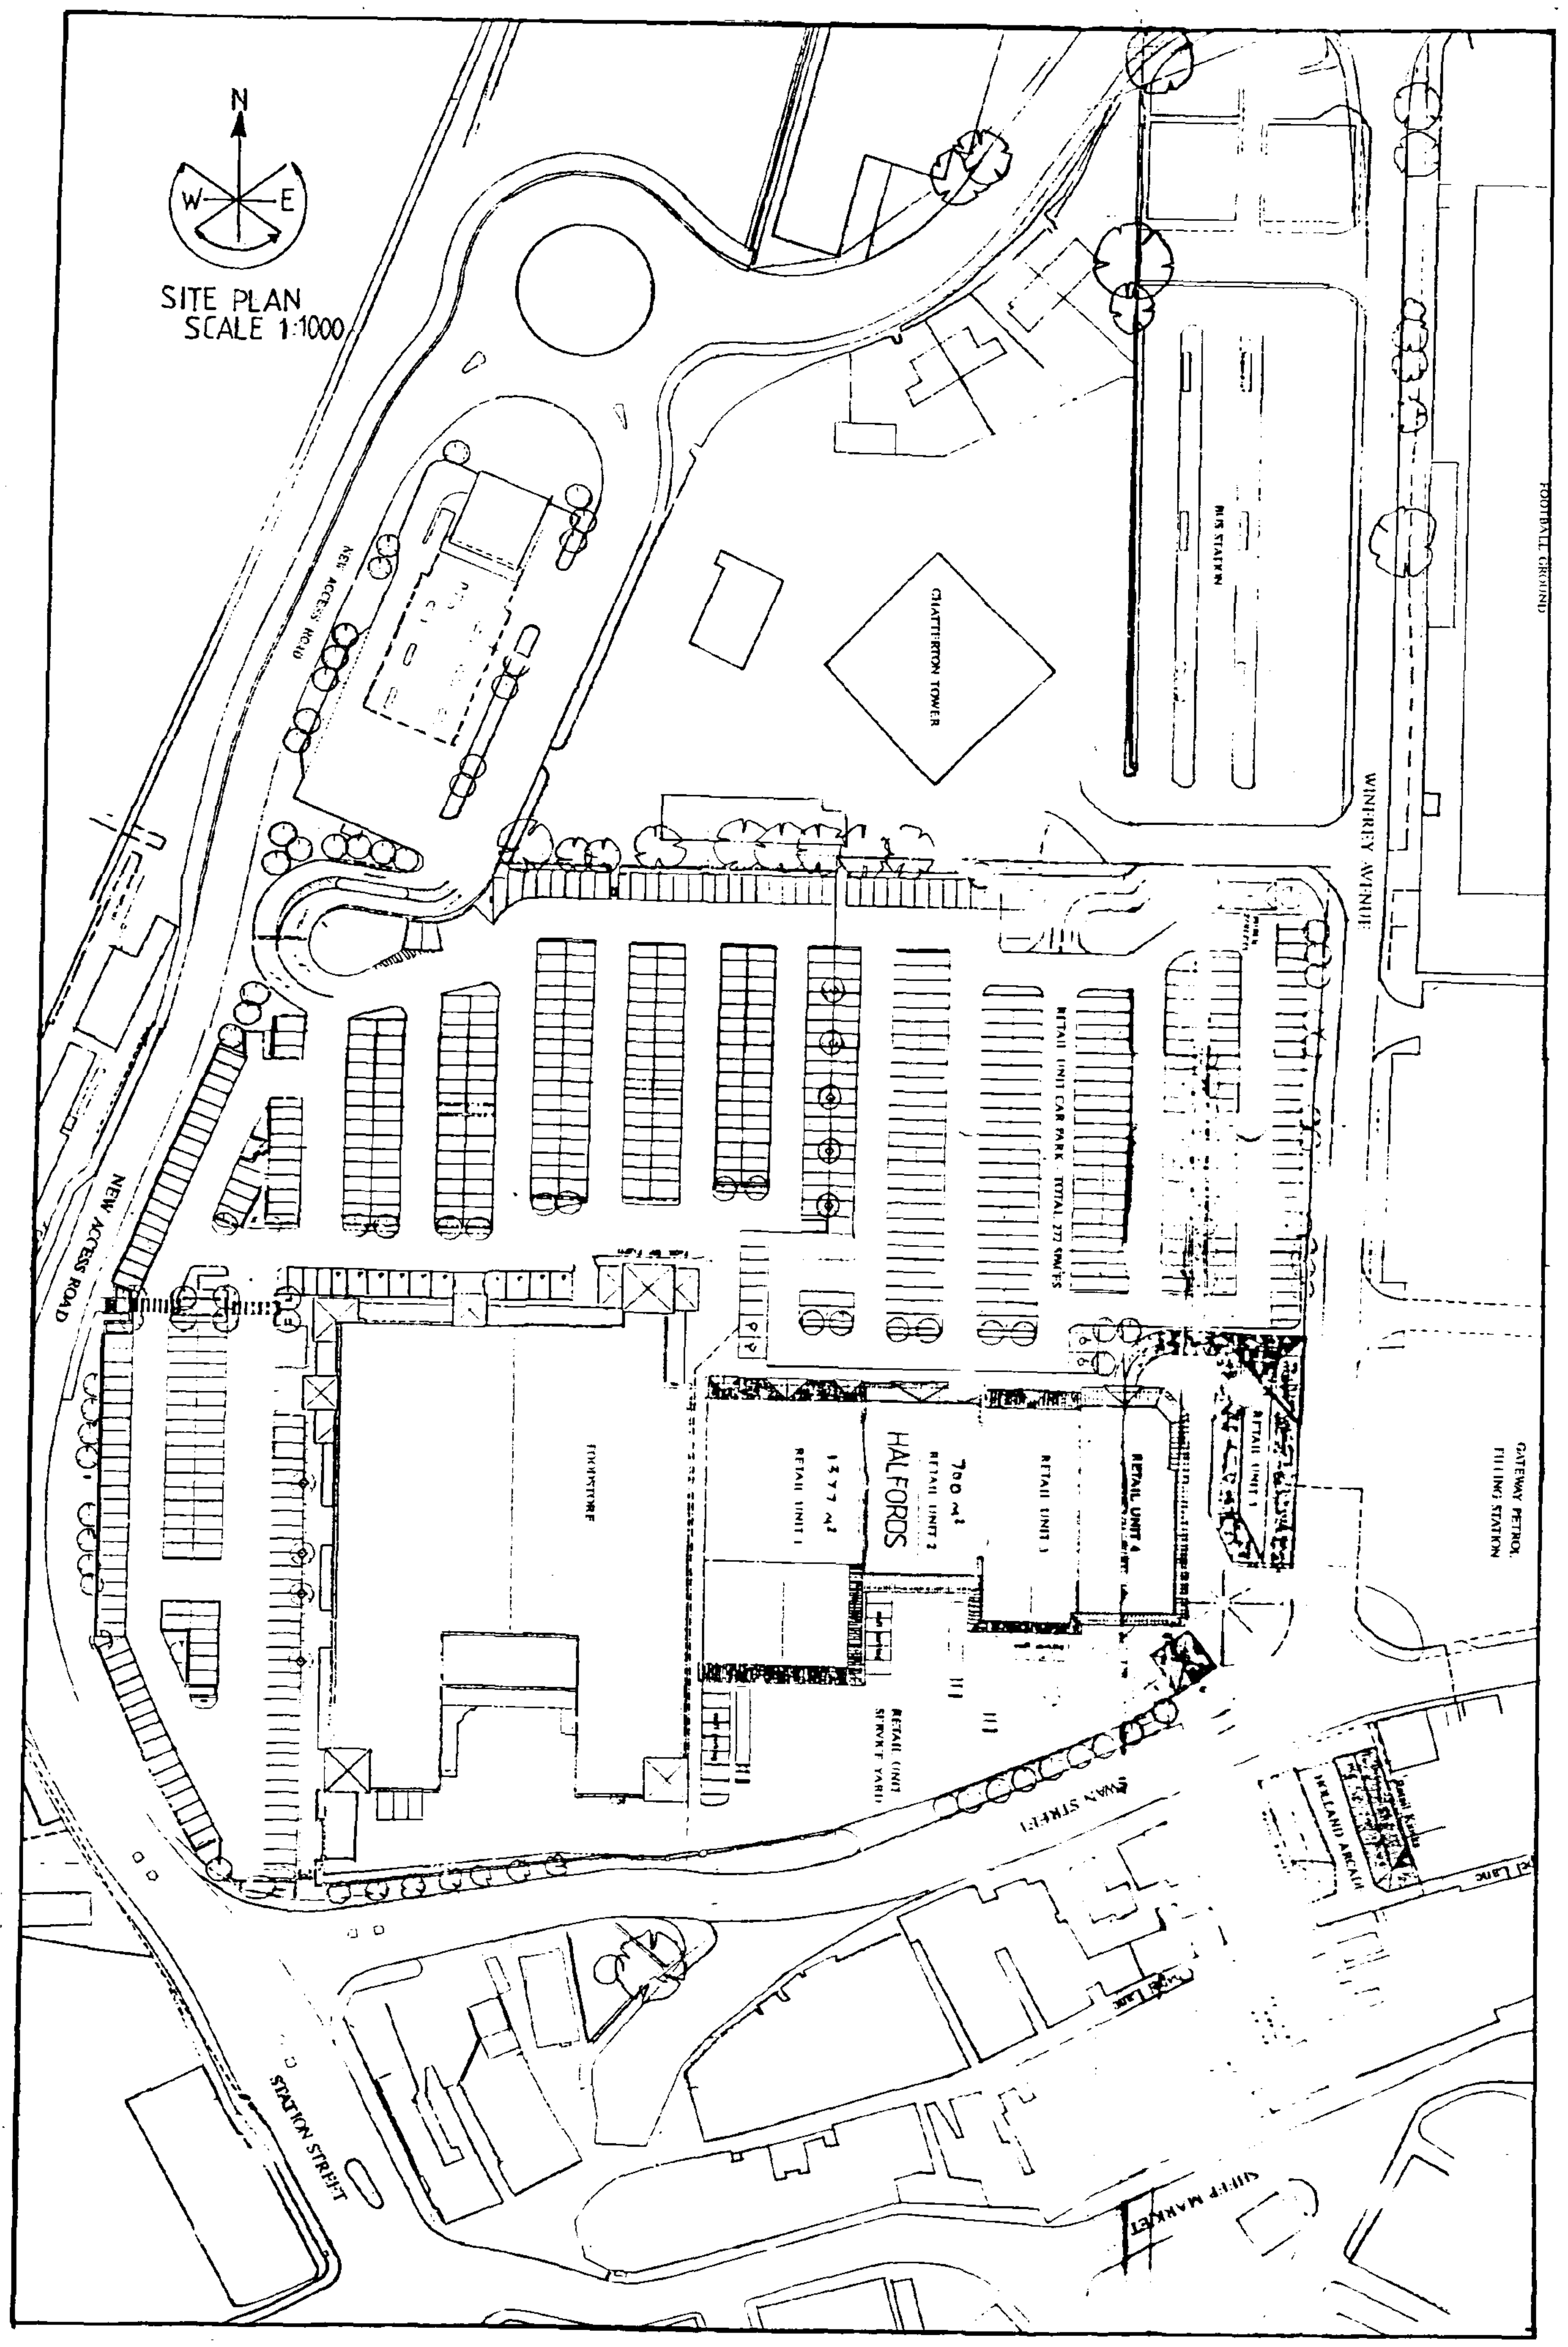

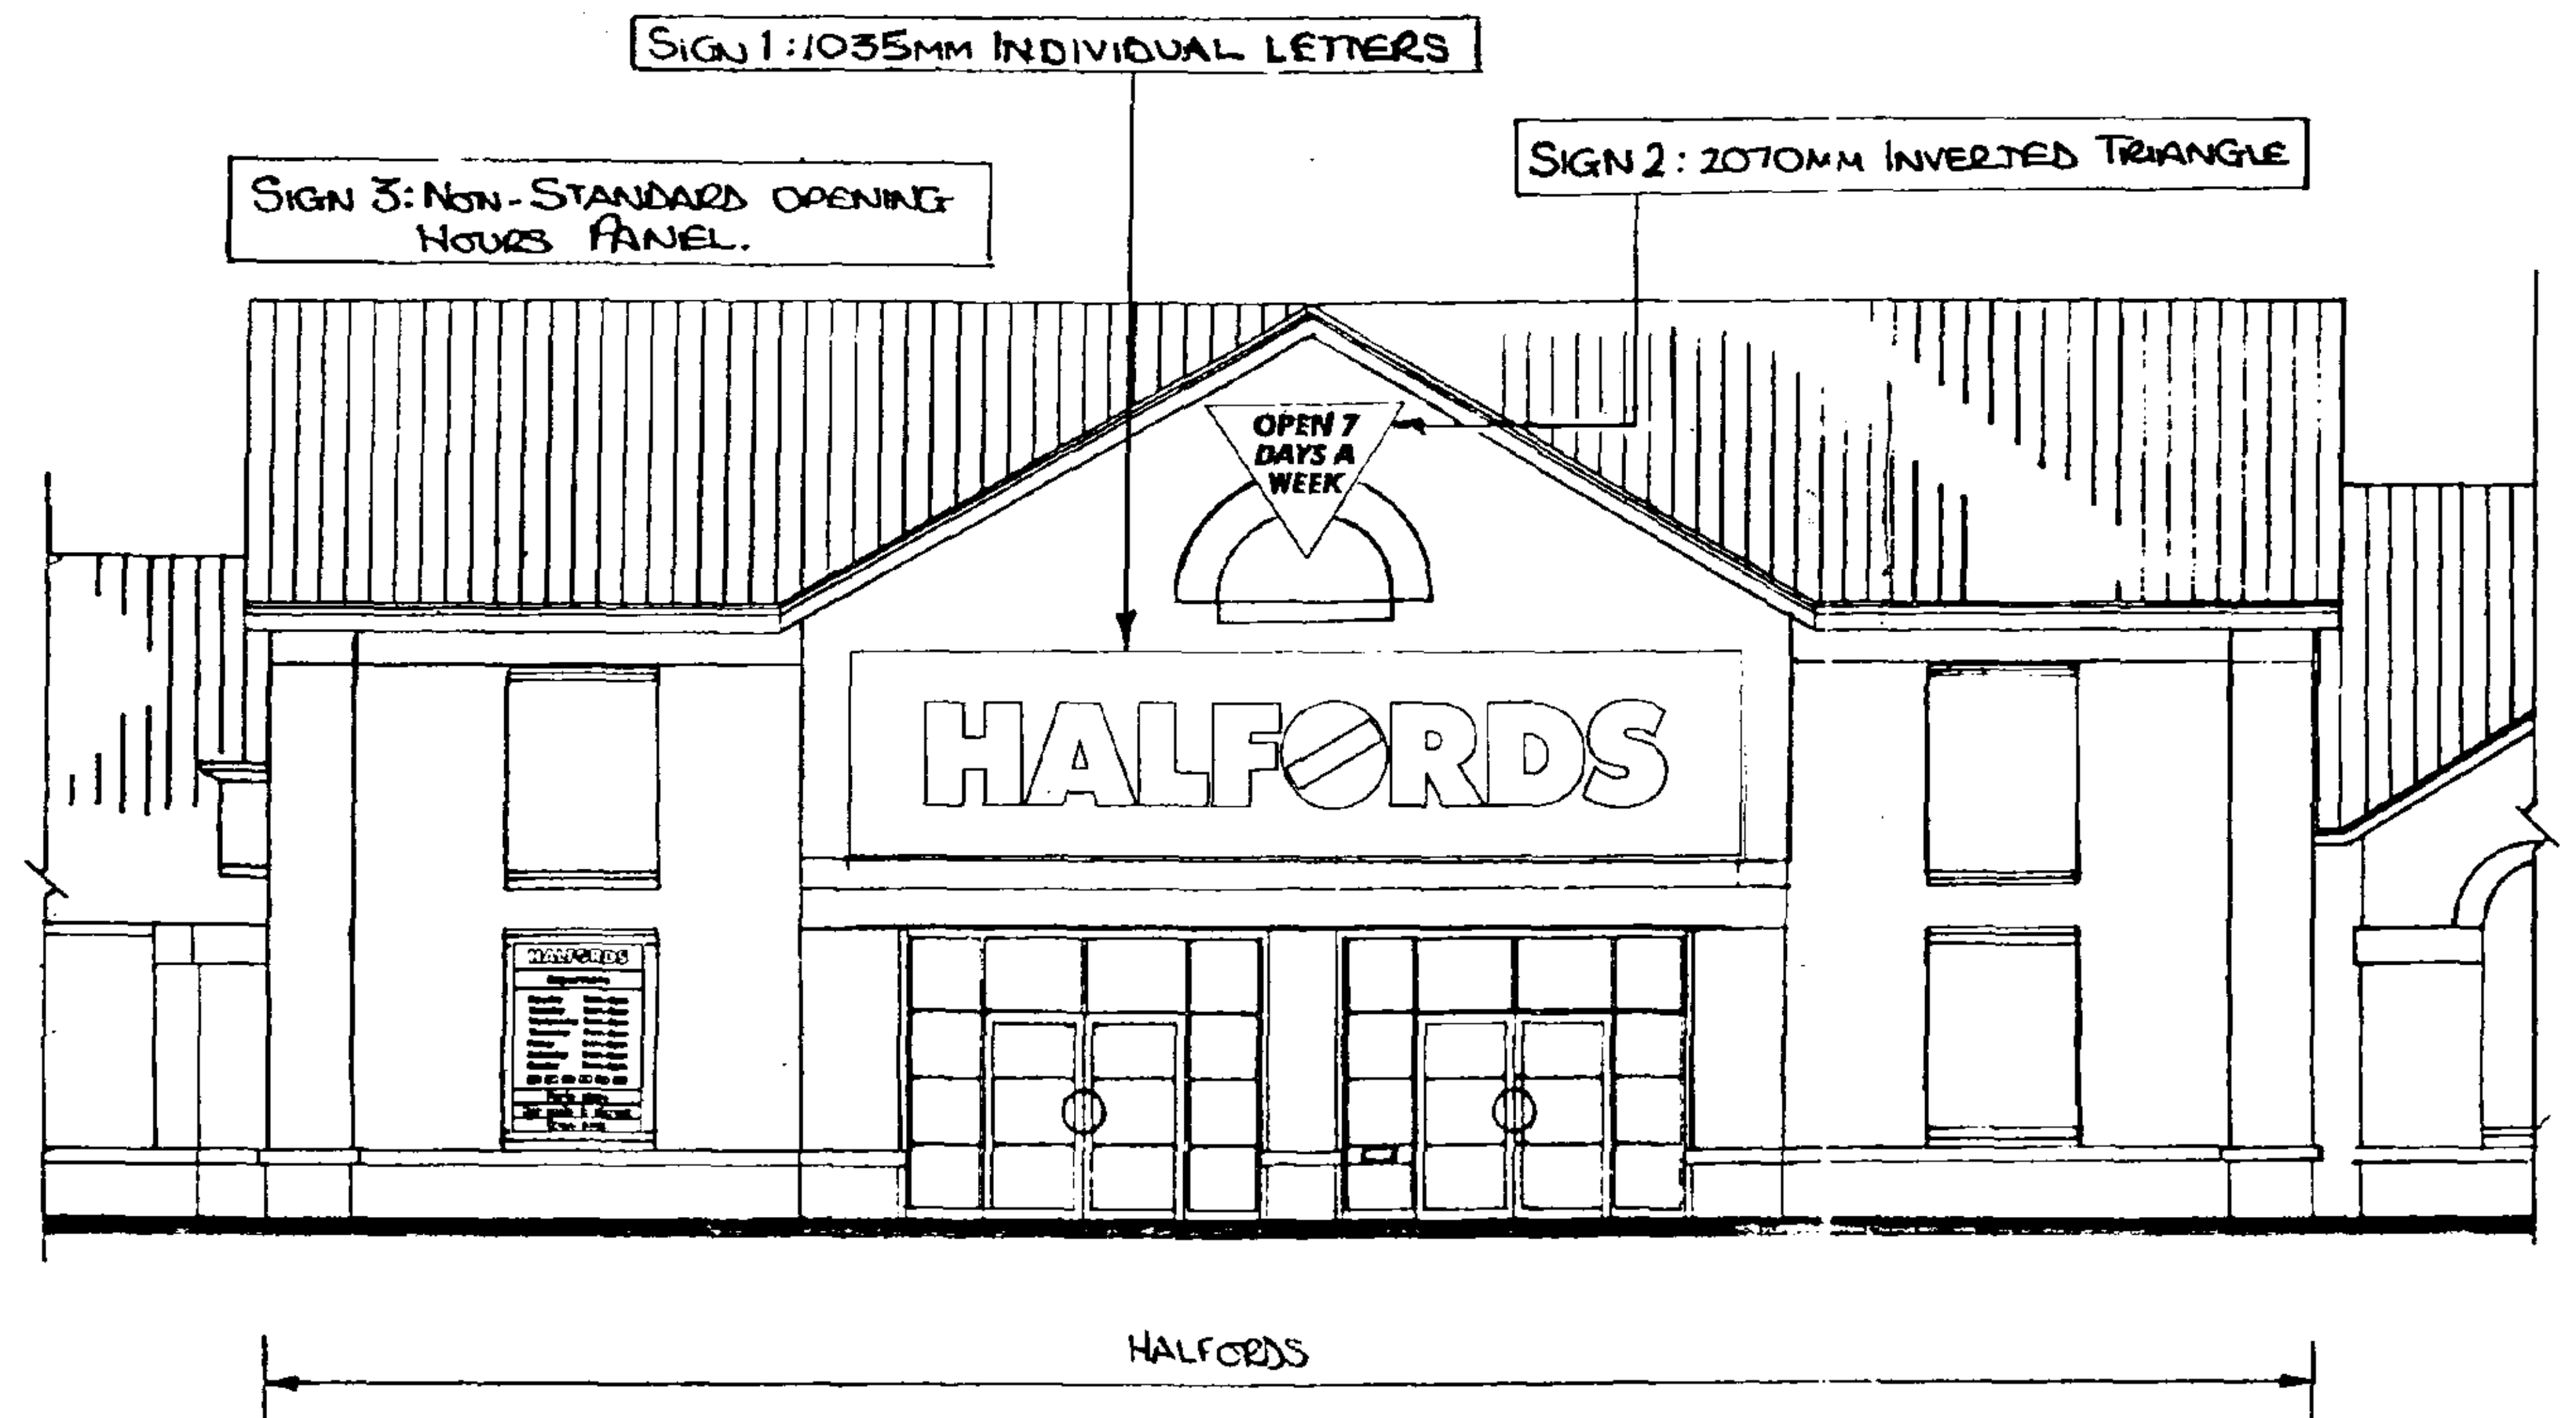

PART NORTH ELEVATION

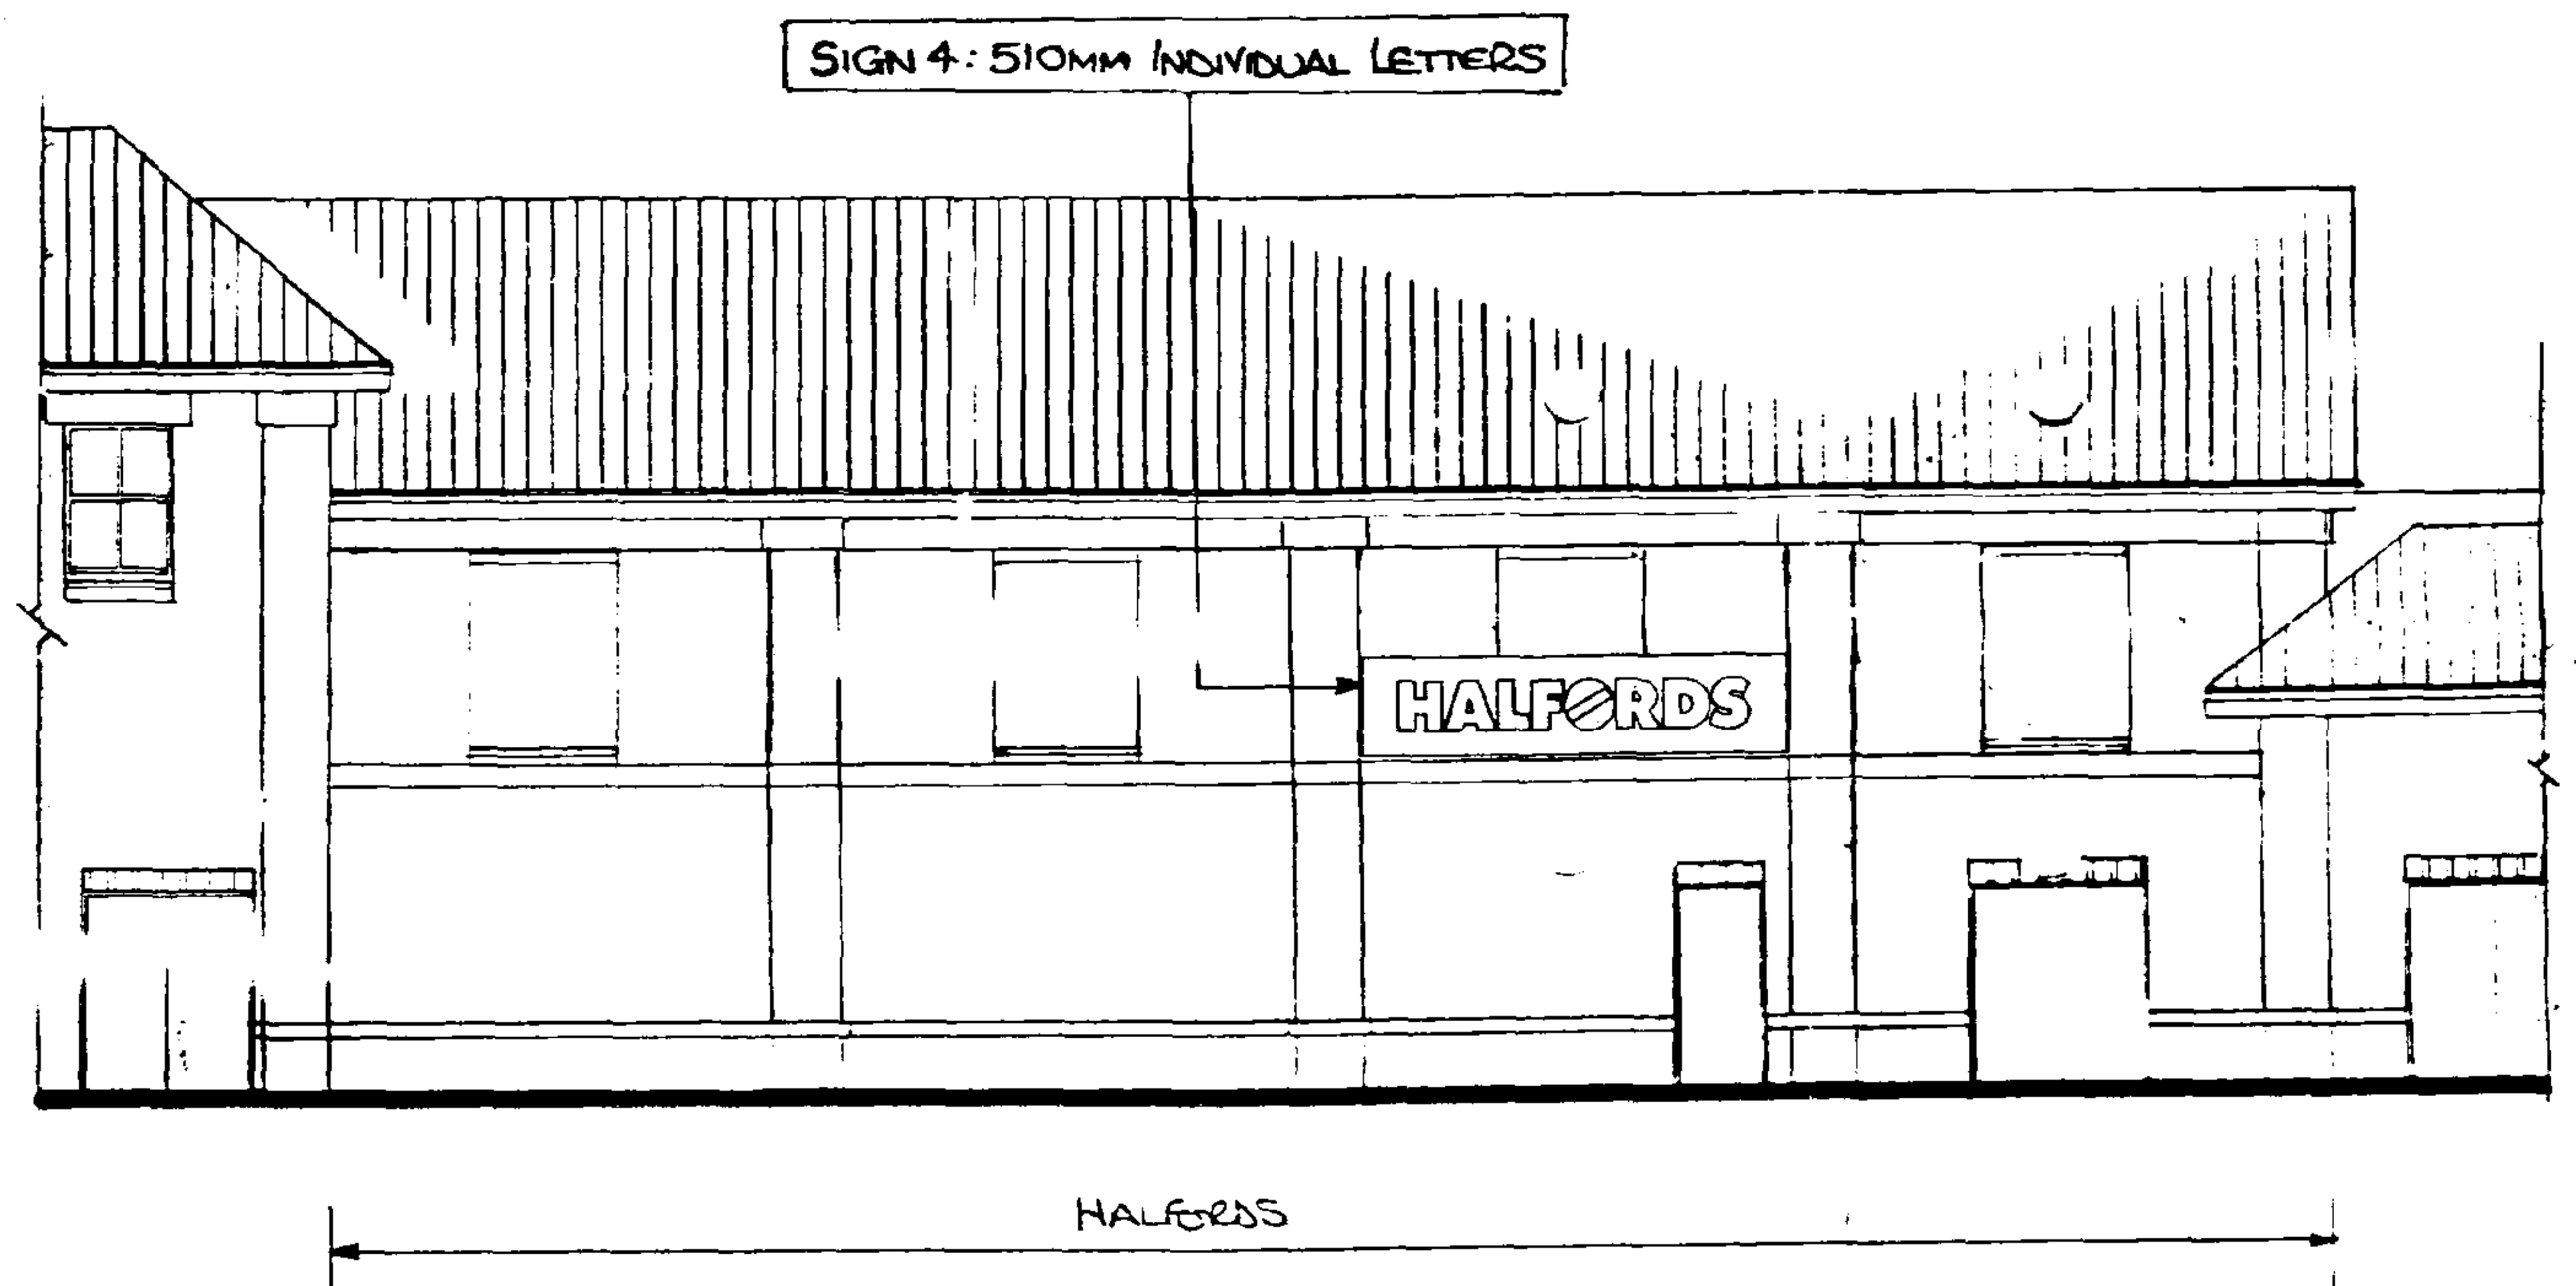

PART SOUTH ELEVATION

DOCUMENT 4

498/SPD

SIGN 1: 1035MM BUILT UP INDIVIDUALLY ILLUMINATED LETTERS. TO HAVE PANTONE PROCESS BLUE RIMS AND RETURNS WITH OPAL FACES. TO BE MOUNTED ON PANTONE PROCESS BLUE BACKGROUND PANEL APPROX 9000 x 2070MM

SIGN 2: 2070MM NON-ILLUMINATED INVERTED TRIANGLE. 'OPEN 7 DAYS A WEEK' TO BE RED ON YELLOW BACKGROUND.

SIGN 3: 1450 x 2000MM NON-ILLUMINATED OPENING HOURS PANEL WITH WHITE TEXT ON PANTONE PROCESS BLUE BACKGROUND.

SIGN 4: 510MM BUILT UP INDIVIDUALLY ILLUMINATED LETTERS. TO HAVE PANTONE PROCESS BLUE RIMS AND RETURNS WITH OPAL FACES. TO BE MOUNTED ON PANTONE PROCESS BLUE BACKGROUND PANEL APPROX 9000 x 2070MM

REV:	DATE:	DESCRIPTION:
B	11/7/96	SIGNAGE CHANGED TO IND. LETTERS
A	27/3/96	SIGNAGE ZONE INCREASED

PROJECT: PROPOSED SIGNAGE
HALFORDS SUPERSTORE, SPALDING

PROJECT MANAGER: GODFREY + CO.

ADDRESS: HALFORDS SUPERSTORE
THE HOLLAND MARKETS
SPALDING

DRAWING NO: 95/040 | DRAWN BY: J DANIELS
SCALE: 1:100 | DATE: 26-6-96

HALFORDS
ICKNIELD STREET DRIVE
WASHFORD WEST
REDDITCH
WORCESTERSHIRE
B98 ODE
TEL: (0527) 517601
FAX: (0527) 513203

ALL DIMENSIONS TO BE CHECKED ON SITE BEFORE COMMENCEMENT OF ANY WORK

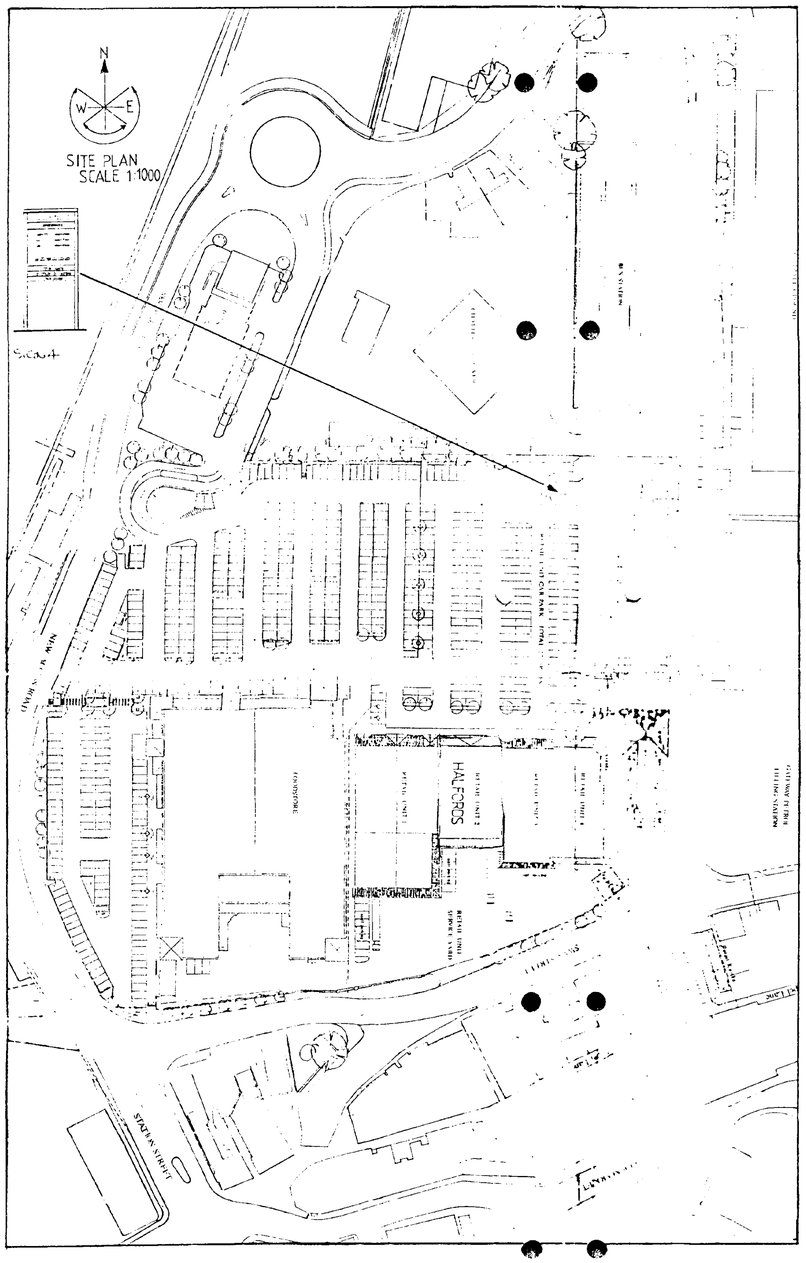

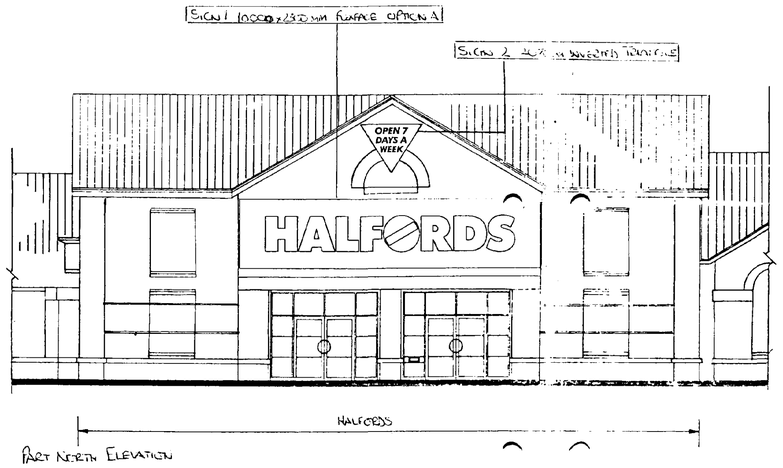

PART NORTH ELEVATION

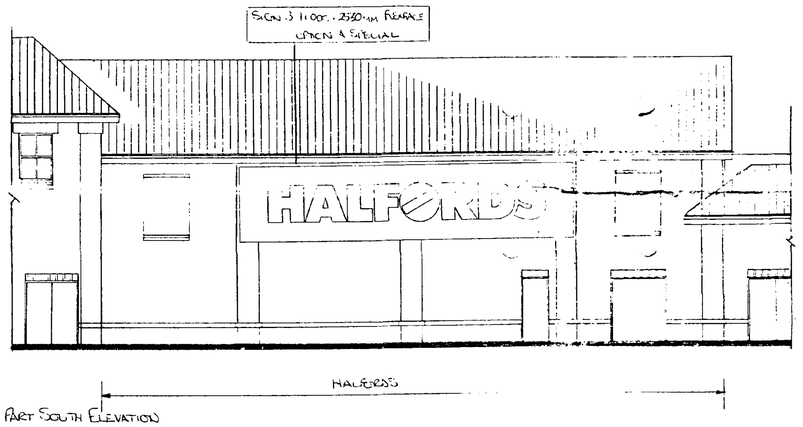

PART SOUTH ELEVATION

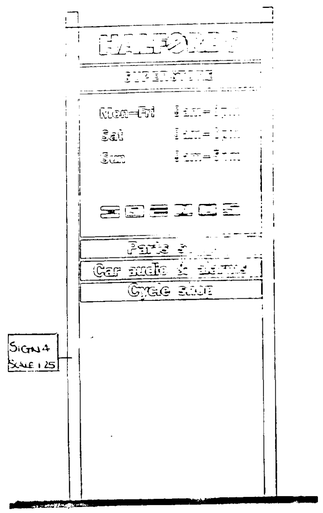

SIGN 1 10000 x 2300 MM FLATFACE OPTION A
HALFORDS (LETTERS 1125MM) TO BE WHITE CUT OF PANTONE PROCESS BLUE WITH BAND THROUGH 'O' TO BE PANTONE RED 032 BACKGROUND TO BE OPAQUE AND LETTERS ONLY TO ILLUMINATE

SIGN 2 2070 MM INVERTED TRIANGLE TO BE STOVE ENAMELLED PANTONE YELLOW 109 PANTONE RED 032 VINYL TEXT TO READ 'OPEN 7 DAYS A WEEK' NON ILLUMINATED

SIGN 3 11000 x 2530 MM FLATFACE OPTION A SPECIAL
'HALFORDS (LETTERS 915MM) TO BE WHITE CUT OF PANTONE PROCESS BLUE WITH BAND THROUGH 'O' TO BE PANTONE RED 032. BACKGROUND TO BE OPAQUE AND LETTERS ONLY TO ILLUMINATE.

SIGN 4: HALFORDS STANDARD SUPERSTORE FREESTANDING SIGN. HEIGHT 4100 MM WIDTH 1500 MM

GODFREY & Co.
CHARTERED QUANTITY SURVEYORS
PROJECT MANAGERS
CONSTRUCTION COST CONSULTANTS

RECEIVED 15 APR 1996

COPY TO 498/SPD

DOCUMENT 1

REV:	DATE:	DESCRIPTION:
A	27 3 96	SIGNAGE ZONES INCREASED

PROJECT: PROPOSED SIGNAGE
HALFORDS SUPERSTORE, SPALDING

PROJECT MANAGER: GODFREY + Co.

ADDRESS: HALFORDS SUPERSTORE
THE HOLLAND MARKETS
SPALDING

DRAWING NO: 95/040 | DRAWN BY: J DANIELS

SCALE: 1:100 | DATE: 31/5/95

HALFORDS
ICKNIELD STREET DRIVE
WASHFORD WEST
REDDITCH
WORCESTERSHIRE
B98 ODE
TEL: (0527) 517601
FAX: (0527) 513203

ALL DIMENSIONS TO BE CHECKED ON SITE
BEFORE COMMENCEMENT OF ANY WORK

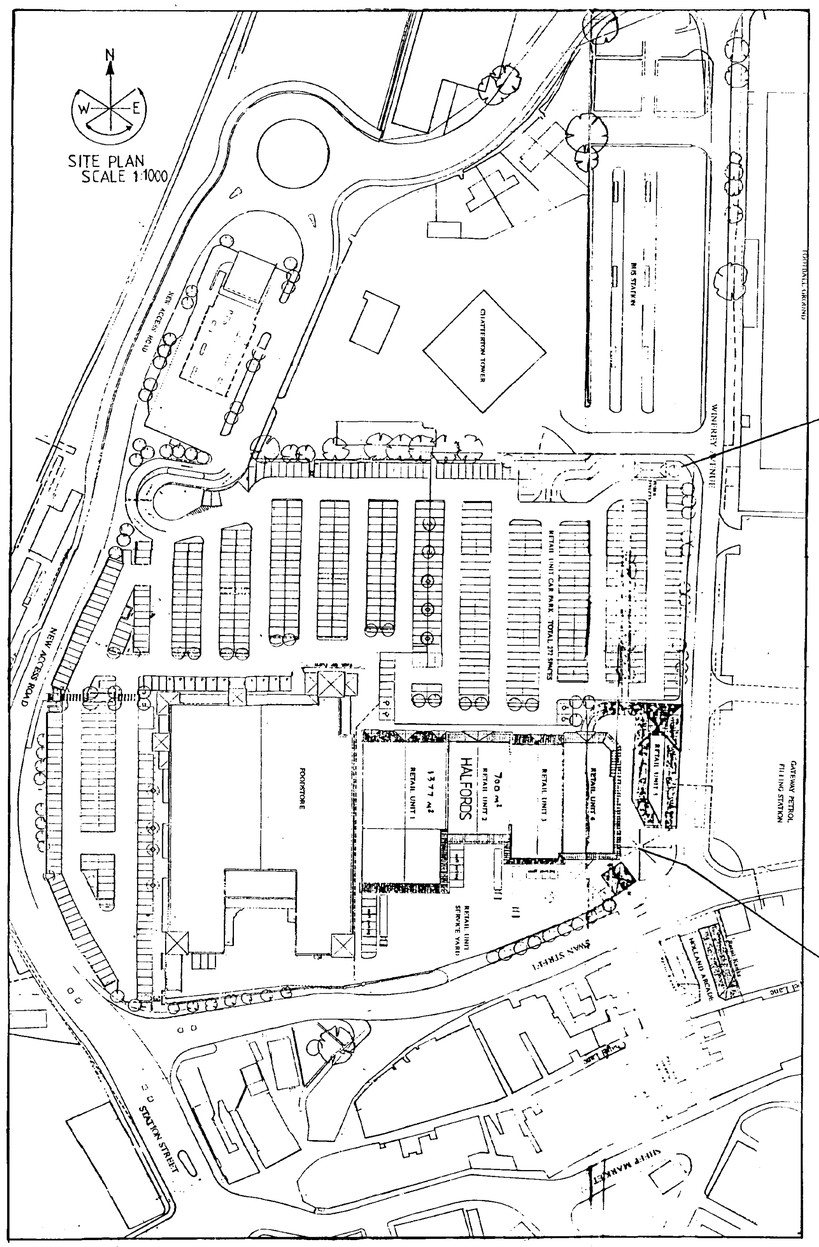

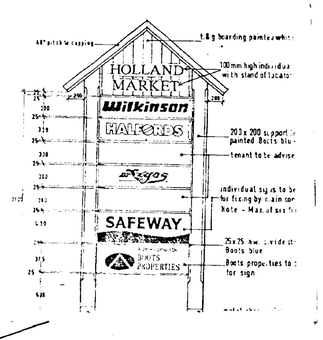

FRONT ELEVATION OF SIGN
Scale 1:20

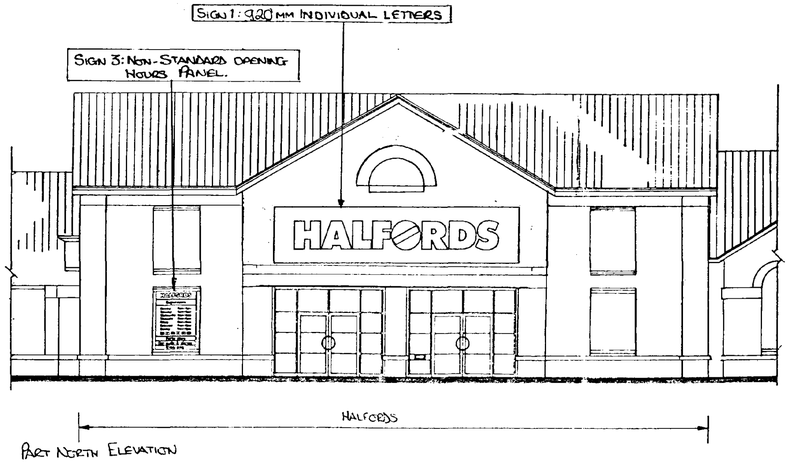

ART NORTH ELEVATION

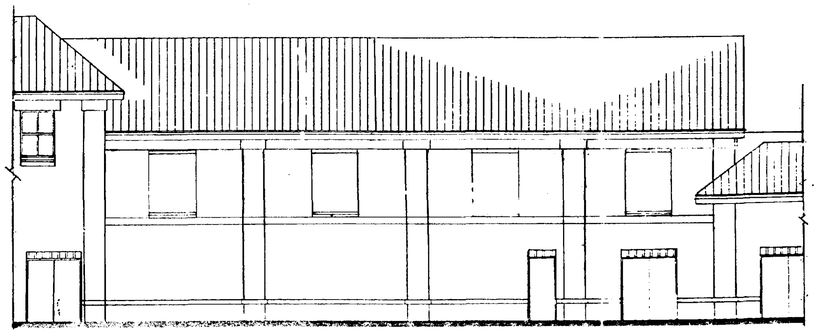

ART SOUTH ELEVATION

8000x1840mm BACKGROUND PANEL

SIGN 1: 920MM INDIVIDUALLY ILLUMINATED LETTERS
LETTERS TO BE BUILT UP WITH RIM & RETURN & STONE ENAMELED PROCESS BLUE WITH OPAL ACRYLIC FACES TO BE INSTALLED ON PROCESS BLUE BACKGROUND PANEL 7000 X 1610 MM

SIGN 3 : NON-STANDARD NON-ILLUMINATED OPENING HOURS PANEL WHITE TEXT ON PROCESS BLUE BACKGROUND.

REV:	DATE:	DESCRIPTION:
D	17/3/97	AMENDED AFTER APPEAL
C	18/11/96	SITE SIGNS ADDED
B	11/7/96	SIGNAGE CHANGED TO IND. LETTERS
A	27/5/96	SIGNAGE ZONE INCREASED

PROJECT: PROPOSED SIGNAGE
HALFORDS SUPERSTORE, SPALDING

PROJECT MANAGER: GEOFFREY & CO.

ADDRESS: HALFORDS SUPERSTORE
THE HOLLAND MARKETS
SPALDING

DRAWING NO: 95/040	DRAWN BY: J DANIELS
SCALE: 1:100	DATE: 26-6-96

HALFORDS
ICKNIELD STREET DRIVE
WASHFORD WEST
REDDITCH
WORCESTERSHIRE
B98 0DE
TEL: (0527) 517601
FAX: (0527) 513203

ALL DIMENSIONS TO BE CHECKED ON SITE
BEFORE COMMENCEMENT OF ANY WORK

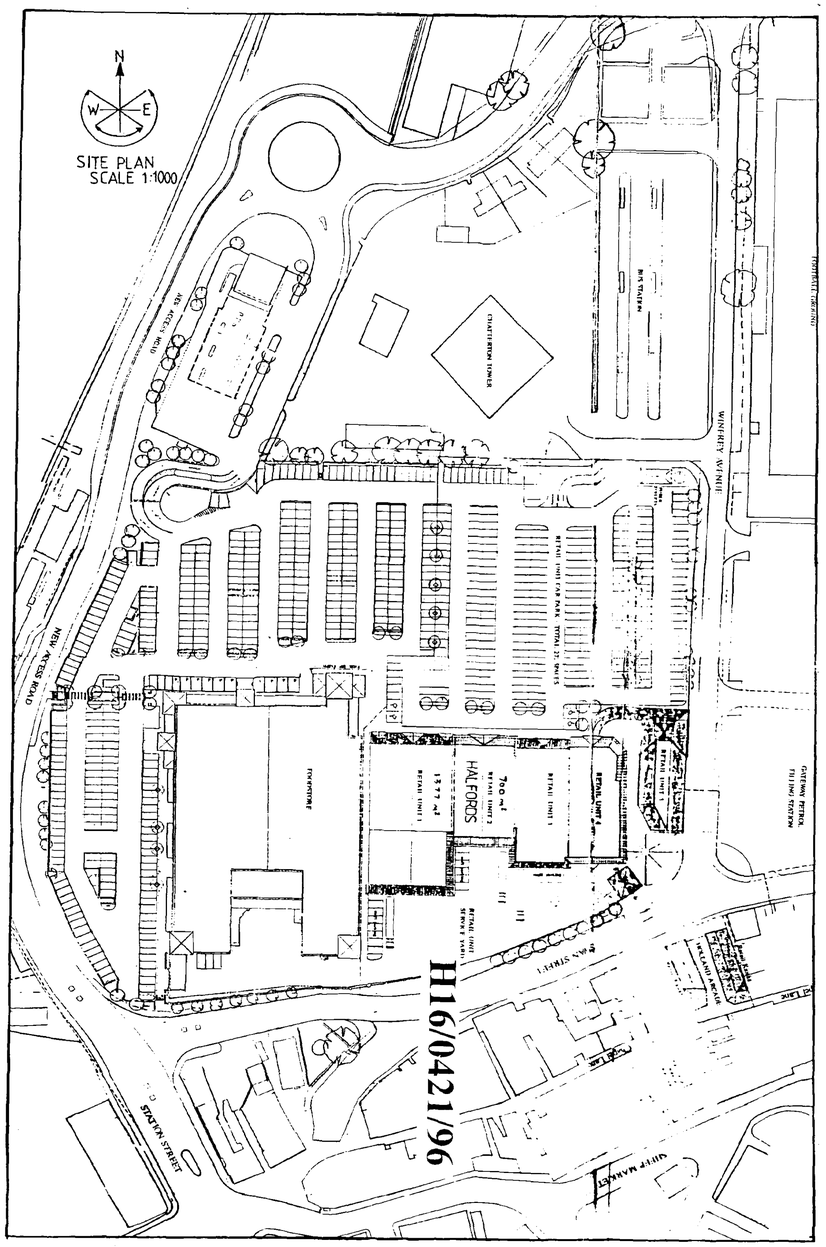

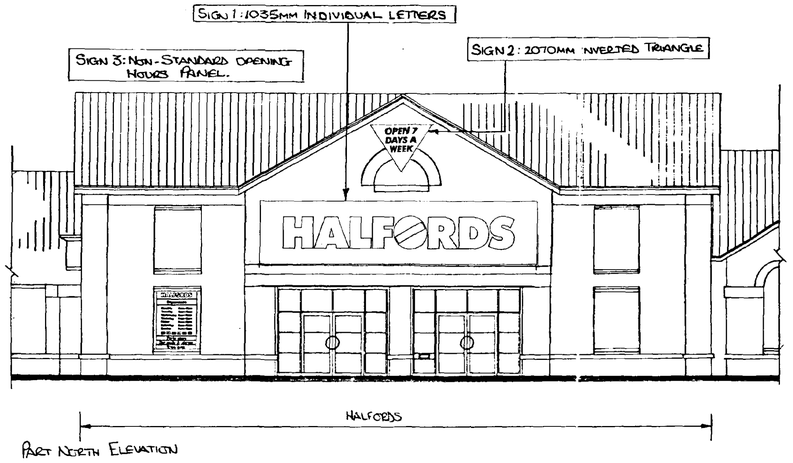

PART NORTH ELEVATION

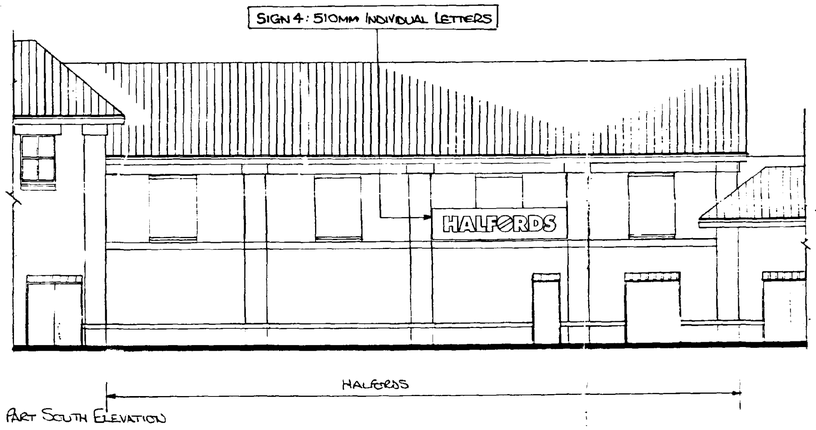

PART SOUTH ELEVATION

SIGN 1: 1035MM BUILT UP INDIVIDUALLY ILLUMINATED LETTERS, TO HAVE PANTONE PROCESS BLUE RIMS AND RETURNS WITH OPAL FACES, TO BE MOUNTED ON PANTONE PROCESS BLUE BACKGROUND PANEL APPROX 9000 x 2070MM

SIGN 2: 2070MM NON-ILLUMINATED INVERTED TRIANGLE, 'OPEN 7 DAYS A WEEK' TO BE RED ON YELLOW BACKGROUND.

SIGN 3: 1450 x 2000MM NON-ILLUMINATED OPENING HOURS PANEL WITH WHITE TEXT ON PANTONE PROCESS BLUE BACKGROUND.

SIGN 4: 510MM BUILT UP INDIVIDUALLY ILLUMINATED LETTERS, TO HAVE PANTONE PROCESS BLUE RIMS AND RETURNS WITH OPAL FACES, TO BE MOUNTED ON PANTONE PROCESS BLUE BACKGROUND PANEL APPROX 9000 x 2070MM

SOUTH HOLLAND ... 0421/96

DETERMINED PLAN

17 JUL 1996

498/SPD

REV:	DATE:	DESCRIPTION:
B	11/7/96	SIGNAGE CHANGED TO IND. LETTERS
A	27/3/96	SIGNAGE ZONE INCREASED

PROJECT: PROPOSED SIGNAGE
HALFORDS SUPERSTORE, SPALDING

PROJECT MANAGER: GODFREY + Co.

ADDRESS: HALFORDS SUPERSTORE
THE HOLLAND MARKETS
SPALDING

3/12/95 Sa/a
3/3
3/5

DRAWING NO: 95/040	DRAWN BY: J DANIELS
SCALE: 1:100	DATE: 26-6-96

HALFORDS
ICKNIELD STREET DRIVE
WASHFORD WEST
REDDITCH
WORCESTERSHIRE
B98 ODE
TEL: (0527) 517601
FAX: (0527) 513203

ALL DIMENSIONS TO BE CHECKED ON SITE BEFORE COMMENCEMENT OF ANY WORK

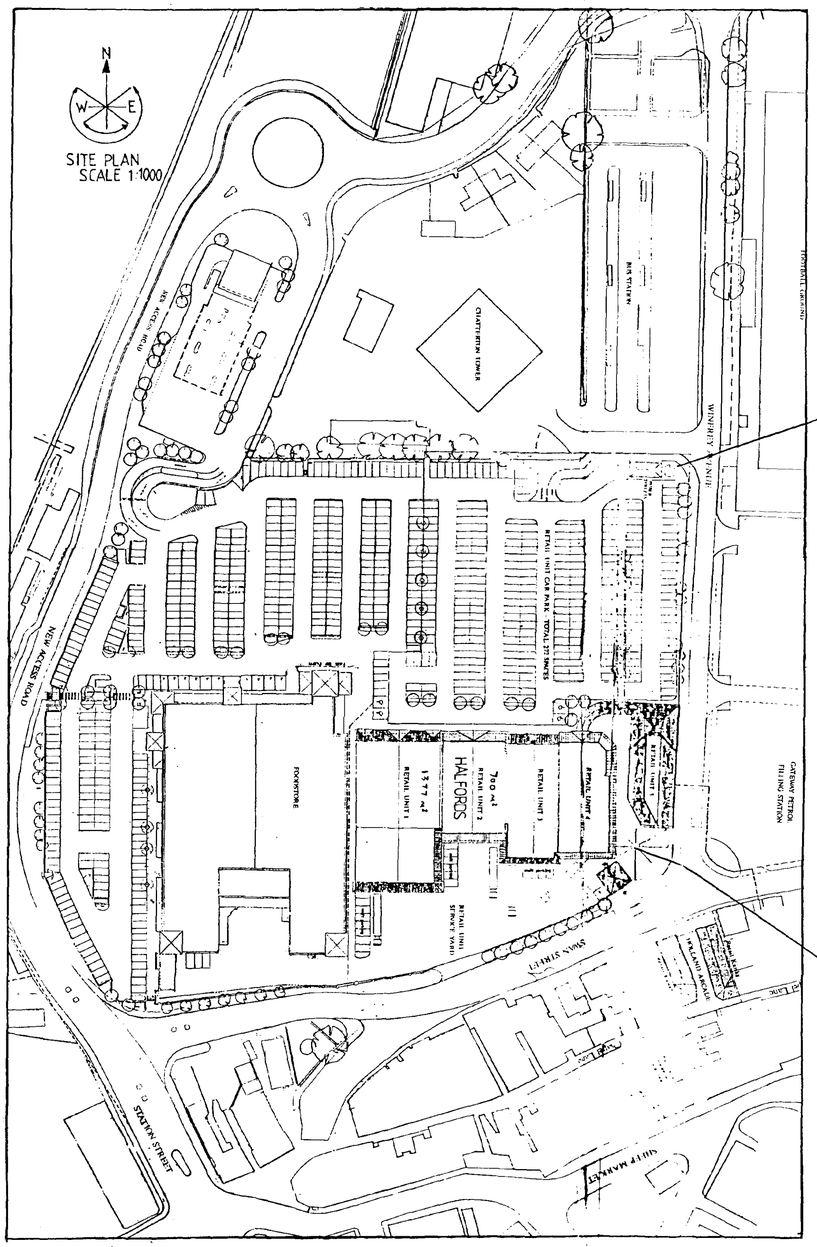

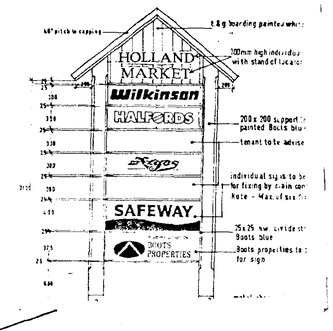

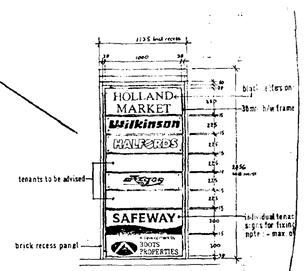

FRONT ELEVATION OF SIGN
Scale: 1:20

SIGN 1: 920 MM INDIVIDUAL LETTERS

SIGN 3: NON-STANDARD OPENING HOURS PANEL.

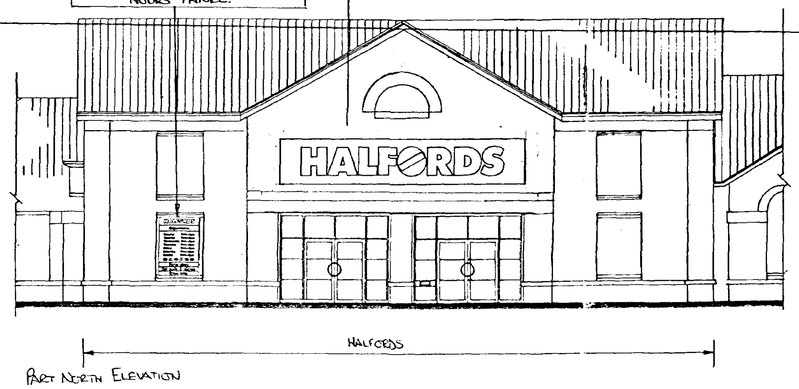

HALFORDS

PART NORTH ELEVATION

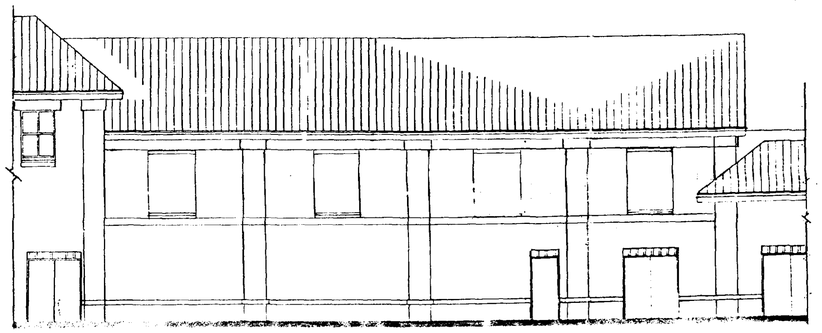

HALFORDS

PART SOUTH ELEVATION

SIGN 1: 920 MM INDIVIDUALLY ILLUMINATED LETTERS
LETTERS TO BE BUILT UP WITH RIM & RETURN & STOVE ENAMELLED PROCESS BLUE WITH OPAL ACRYLIC FACES TO BE INSTALLED ON PROCESS BLUE BACKGROUND PANEL 8000 X 1500 MM

SIGN 3 : NON-STANDARD NON-ILLUMINATED OPENING HOURS PANEL WHITE TEXT ON PROCESS BLUE BACKGROUND.

REV:	DATE:	DESCRIPTION:
E	15/4/97	LETTER HEIGHT SIGN 1/PANEL HEIGHT REDUCED
D	17/3/97	AMENDED AFTER APPEAL.
C	18/11/96	SITE SIGNS ADDED
B	11/7/96	SIGNAGE CHANGED TO IND. LETTERS
A	27/3/96	SIGNAGE ZONE INCREASED

PROJECT: PROPOSED SIGNAGE
HALFORDS SUPERSTORE, SPALDING

PROJECT MANAGER: GODFREY + CO.

ADDRESS: HALFORDS SUPERSTORE
THE HOLLAND MARKETS
SPALDING

DRAWING NO: 95/040	DRAWN BY: J DANIELS
SCALE: 1:100	DATE: 26-6-96

HALFORDS
ICKNIELD STREET DRIVE
WASHFORD WEST
REDDITCH
WORCESTERSHIRE
B98 ODE
TEL: (0527) 517601
FAX: (0527) 513203

ALL DIMENSIONS TO BE CHECKED ON SITE BEFORE COMMENCEMENT OF ANY WORK

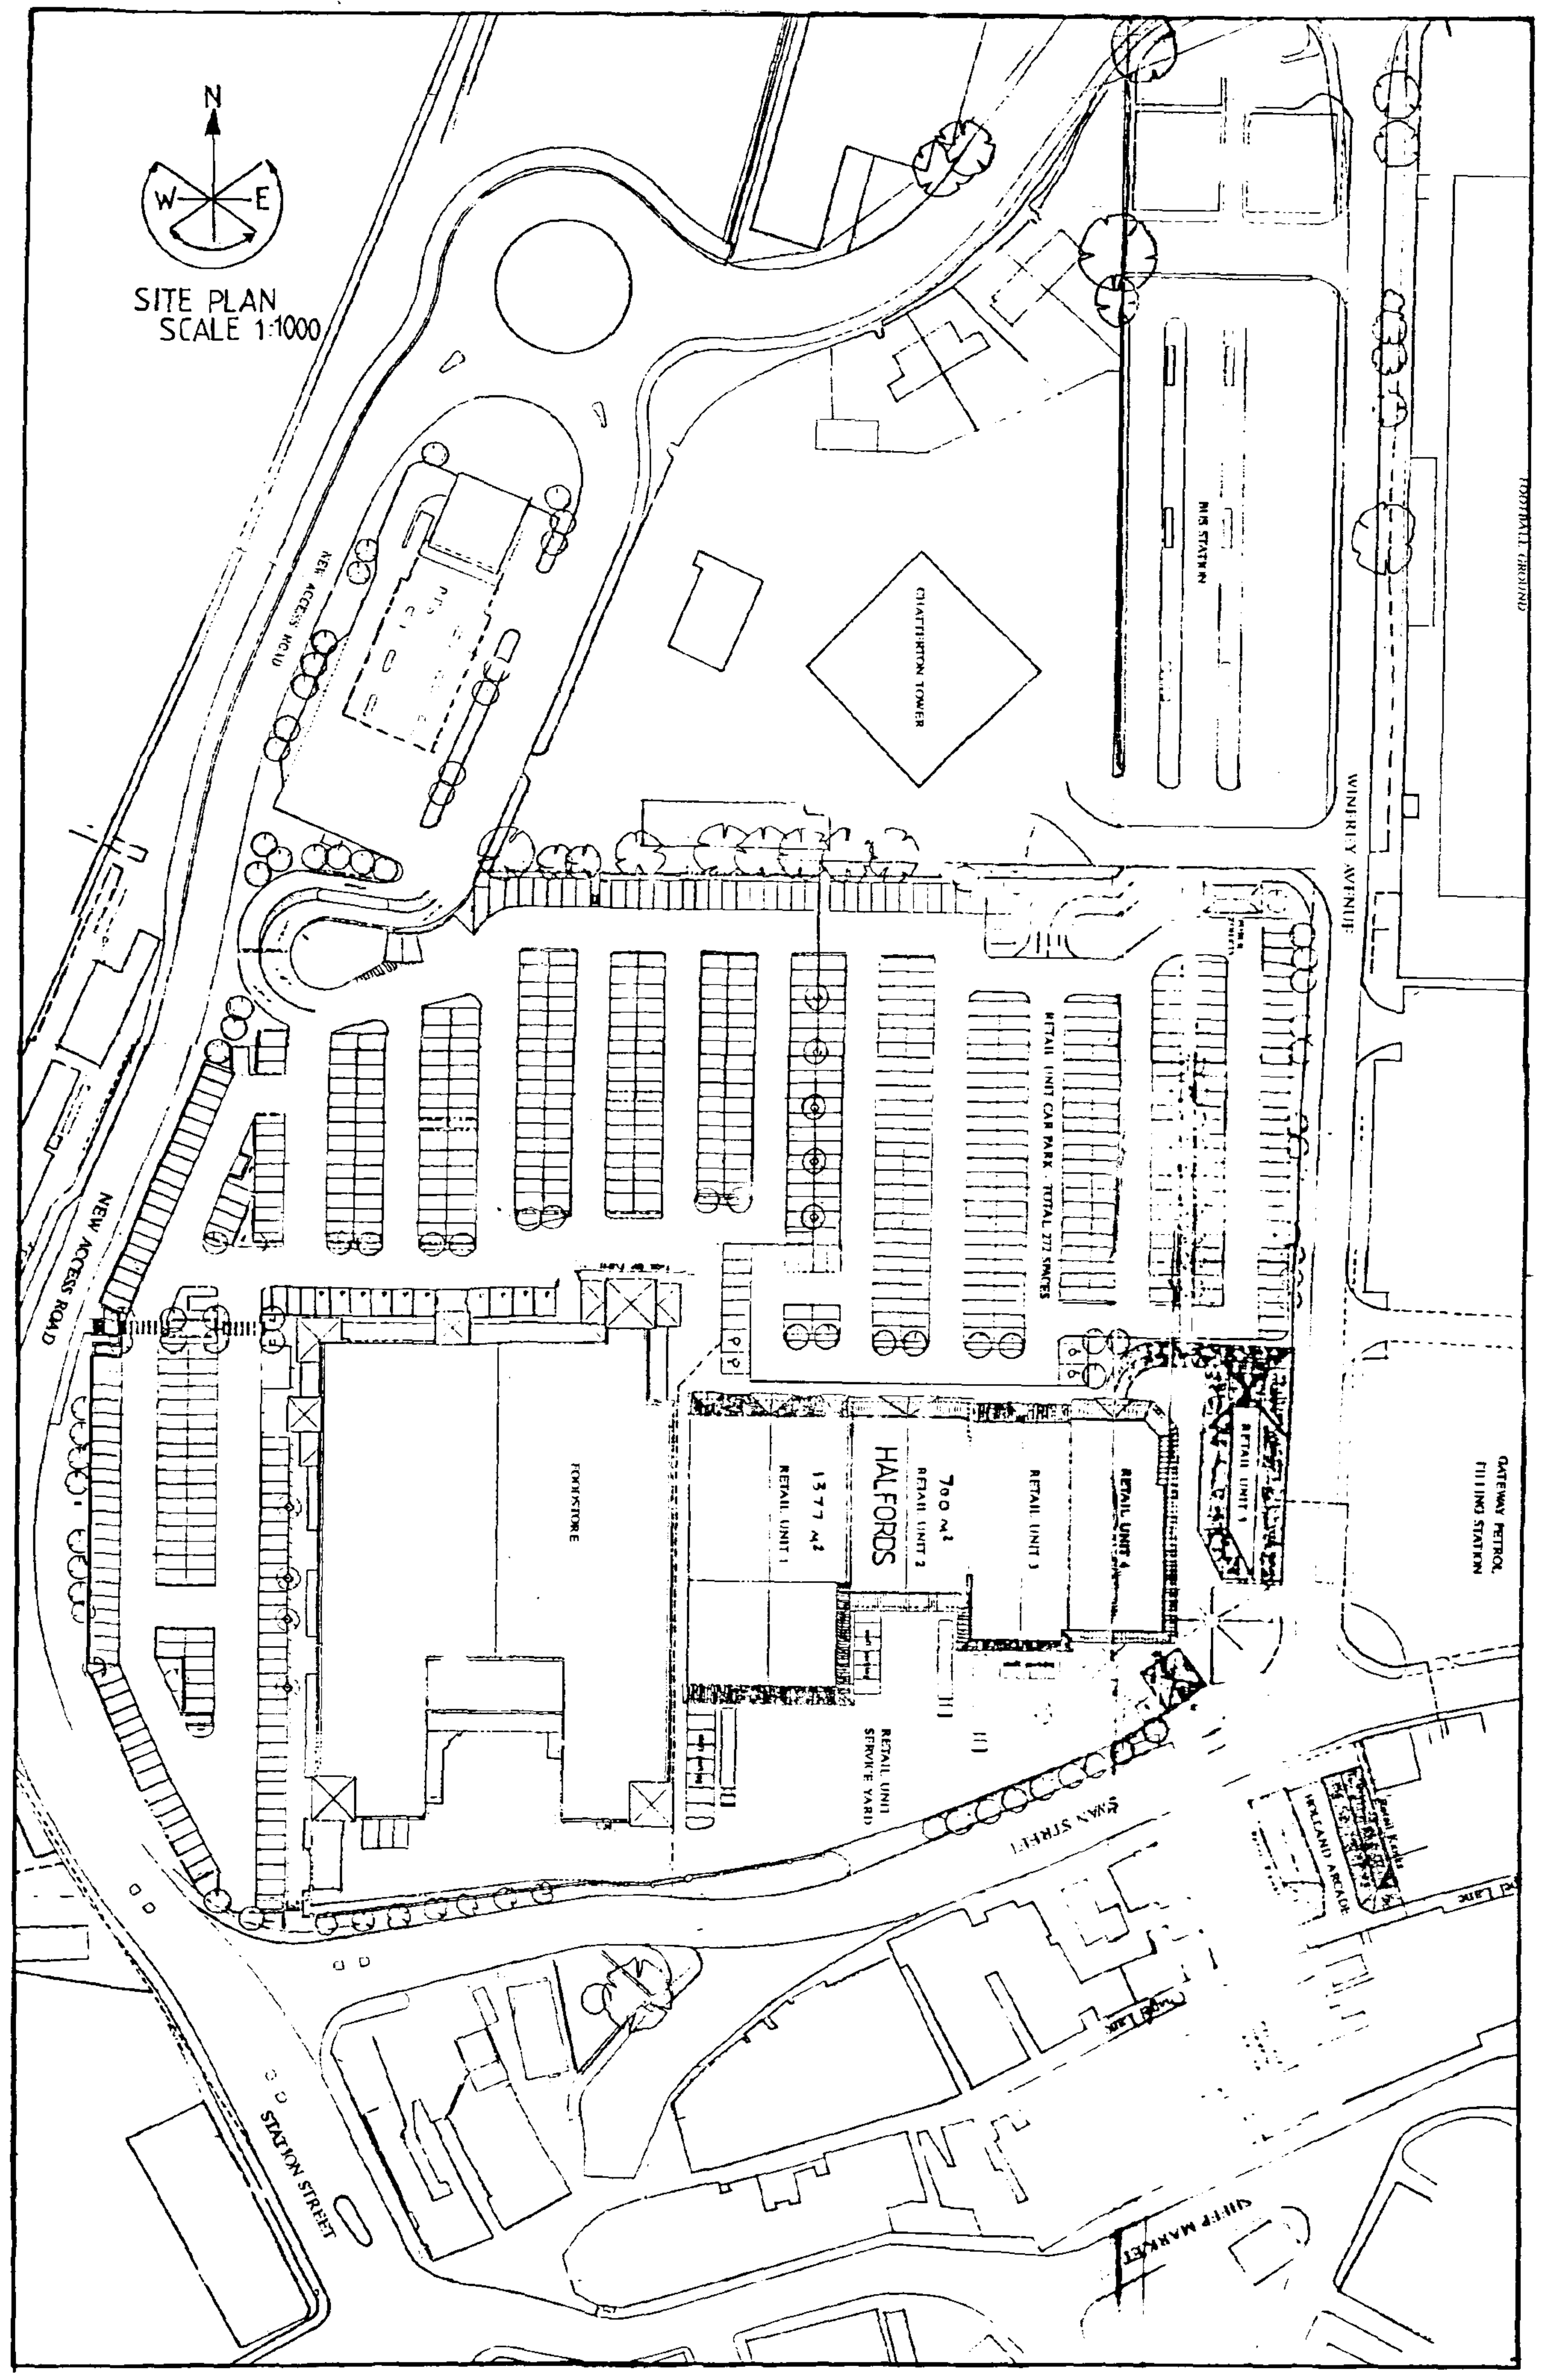

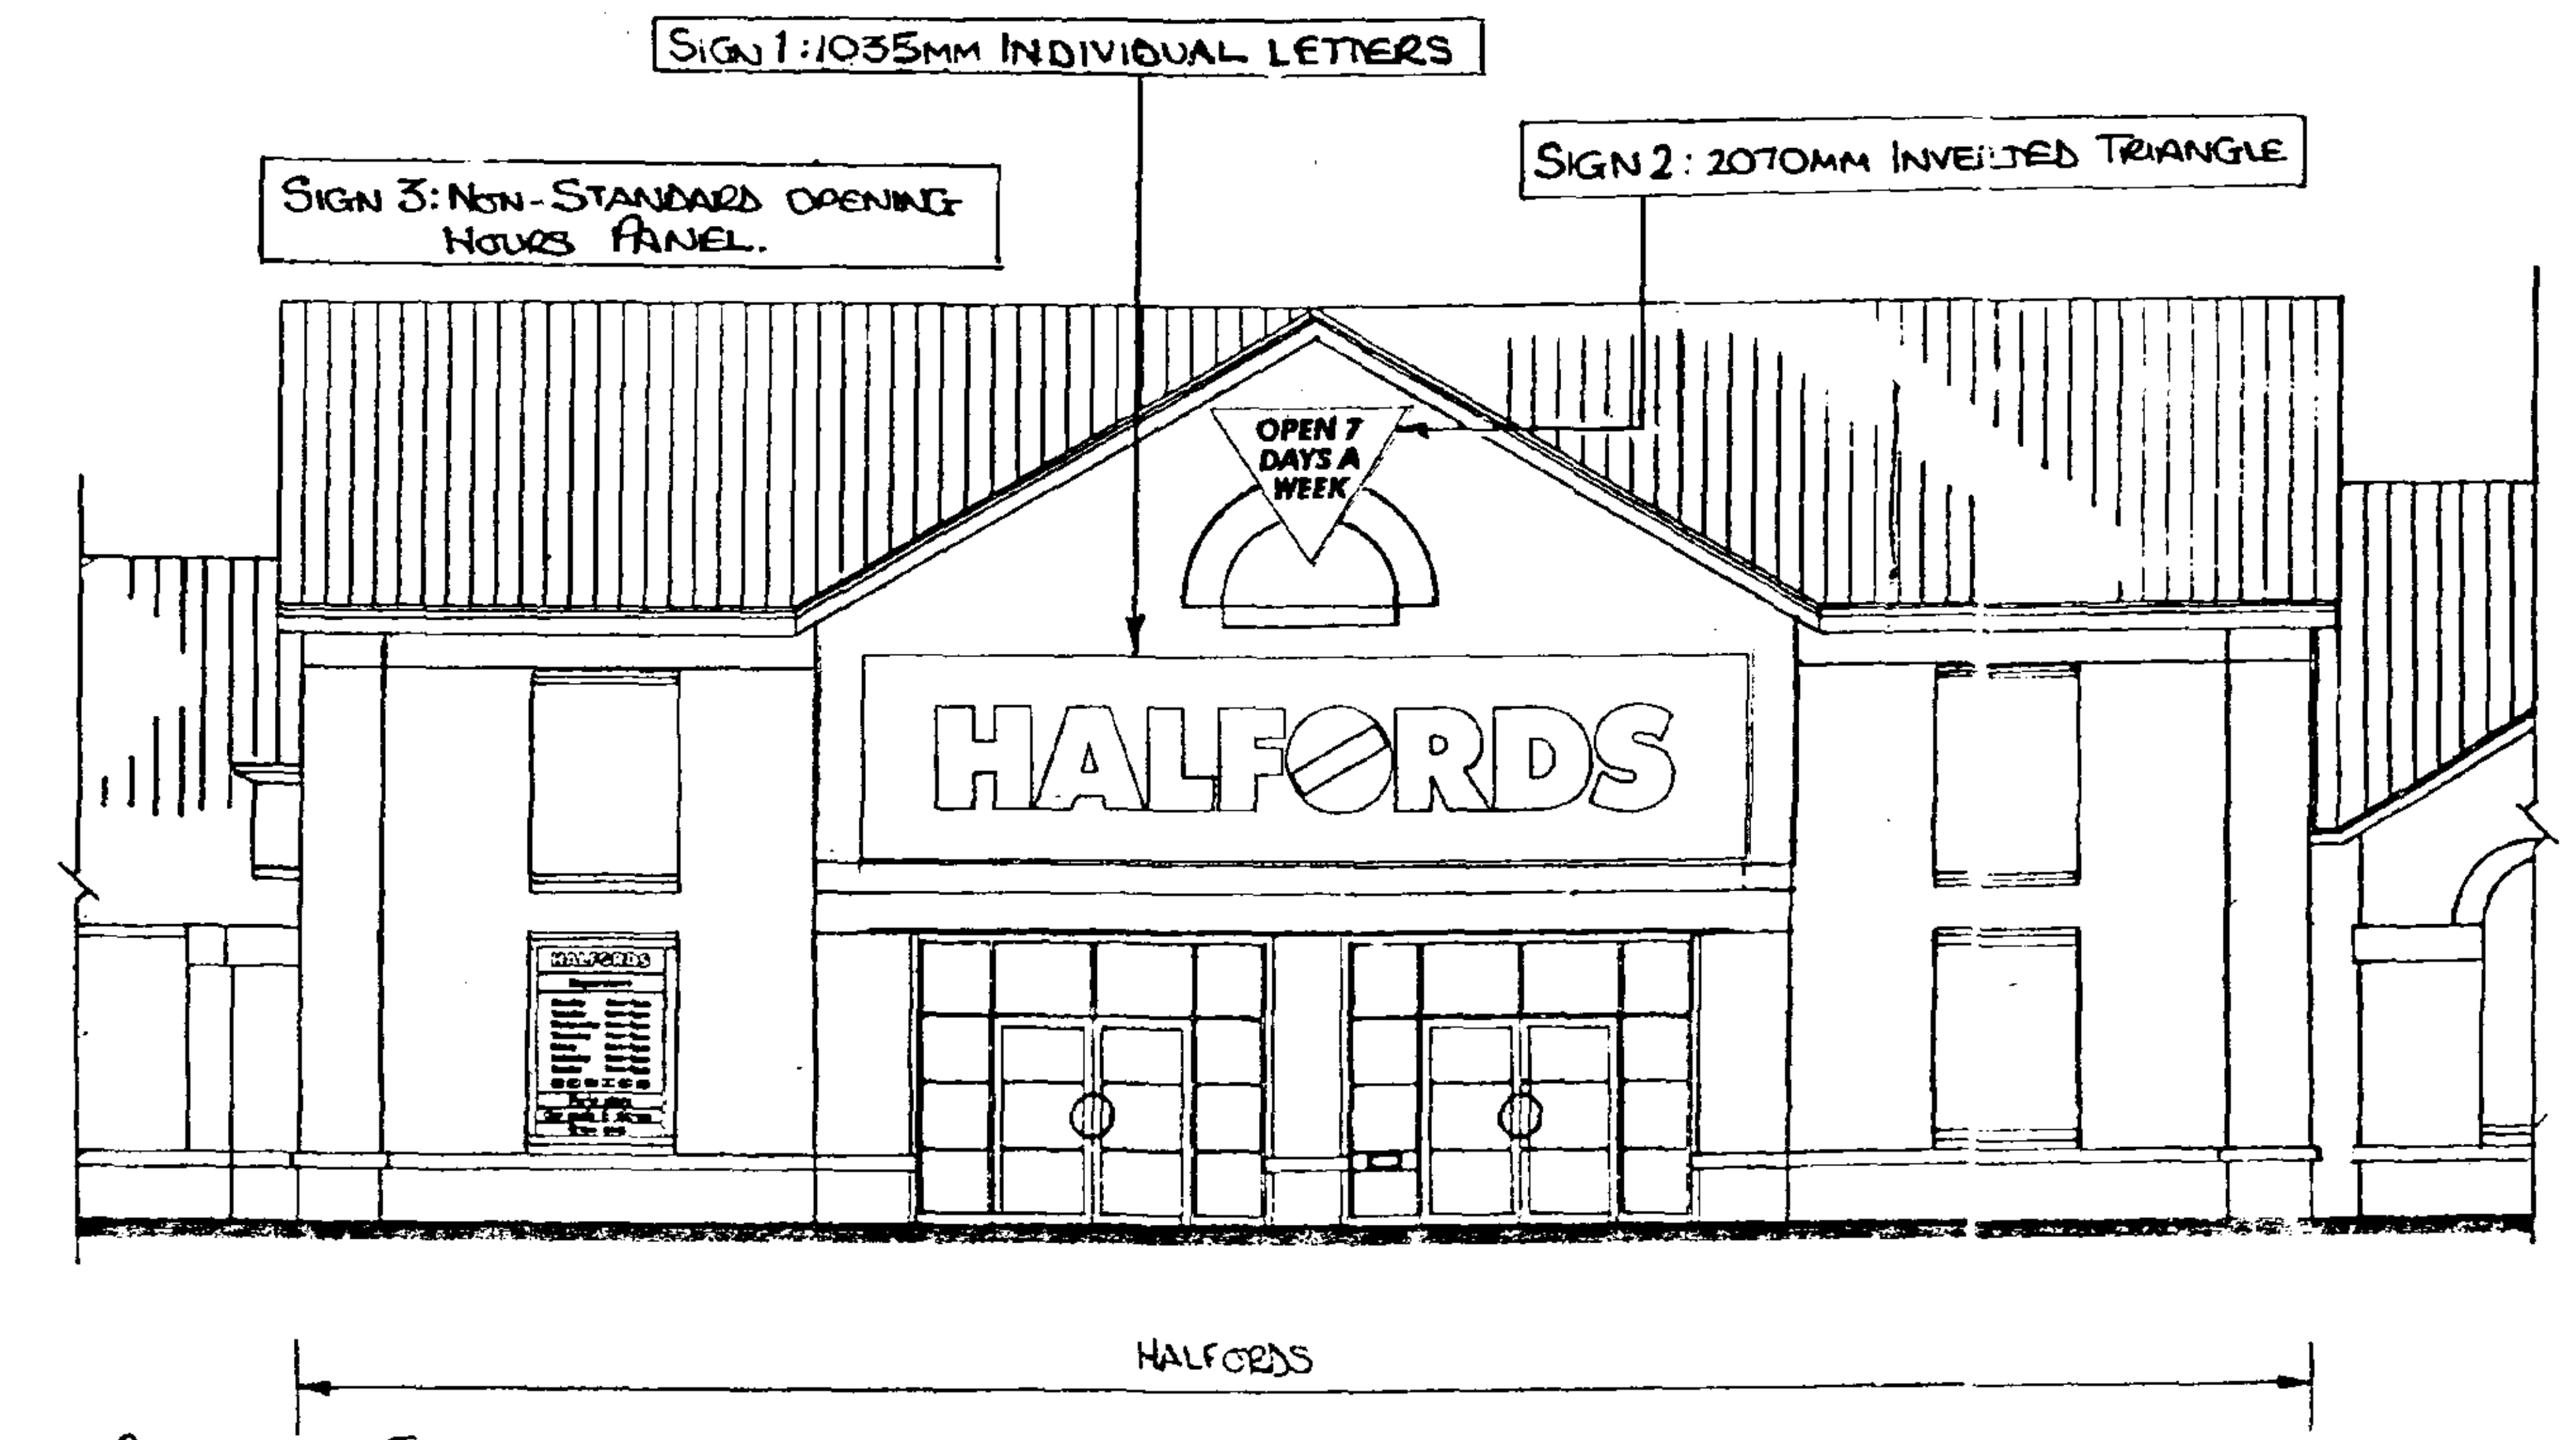

PART NORTH ELEVATION

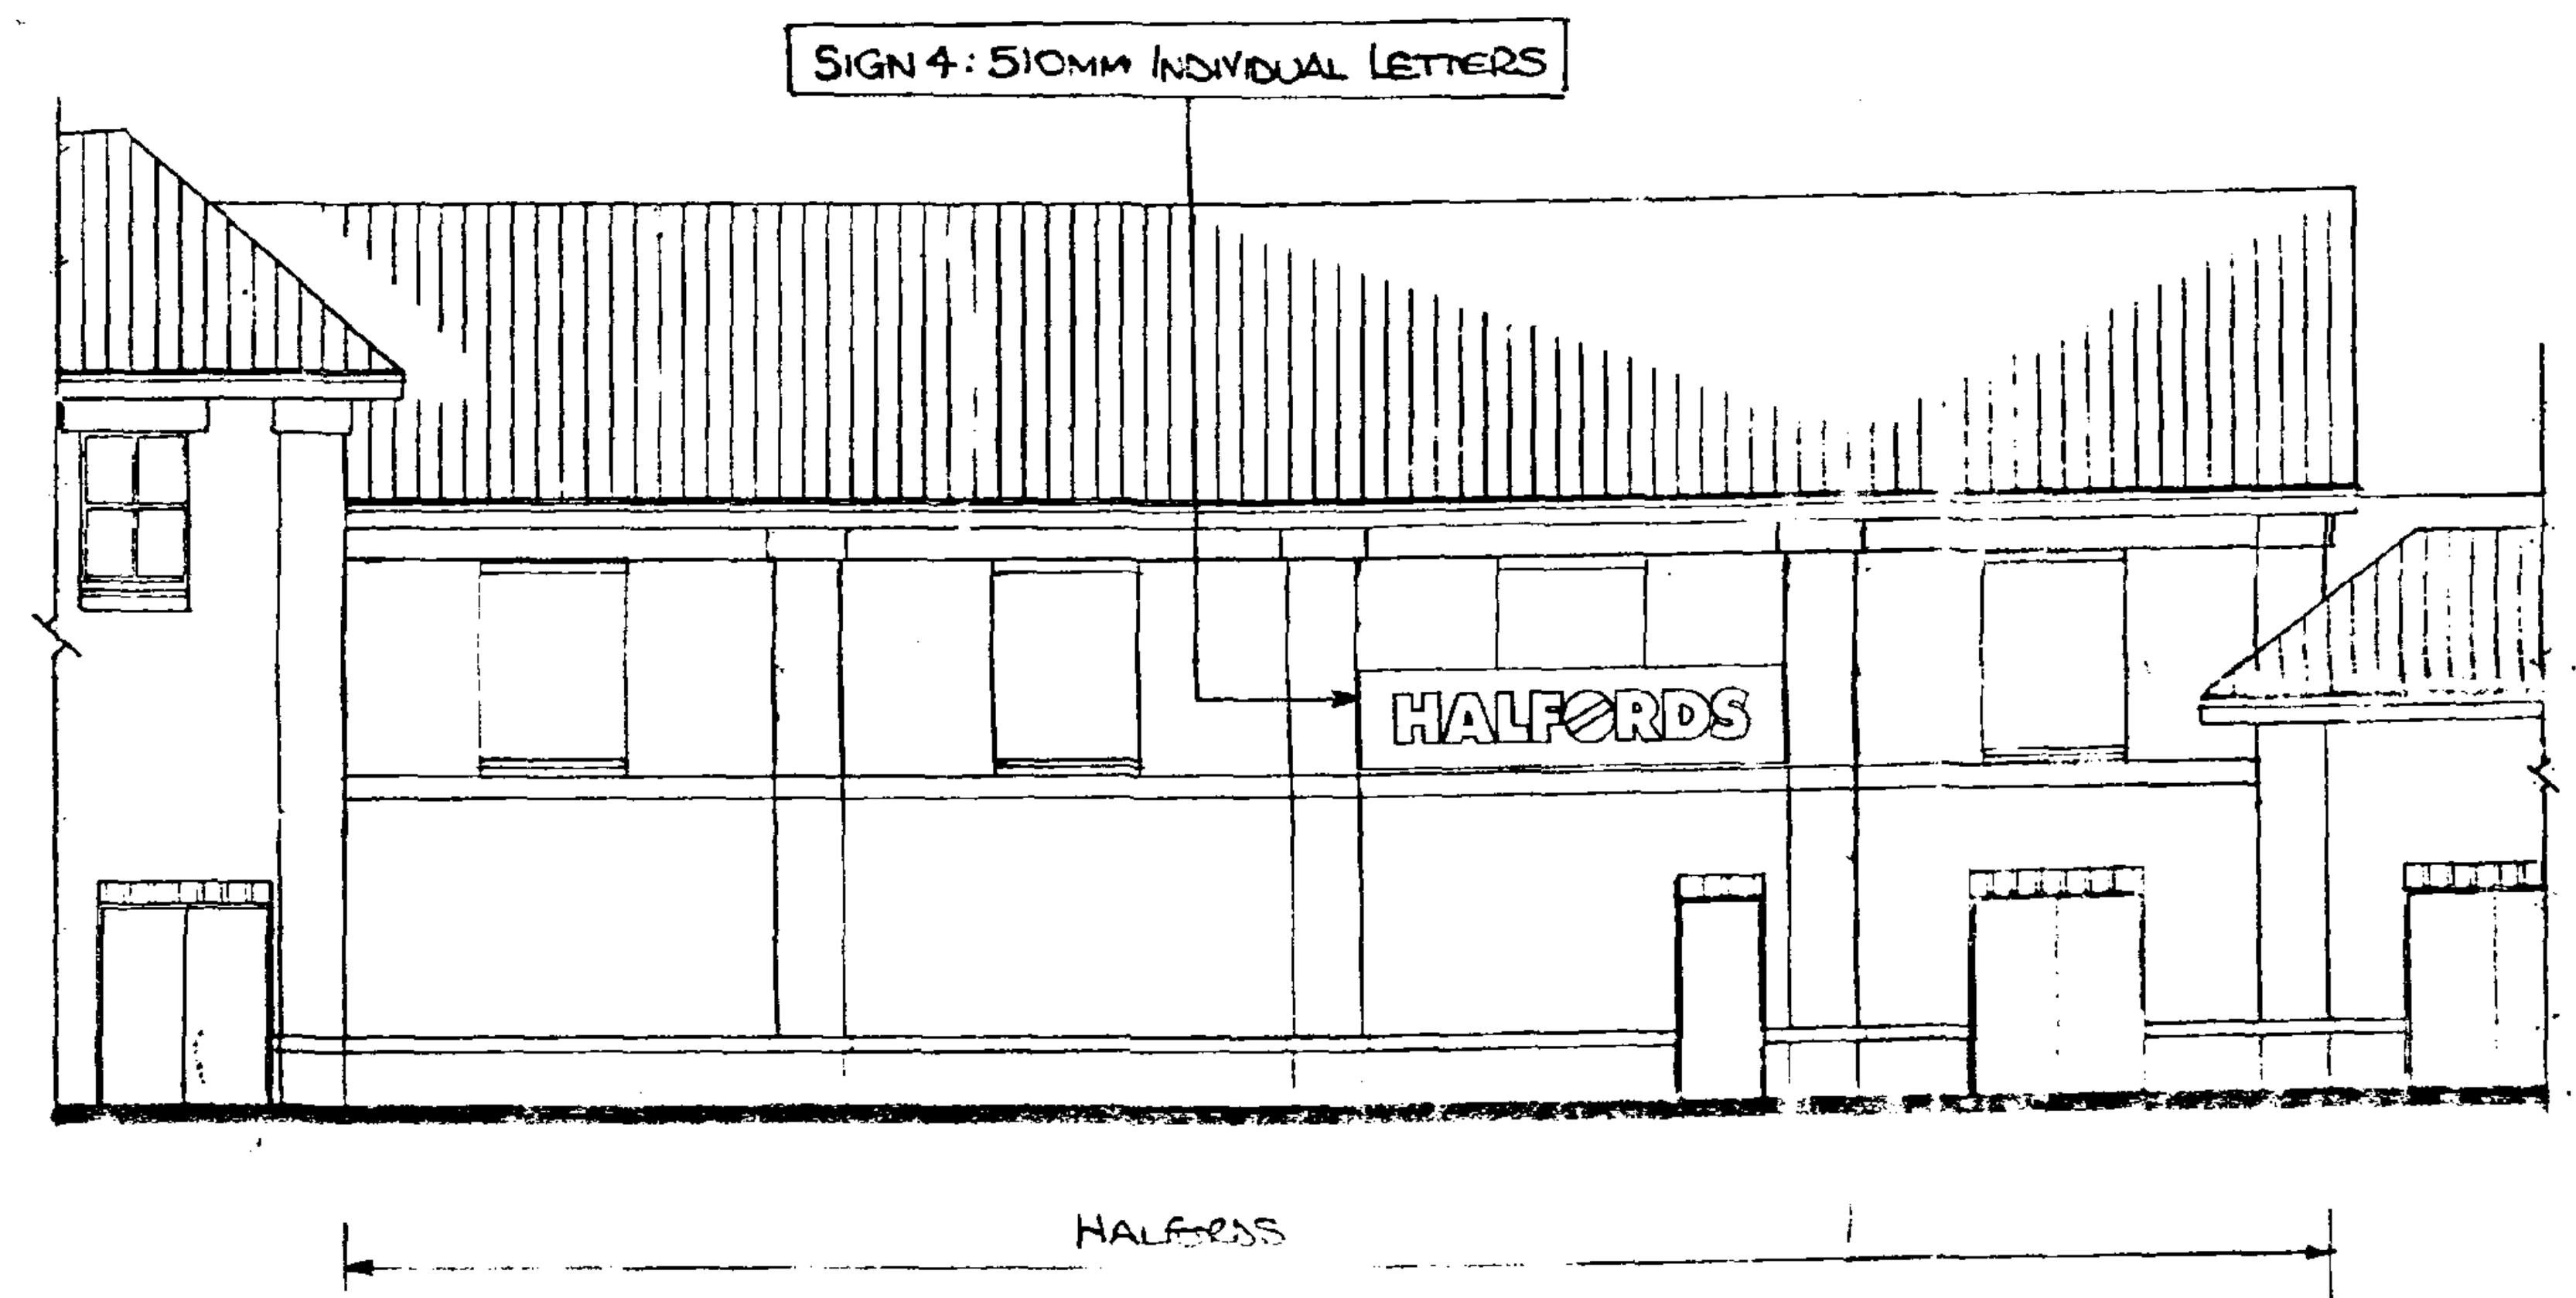

F... ELEVATION

SIGN 1: 1035MM BUILT UP INDIVIDUALLY ILLUMINATED LETTERS, TO HAVE PANTONE PROCESS BLUE RIMS AND RETURNS WITH OPAL FACES. TO BE MOUNTED ON PANTONE PROCESS BLUE BACKGROUND PANEL APPROX 9000 x 2070MM

SIGN 2: 2070MM NON-ILLUMINATED INVERTED TRIANGLE. 'OPEN 7 DAYS A WEEK' TO BE RED ON YELLOW BACKGROUND.

SIGN 3: 1450 x 2000MM NON-ILLUMINATED OPENING HOURS PANEL WITH WHITE TEXT ON PANTONE PROCESS BLUE BACKGROUND.

SIGN 4: 510MM BUILT UP INDIVIDUALLY ILLUMINATED LETTERS. TO HAVE PANTONE PROCESS BLUE RIMS AND RETURNS WITH OPAL FACES. TO BE MOUNTED ON PANTONE PROCESS BLUE BACKGROUND PANEL APPROX 4400 x 1020MM

SOUTH HOLLAND DC
HOUSING & PLANNING
-2 SEP 1996
Ref:

GODFREY & Co.
CHARTERED QUANTITY SURVEYORS
PROJECT MANAGERS
CONSTRUCTION COST CONSULTANTS
RECEIVED 27 AUG 1996
COPY TO 498/SPD

REV:	DATE:	DESCRIPTION:
B	11/7/96	SIGNAGE CHANGED TO IND. LETTERS
A	27/3/96	SIGNAGE ZONE INCREASED

PROJECT: PROPOSED SIGNAGE
HALFORDS SUPERSTORE, SPALDING

PROJECT MANAGER: GODFREY + Co.

ADDRESS: HALFORDS SUPERSTORE
THE HOLLAND MARKETS
SPALDING

DRAWING NO: 95/040	DRAWN BY: J DANIELS
SCALE: 1:100	DATE: 26-6-96

HALFORDS
ICKNIELD STREET DRIVE
WASHFORD WEST
REDDITCH
WORCESTERSHIRE
B98 ODE
TEL: (0527) 517601
FAX: (0527) 513203

ALL DIMENSIONS TO BE CHECKED ON SITE BEFORE COMMENCEMENT OF ANY WORK