
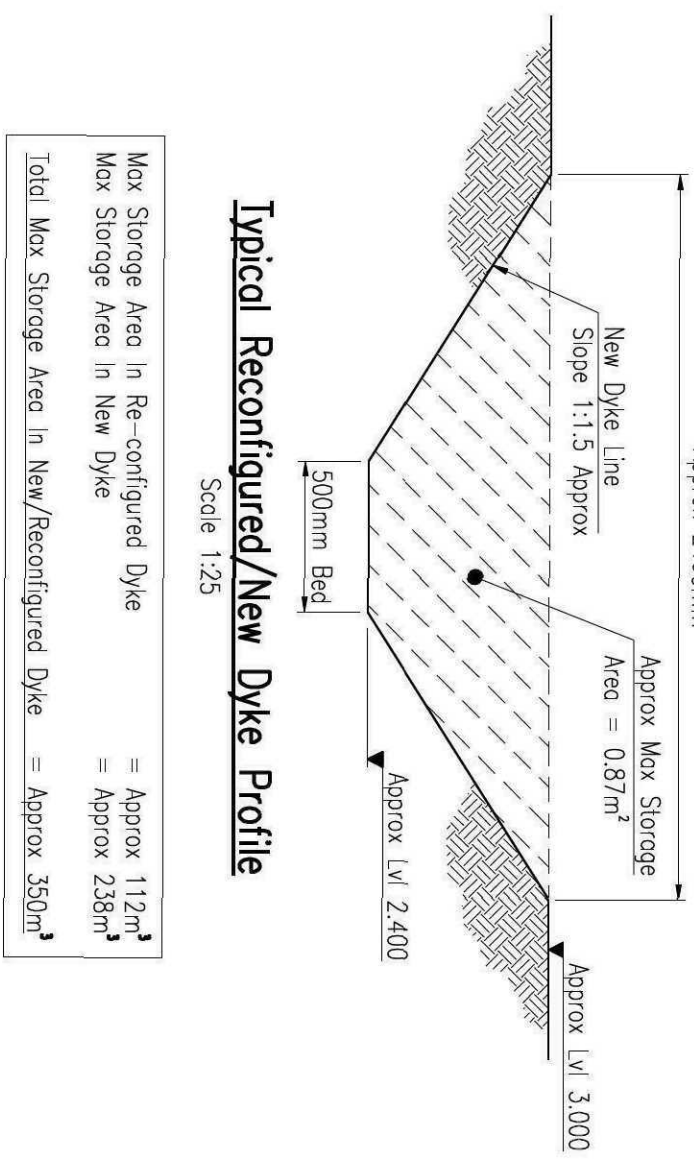


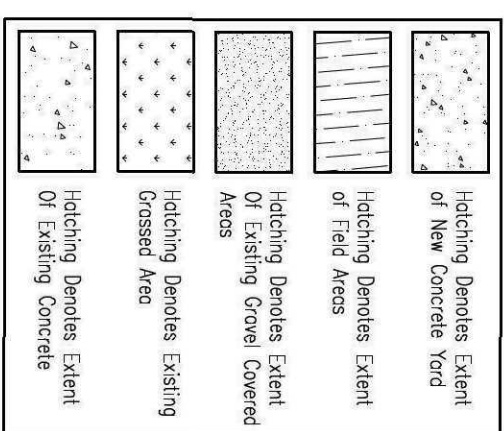

FOR INFORMATION

**Proposed Cold Stores
Camelgate, Marsh Road
Spalding, Lincs
For T.F. Bowman**

PHASE 1 & 2 Proposed External Works & Drainage Layout Sheet 1 of 2				
Date	April 2011	Scale	1:500	@A
Drawn	AS	Checked	SPC	
Design	SPC	Proj Name	40410-05	
				Rev

DRG No. 40410/05

B

1