



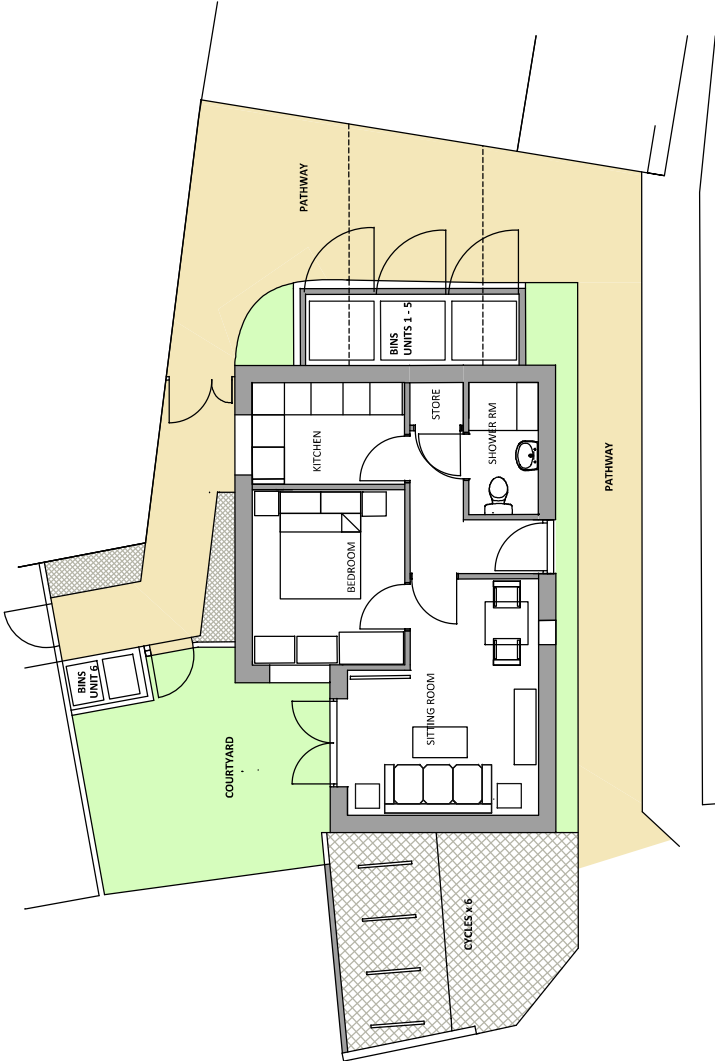


GROUND FLOOR PLAN. UNIT 4

Floor area 38m2

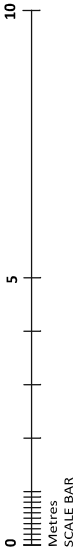

- NOTES
- 1 Do not scale from the drawings
 - 2 All drawings are the copyright of sharman architecture
 - 3 This drawing may not be copied without prior permission.

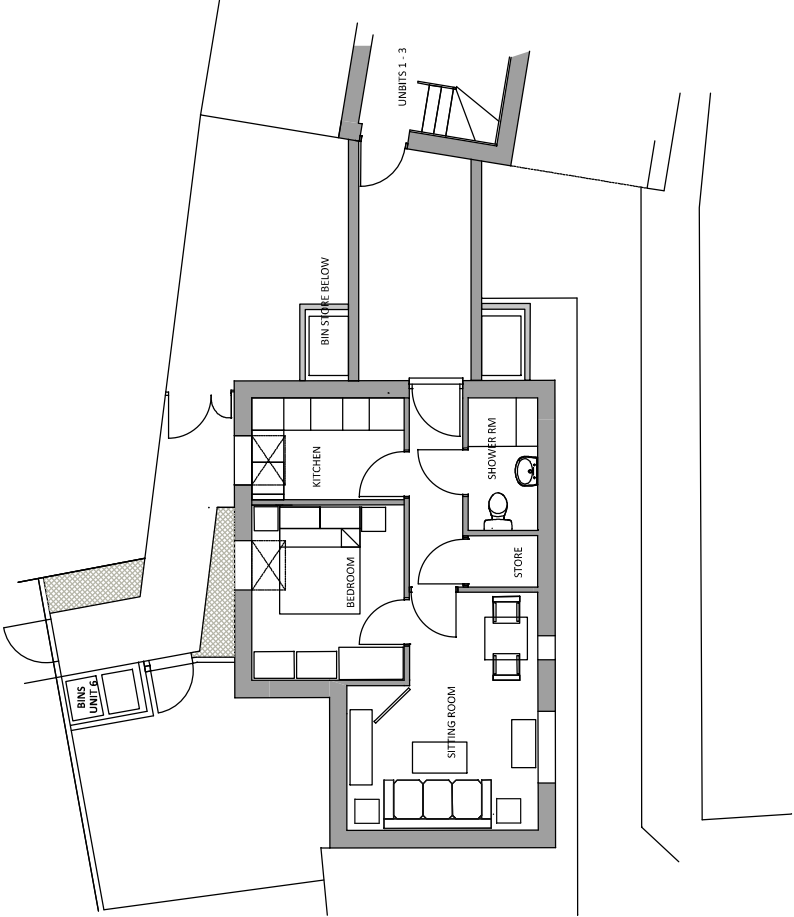

FIRST FLOOR PLAN. UNIT 5

Floor area 38m2

title PLANS & ELEVATIONS UNIT 4 & 5		scale 1:100 at A3	date MAY 2016
contract 59 WESTLODE STREET. SPALDING.		revision A 22/05/2017 Drawing issued B 14/12/2019 Plan layout added	