


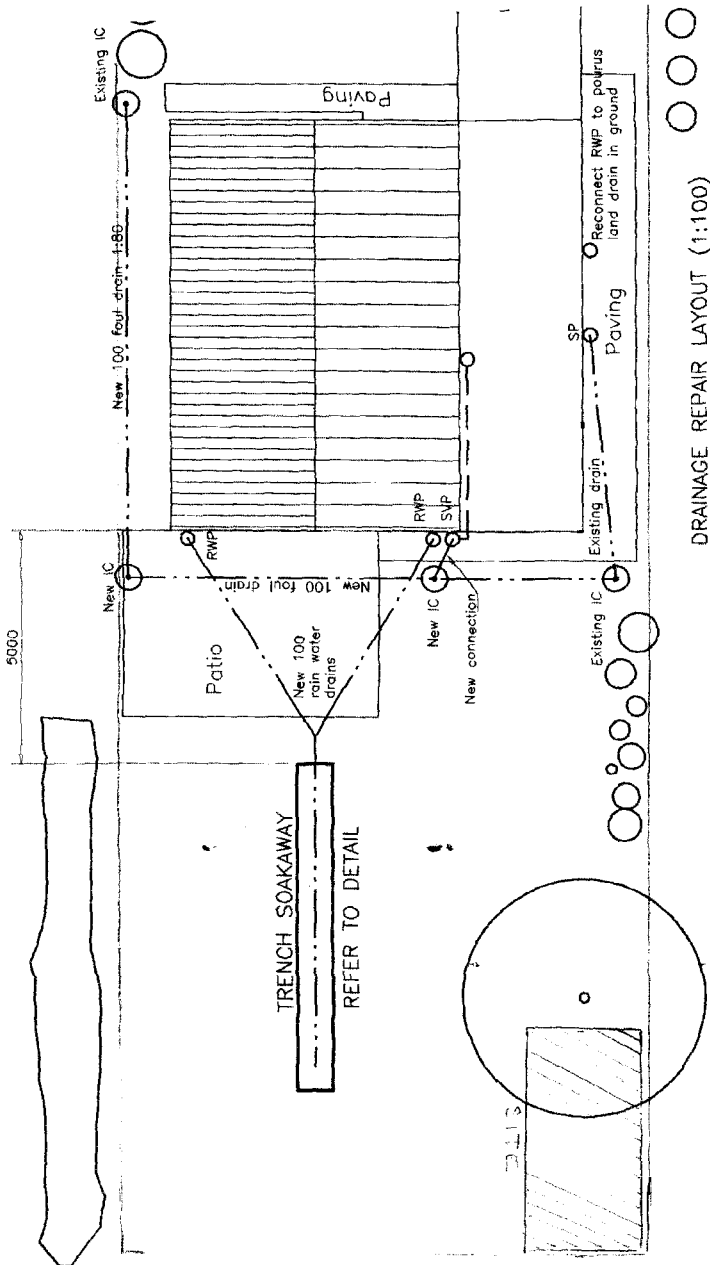

DRAINAGE REPAIR LAYOUT (1:100)


SOUTH HOLLAND DC
HOUSING & PLANNING

29 APR 1999

Ref: 0430/99

SCALE 1:20

CLEAR PERSPEX CORRUGATED ROOF

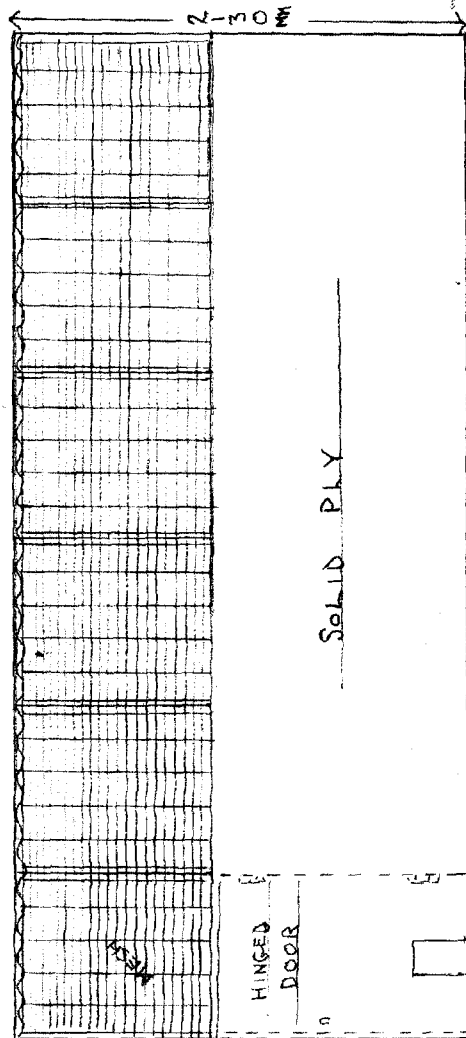

FRONT VIEW



SOUTH HOLLAND DC
HOUSING & PLANNING

29 APR 1999

Ref 0430/99


LEFT ELEVATION

RIGHT ELEVATION

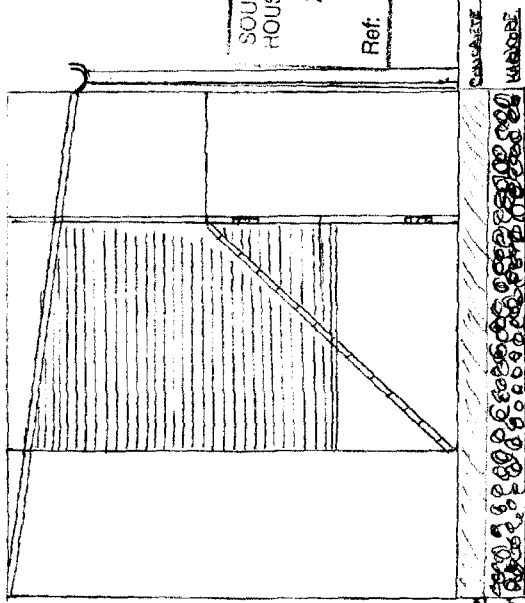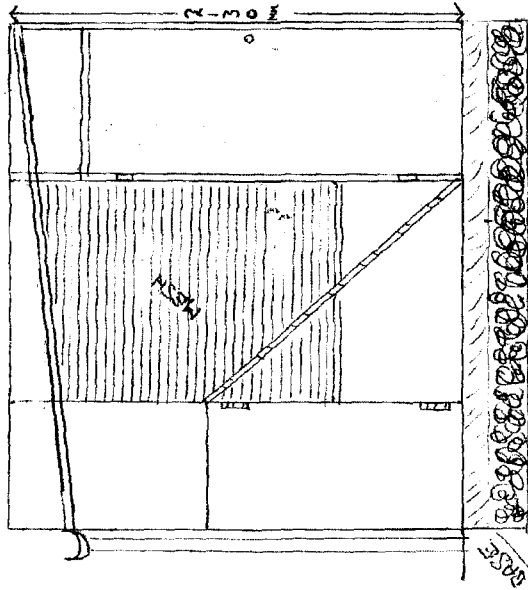

SOUTH HOLLAND DC
HOUSING & PLANNING
29 APR 1999
Ref: 0430/99

SCALE 1:20

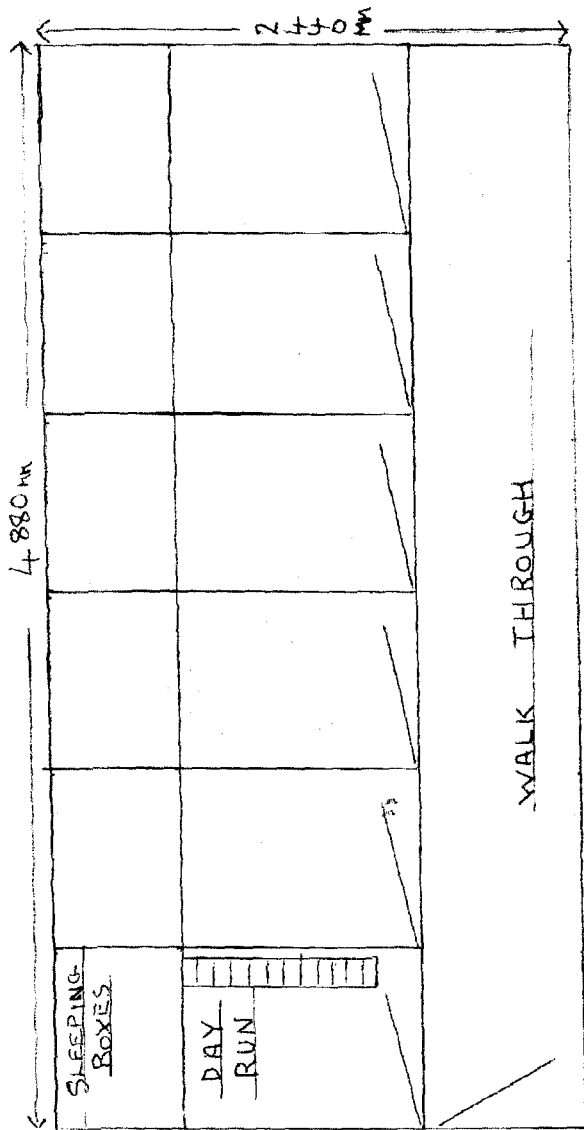

PLAN VIEW

SOUTH HOLLAND DC
HOUSING & PLANNING

29 APR 1999

Ref:

0430/99