

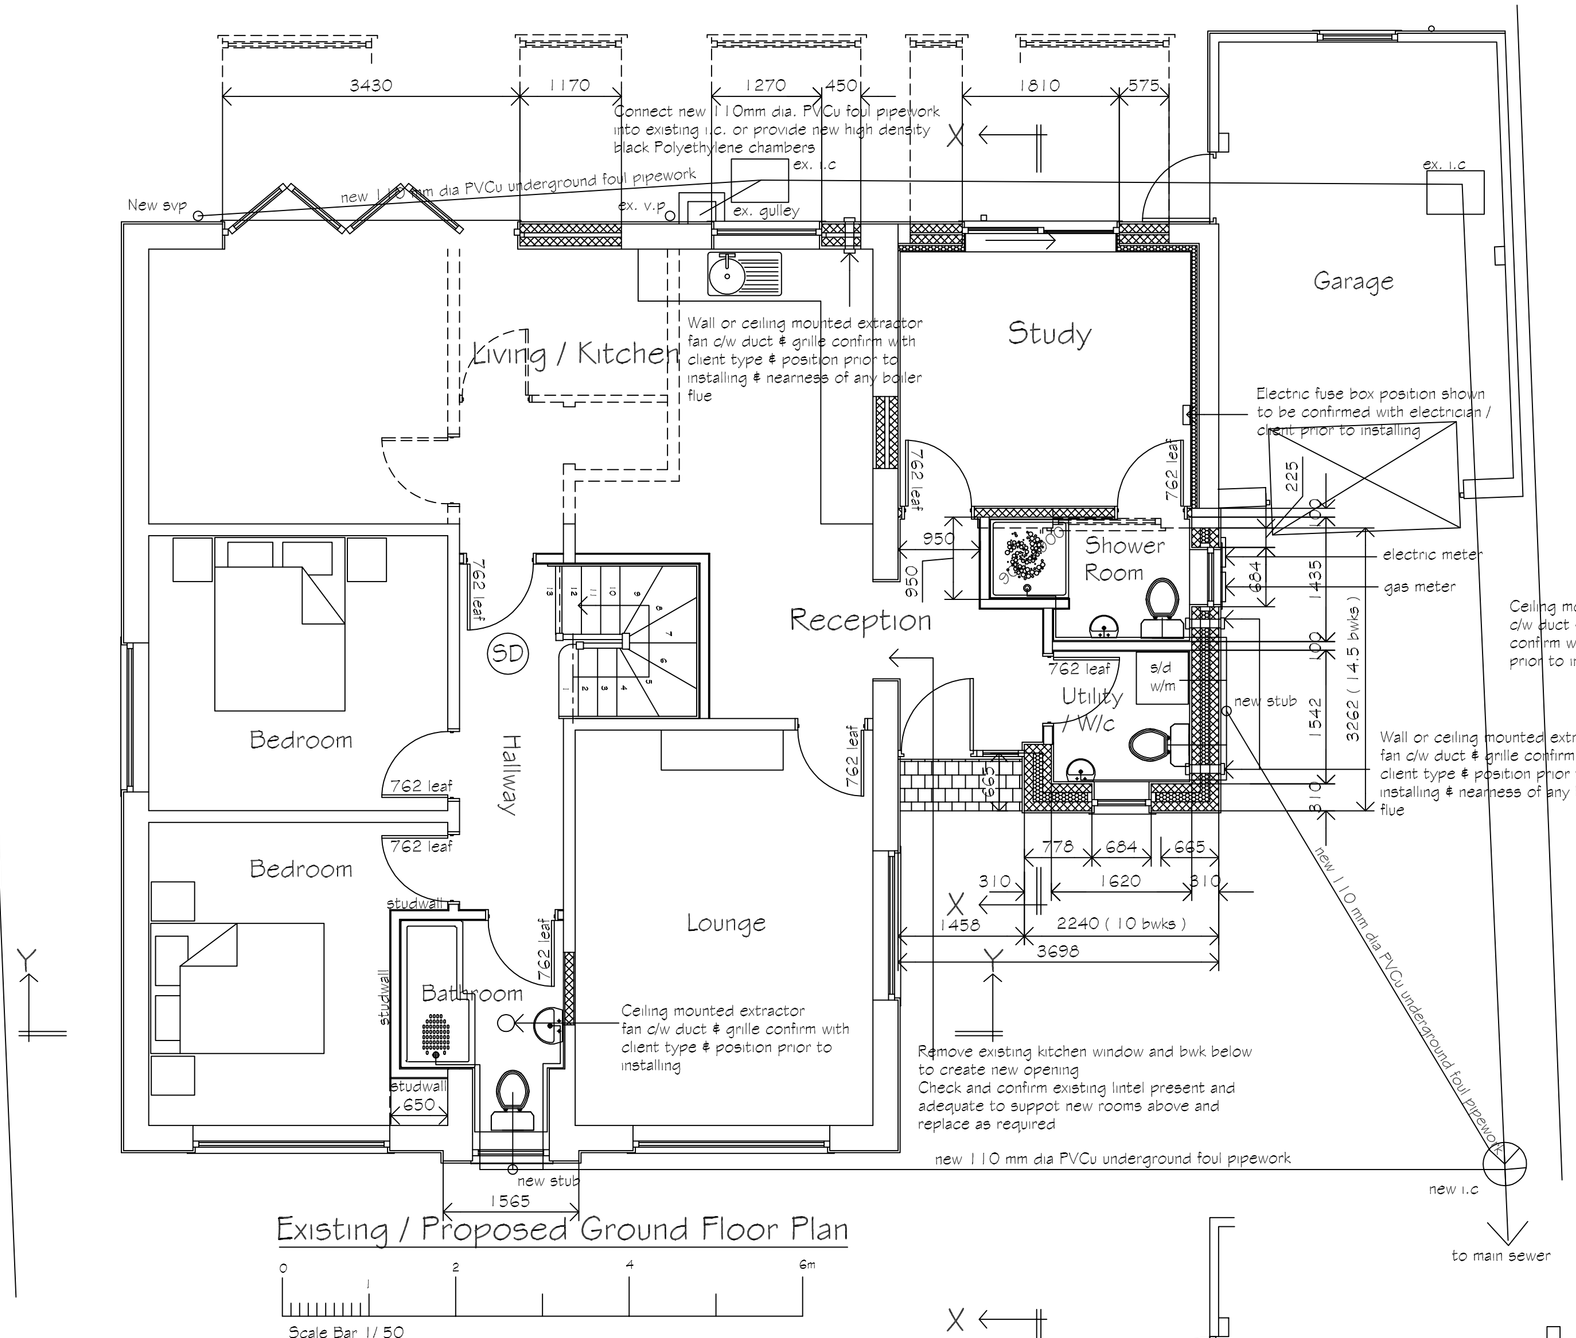



Existing / Proposed Ground Floor Plan

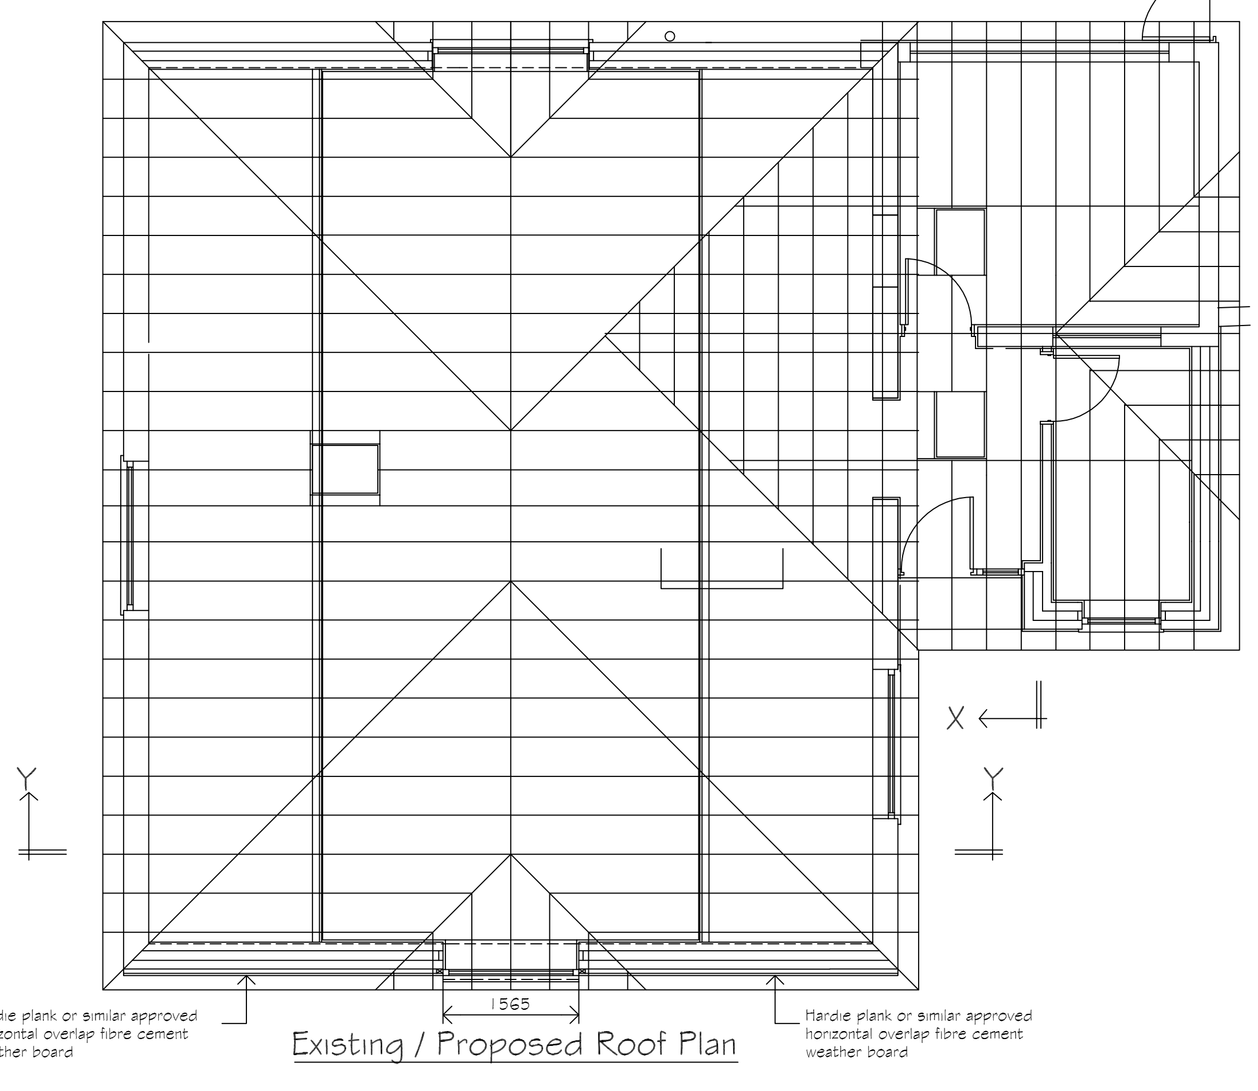


Existing / Proposed Roof Plan

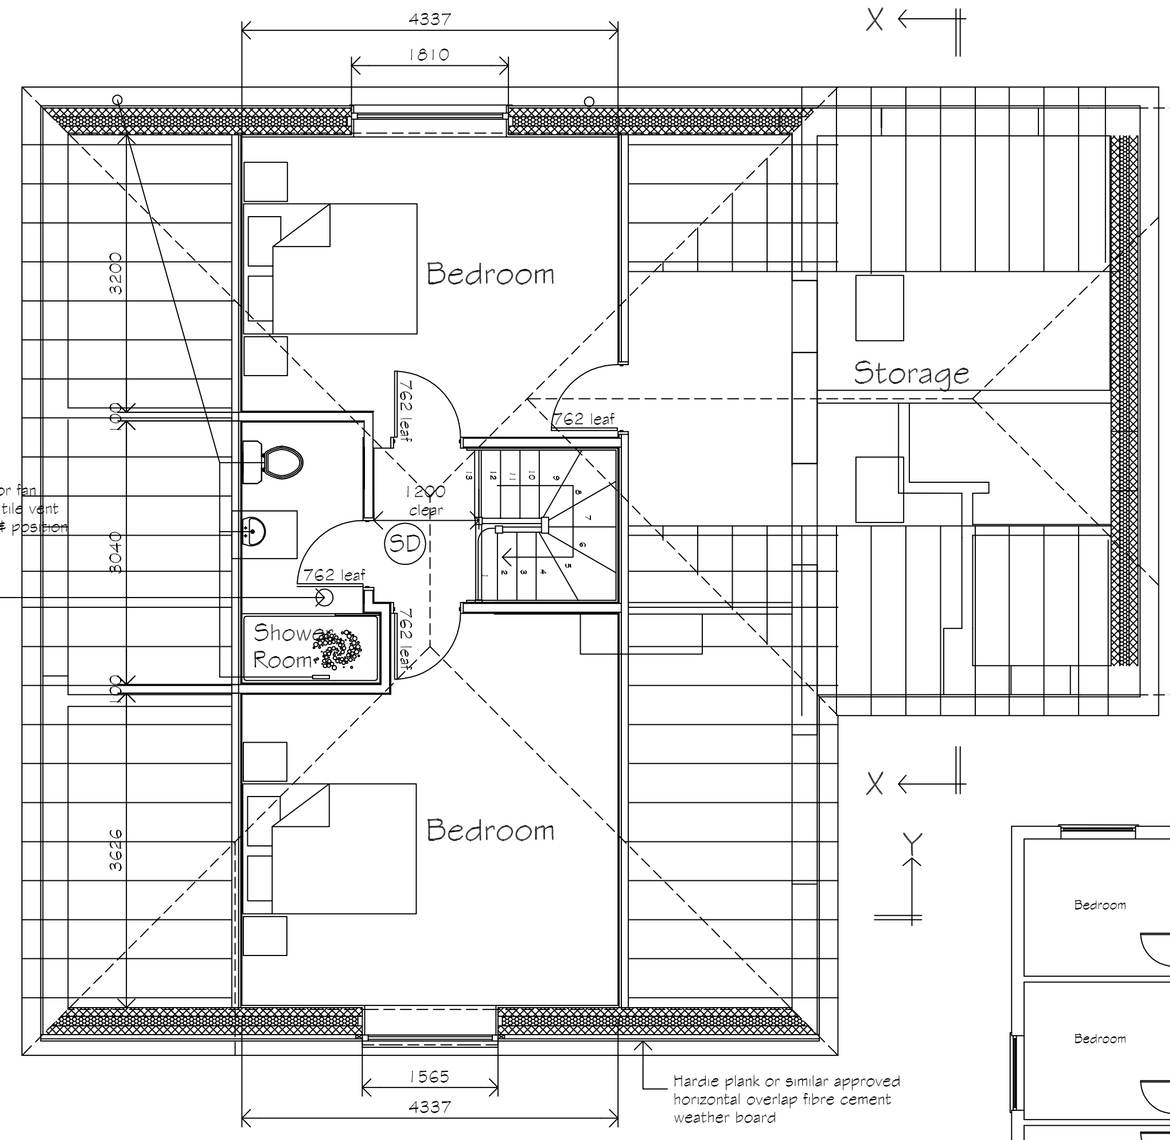



Existing / Proposed First Floor Plan

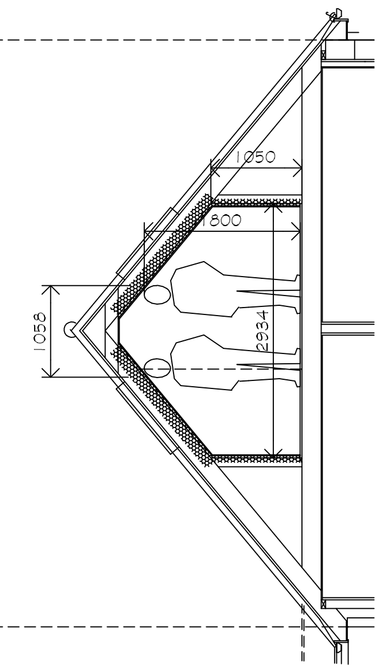

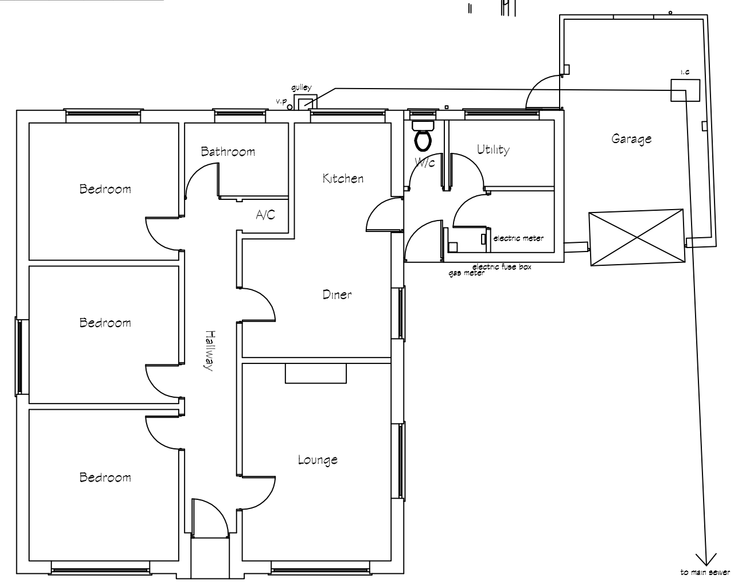


Existing Ground Floor Plan

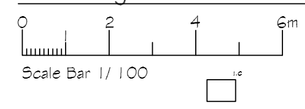

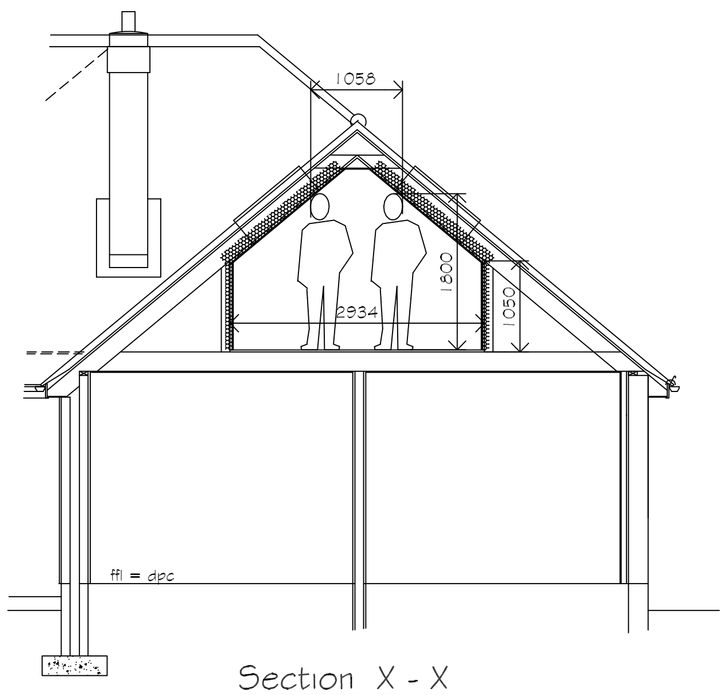

Section X - X

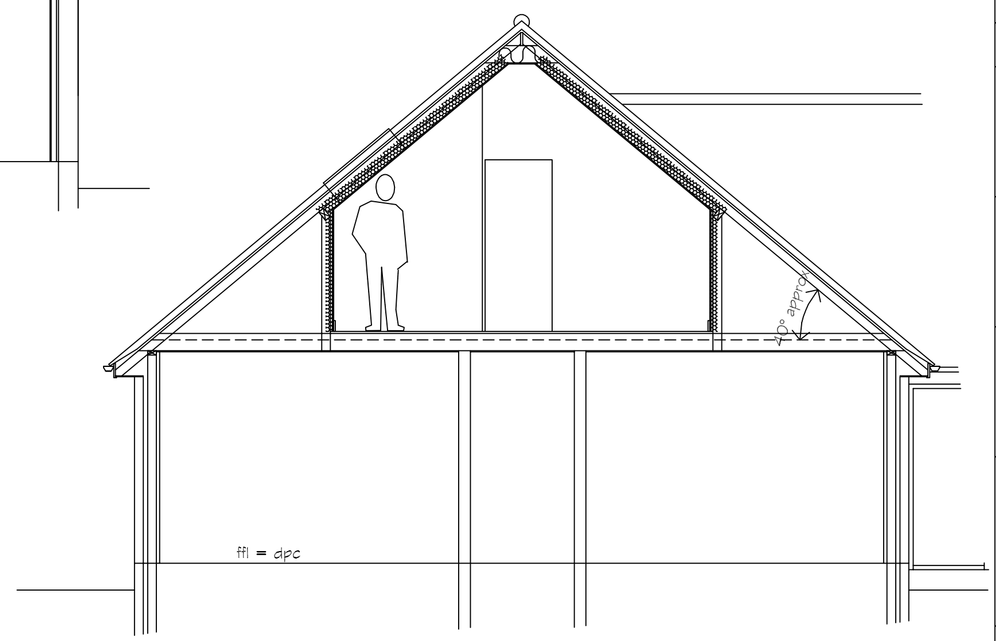

Section Y - Y

B Revised to suit clients comments mjw 17/3/22
A Revised to suit clients comments mjw 22/12/21

REVISIONS		BY	DATE
DRAWN	MJW	DATE	24/11/21
SCALE	1/50 1/100	CHECKED	

CLIENT

5 Meadow Close
Spalding
Lincs
PE11 2BL

PROJECT

Proposed loft conversion / side extension / external render / cladding and internal alterations to existing dwelling

DETAILS

Existing / Proposed Floor Plans

Malcolm Watson
Architectural - Detailing Services
Residential - Commercial - Industrial - Agricultural
Planning & Building Regulations submissions
13 Wimberley Way, Frostbeck, Bowbridge, Lincs. PE11 3RY.
Tel / Fax. 01775 767680
email - mjw.13@btinternet.com
partner LABC

DRWG No. 624/2/2021 B