


* areas marked thus are accessible to guests. although 4 bedrooms are shown included only 3 bedrooms will be used at any one time

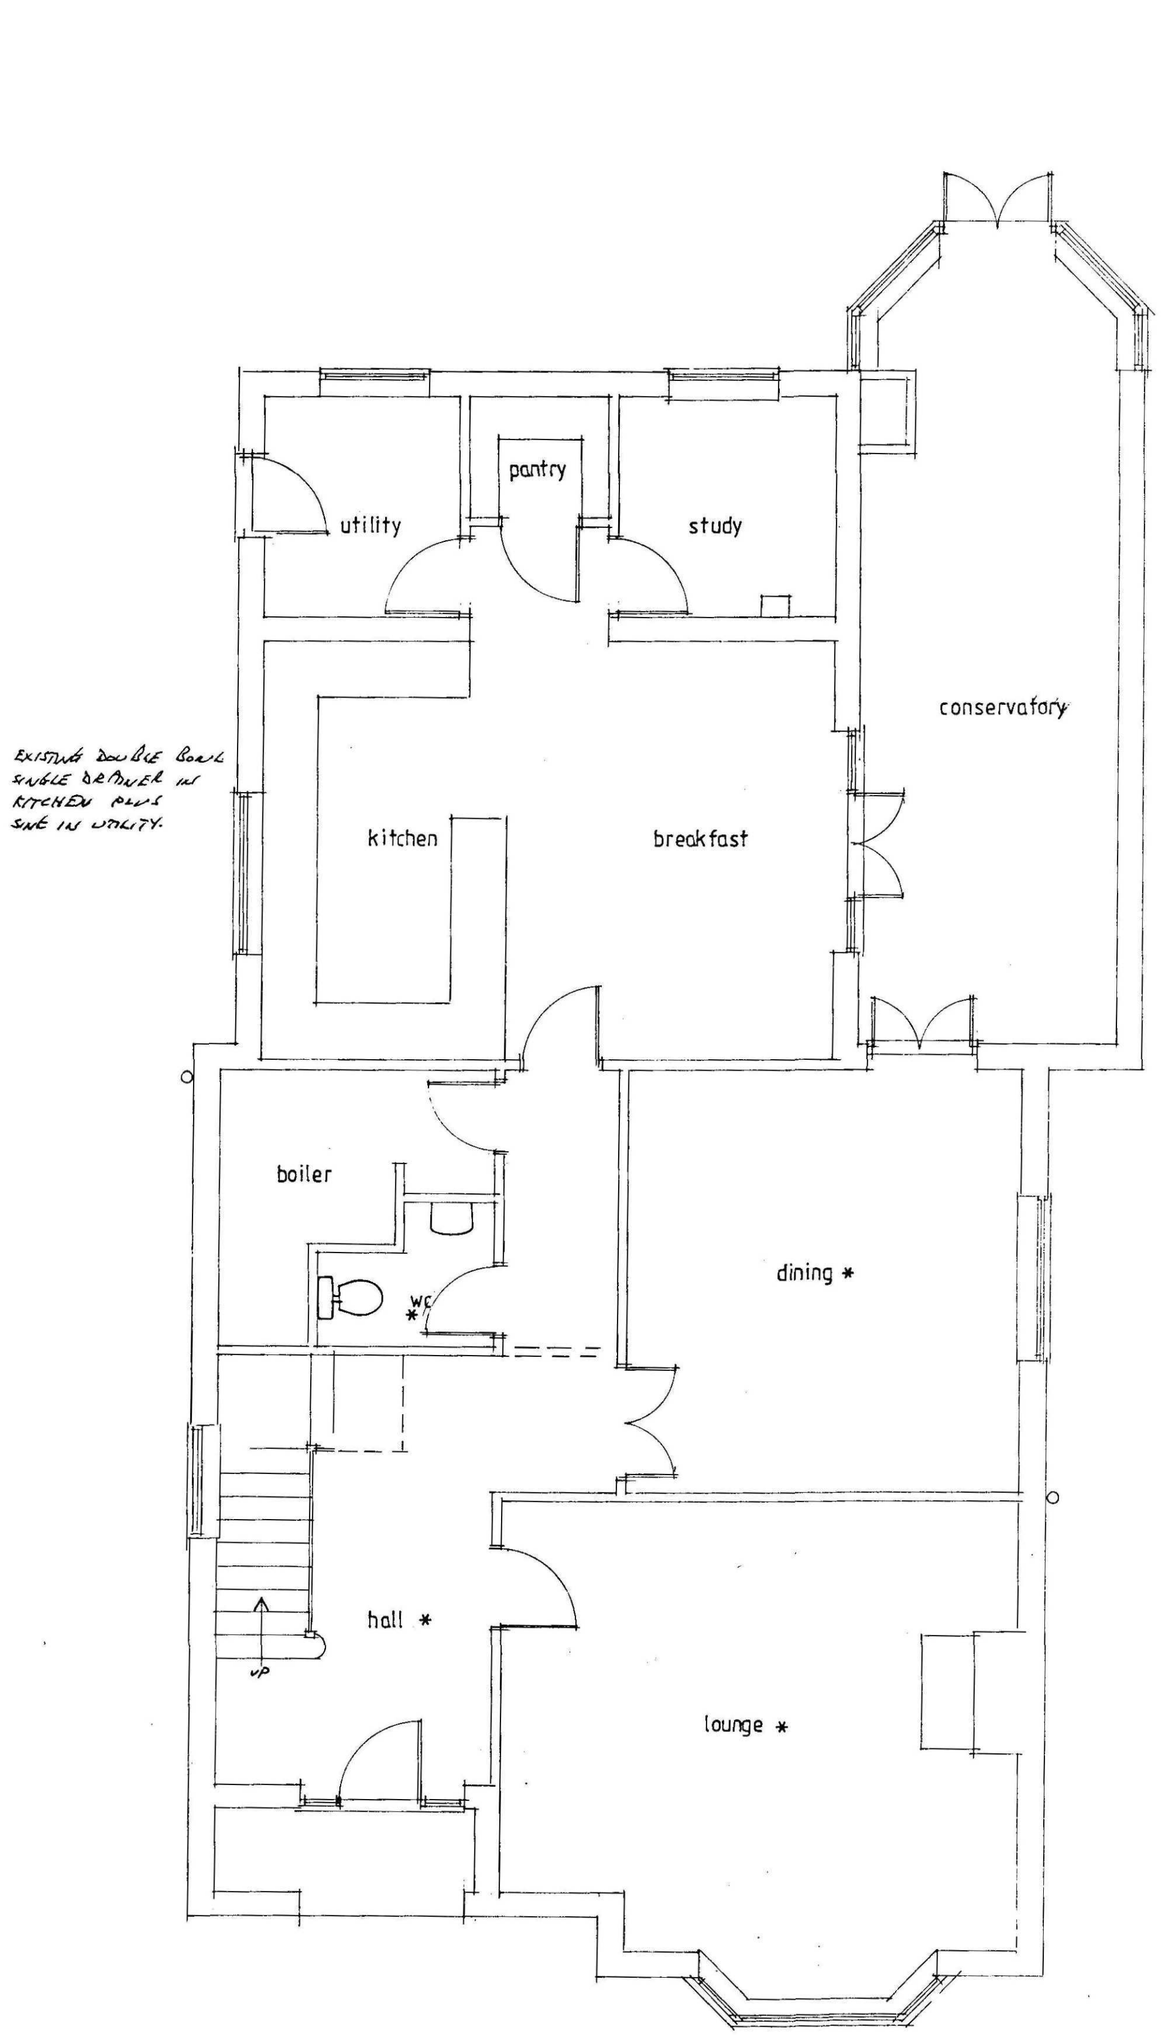

GROUND FLOOR 1-50

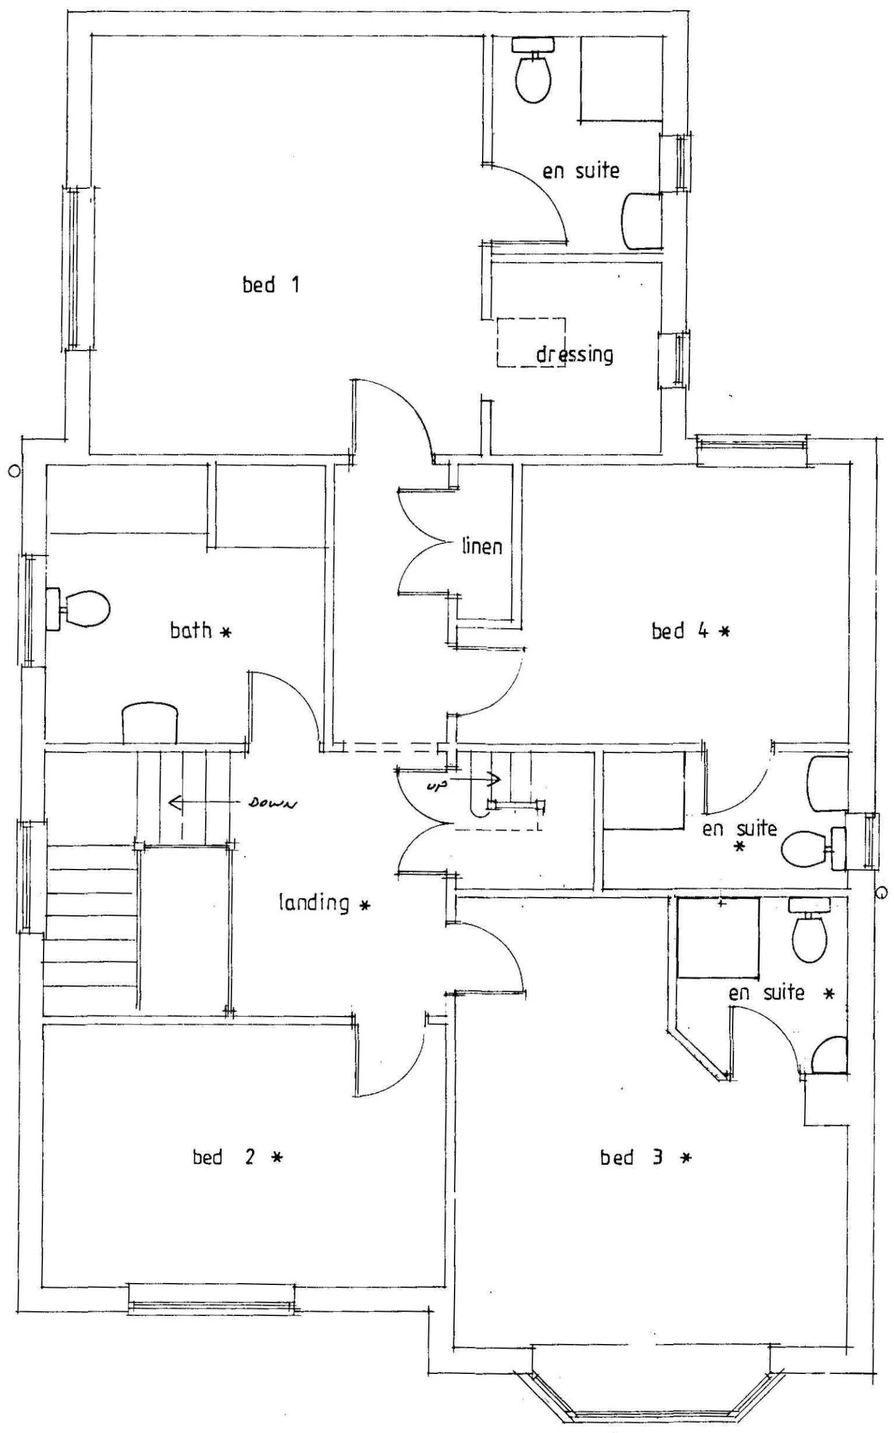

FIRST FLOOR 1-50

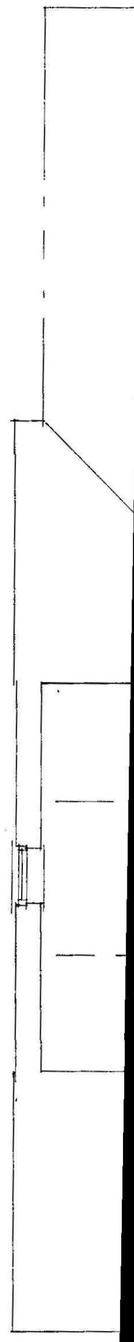

ATTIC 1-