


New plan layout - Re: Planning Application H16-0437-15
4/8/2015

SHDC
Planning & Development
06 AUG 2015
Ref: 0437-15.

AMENDED PLAN
Ref. A1

Parking Spaces
as per previous
drawing 2792-15-02

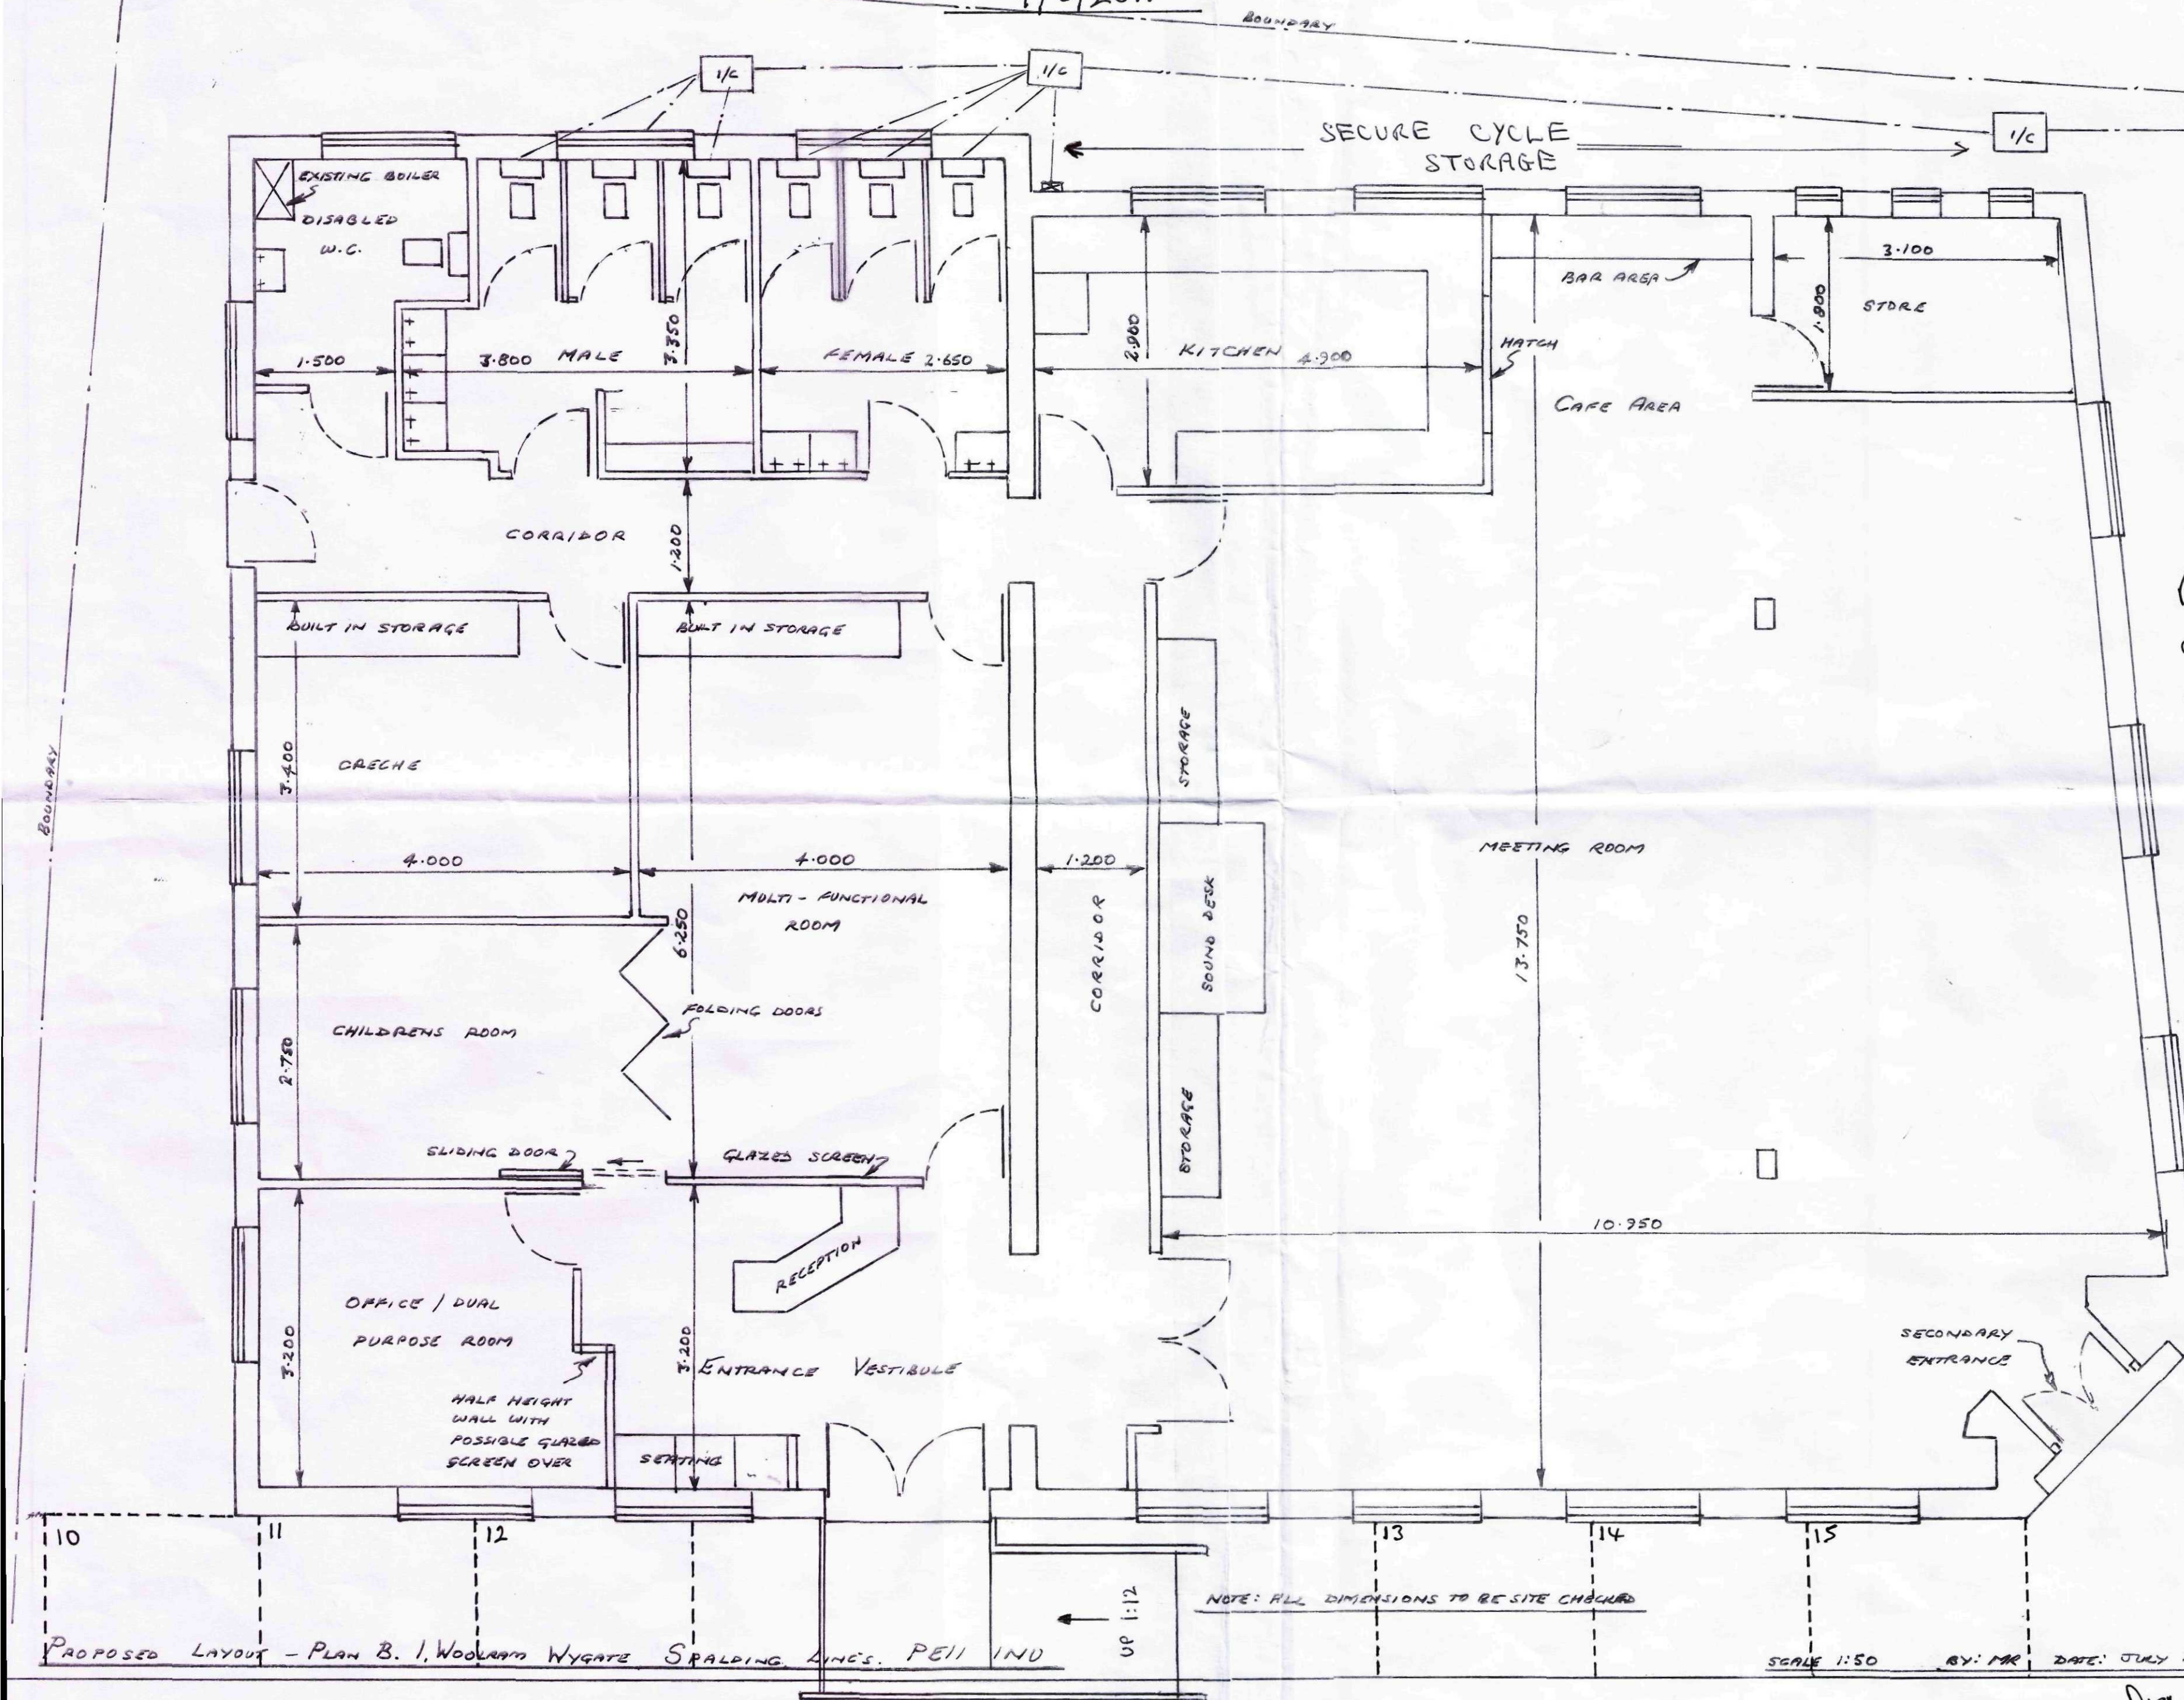

PROPOSED LAYOUT - PLAN B.1, WOOLMAN WYGATE SPALDING LANE'S PET IND