


(20) 002

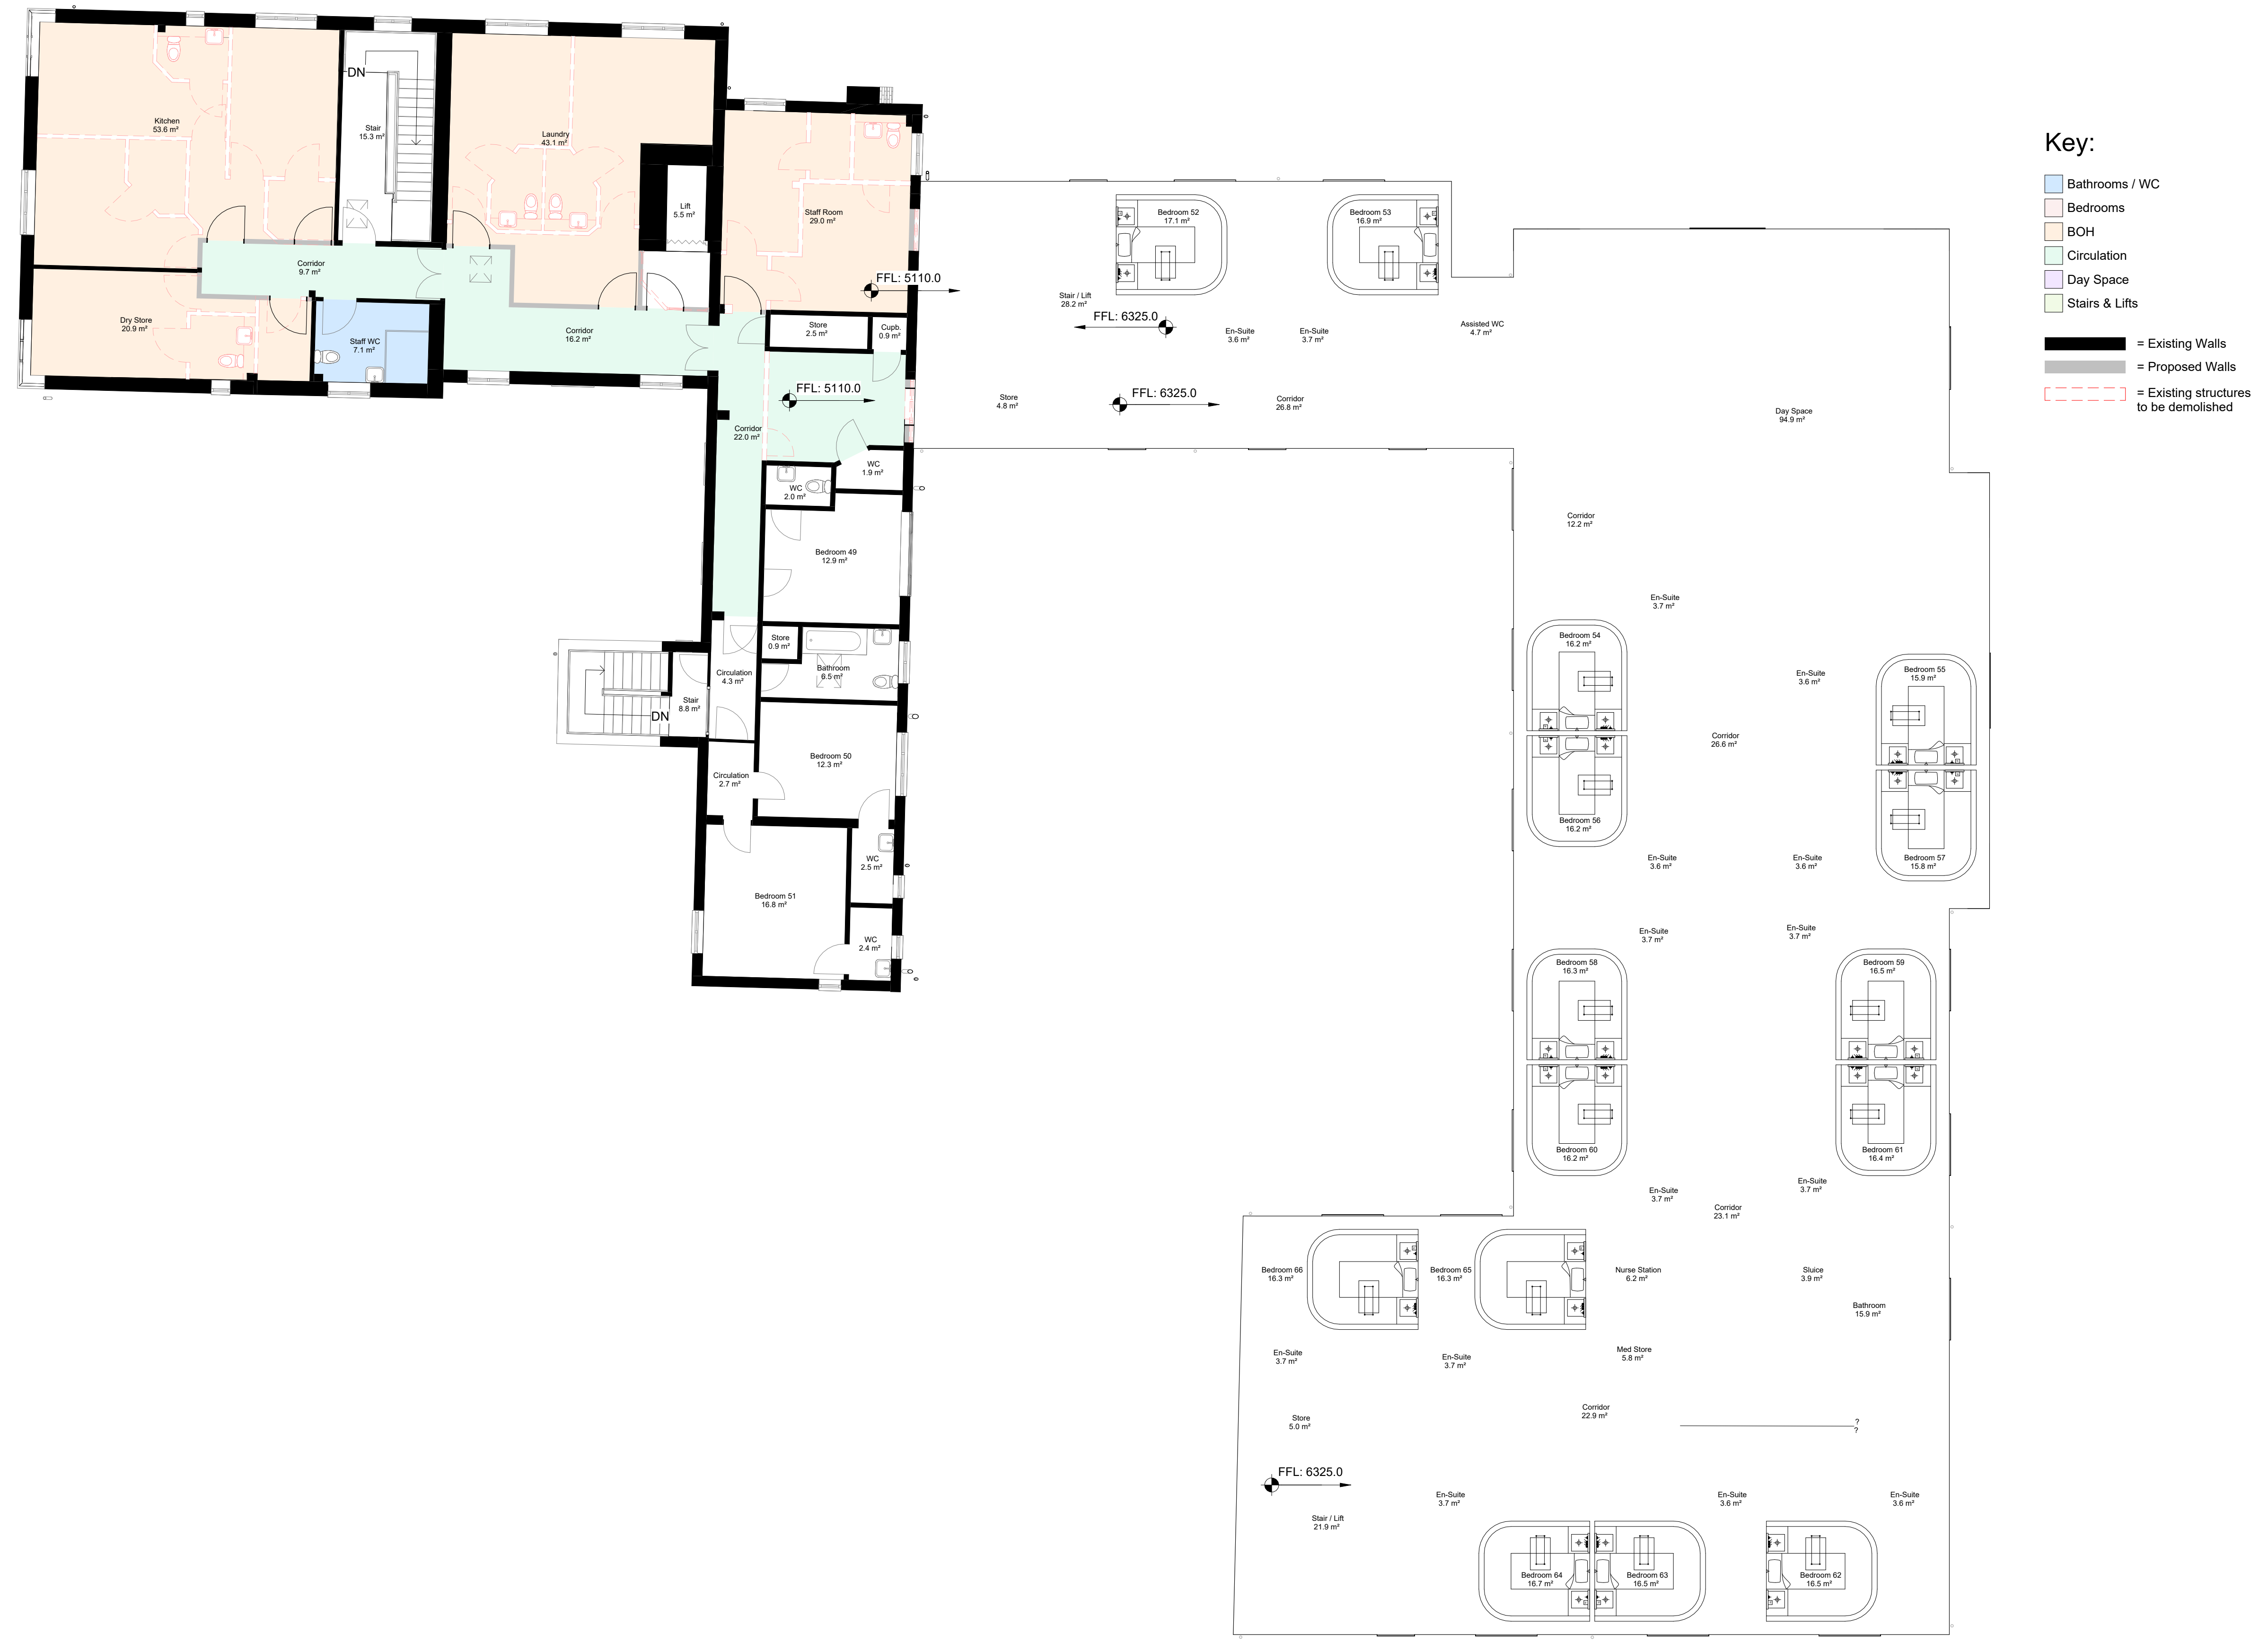

**Key:**

- Bathrooms / WC
- Bedrooms
- BOH
- Circulation
- Day Space
- Stairs & Lifts

— = Existing Walls  
— = Proposed Walls  
--- = Existing structures to be demolished

Proposed First Floor Layout  
1 : 100

|                |                                                                               |             |         |
|----------------|-------------------------------------------------------------------------------|-------------|---------|
| Client:        | Country Court Care Group                                                      | Project No. | 0443    |
| Project Title: | Proposed Extension at Ashwood Care Home 43 Spalding Common Spalding, PE11 3AU | Drawing No. | 002     |
| Drawing Title: | Proposed First Floor Layout                                                   | Rev:        | 3A      |
| Status:        | Stage 2                                                                       | Scale:      | 1 : 100 |

20  
LINESTYLE STUDIO

4 Pelham Court  
Pelham Road  
Nottingham NG5 1AP  
+44 (0)115 727 6559  
design@linestyle.co.uk  
www.linestyle.co.uk

Dimensions and levels to be checked on site. The title, copyright and confidential information in this document belongs to Linestyle Studio. All rights reserved. You may not reproduce this document or disclose it to others without the written consent of Linestyle Studio.