


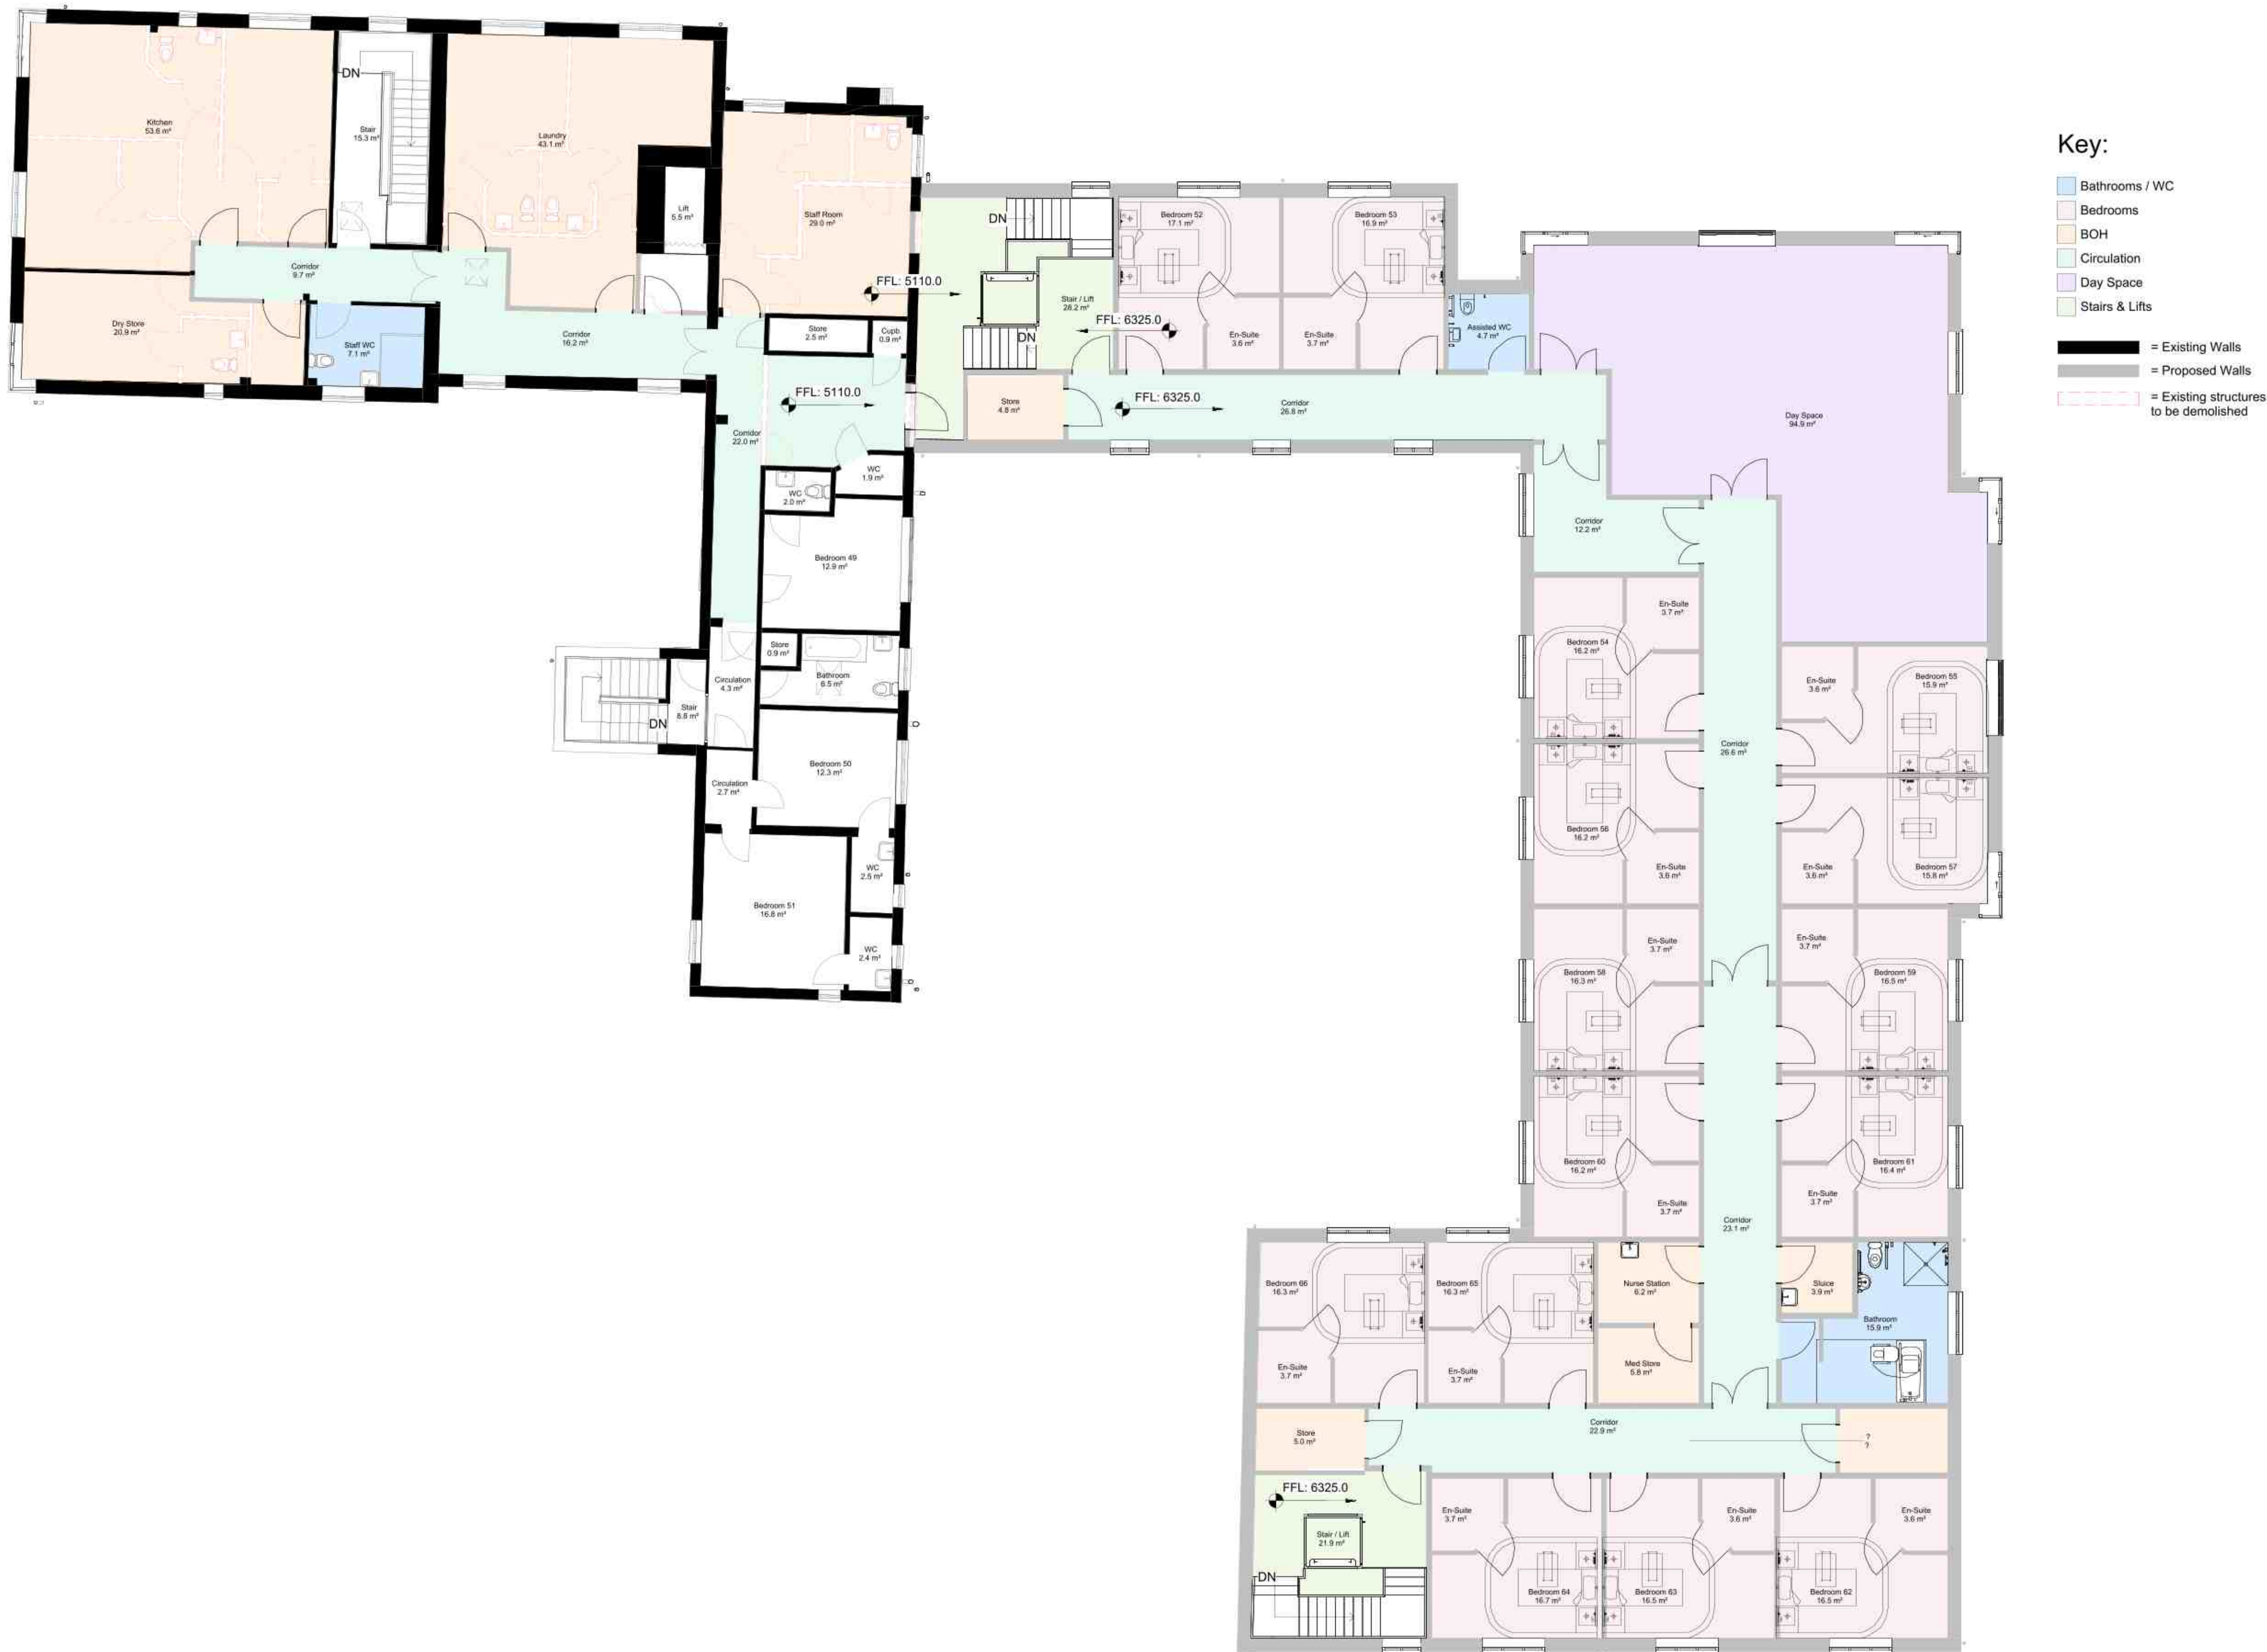

Proposed First Floor Layout
1:100

14.05.2024 2A
19.04.2024 3A
Date Rev

Amended to comments
Planning Issue
Comment

Client: Country Court Care Group
Project Title: Proposed Extension at Ashwood Care Home 43 Spalding Common Spalding, PE11 3AU
Drawing Title: Proposed First Floor Layout
Status: Stage 2
Date: 14.05.2024

Scale: A1
1:100

Project No: 0443
Drawing No: 002
Rev: 2A

20

LINESTYLE STUDIO

4 Pelham Court
Pellam Road
Huntingdon MK3 1AP
+44 (0)1572 777 050
design@linestyle.co.uk
www.linestyle.co.uk

Dimensions and levels to be checked on site. The title, copyright and confidential information in this document belongs to Linestyle Studio. All rights reserved. You may not reproduce this document or disclose it to others without the written consent of Linestyle Studio.