


St Mary and St Nicholas Church

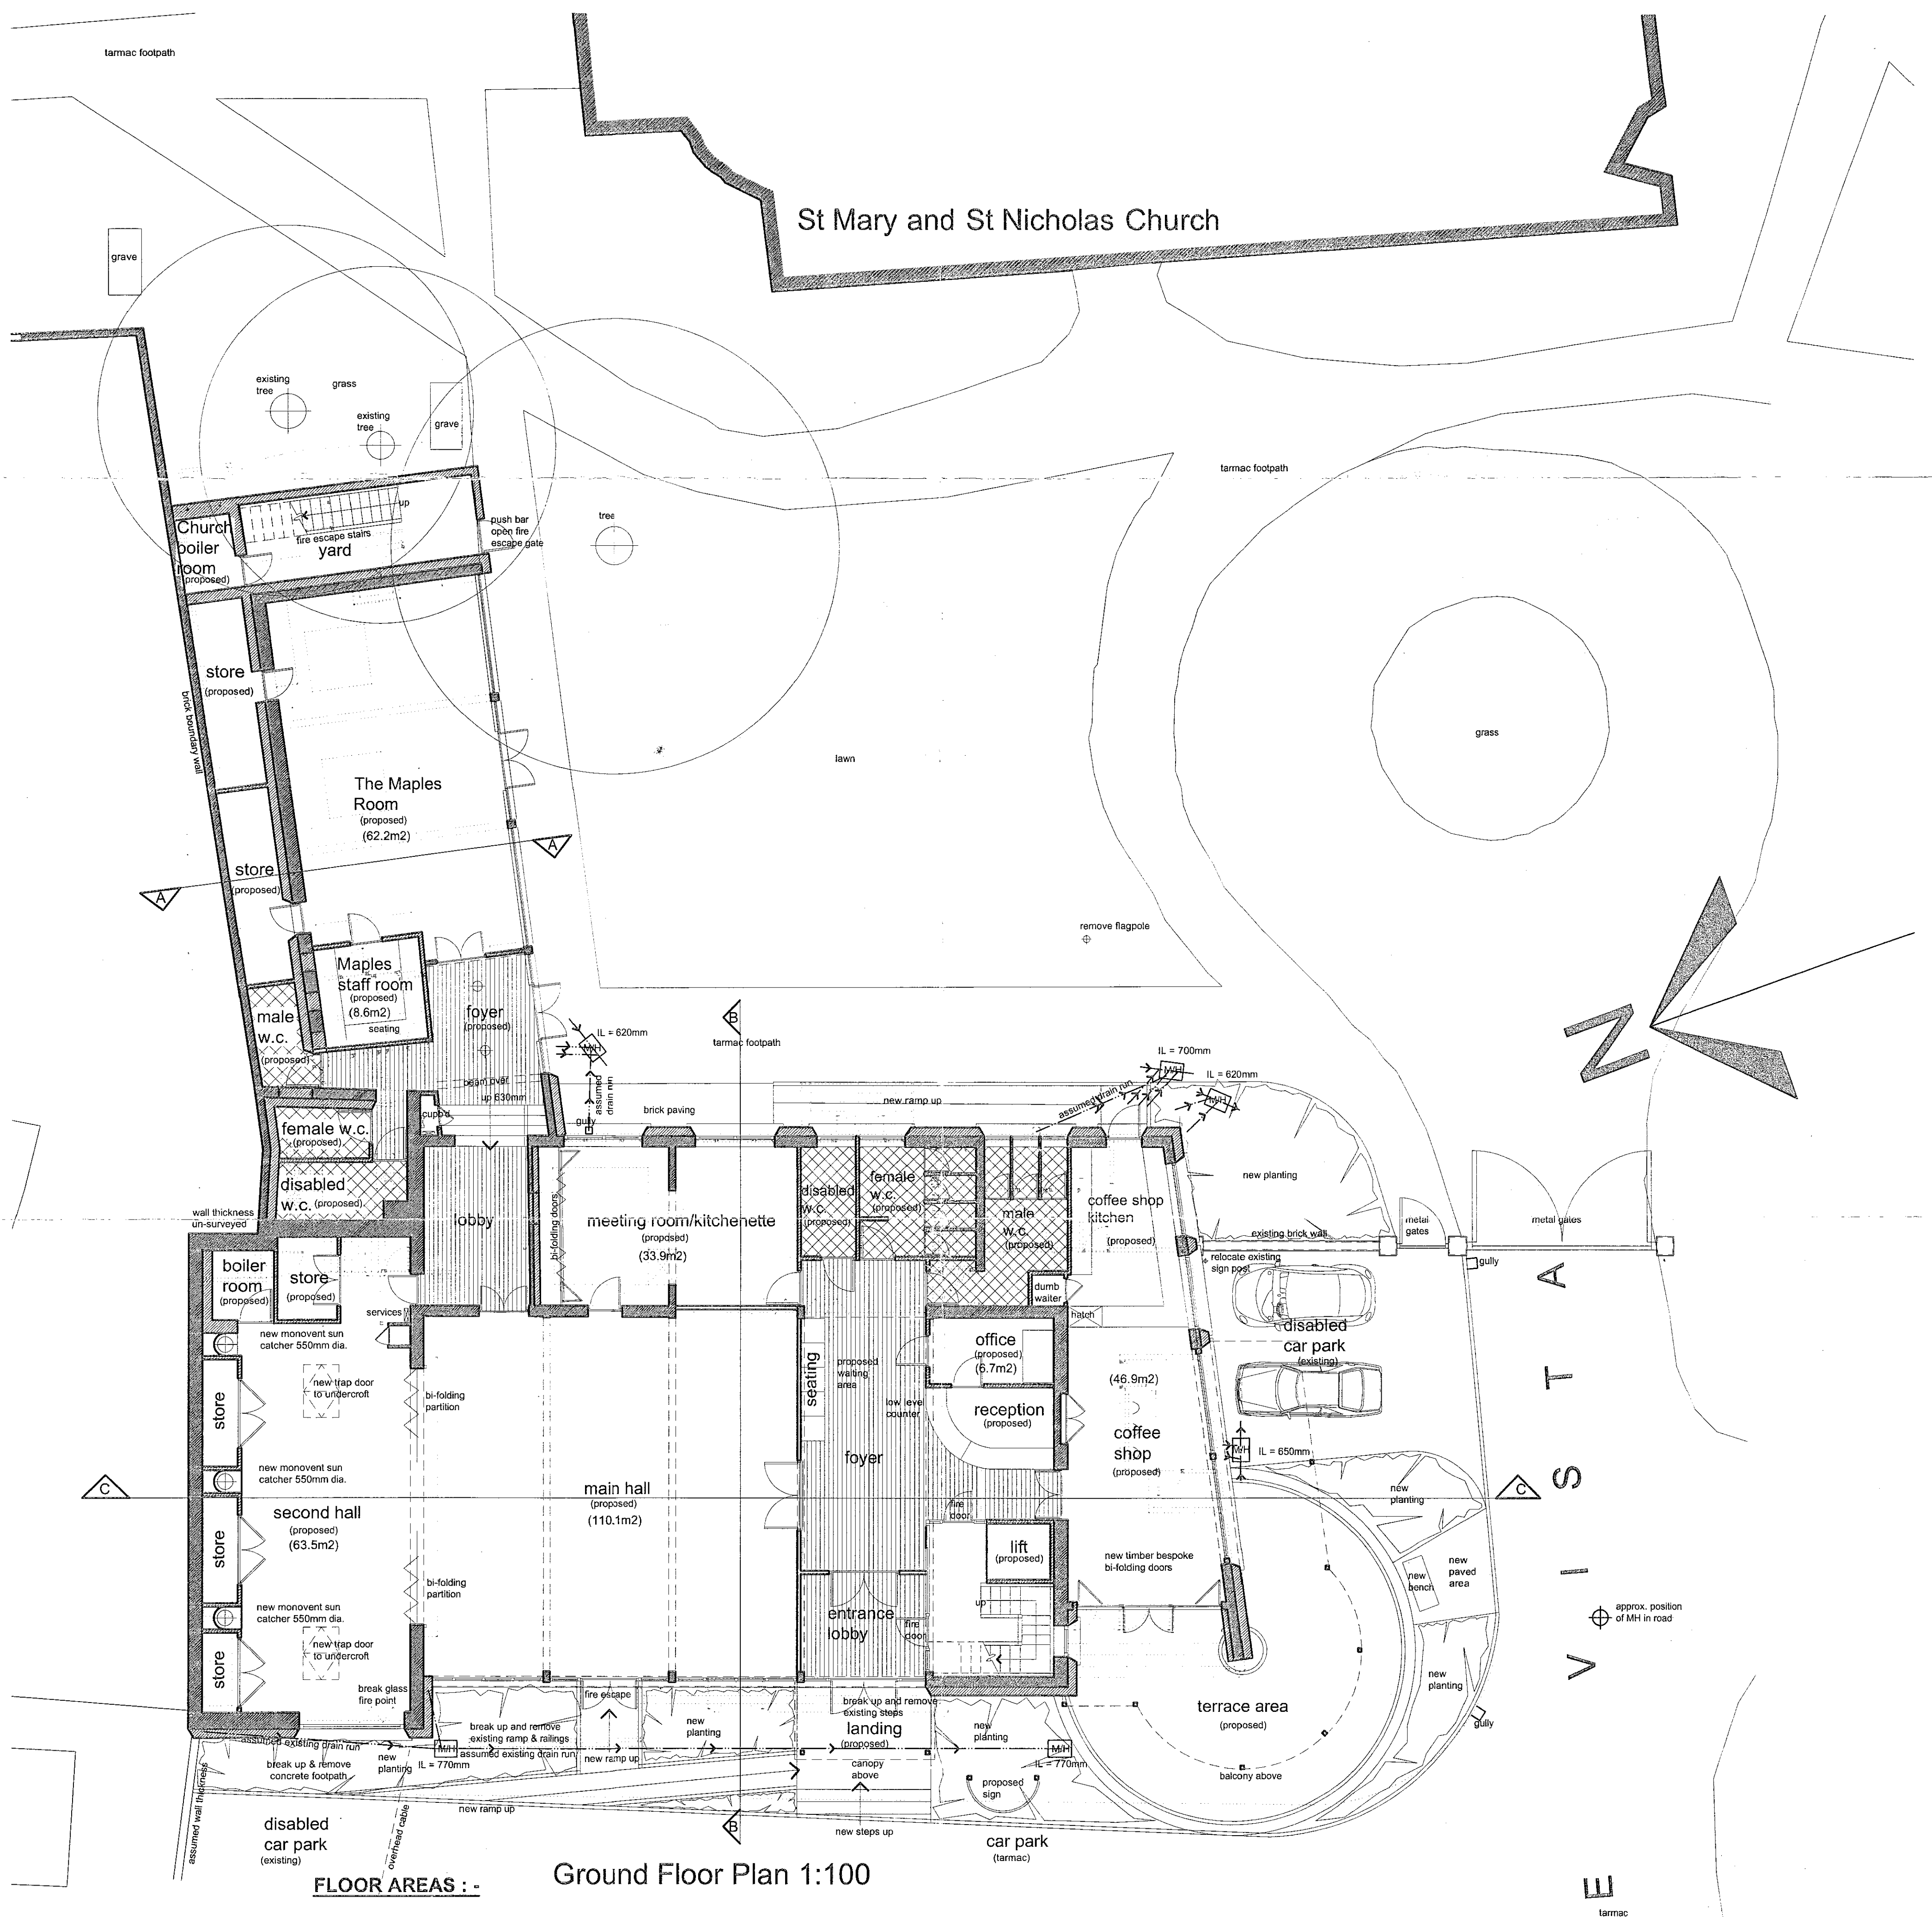

FLOOR AREAS :-

Ground Floor Plan 1:100

Existing

Basement Floor Area = 77.6m²
Ground Floor Area = 521.3m²
First Floor Area = 75.4m²
Total Floor Area = 675.3m²

Proposed

Ground Floor Area = 552.3m² (gross)
Coffee Shop = 46.6m² NET
Parish Office = 15.9m² NET
Maples Facility = 134.5m² Gross
Main Hall = 110.7m² NET
Second Hall = 58.0m² NET

First Floor

First Floor Area = 522.7m² (gross)
CAB = 244.3m² NET
Voluntary Group = 12.1m² NET
Exhibition & sessional room = 51.0m² NET

Total Floor Area = 1075.0m²

Site Area = 994.4m²

Max Height = 5.12m
Max Length = 20.68m
Max Width = 8.7m

SHDC
Planning & Development
31 MAR 2004
Ref: 000104

SUPERSEDED

Proposed Refurbishment Of Vista Hall, Spalding, Lincs.

1:100

Scheme Drawing - Ground Floor Plan

A March 2004 (Clients Amendments)

557/04A
Vista Voluntary Hub
January 2004

SEARCH

89 Gadney Road, Long Sutton, Spalding, Lincs. PE12 8JU
Tel: (01406) 384646 Fax: (01406) 384471 Email: mola@search.co.uk

Sustainable Ecological Architecture Ltd

THIS DRAWING IS THE COPYRIGHT OF THE ARCHITECT AND IS NOT TO BE REPRODUCED WITHOUT PRIOR PERMISSION.

ALL DIMENSIONS AND PARTICULARS ARE TO BE CHECKED ON SITE BEFORE WORK COMMENCES. DO NOT SCALE OFF THIS DRAWING.