
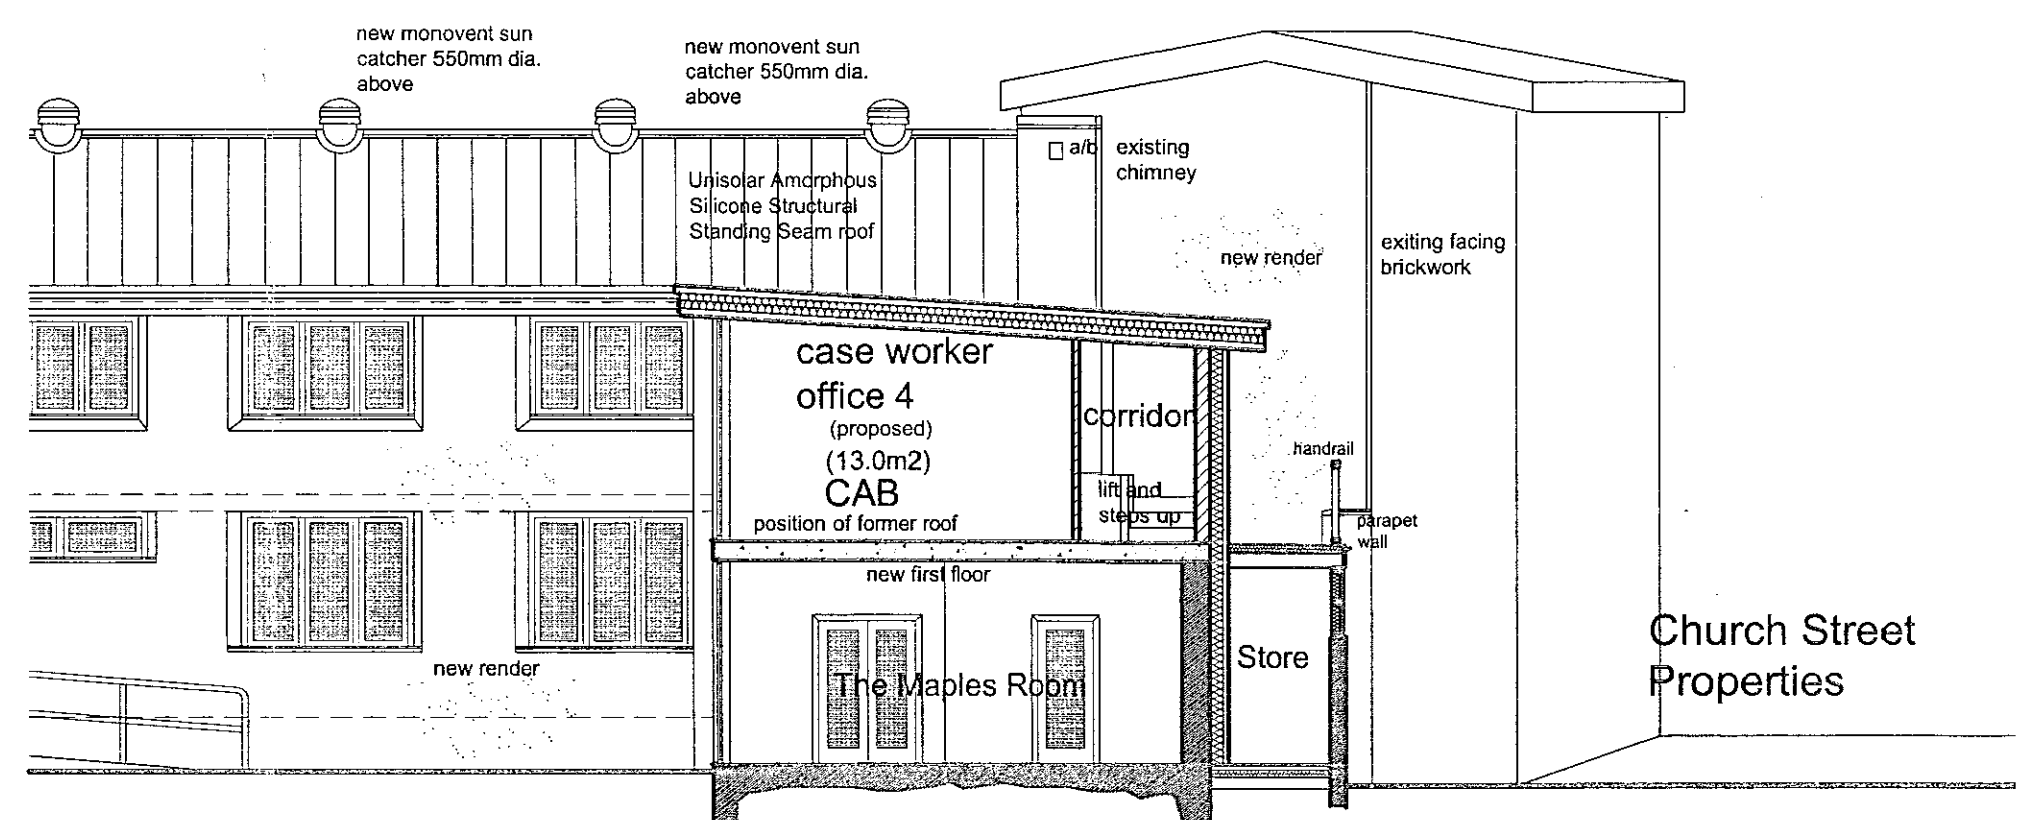


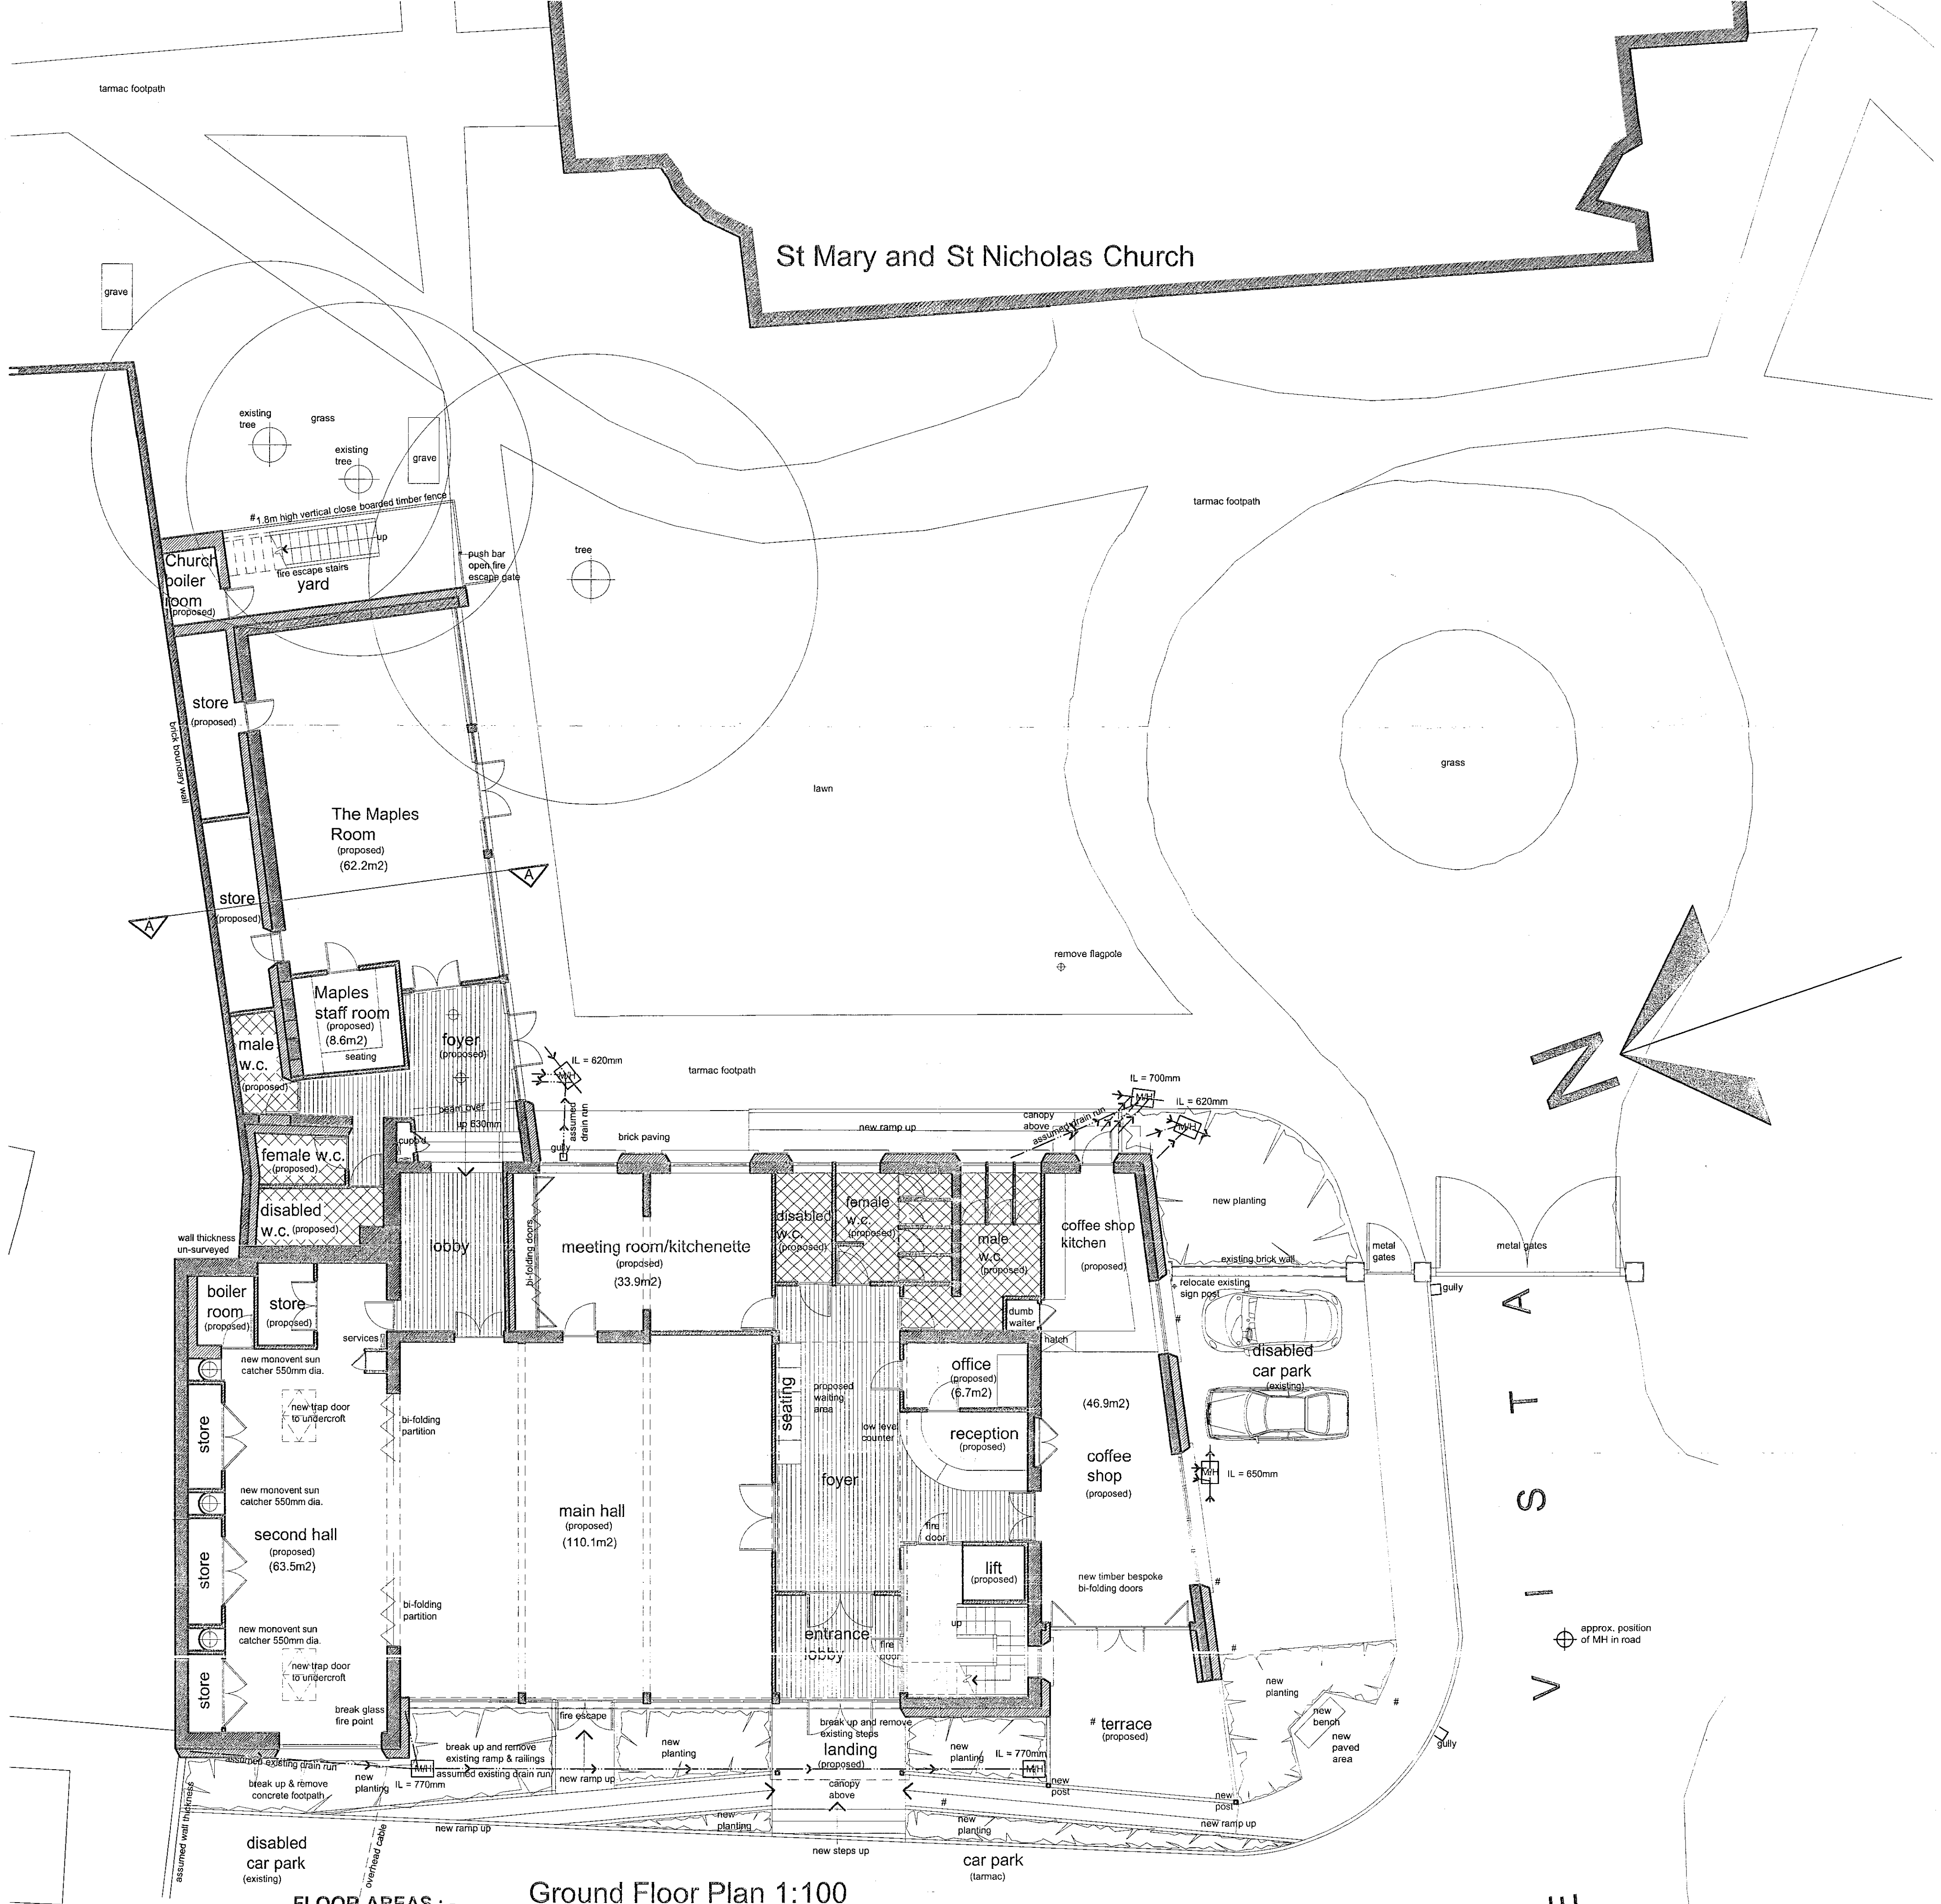

**DETERMINED
PLAN**

AMENDED PLAN

Ref. A1

Proposed Refurbishment Of Vista Hall, Spalding, Lincs.

1:100

Scheme Drawing - Ground Floor Plan

C 16 November 2004 (Planners Comments on 11/11/04)

557/04C

Vista Voluntary Hub

January 2004

SEARCH

SHCC
Planning & Development
22 NOV 2004
Ref: 0441/04