


St Mary and St Nicholas Church

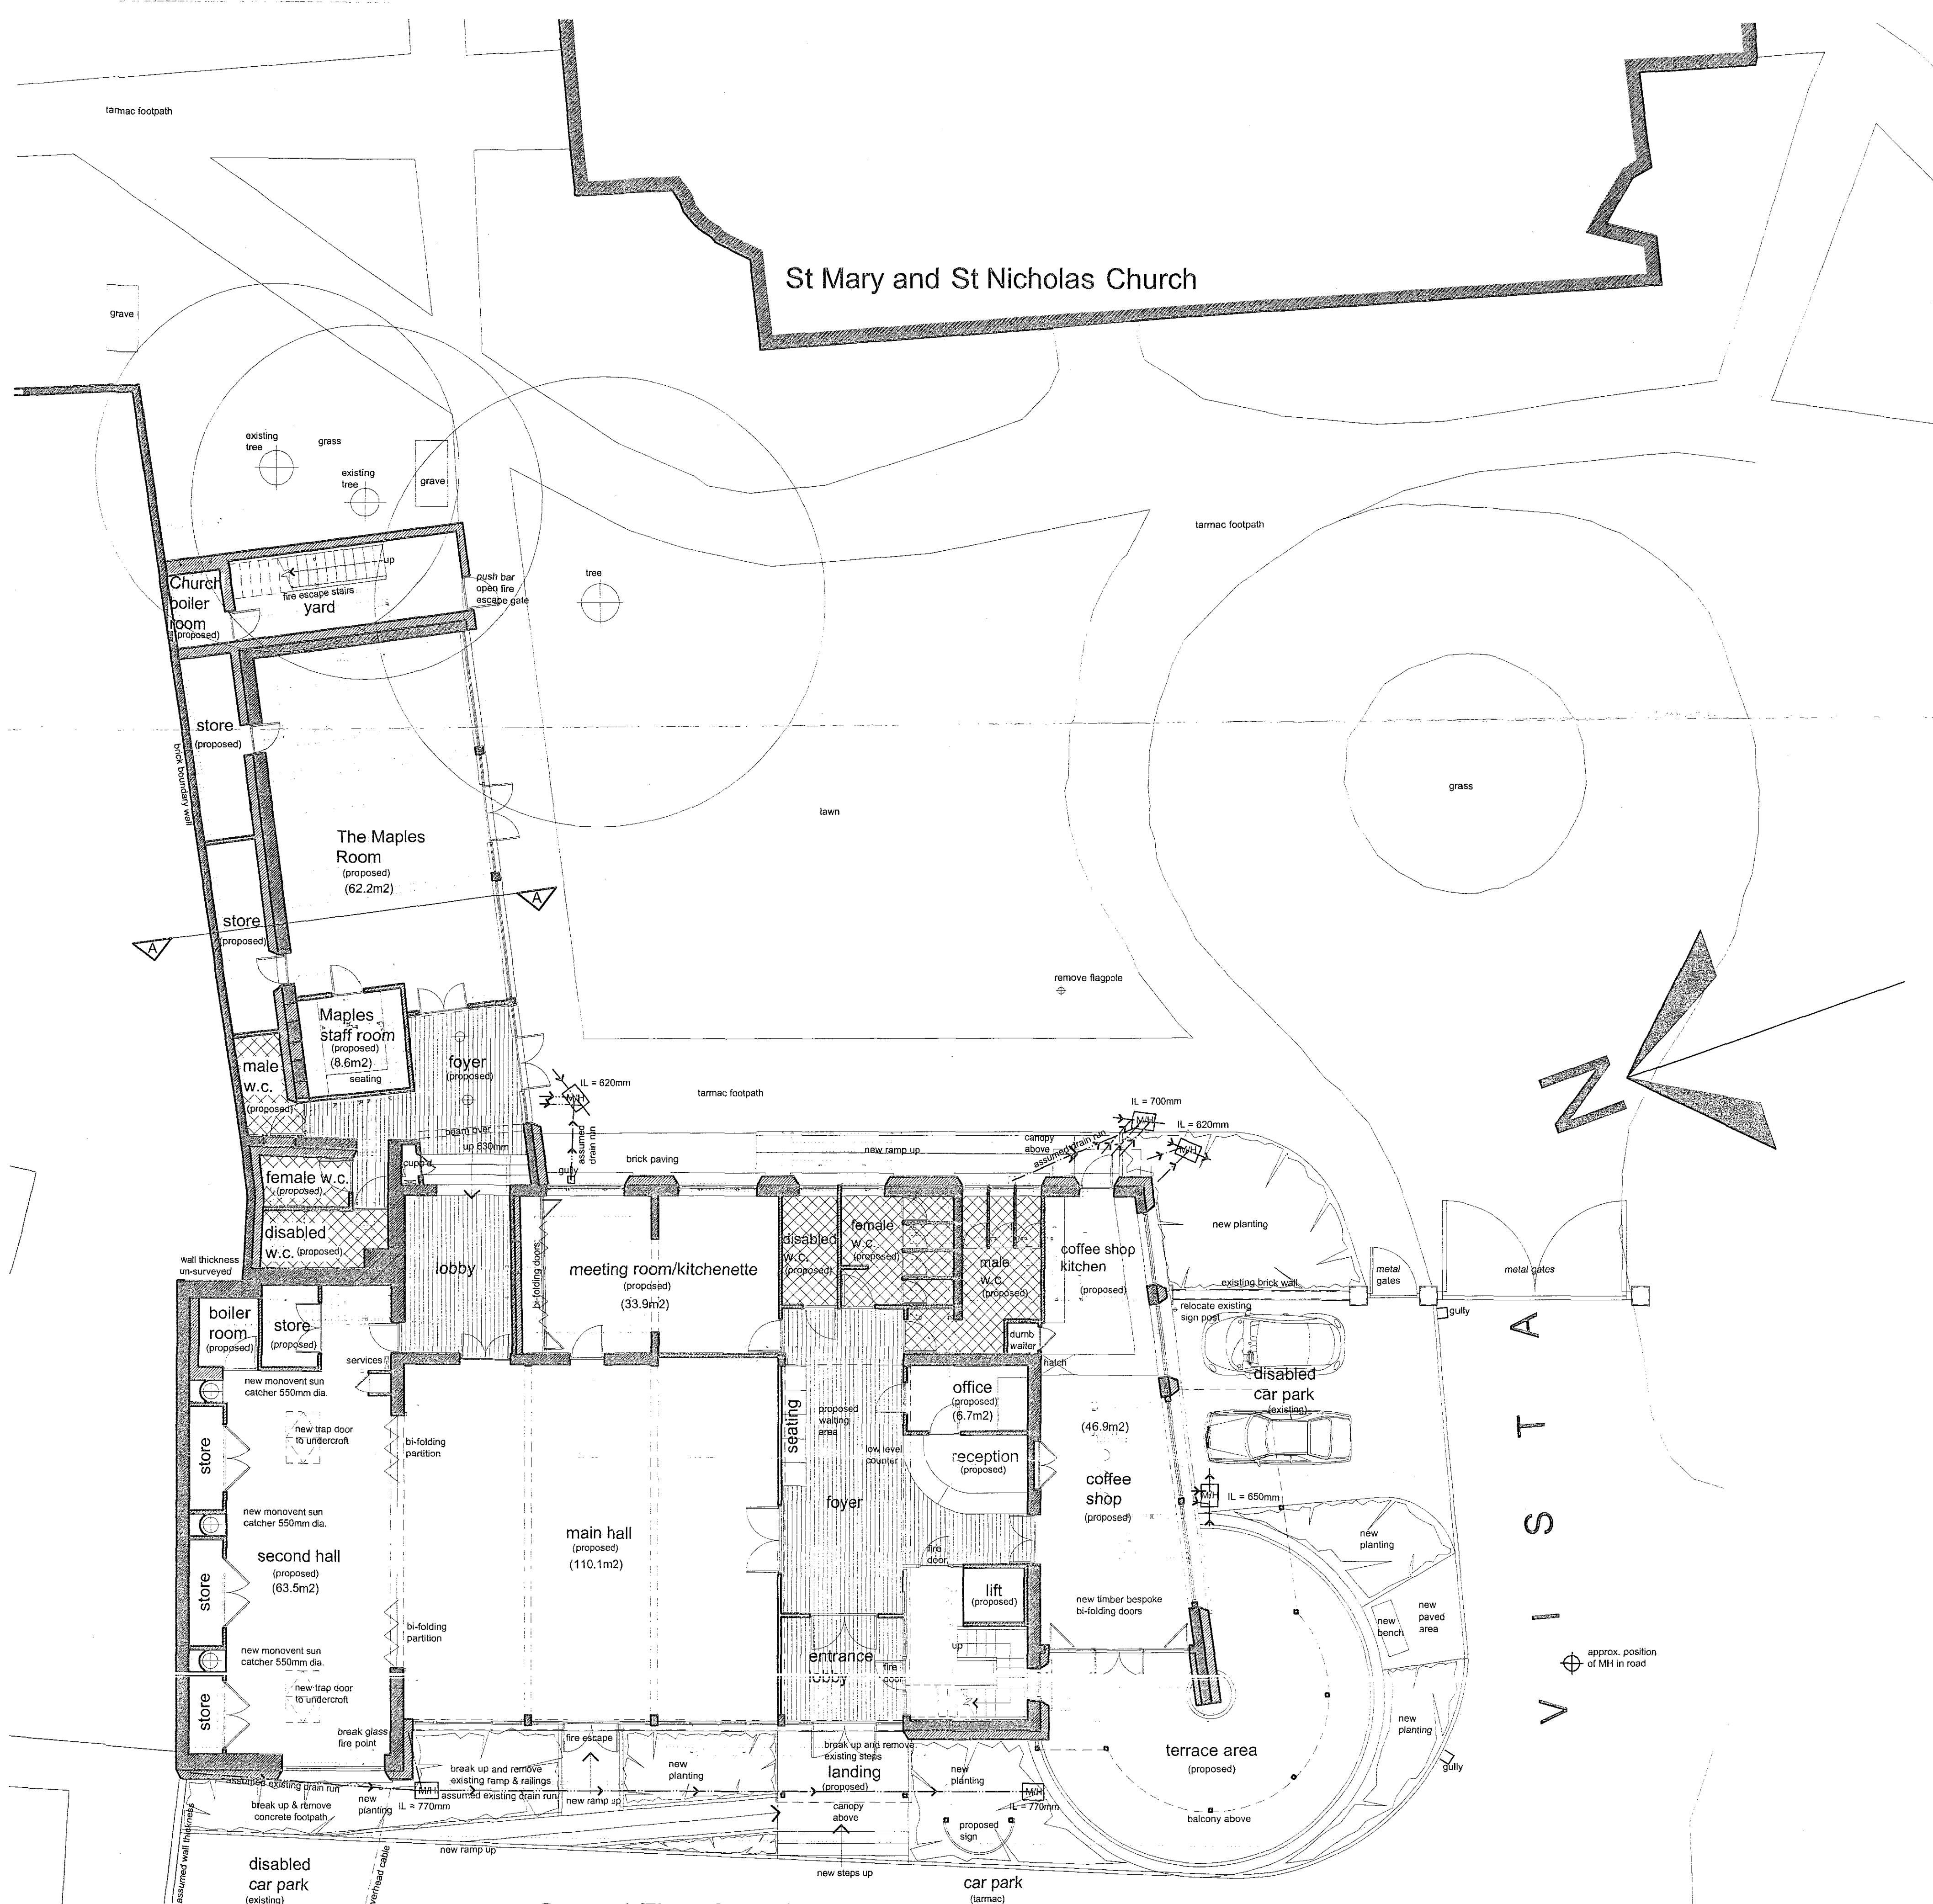

FLOOR AREAS :-

Ground Floor Plan 1:100

Existing

Basement Floor Area = 77.6m²
Ground Floor Area = 521.3m²
First Floor Area = 75.4m²
Total Floor Area = 675.3m²

Proposed

Ground Floor Area = 552.3m² (gross)
Coffee Shop = 46.6m² NET
Parish Office = 15.9m² NET
Maples Facility = 134.5m² Gross
Main Hall = 110.7m² NET
Second Hall = 58.0m² NET


First Floor

First Floor Area = 522.7m² (gross)
CAB = 244.3m² NET
Voluntary Group = 12.1m² NET
Exhibition & sessional room = 51.0m² NET

Total Floor Area = 1075.0m²

Site Area = 994.4m²

Max Height = 5.12m
Max Length = 20.68m
Max Width = 8.7m

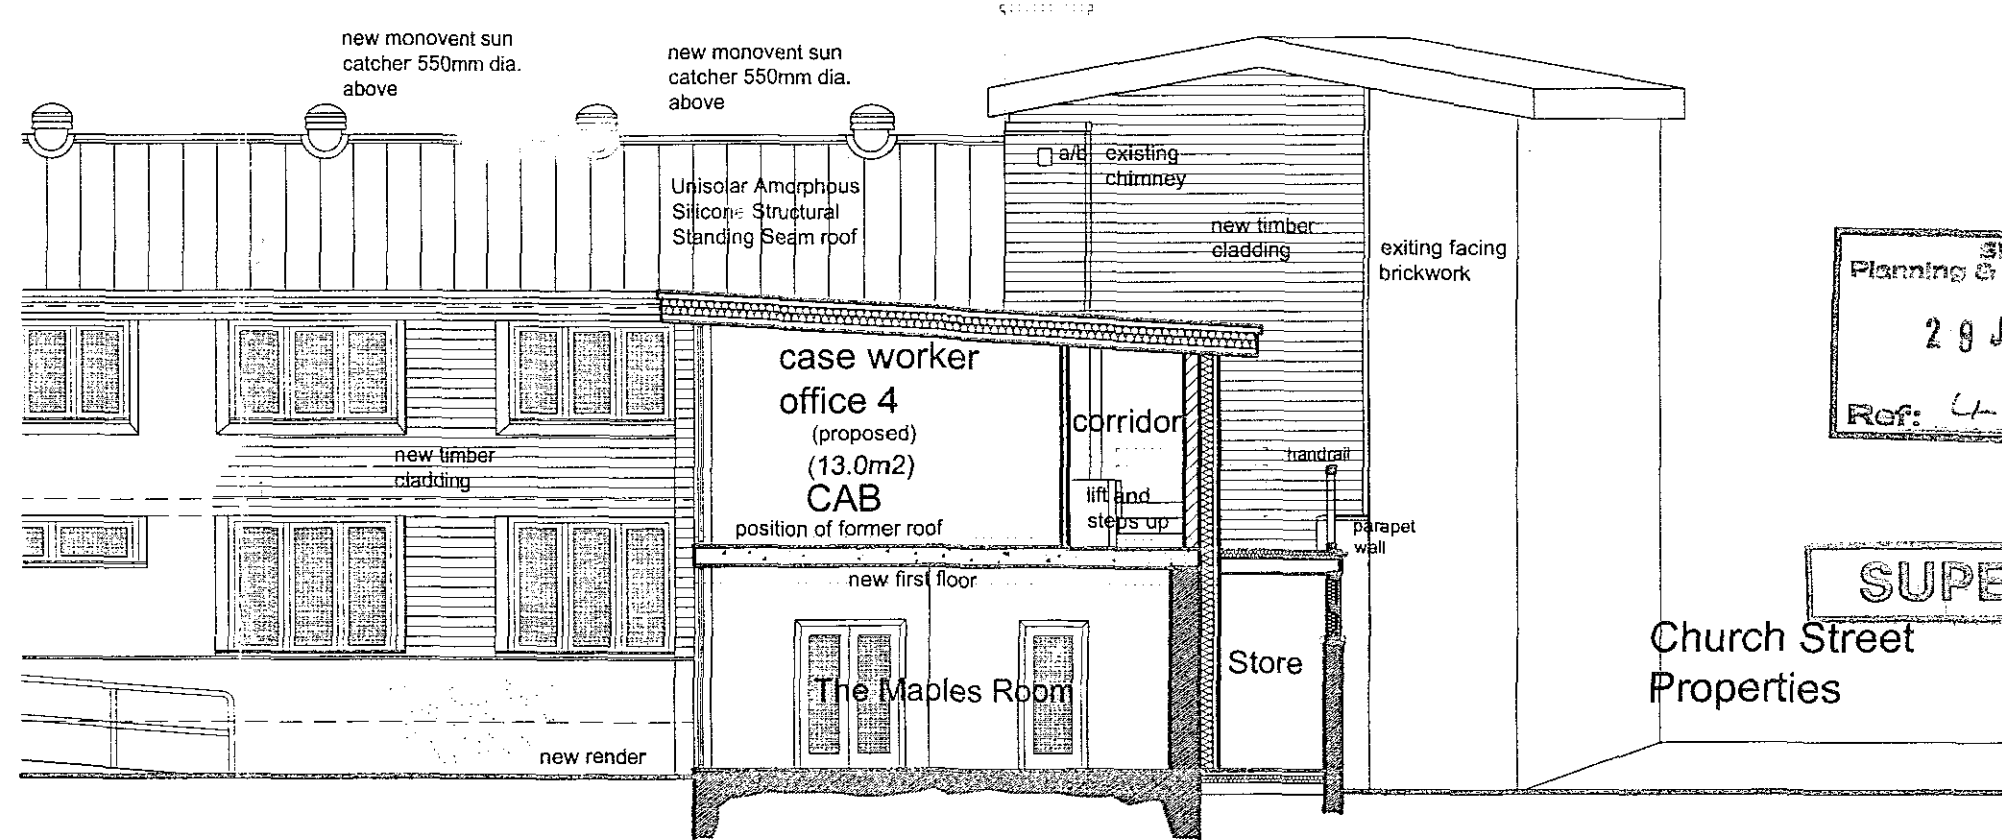

Section A-A 1:100

34DC
Planning & Development
28 JUL 2004
Ref: 44104

SUPERSEDED

Church Street
Properties

Proposed Refurbishment Of Vista Hall, Spalding, Lincs.
1:100
Scheme Drawing - Ground Floor Plan
B July 2004 (Addition of Section A-A)

JOB
SCALE
TITLE
REVISED

557/04B
Vista Voluntary Hub
January 2004

SEARCH
Sustainable Ecological Architecture Ltd