



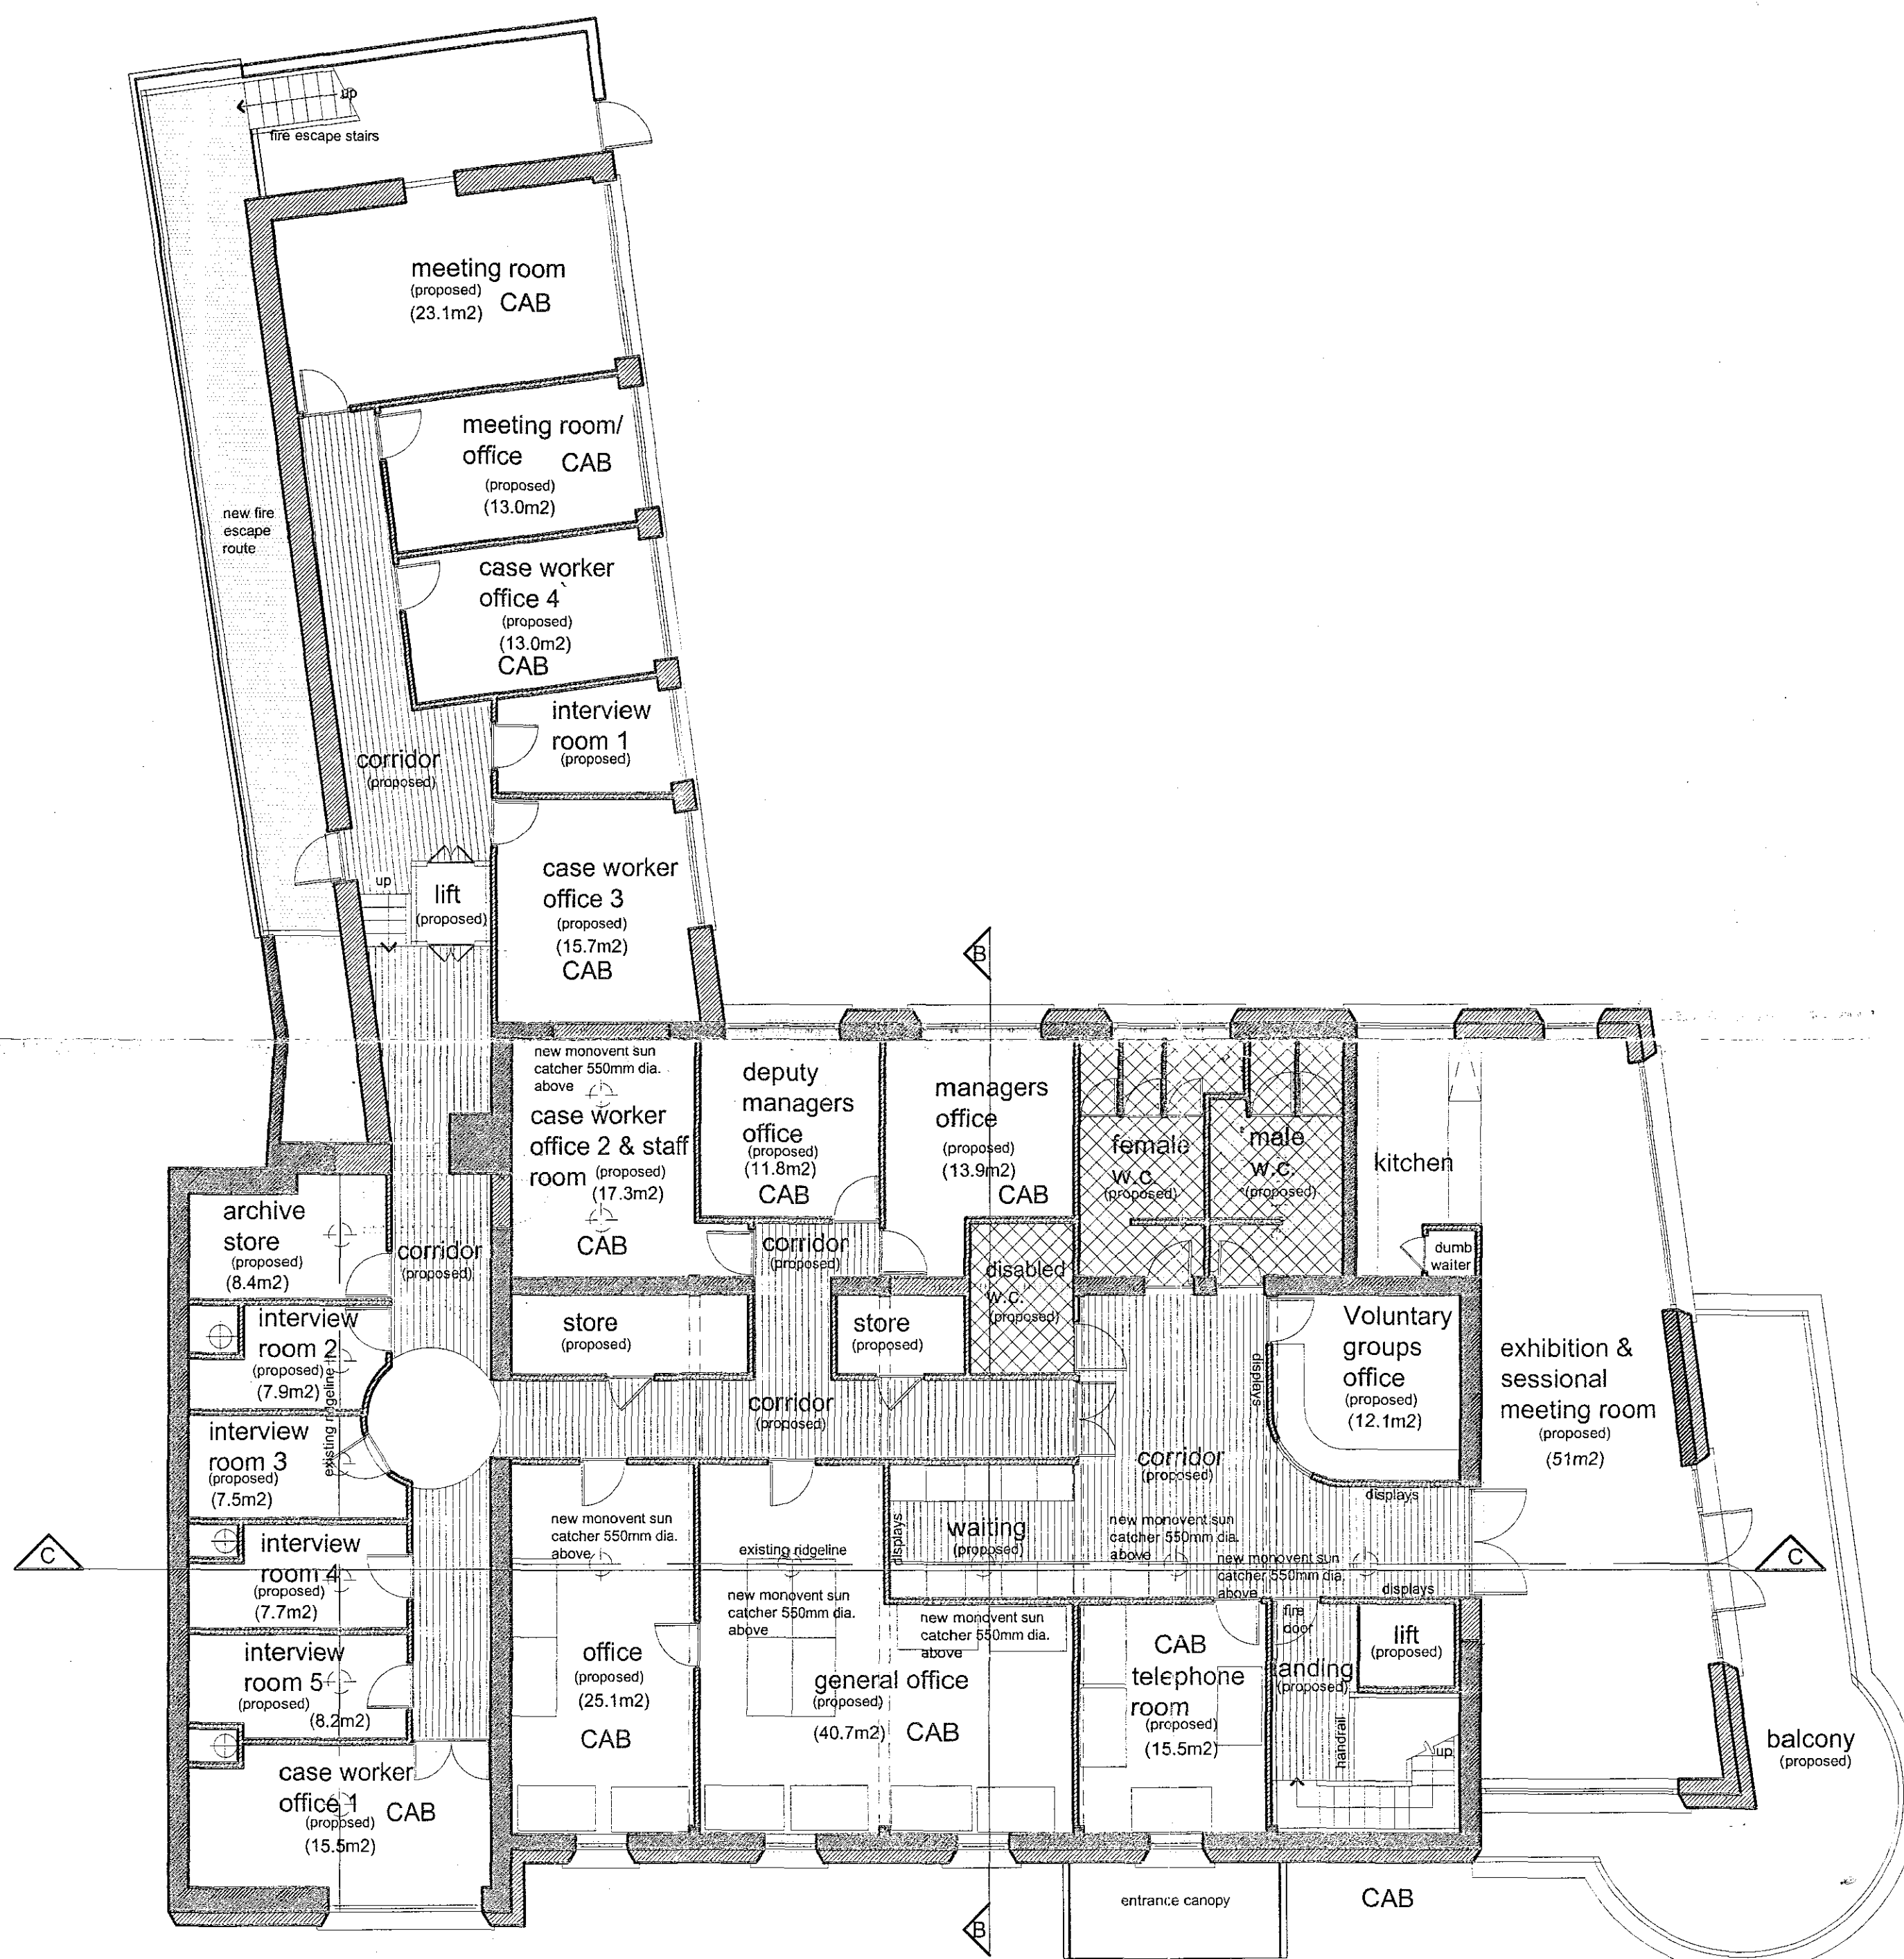

First Floor Plan 1:100



Location Plan 1:1250

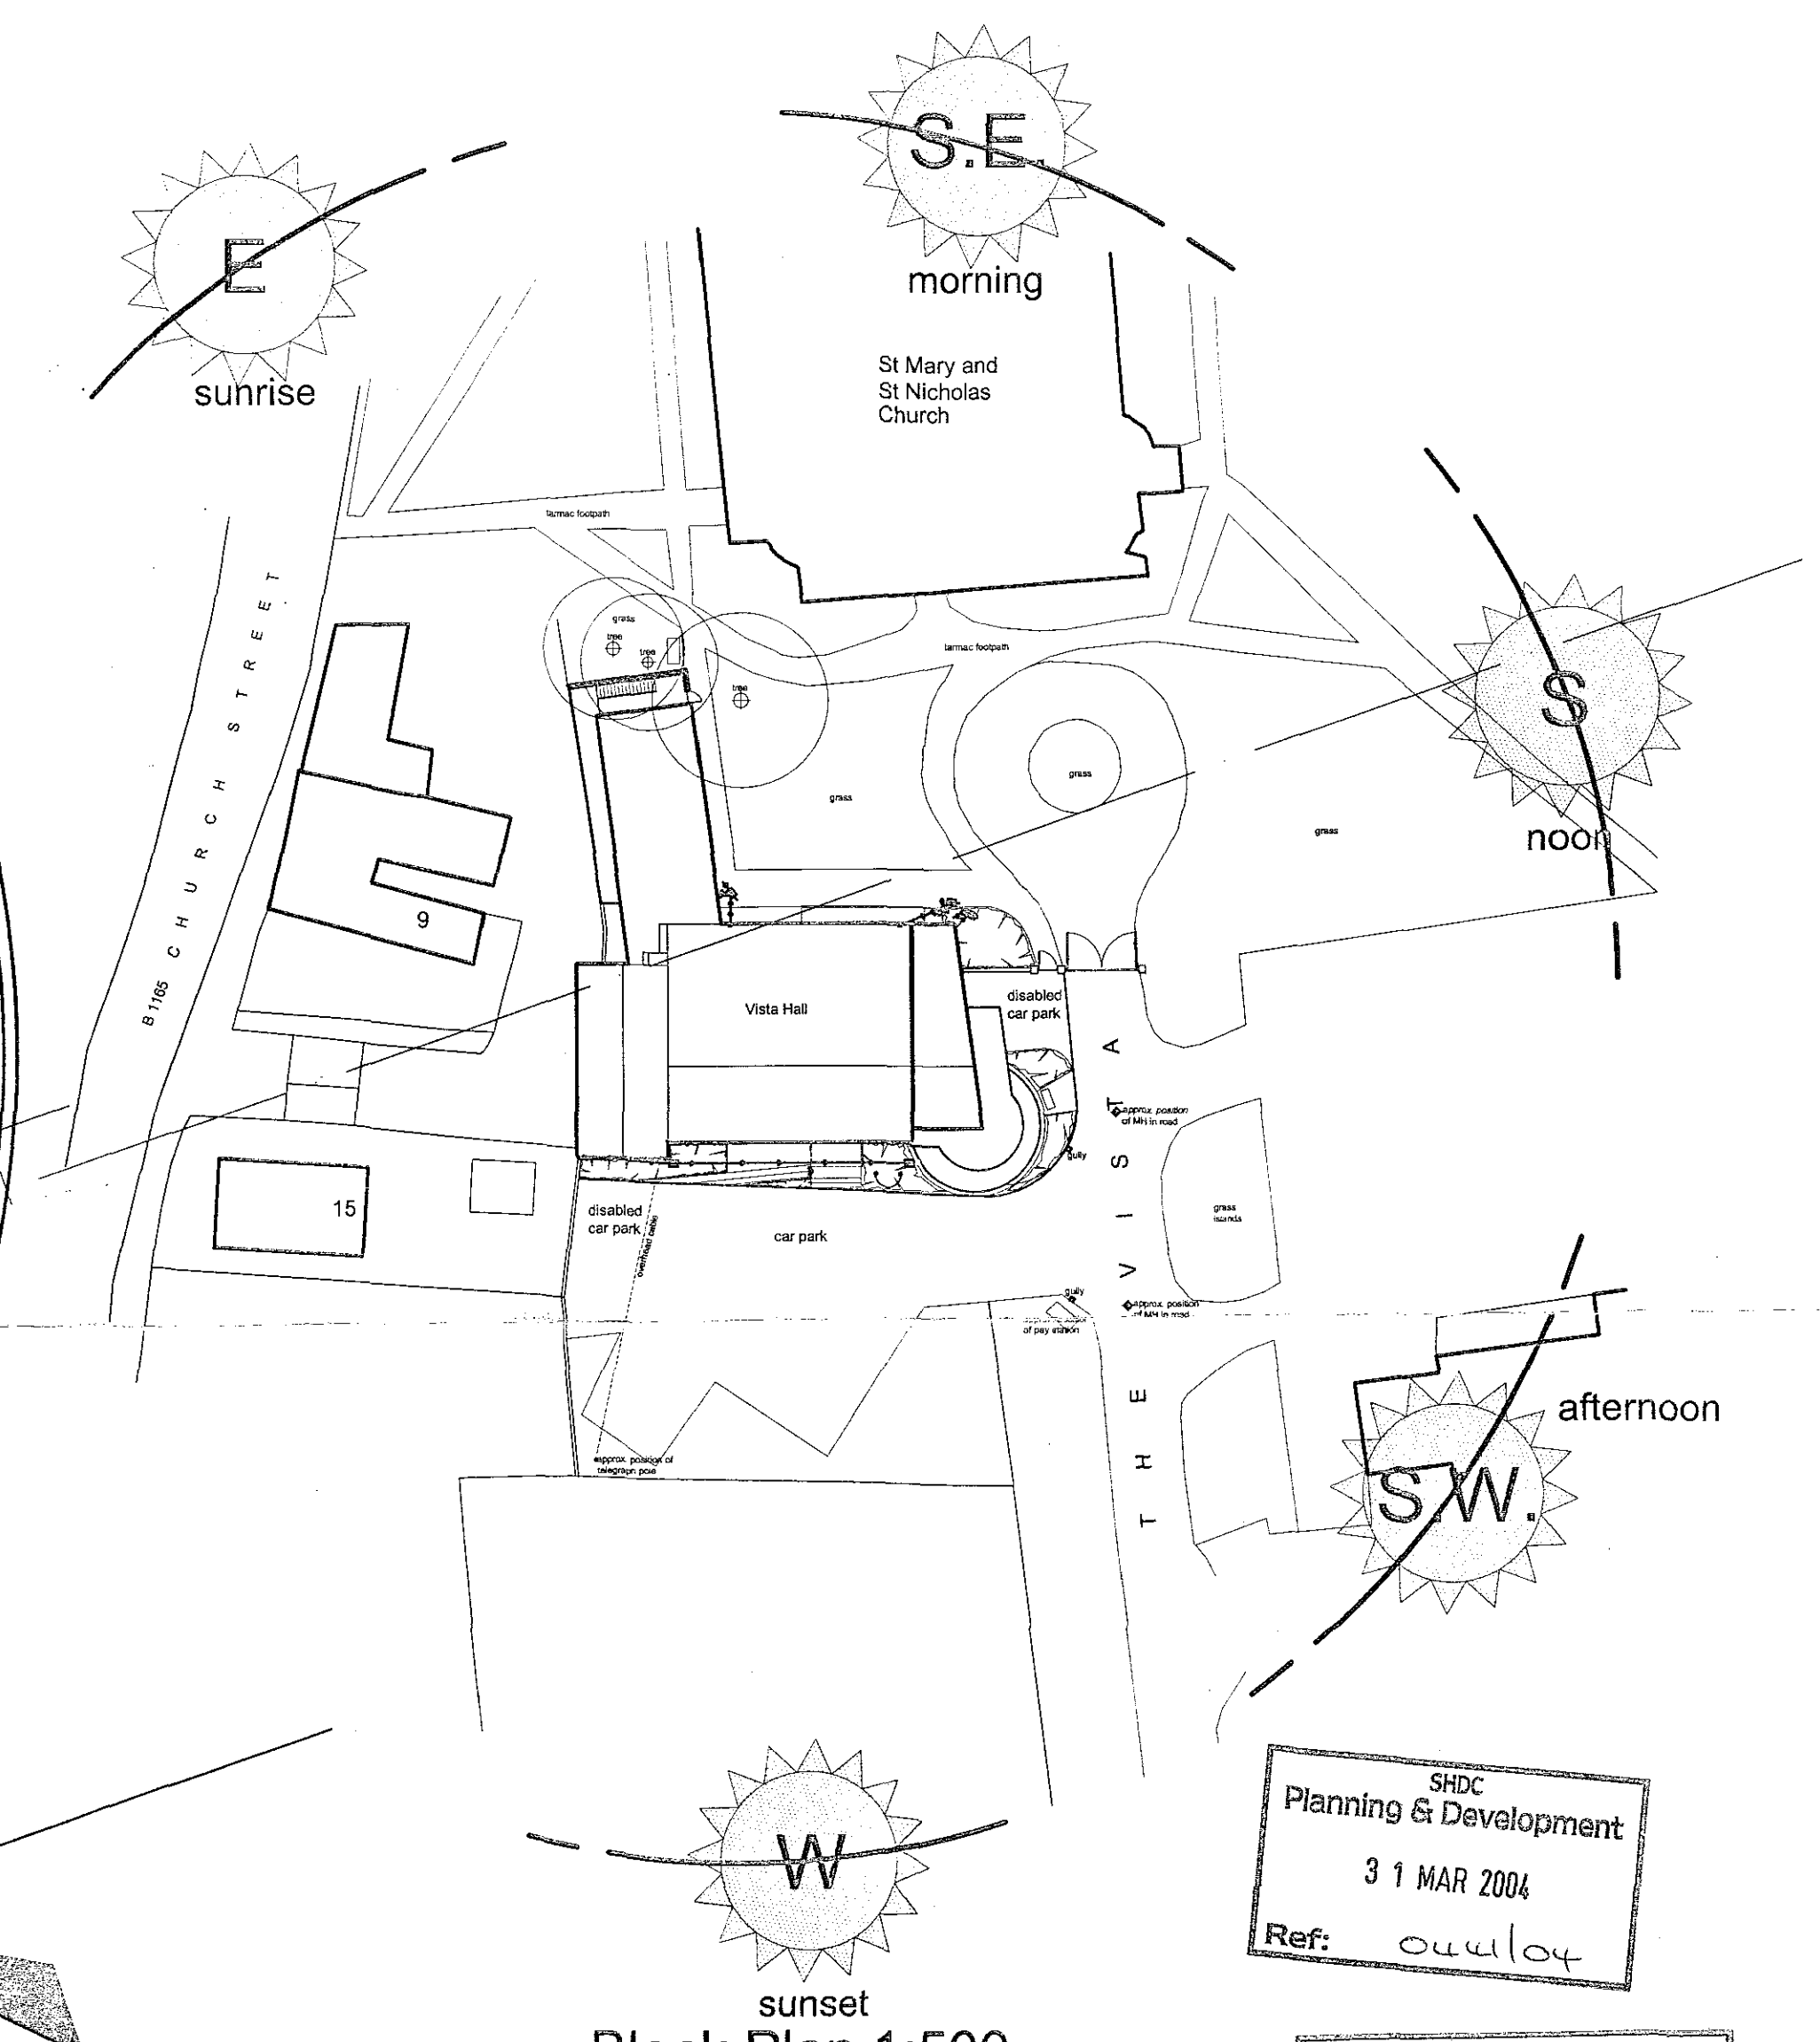

Block Plan 1:500

SUPERSEDED