

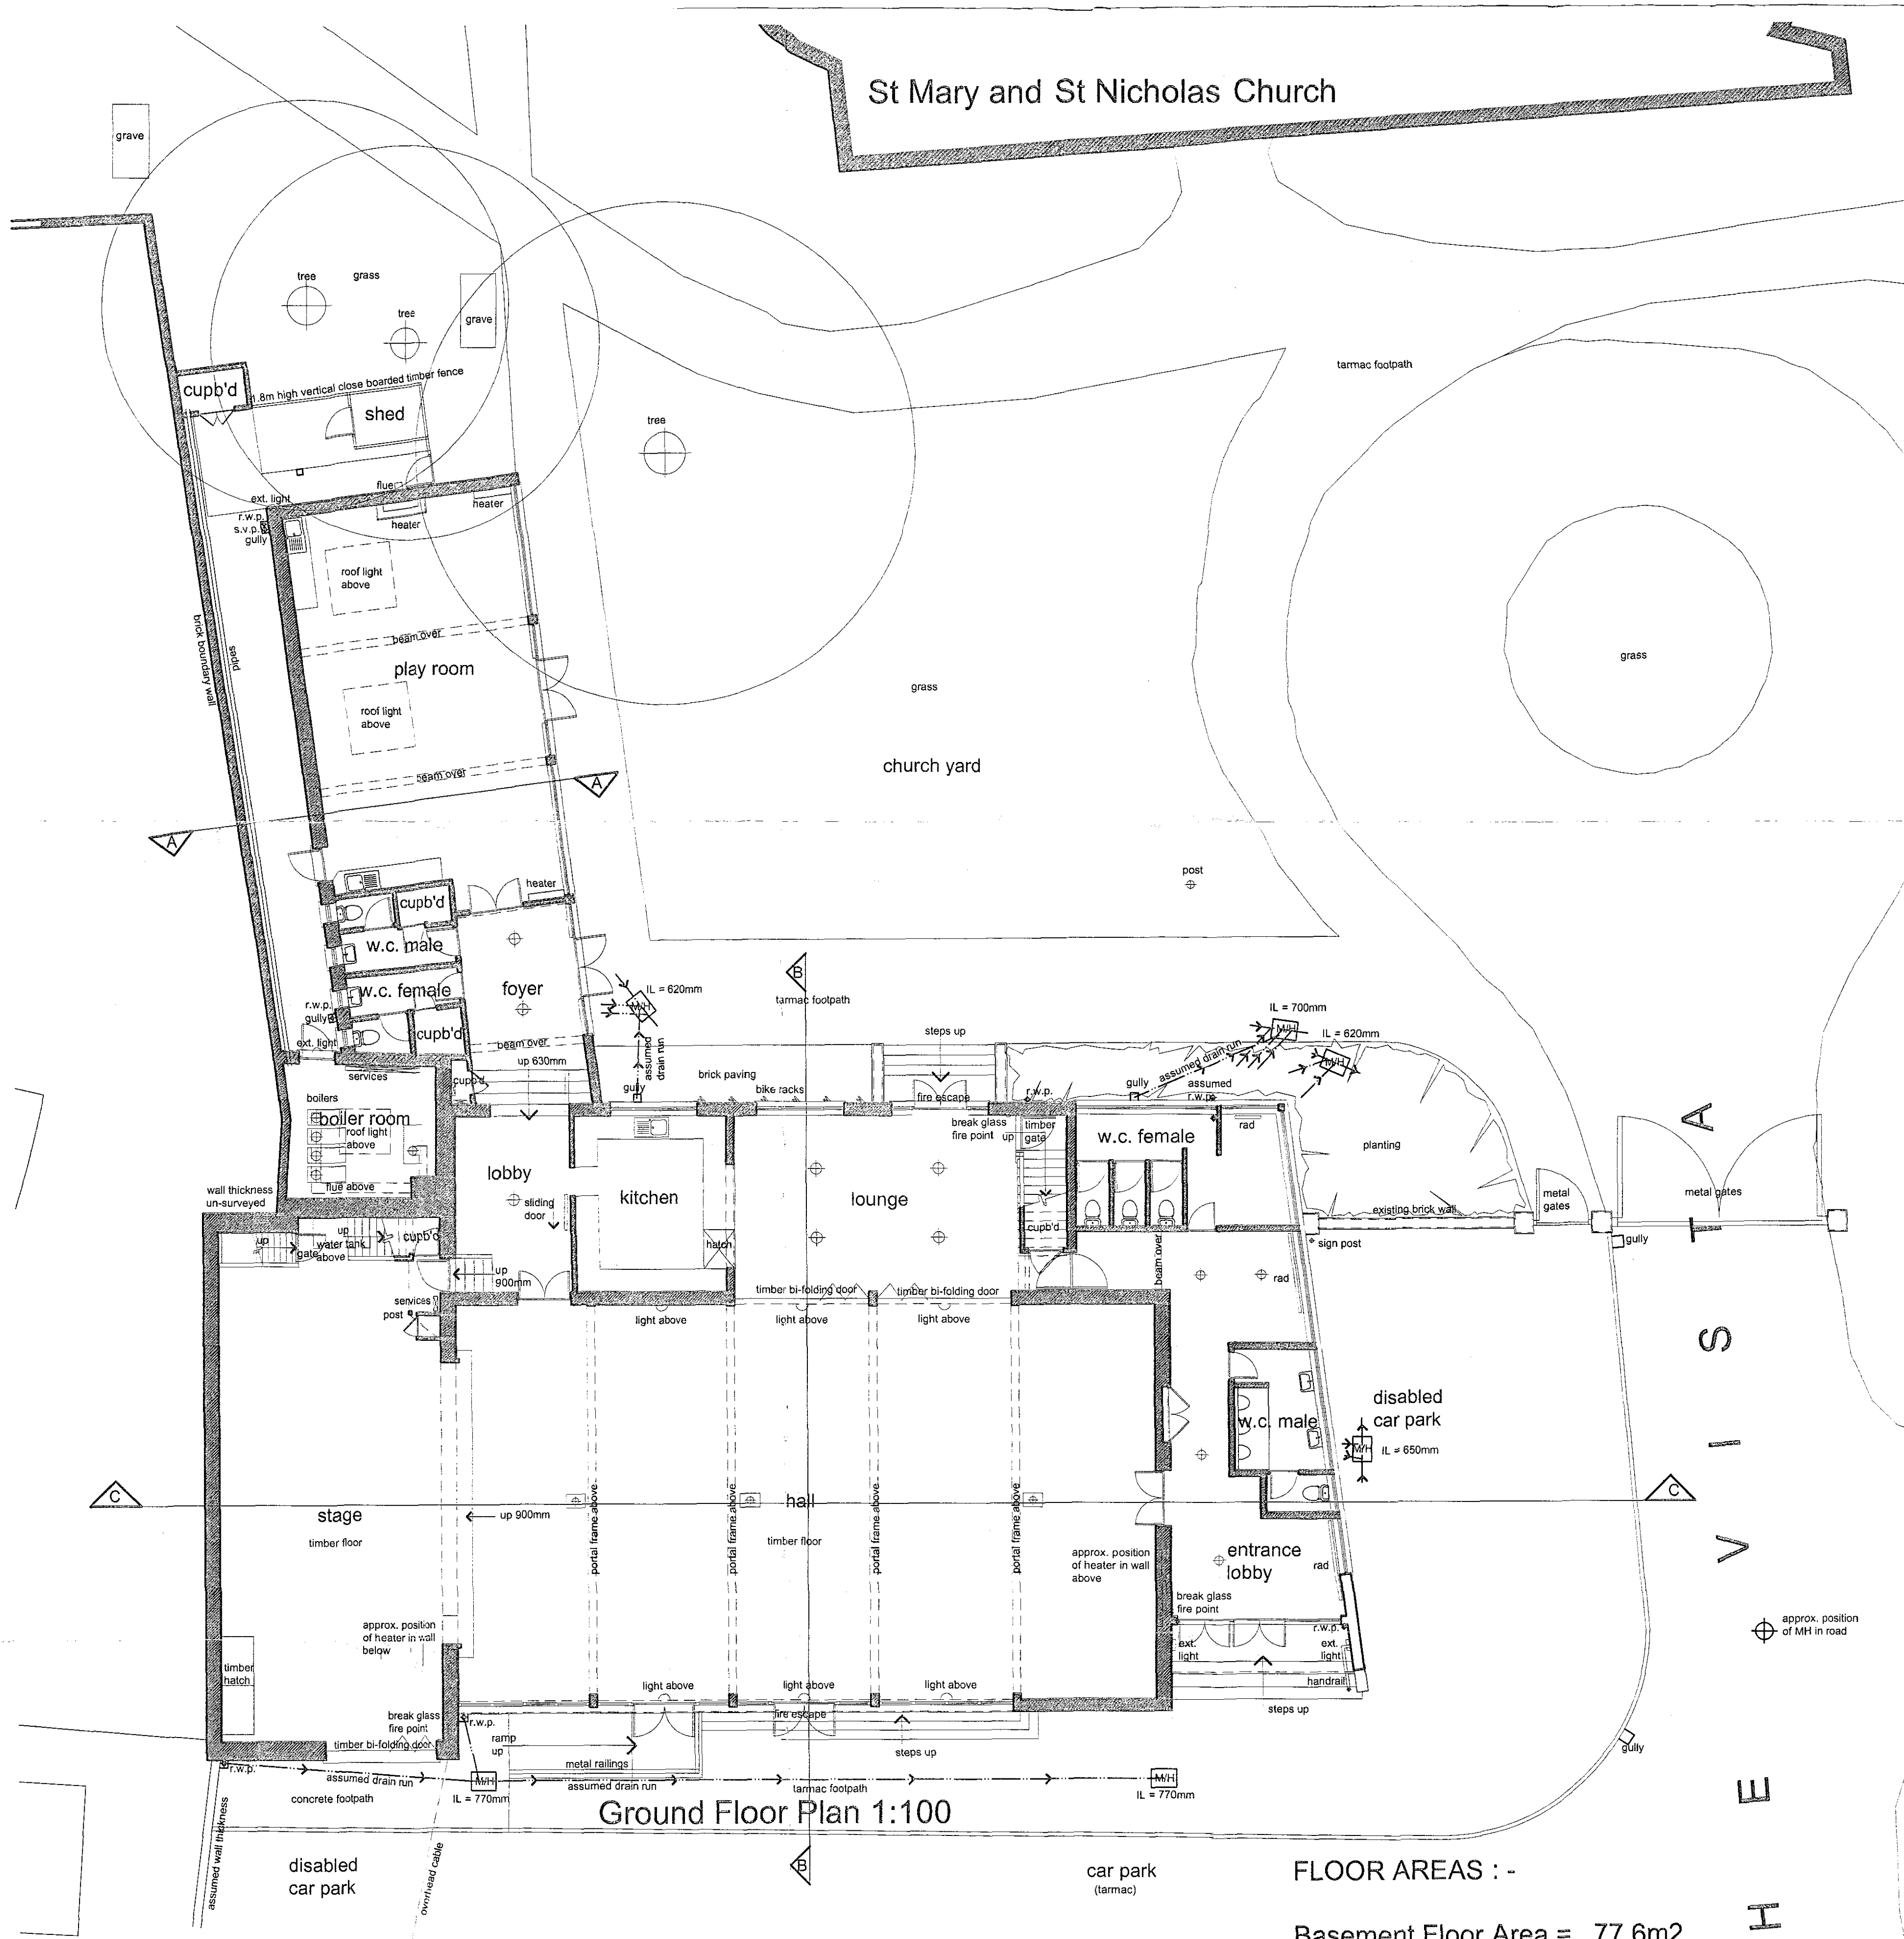


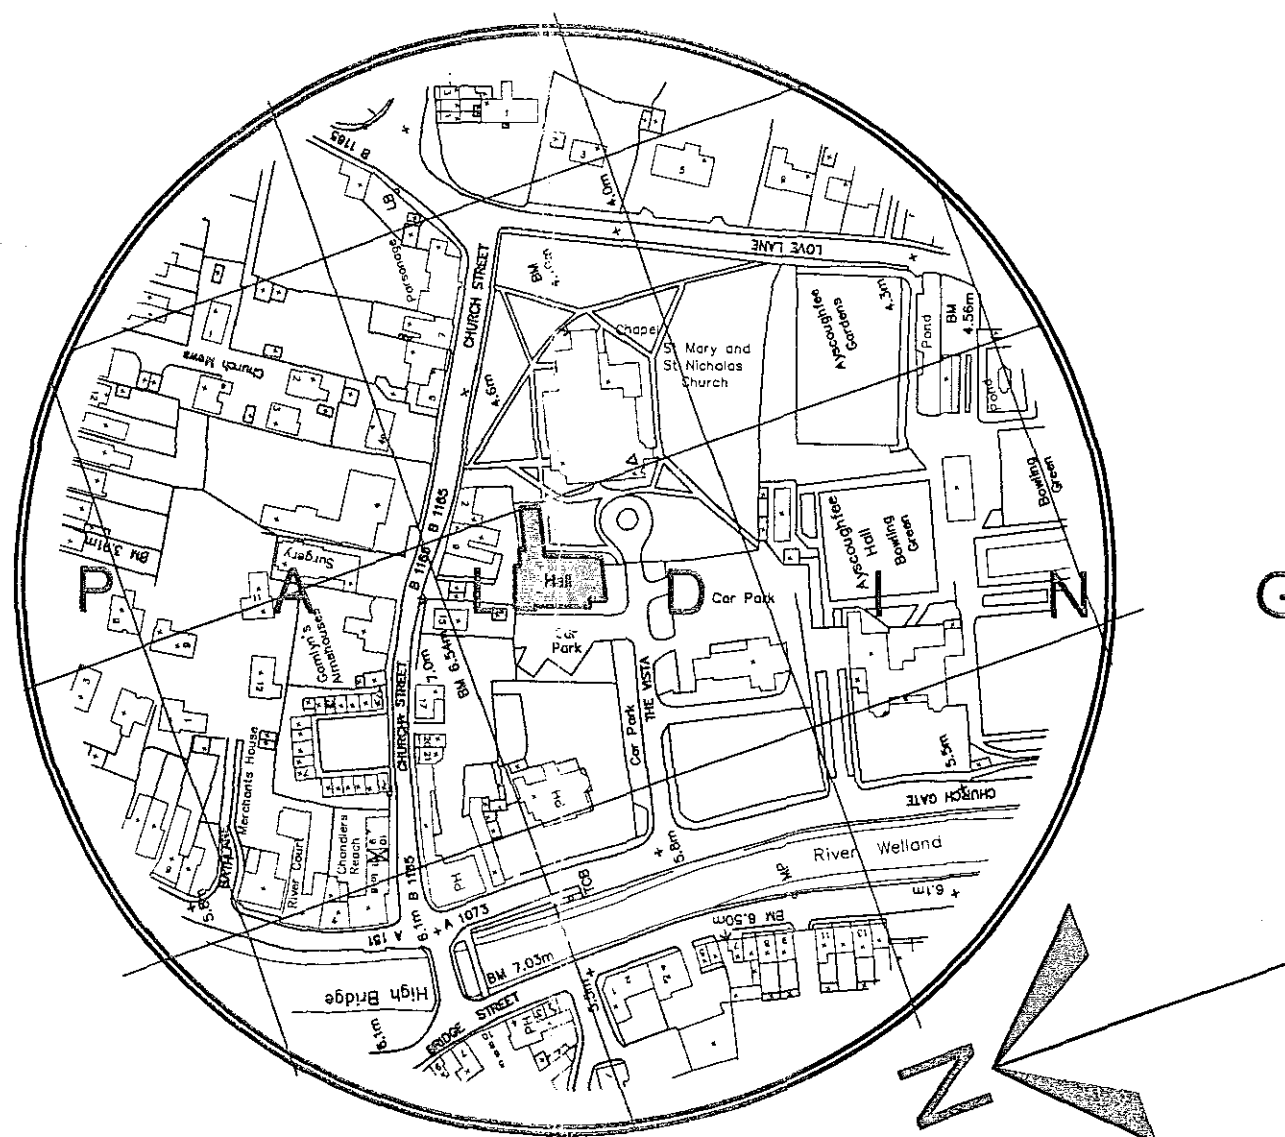

FLOOR AREAS : -

Basement Floor Area = 77.6m²
 Ground Floor Area = 521.3m²
 First Floor Area = 75.4m²
 Total Floor Area = 675.3m²

Site Area = 994.4m²

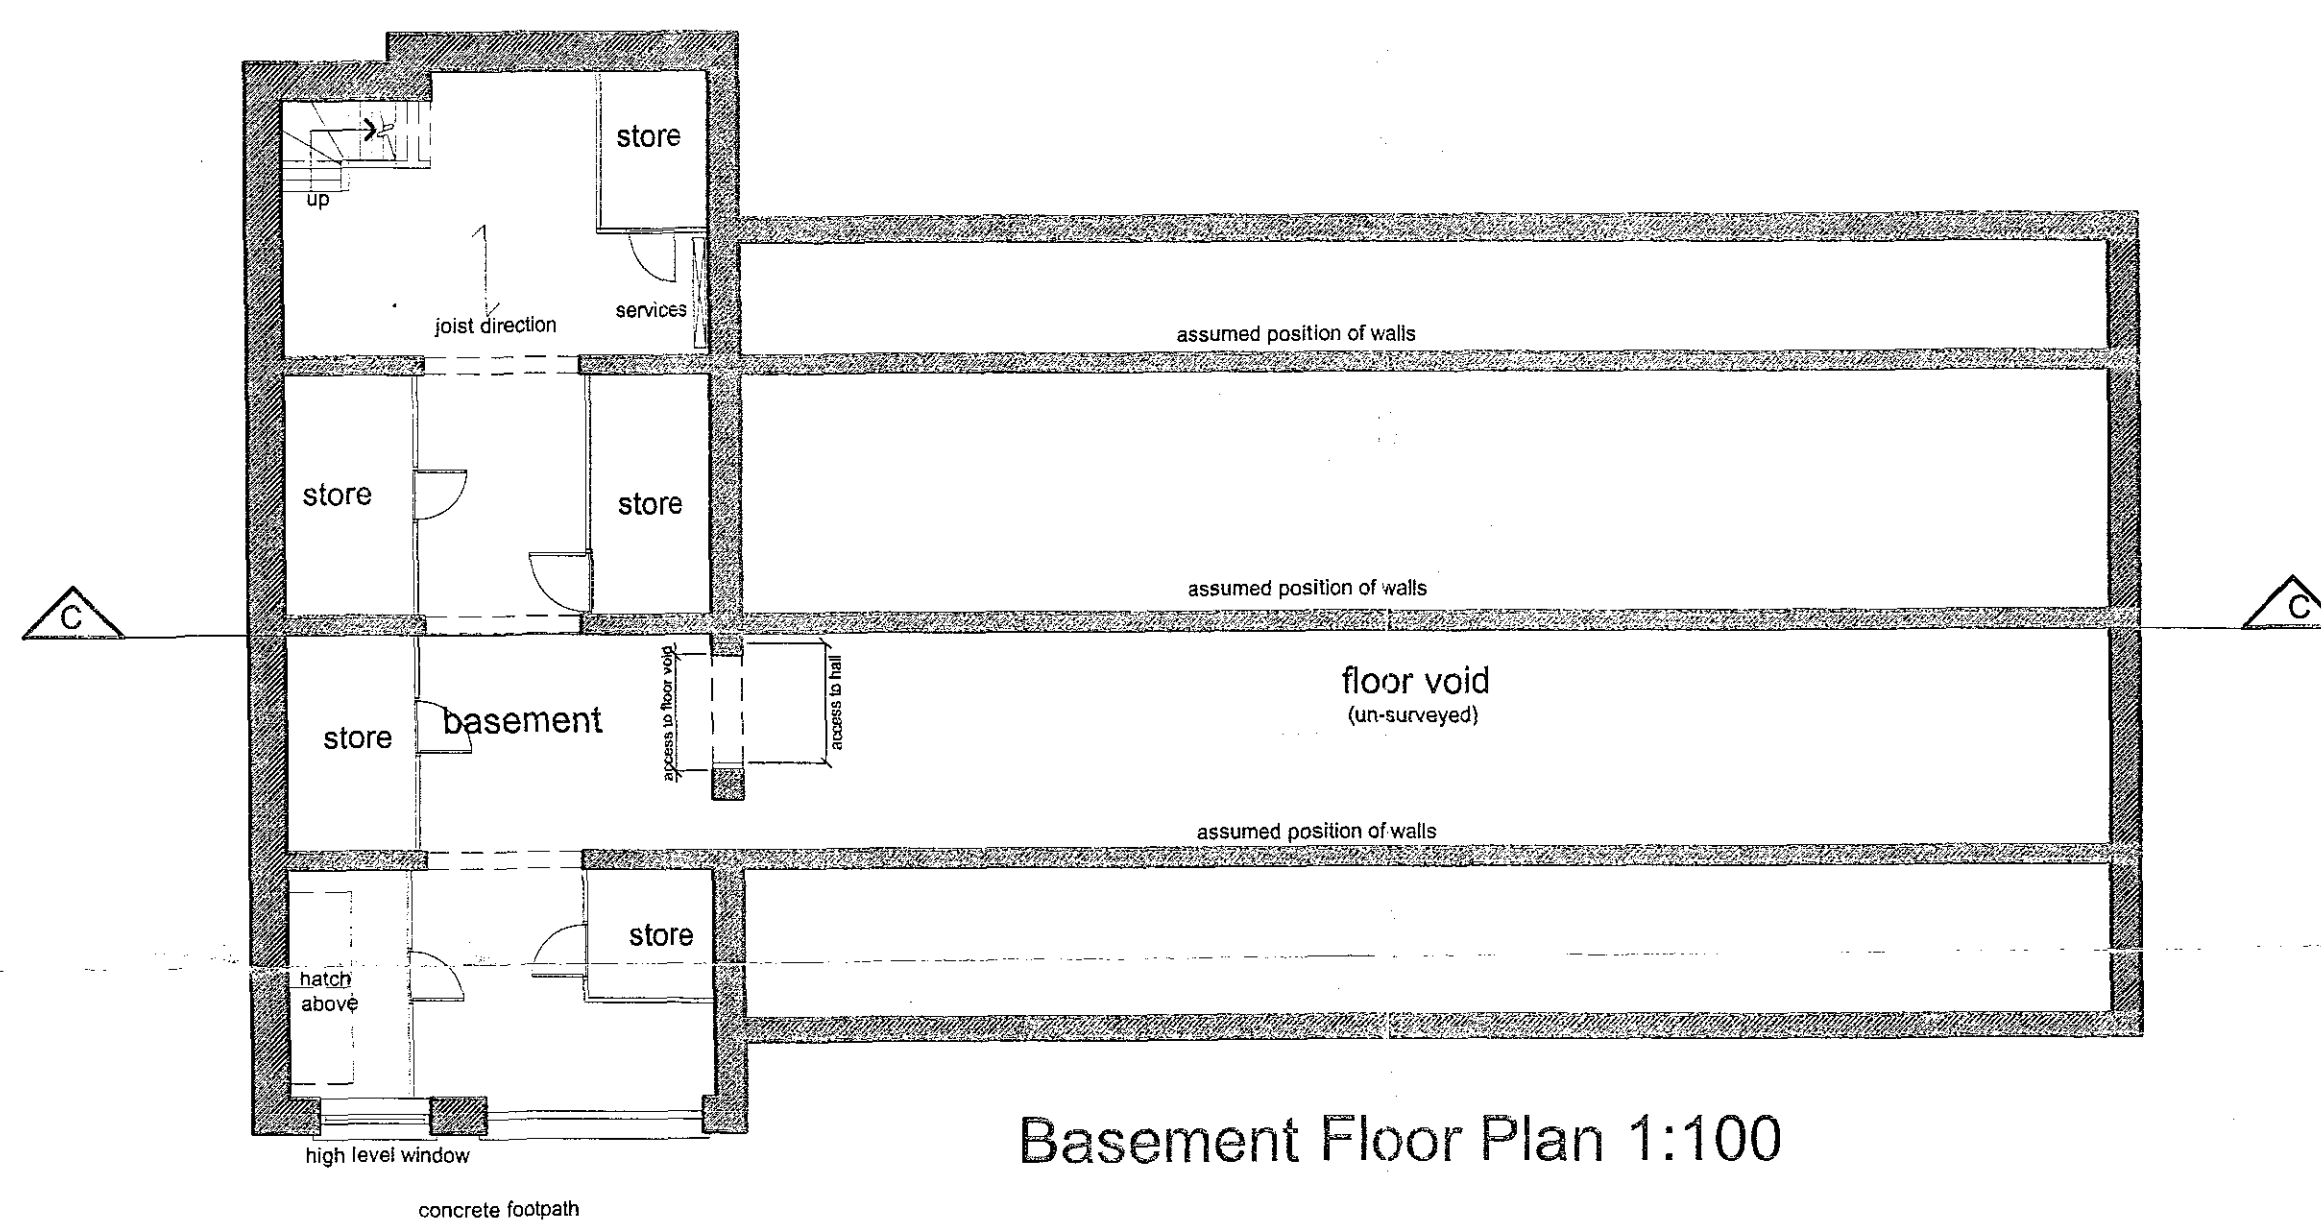

**DETERMINED
PLAN**

SHDC
Planning & Development
31 MAR 2004
Ref: 0443/04

Proposed Restoration Of Vista Hall, Spalding, Lincs.
 1:100 1:2500
 Survey Drawing - Plans
 A March 2004 (Clients Name)

557/01A
 Vista Voluntary Hub
 December 2003

ARCH
 Sustainable Ecological Architecture Ltd