


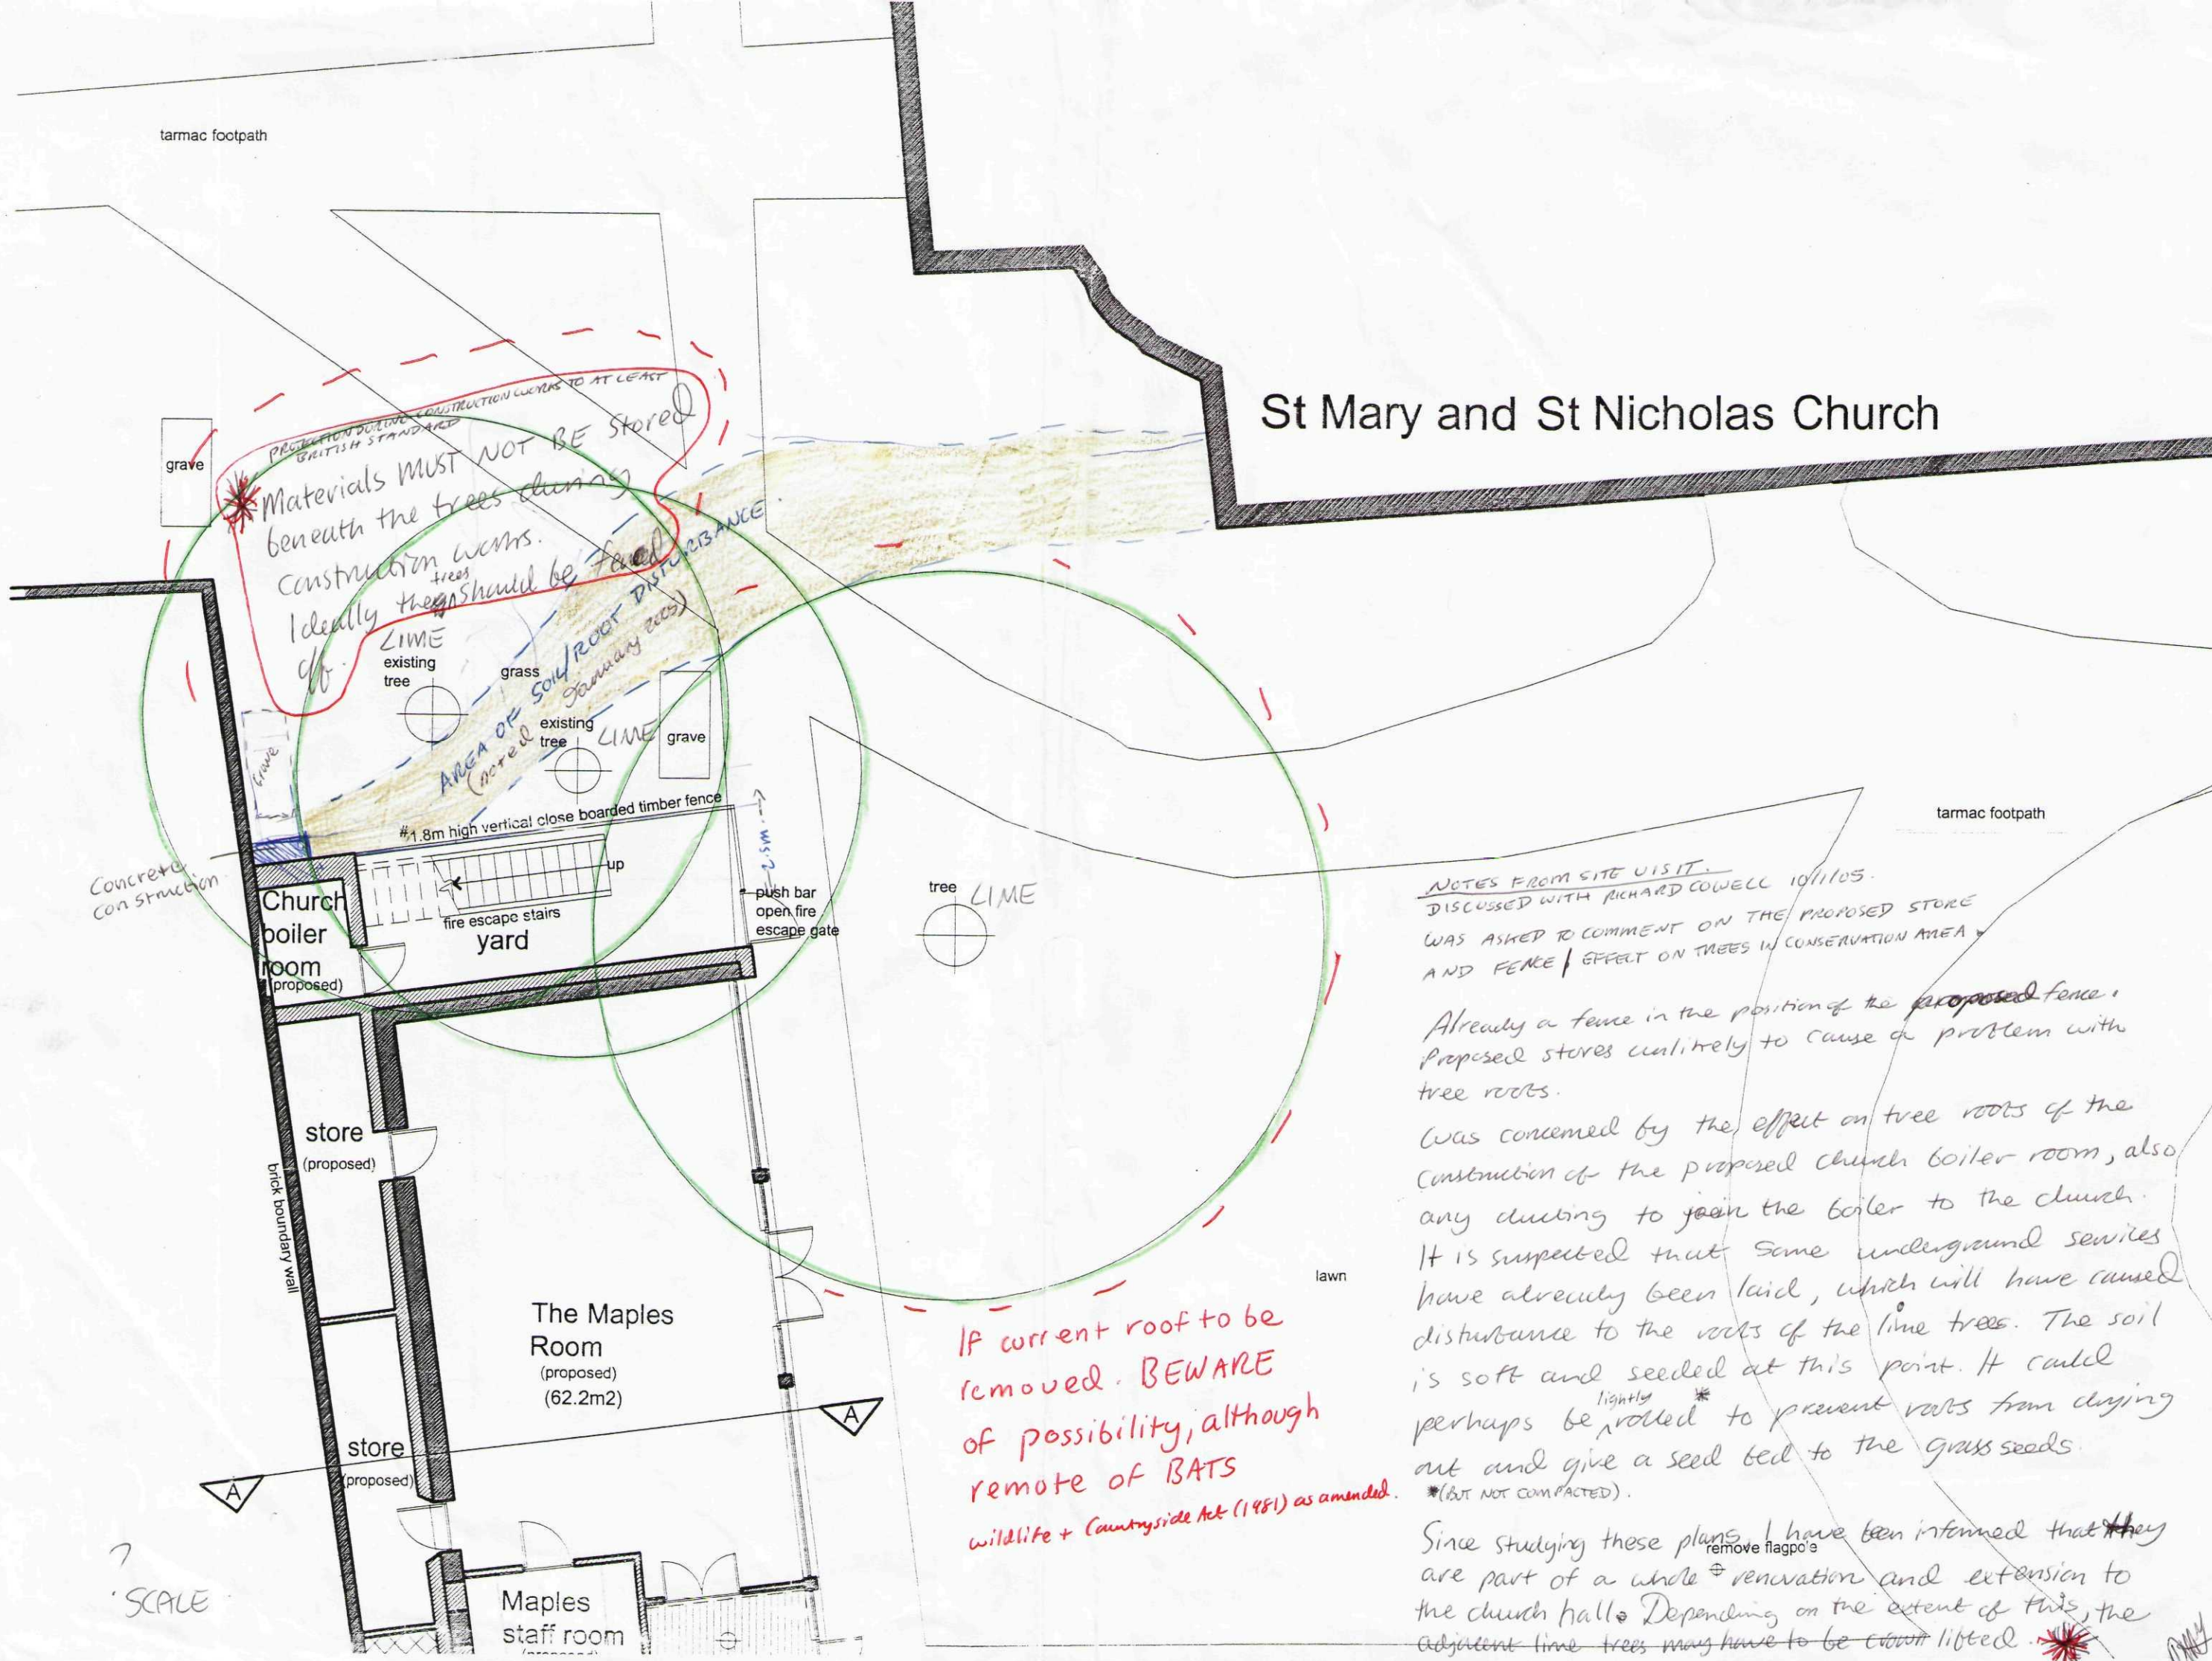

St Mary and St Nicholas Church

NOTES FROM SITE VISIT.
DISCUSSED WITH RICHARD COWELL 10/11/05.
WAS ASKED TO COMMENT ON THE PROPOSED STORE
AND FENCE / EFFECT ON TREES IN CONSERVATION AREA

Already a fence in the position of the ~~proposed~~ fence.
Proposed stores unlikely to cause a problem with
tree roots.

Was concerned by the effect on tree roots of the
construction of the proposed church boiler room, also
any digging to join the boiler to the church.
It is suspected that some underground services
have already been laid, which will have caused
disturbance to the roots of the lime trees. The soil
is soft and seeded at this point. It could
perhaps be ^{lightly} rolled* to prevent roots from drying
out and give a seed bed to the grass seeds.

* (BUT NOT COMPACTED).
Since studying these plans, I have been informed that ~~they~~
are part of a whole ^{remove flagpoles} renovation and extension to
the church hall. Depending on the extent of this, the
adjacent lime trees may have to be crown lifted.

IF current roof to be
removed. BEWARE
of possibility, although
remote of BATS
wildlife + Countryside Act (1981) as amended.

SCALE