



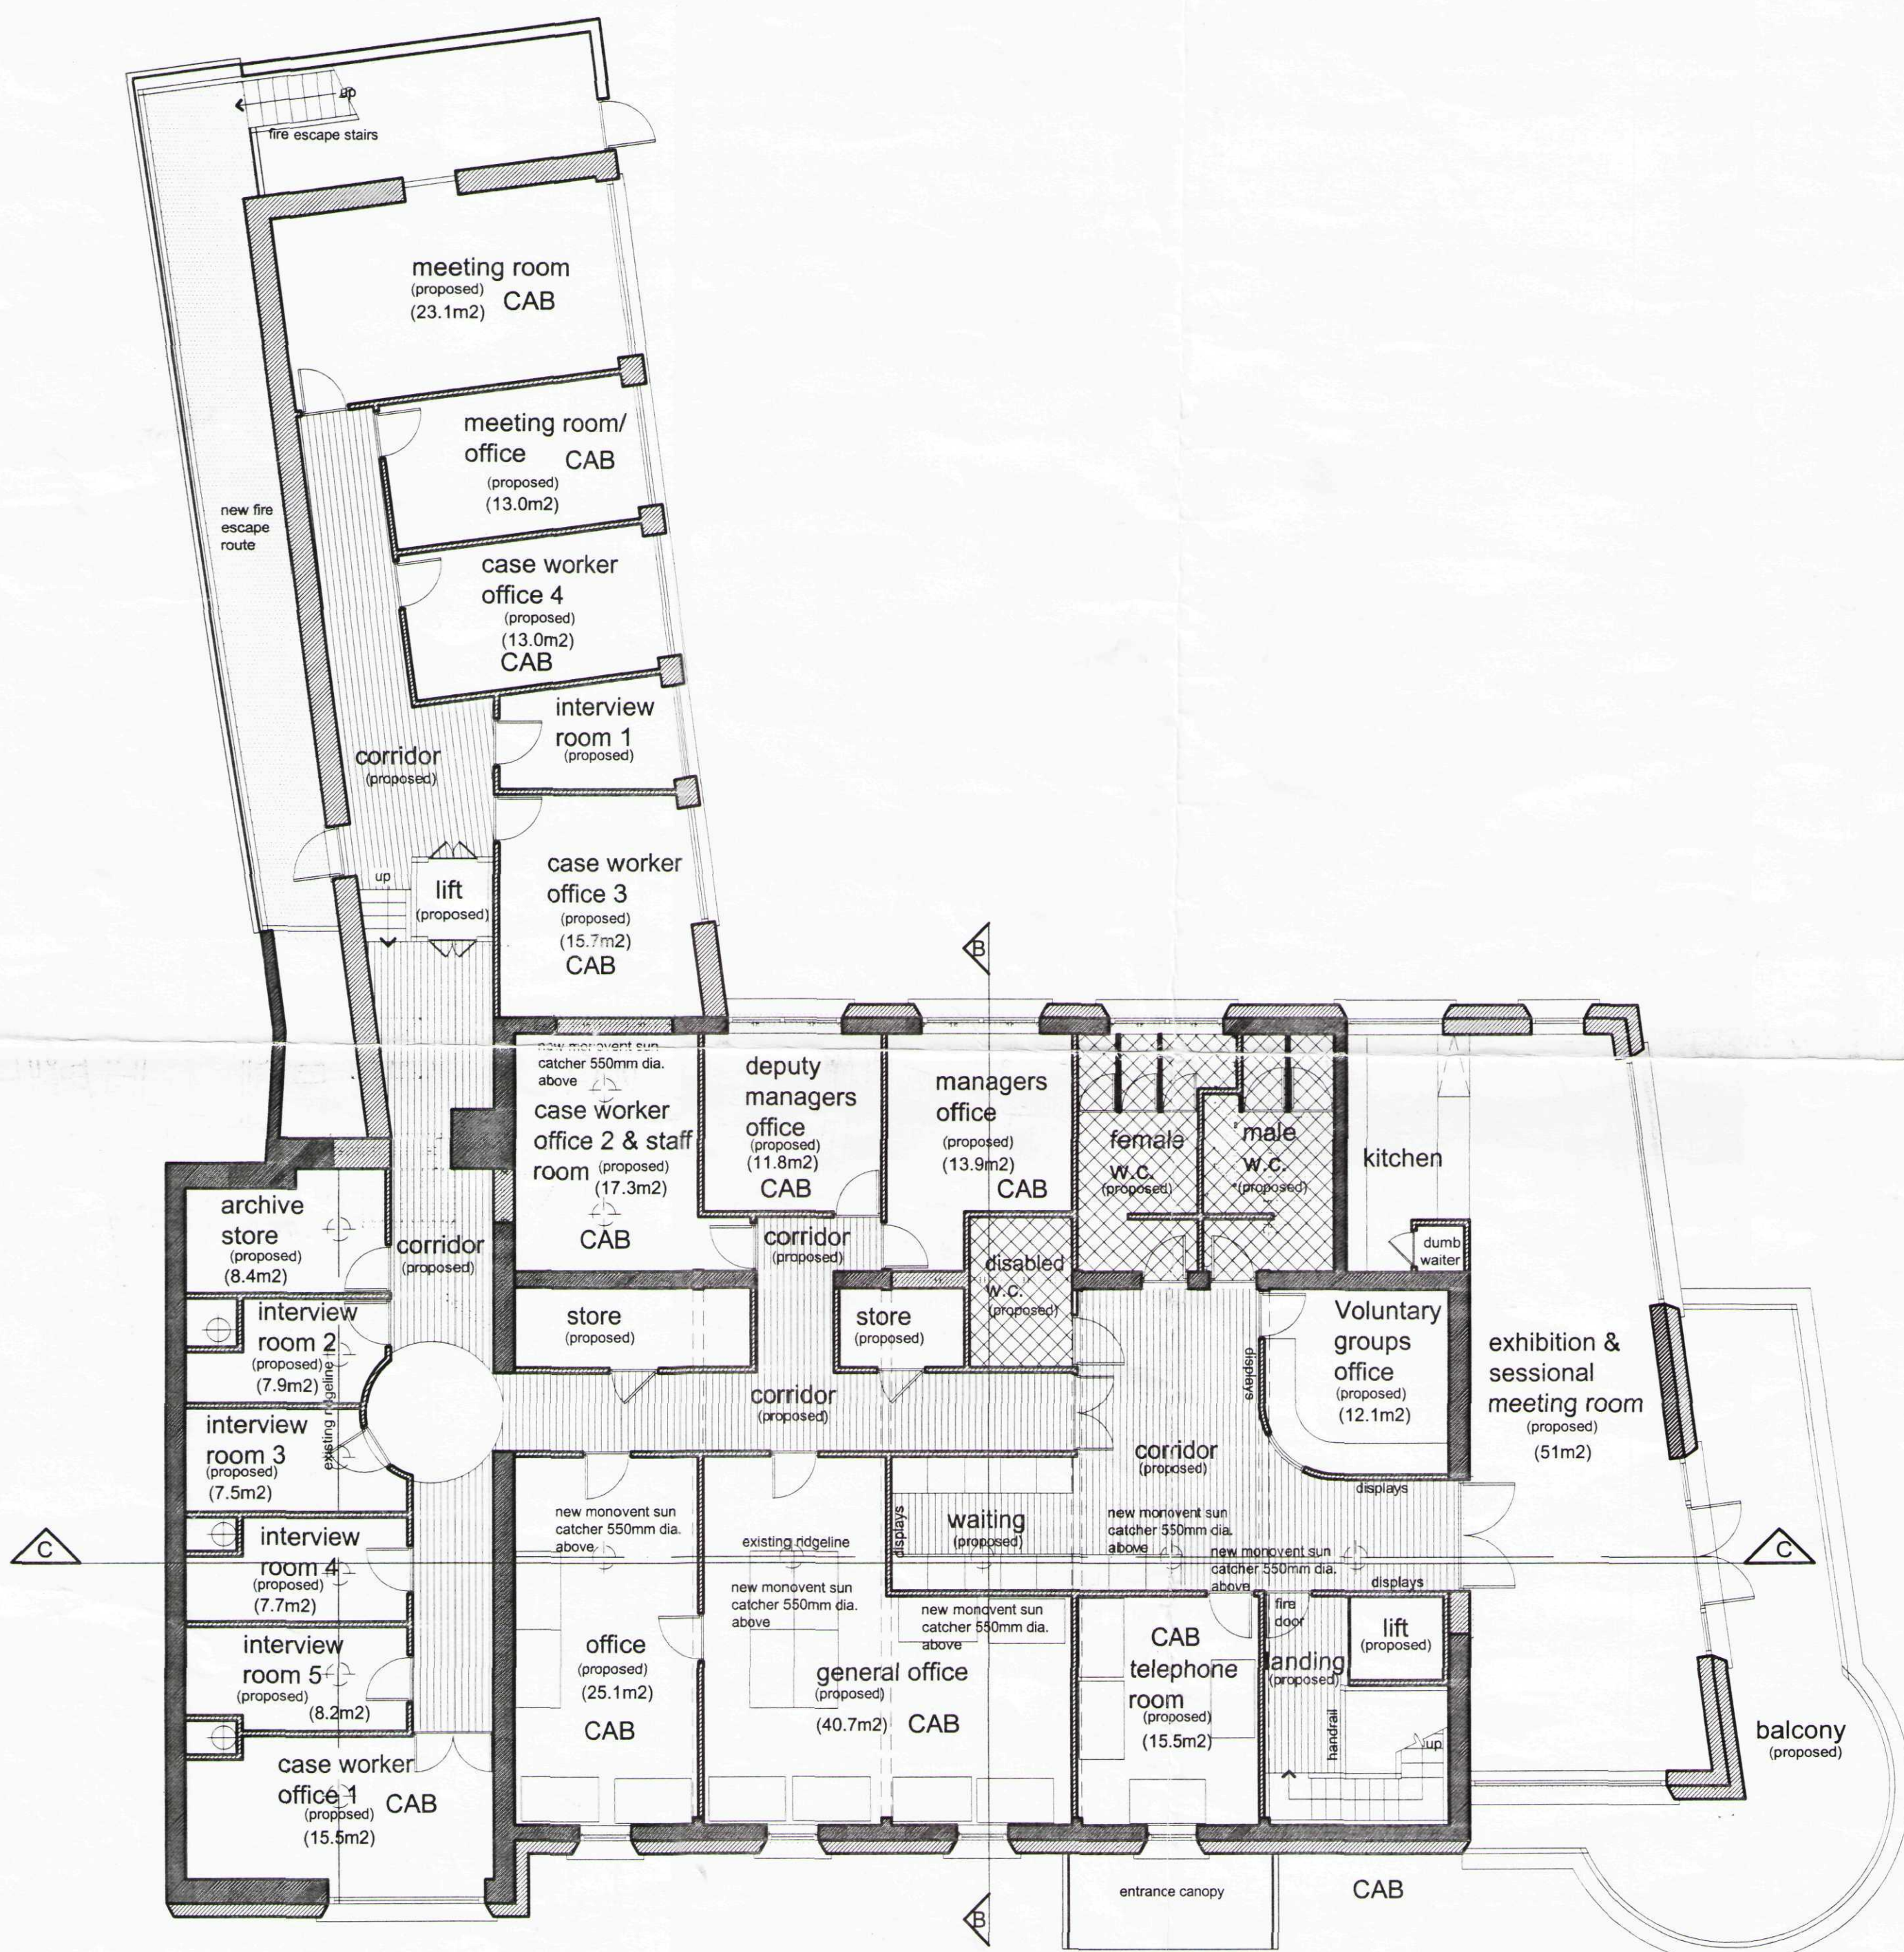

First Floor Plan 1:100



Location Plan 1:1250

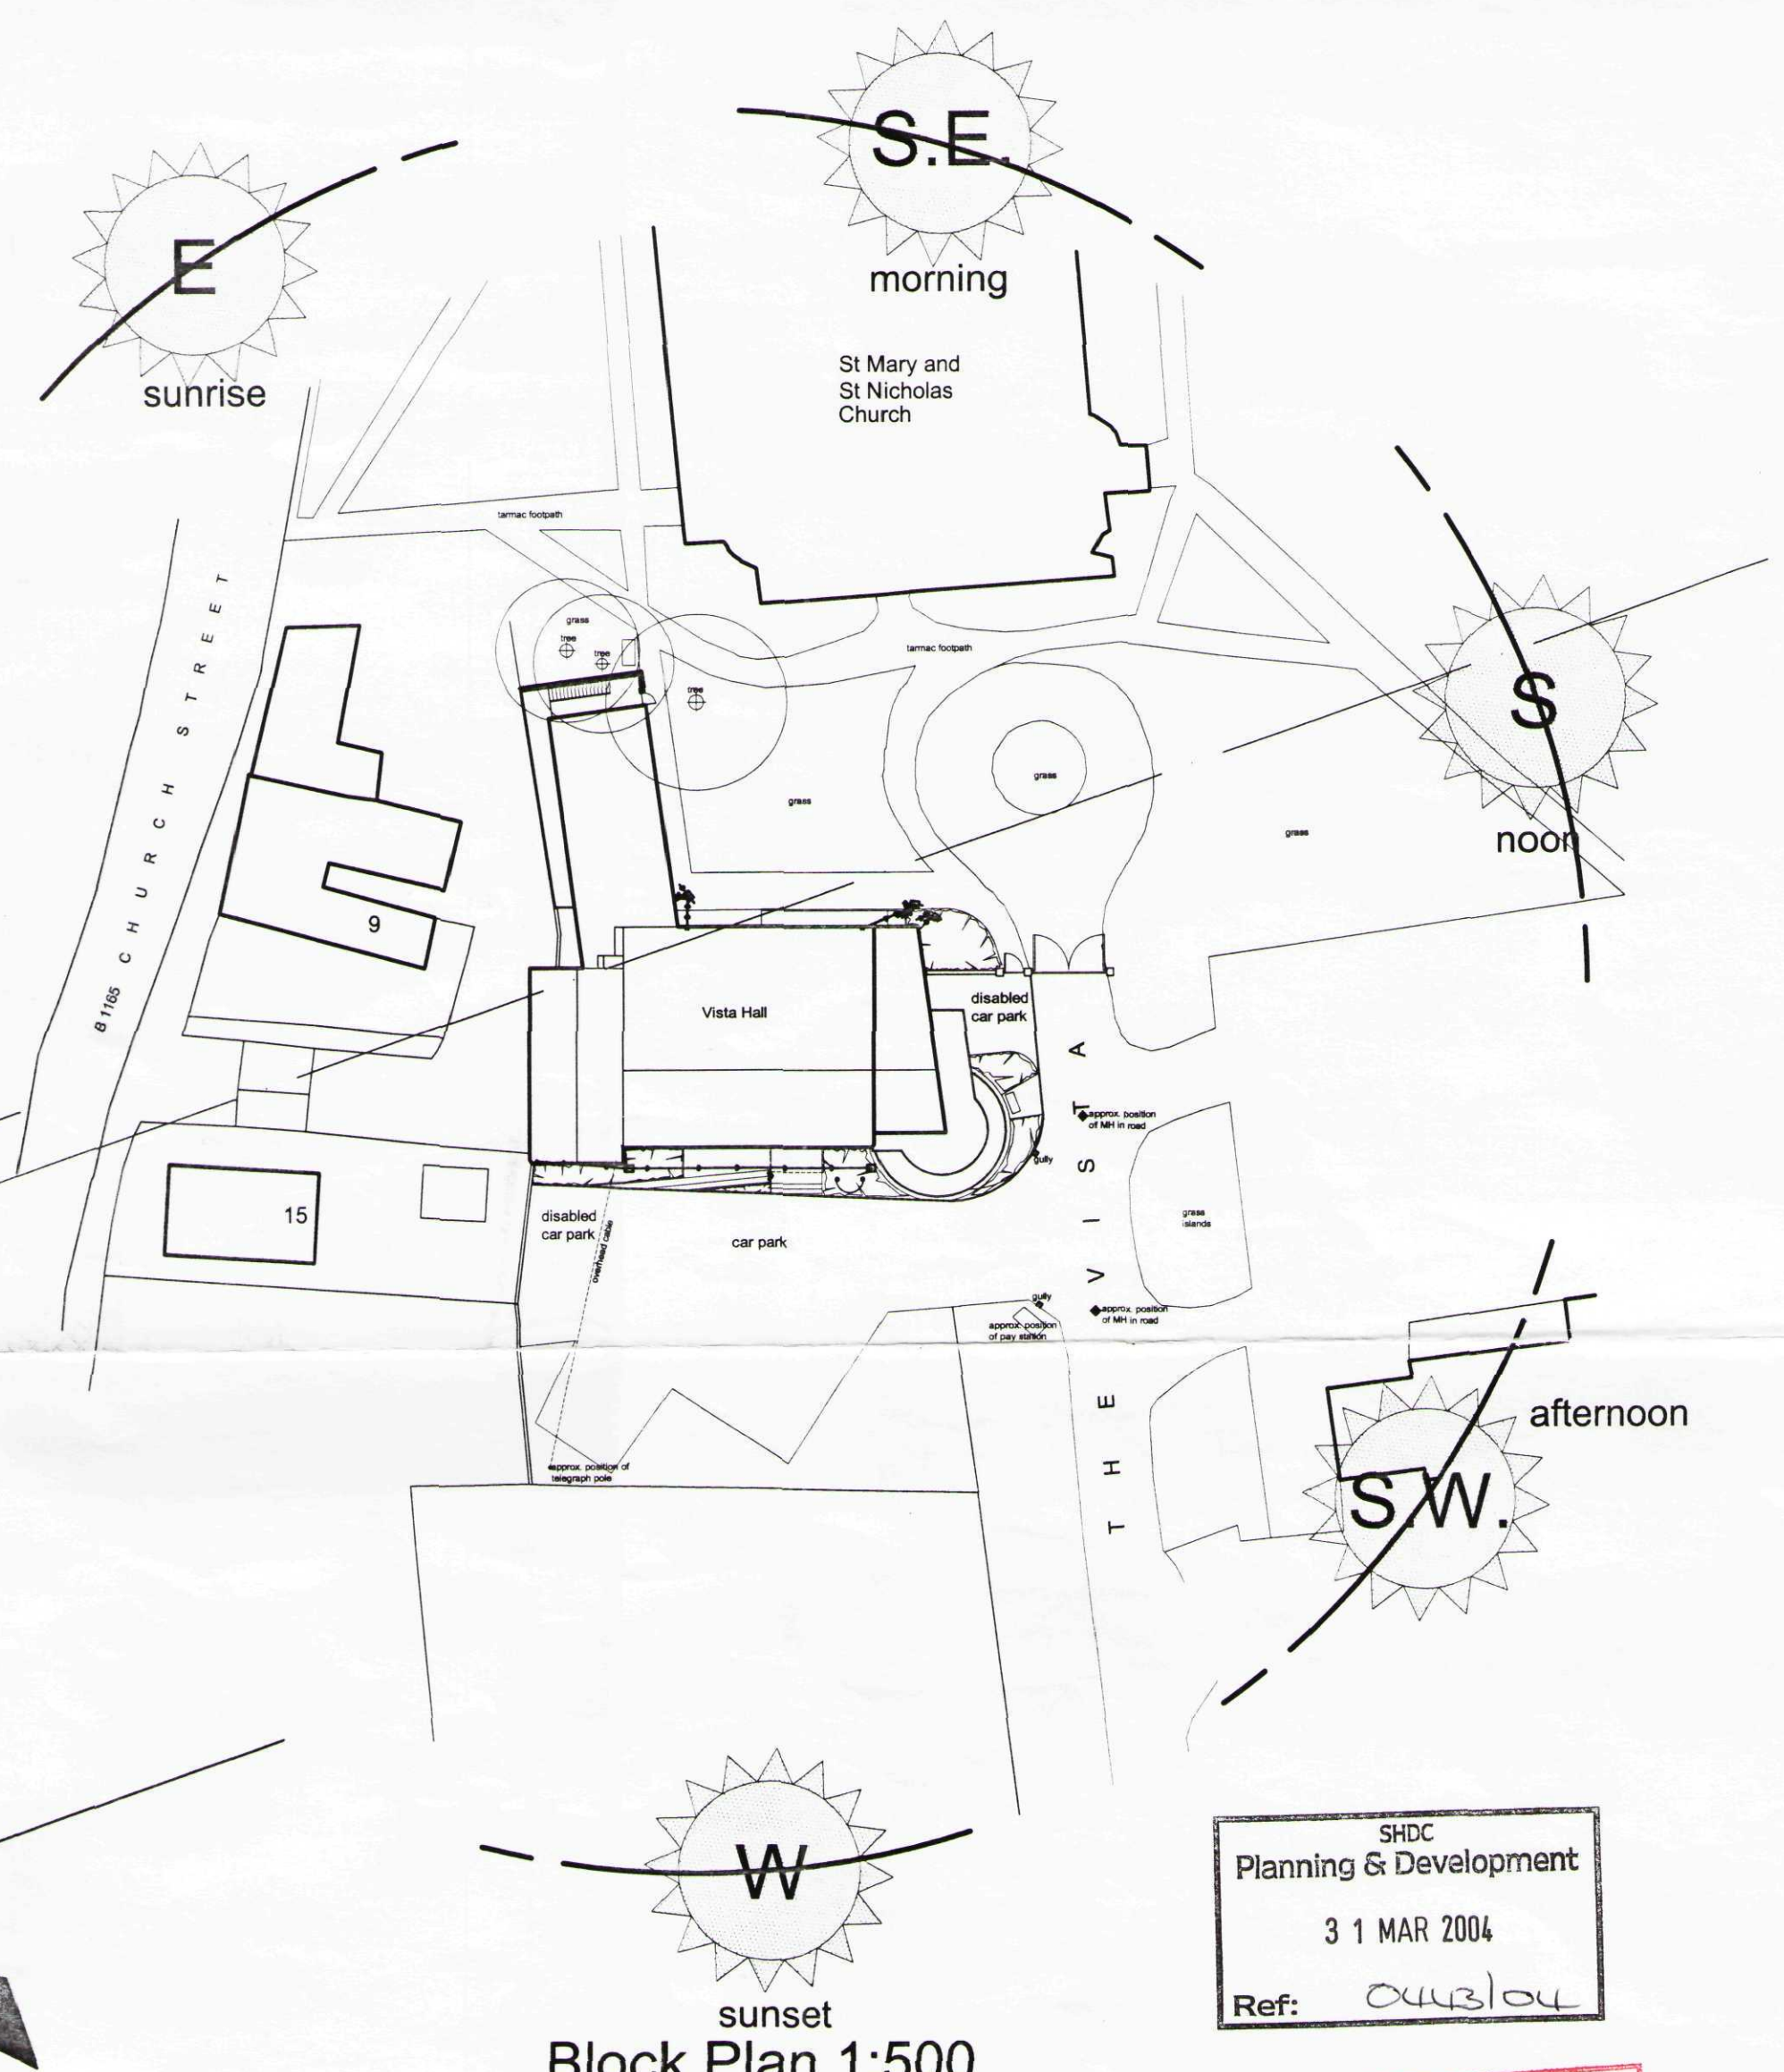

Block Plan 1:500

SHDC
Planning & Development
31 MAR 2004
Ref: 04/13/04

SUPERSEDED

Proposed Refurbishment Of Vista Hall, Spalding, Lincs.	JOB
1:100 1:500 1:1250	SCALE
Scheme Drawing - First Floor Plan & Location Plan	TITLE
A March 2004 (Clients Amendments)	REVISED

557/05A
Vista Voluntary Hub
January 2004

SEARCH
Sustainable Ecological Architecture Ltd