


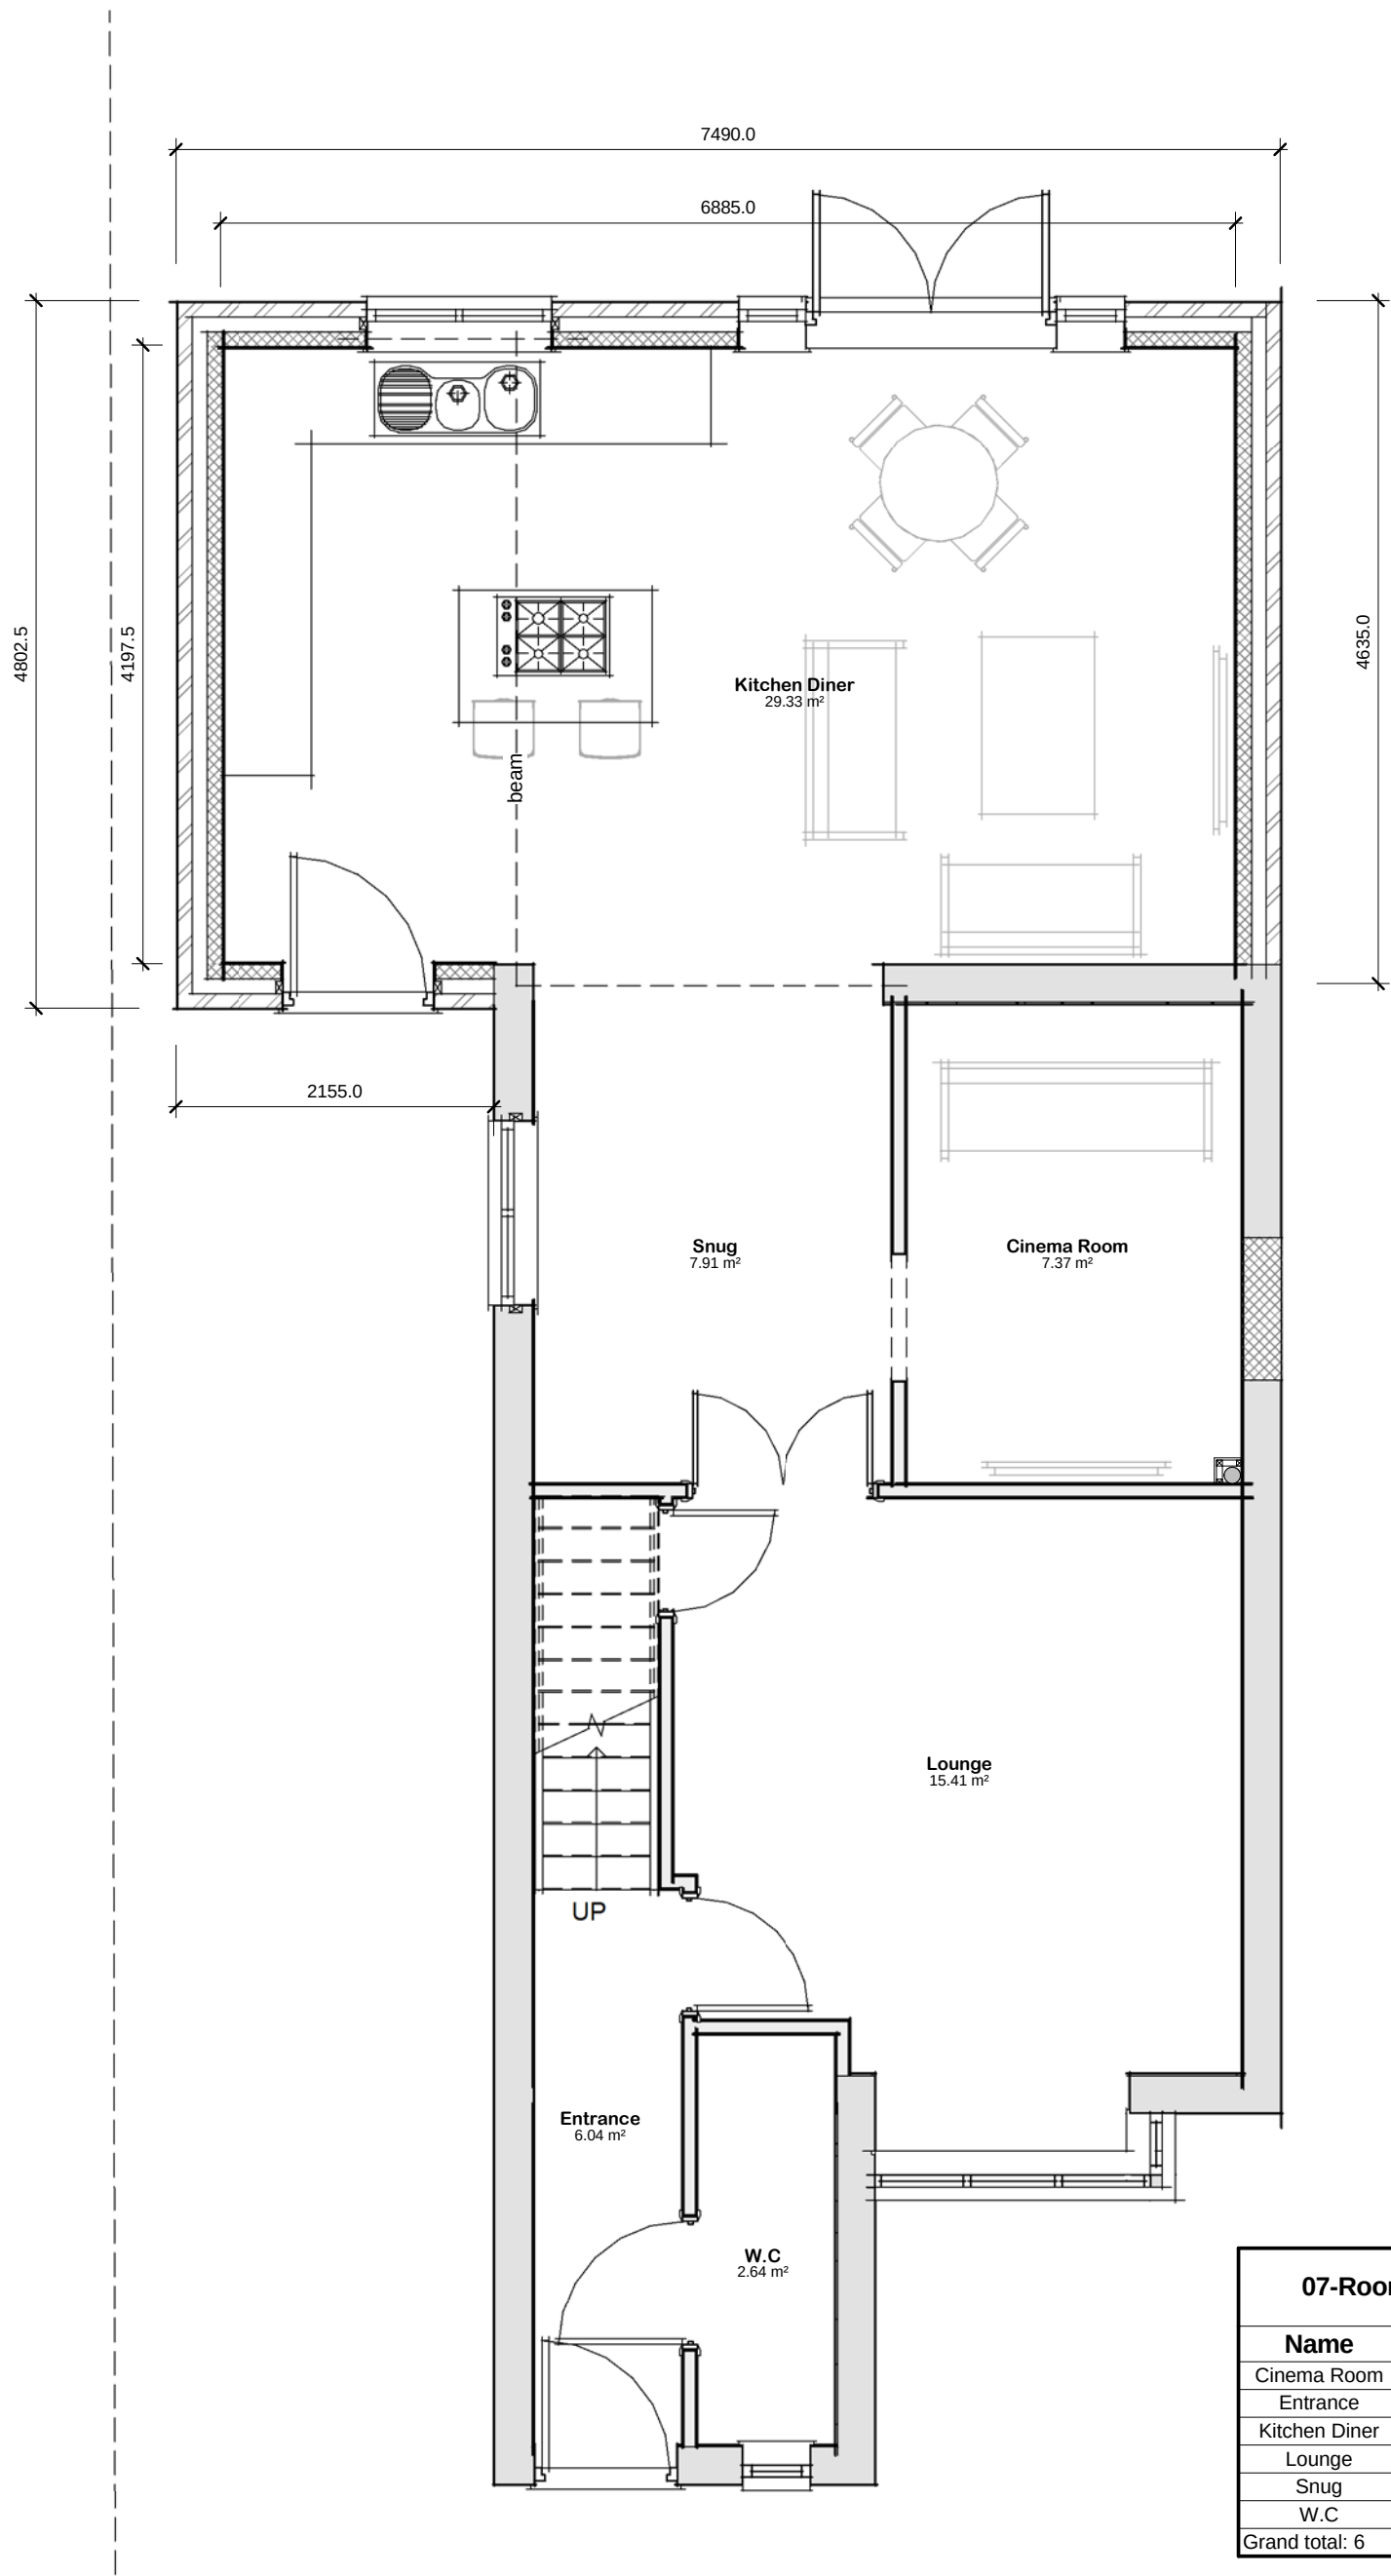

| 07-Room Schedule Grd Floor |          |           |
|----------------------------|----------|-----------|
| Name                       | Area     | Perimeter |
| Cinema Room                | 7.35 m²  | 11.0 m    |
| Entrance                   | 6.05 m²  | 14.7 m    |
| Kitchen Diner              | 29.35 m² | 22.4 m    |
| Lounge                     | 15.40 m² | 16.5 m    |
| Snug                       | 7.90 m²  | 11.4 m    |
| W.C                        | 2.65 m²  | 7.6 m     |
| Grand total: 6             | 68.70 m² | 83.6 m    |

01 - Ground Floor Plan  
1 : 50