


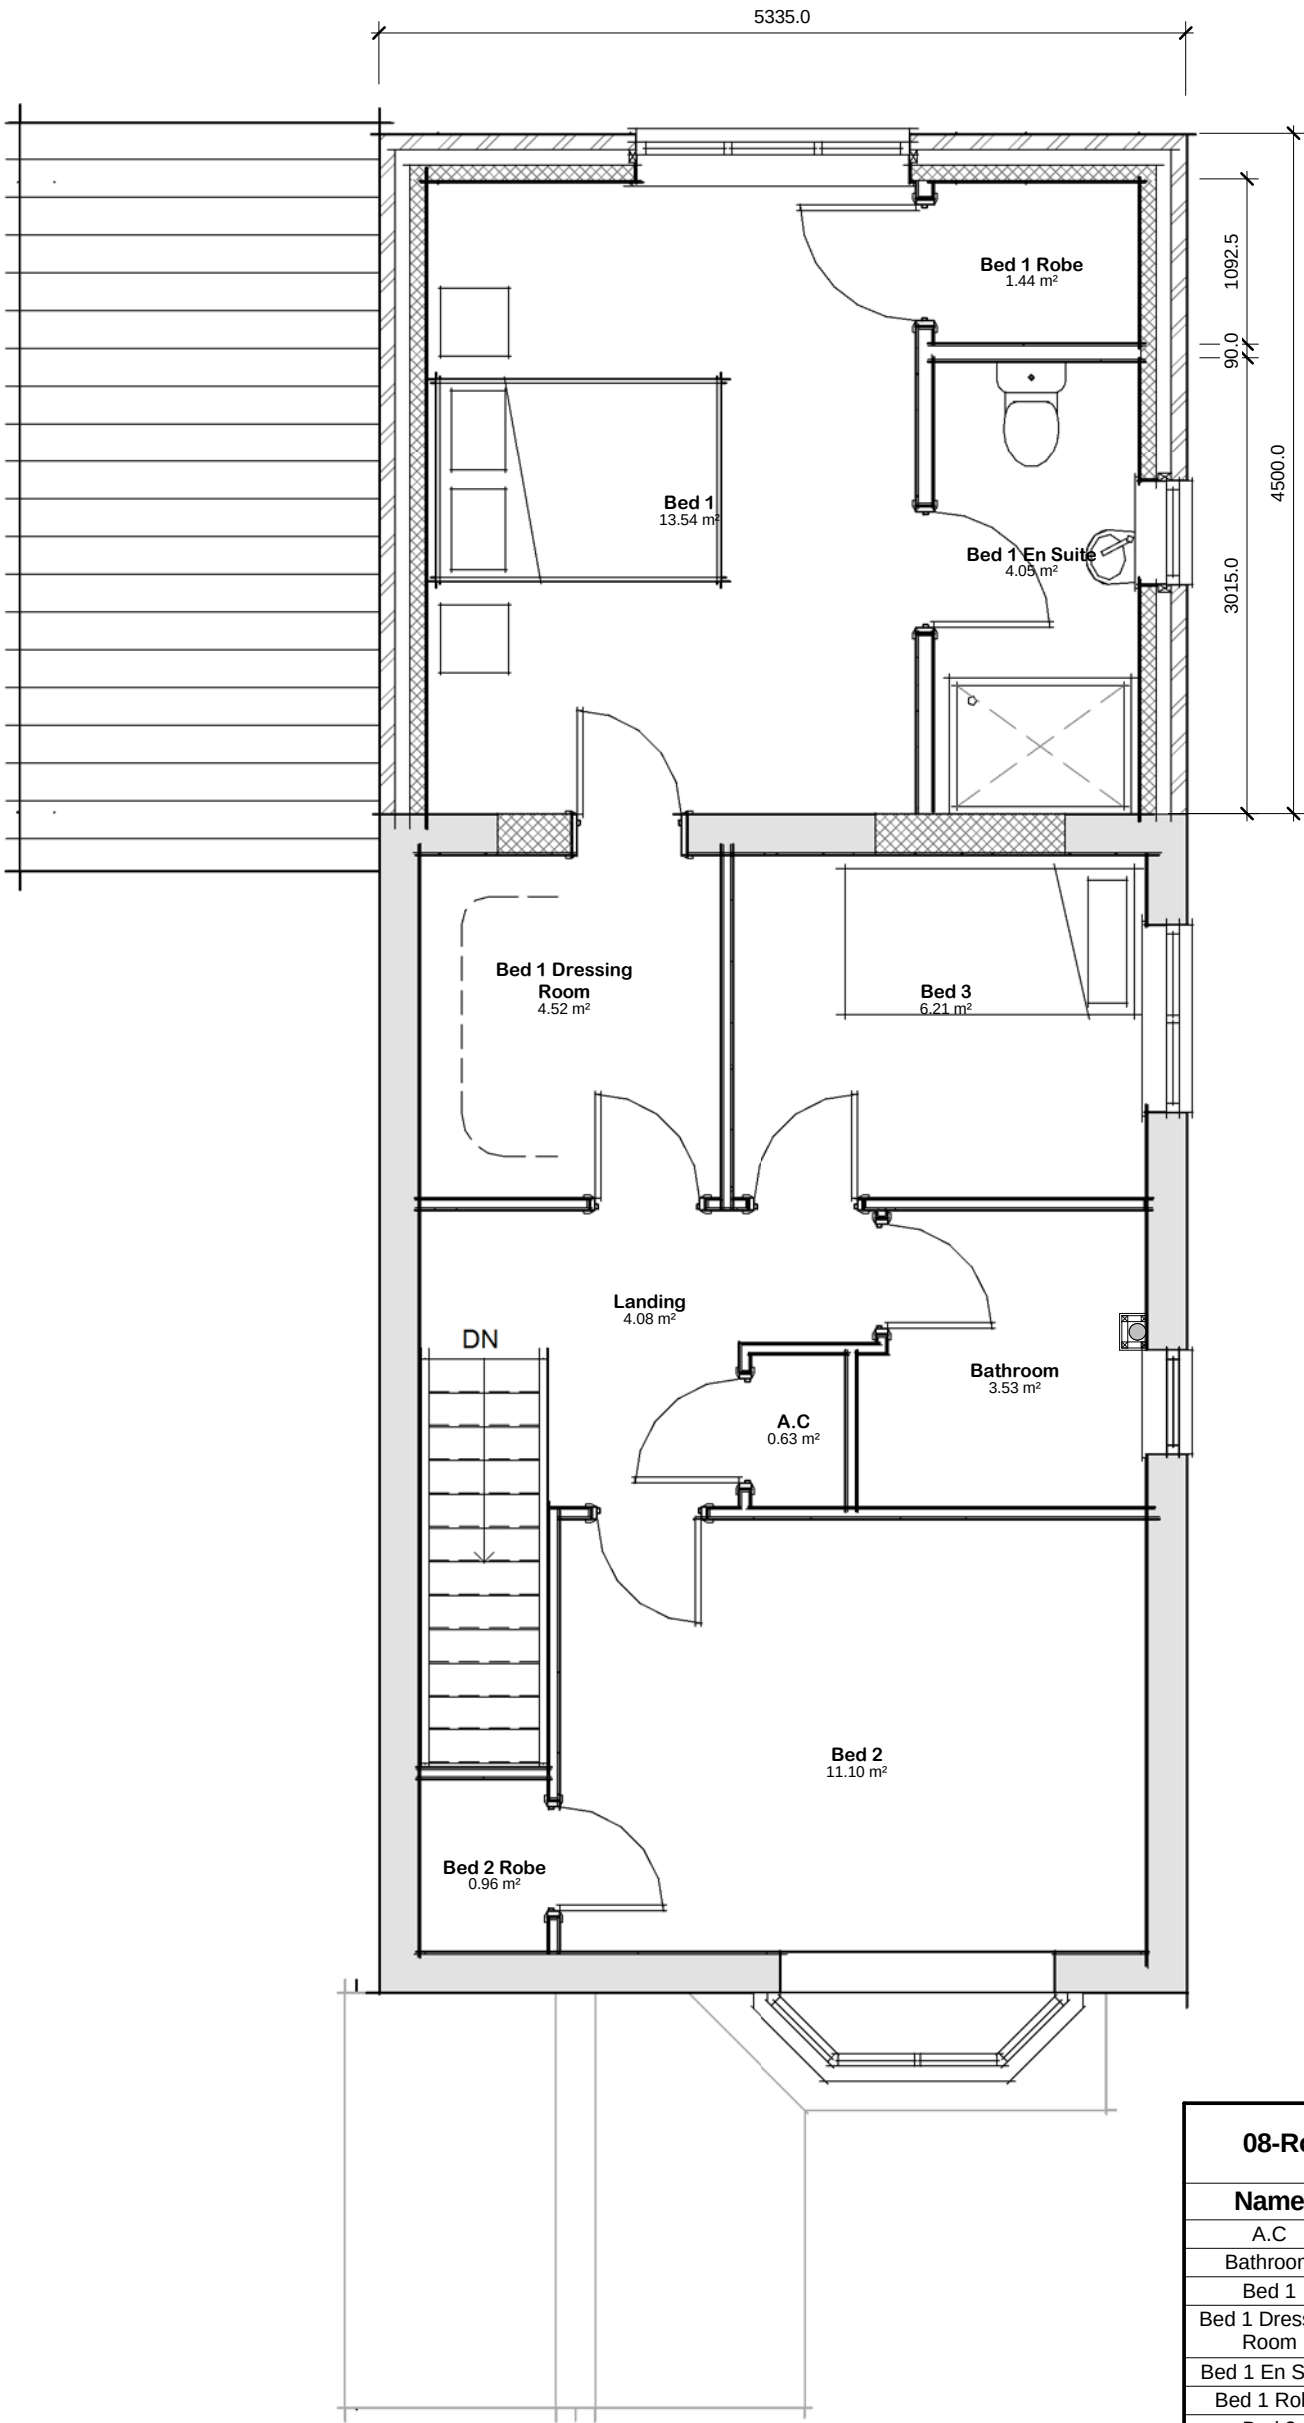

| 08-Room Schedule First Floor |          |           |
|------------------------------|----------|-----------|
| Name                         | Area     | Perimeter |
| A.C                          | 0.65 m²  | 3.3 m     |
| Bathroom                     | 3.55 m²  | 7.7 m     |
| Bed 1                        | 13.55 m² | 14.8 m    |
| Bed 1 Dressing Room          | 4.50 m²  | 8.5 m     |
| Bed 1 En Suite               | 4.05 m²  | 8.7 m     |
| Bed 1 Robe                   | 1.45 m²  | 4.8 m     |
| Bed 2                        | 11.10 m² | 13.5 m    |
| Bed 2 Robe                   | 0.95 m²  | 4.0 m     |
| Bed 3                        | 6.20 m²  | 10.0 m    |
| Landing                      | 4.10 m²  | 9.9 m     |
| Grand total: 10              | 50.05 m² | 85.2 m    |

02 - 1st Floor Plan  
1 : 50