


PROPOSED SIGN

FRONT VIEW - 1:50

SIDE VIEW - 1:50

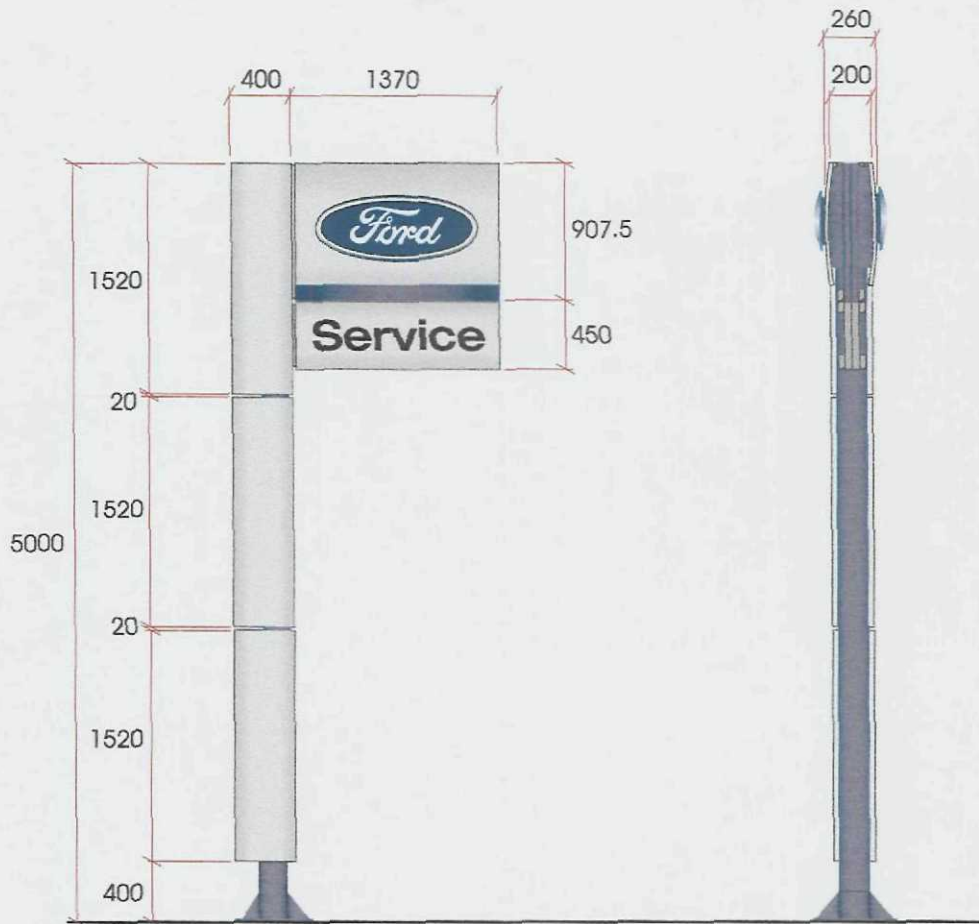

5 METRE POLE SIGN CORE STANDARD

EXISTING



SIGN A

1 off new 5 metre pole sign complete with a projecting oval logo box sign and a sec base.

O/A size of projecting box 1370mm x 907.5mm

O/A size of secondary projecting box 1370mm x 450mm

Total weight of sign 545kg including 2 projection boxes

O/A height of text 200mm

CONSTRUCTION

The sign is constructed from a steel pole stoved blue (RAL 270 30 35) clad with SMC p

PROJECTING BOX CONSTRUCTION

Main face panels are constructed from radiused aluminium panels PVDF sprayed silv sprayed Ford blue (RAL 5010) Brand clip face panels are to be aperture cut to acce white acrylic with a chrome outline.

SECONDARY TEXT PROJECTING SIGN

The sign is made from 3mm alucobond panels sprayed silver grey (RAL 9006) fold ov panels are aperture cut to accept 3mm white acrylic moulded letters with 3M matt t face panels to maintain co-ordination with other DIAP 3 signage.

ILLUMINATION

Brand clip button logos are internally illuminated by banks of fluorescent tubing. The of the pole. The button oval logo is designed to provide a halo illumination effect. TOTAL ELECTRICAL LOADING OF THE COMPLETE SIGN:- 8 amps

NOTE - DEALER TO SUPPLY POWER SUPPLY TO LOCATION - CARE TO BE TAKEN WHILST DIGI

FOUNDATION/BASE

Where new bases are to be installed by ASG, it is the clients responsibility to ensure the base that will hinder or prevent the installation as this information cannot be ascertain aborted installations, damage to services or re-submitting of Planning Applications sh check for services before agreeing sign locations.

If the existing Signs concrete base is to be reused, it is the Client's responsibility to ensi any failures of the base or the fixing studs to the new sign, and will request that the Cl installation should the existing base be reused, only the products itself will carry out St Should the existing base be reused an Adaptor Plate may be required to suit the exist

 enquiries@asg.co.uk asg.co.uk	asg (warwick) ltd oak tree road A46 eastern bypass binley, coventry CV3 2UL t. 02476 608200 f. 02476 608201	SCALE APPLIES TO AN ORIGINAL ON A3 TEMPLATE ONLY	CLIENT  FORD MOTOR COMPANY	Job Number 802538	Draughtsman Gary Stonestreet	Date 13/7/09	Revision B	Amendments Rev B by	
		Dwg. No. 2	SITE EMG, St. John's Road, Spalding, Lincolnshire, PE11 1JA	SRF Number 54013	Dealer Code 74137AA	Scale As shown@A3	© THIS DRAWING IS COPYRIGHT, A		

AMENDED PLAN


Ref. A1

SHDC
Planning & Development
30 SEP 2009
Ref: 0649-09

PROPOSED SIGN

FRONT VIEW - 1:50

SIDE VIEW - 1:50

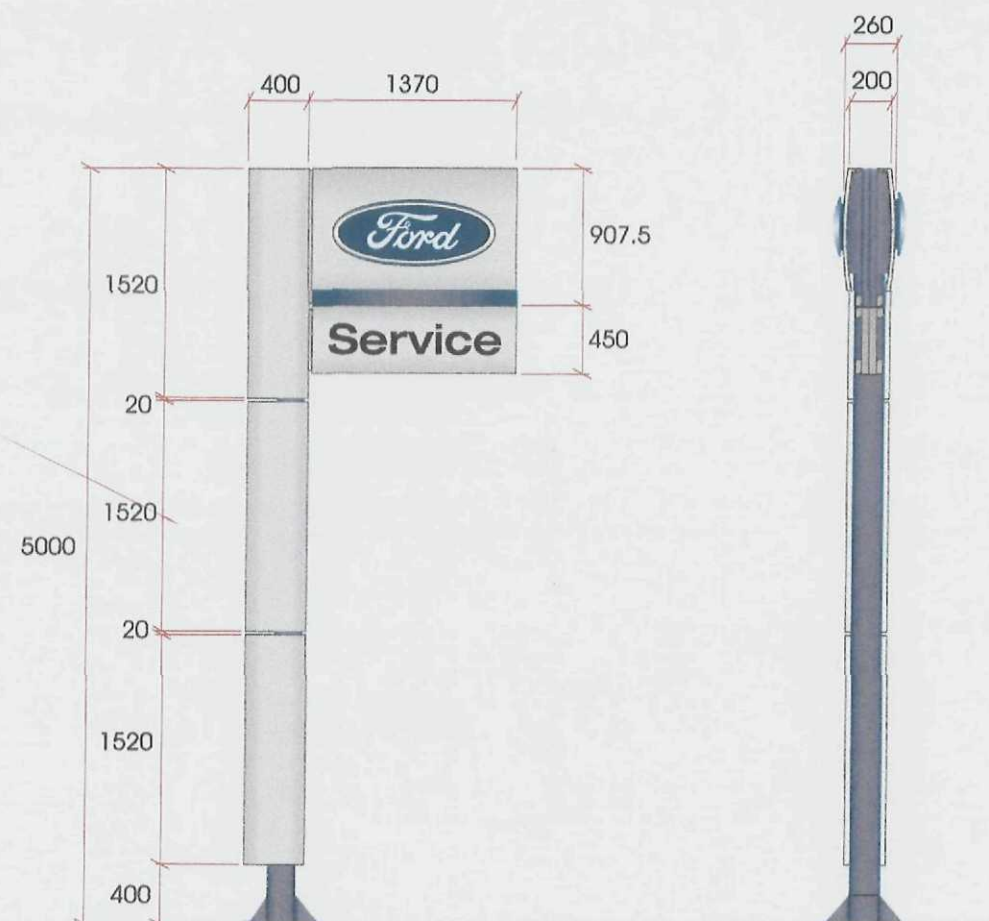

5 METRE POLE SIGN CORE STANDARD

EXISTING



PROPOSED



SIGN A

1 off new 5 metre pole sign complete with a projecting oval logo box sign and a secondary projecting box sign. Pole sign comes complete with a new concrete base.

O/A size of projecting box 1370mm x 907.5mm

O/A size of secondary projecting box 1370mm x 450mm

Total weight of sign 545kg including 2 projection boxes

O/A height of text 200mm

CONSTRUCTION

The sign is constructed from a steel pole stoved blue (RAL 270 30 35) clad with SMC panels PVDF sprayed silver grey (RAL 9006).

PROJECTING BOX CONSTRUCTION

Main face panels are constructed from radiused aluminium panels PVDF sprayed silver grey (RAL 9006). The face panels are fixed to an alucobond back panels sprayed Ford blue (RAL 5010). Brand clip face panels are to be aperture cut to accept a size 4 Ford button oval logo formed from 3 mm blue acrylic with text in white acrylic with a chrome outline.

SECONDARY TEXT PROJECTING SIGN

The sign is made from 3mm alucobond panels sprayed silver grey (RAL 9006) fold over a 50mm x 50mm x 4mm steel box section internal framework. The face panels are aperture cut to accept 3mm white acrylic moulded letters with 3M matt black vinyl applied to face. A blue vinyl strip is located at the bottom of the face panels to maintain co-ordination with other DIAP 3 signage.

ILLUMINATION

Brand clip button logos are internally illuminated by banks of fluorescent tubing. The pole sign also illuminated via a blue light channel positioned on the rear face of the pole. The button oval logo is designed to provide a halo illumination effect.

TOTAL ELECTRICAL LOADING OF THE COMPLETE SIGN:- 8 amps

NOTE - DEALER TO SUPPLY POWER SUPPLY TO LOCATION - CARE TO BE TAKEN WHILST DIGGING OUT BASE AS SERVICES MAY BE IN THE VICINITY.

FOUNDATION/BASE

Where new bases are to be installed by ASG, it is the clients responsibility to ensure that there are no Services (gas, water, electricity, BT etc) in the area of the new base that will hinder or prevent the installation as this information cannot be ascertained by ASG during the Survey. ASG will not be responsible for any costs of aborted installations, damage to services or re-submitting of Planning Applications should services be found at time of carrying out the installation. Clients should check for services before agreeing sign locations.

If the existing Signs concrete base is to be reused, it is the Client's responsibility to ensure it meets the criteria required structurally. ASG will not be responsible for any failures of the base or the fixing studs to the new sign, and will request that the Client sign a Waiver Form detailing as such. ASG will not provide Warranty for installation should the existing base be reused, only the products itself will carry out Standard Warranty as per our standard Terms & Conditions. Should the existing base be reused an Adaptor Plate may be required to suit the existing fixing stud arrangement. These details will need to be confirmed by a site

DETERMINED
PLAN

SHDC
Planning & Development
30 SEP 2009
Ref: 0649/09

AMENDED PLAN
Ref: A1

asg asg (warwick) ltd oak tree road A46 eastern bypass binley, coventry CV3 2UL t: 02476 606200 f: 02476 606201 enquiries@asg.co.uk asg.co.uk	SCALE APPLIES TO AN ORIGINAL ON A3 TEMPLATE ONLY	CLIENT FORD MOTOR COMPANY	Job Number 802538	Draughtsman Gary Stonestreet	Date 13/7/09	Revision B	Amendments Rev B by A.J.E on 25/09/09 - Sign A altered
	Dwg. No. 2	SITE EMG, St. John's Road, Spalding, Lincolnshire, PE11 1JA	SRF Number 54013	Dealer Code 74137AA	Scale As shown@A3	© THIS DRAWING IS COPYRIGHT, AND IS THE PROPERTY OF ASG AND IS TO BE USED BETWEEN THEMSELVES AND THE CLIENT.	