



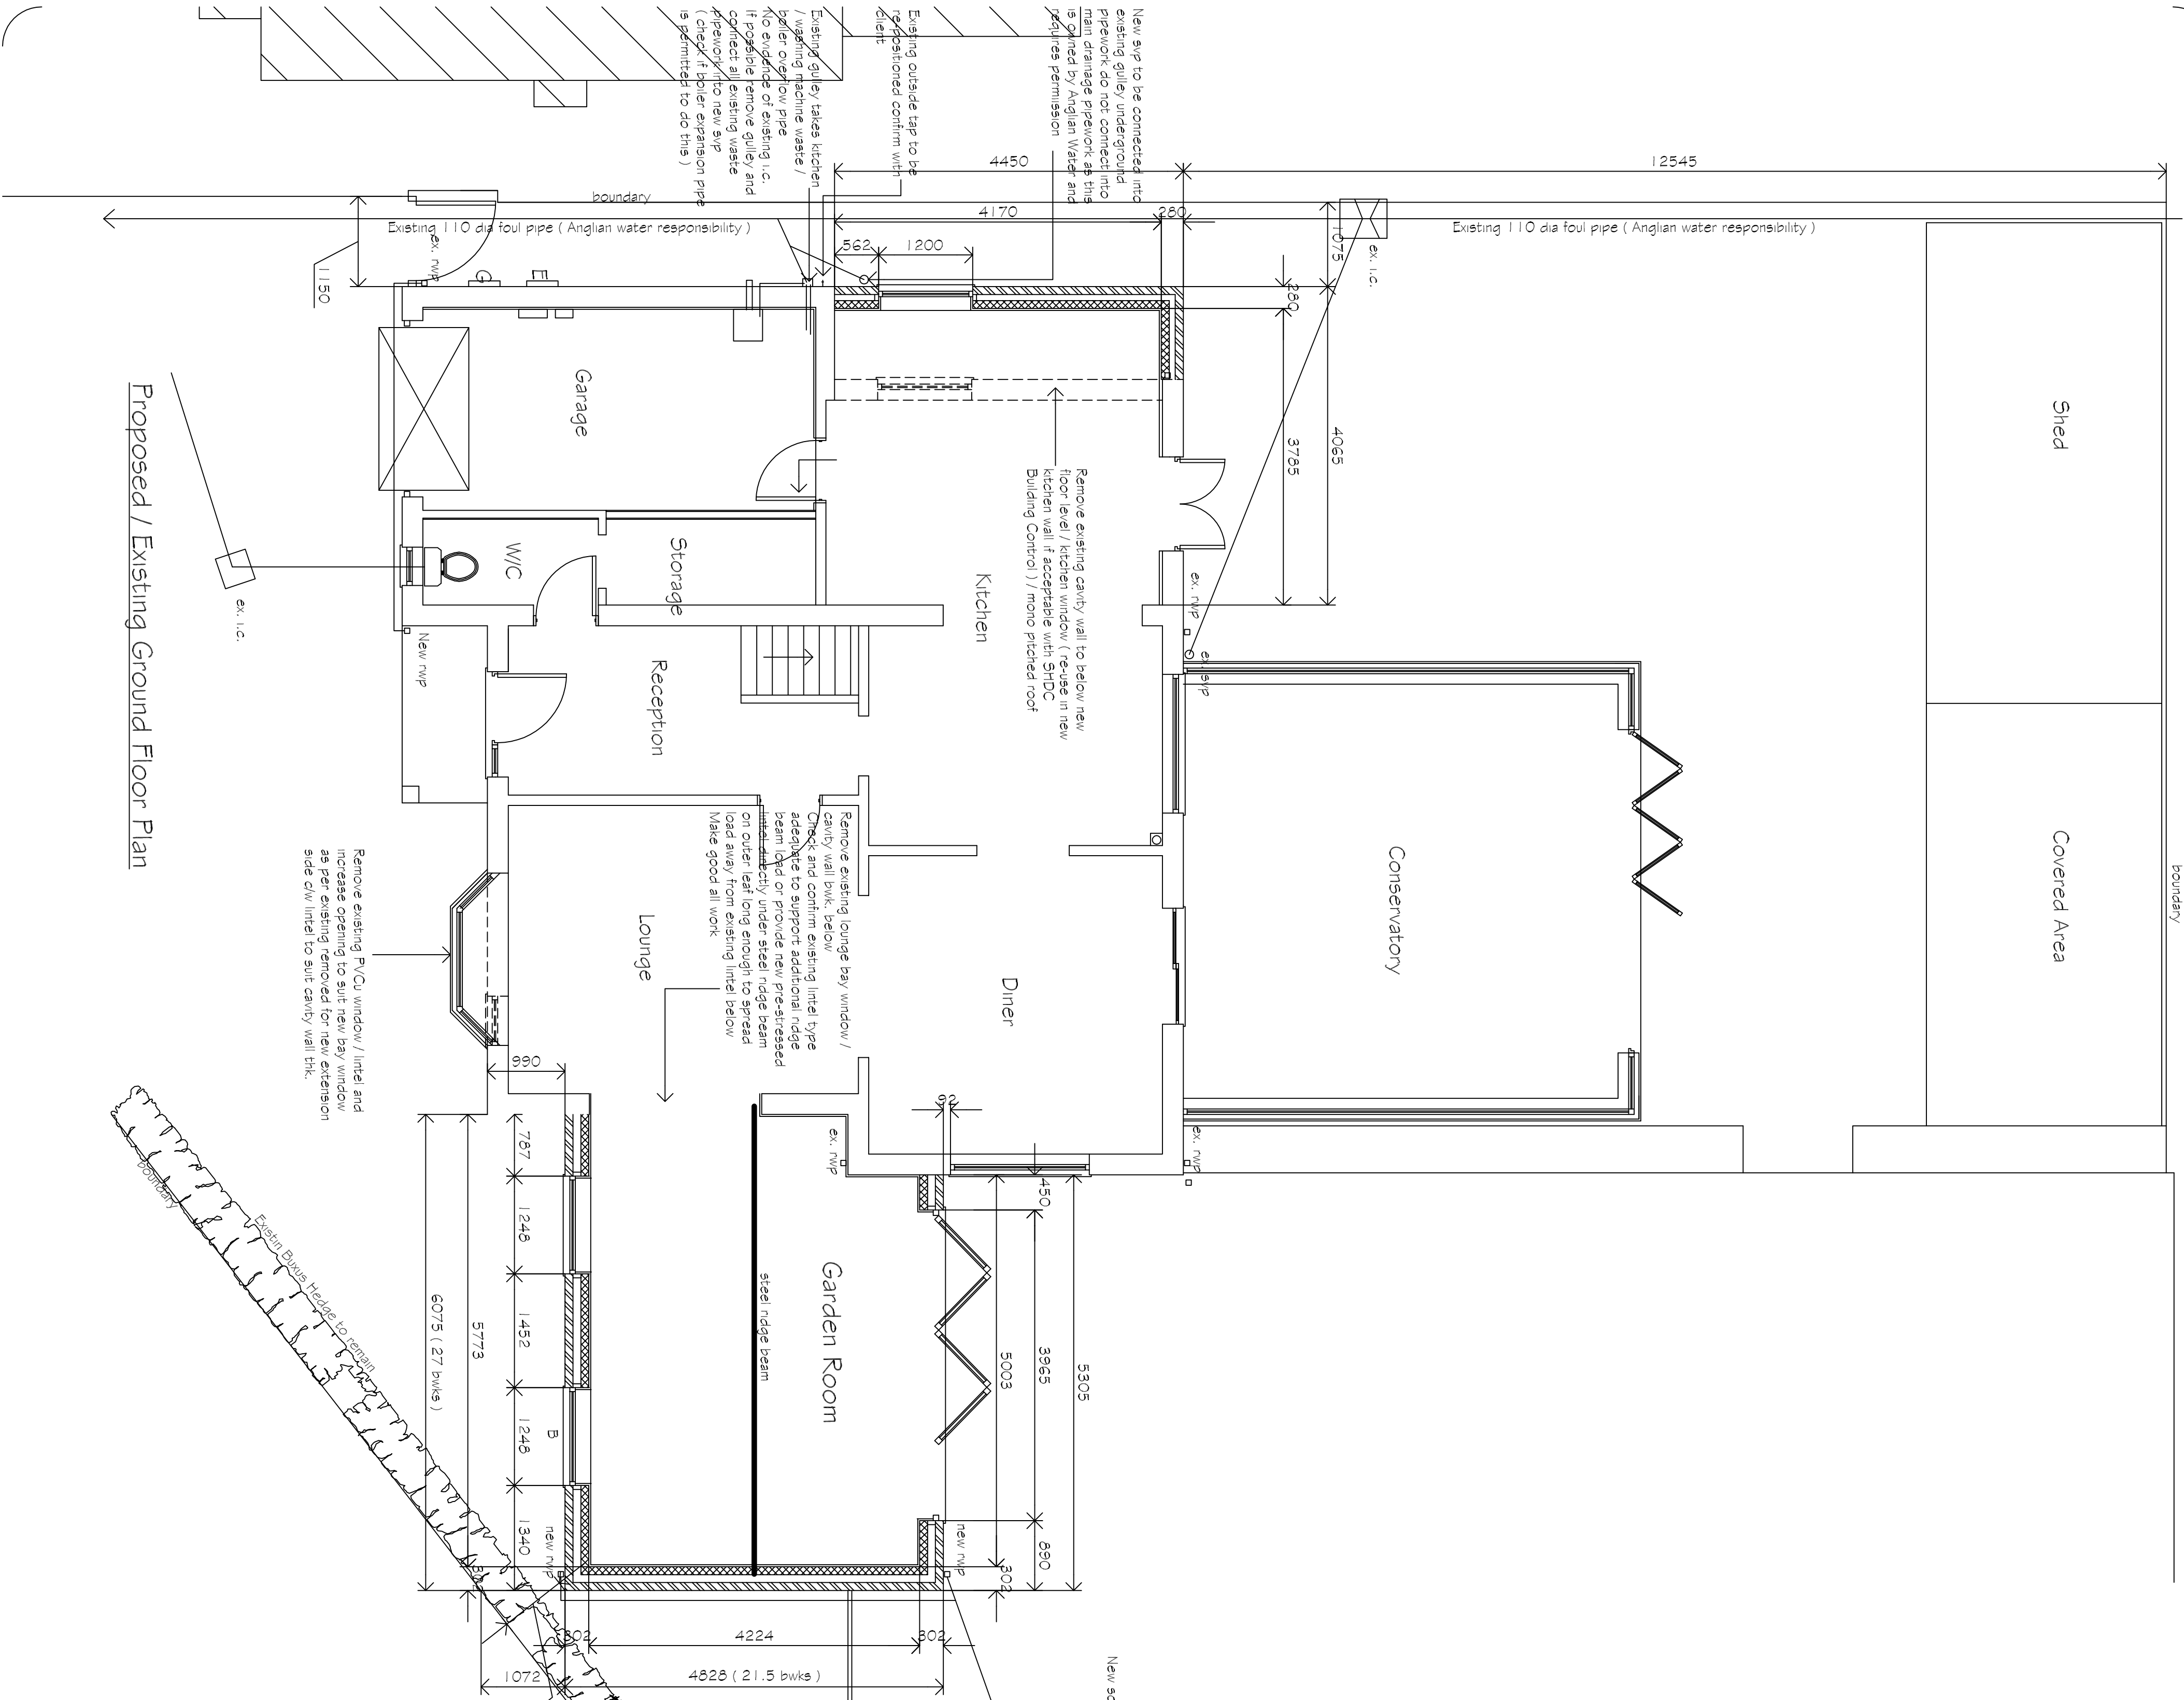

Existing Ground Floor Plan
Scale Bar 1/100

Existing First Floor Plan
Scale 1/100

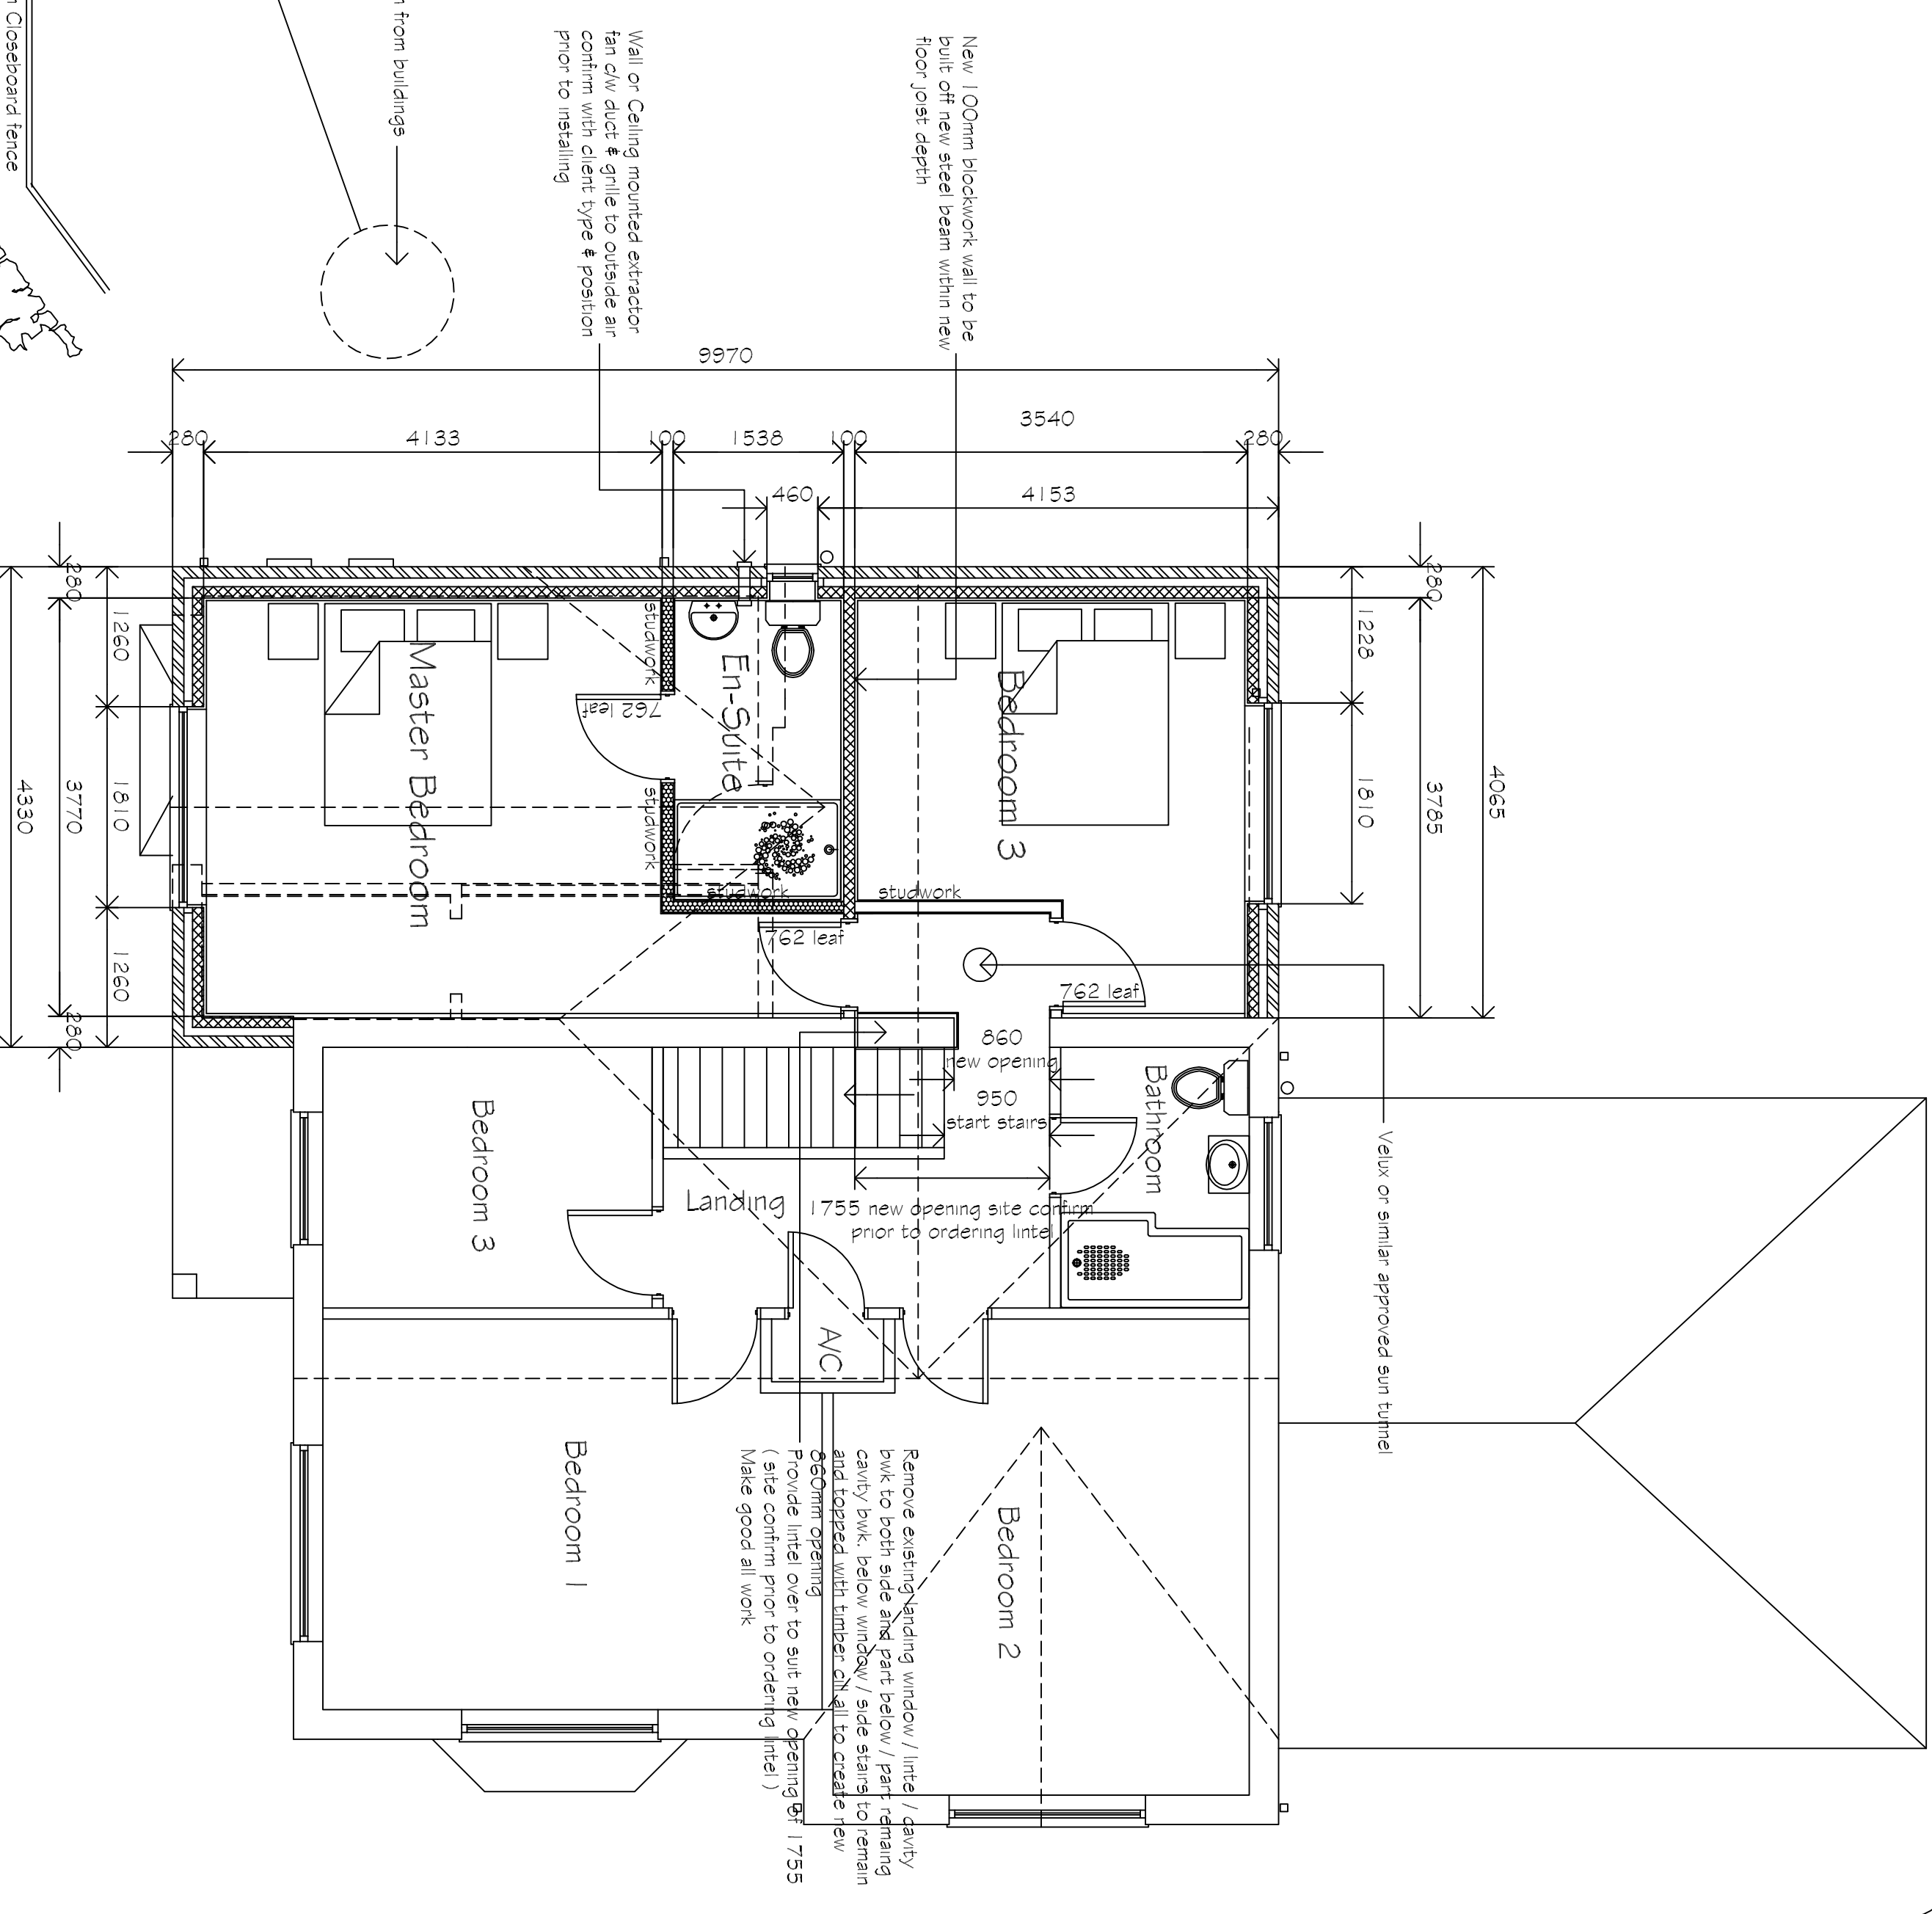

Proposed / Existing First Floor Plan
Scale 1/50

REVISIONS			
