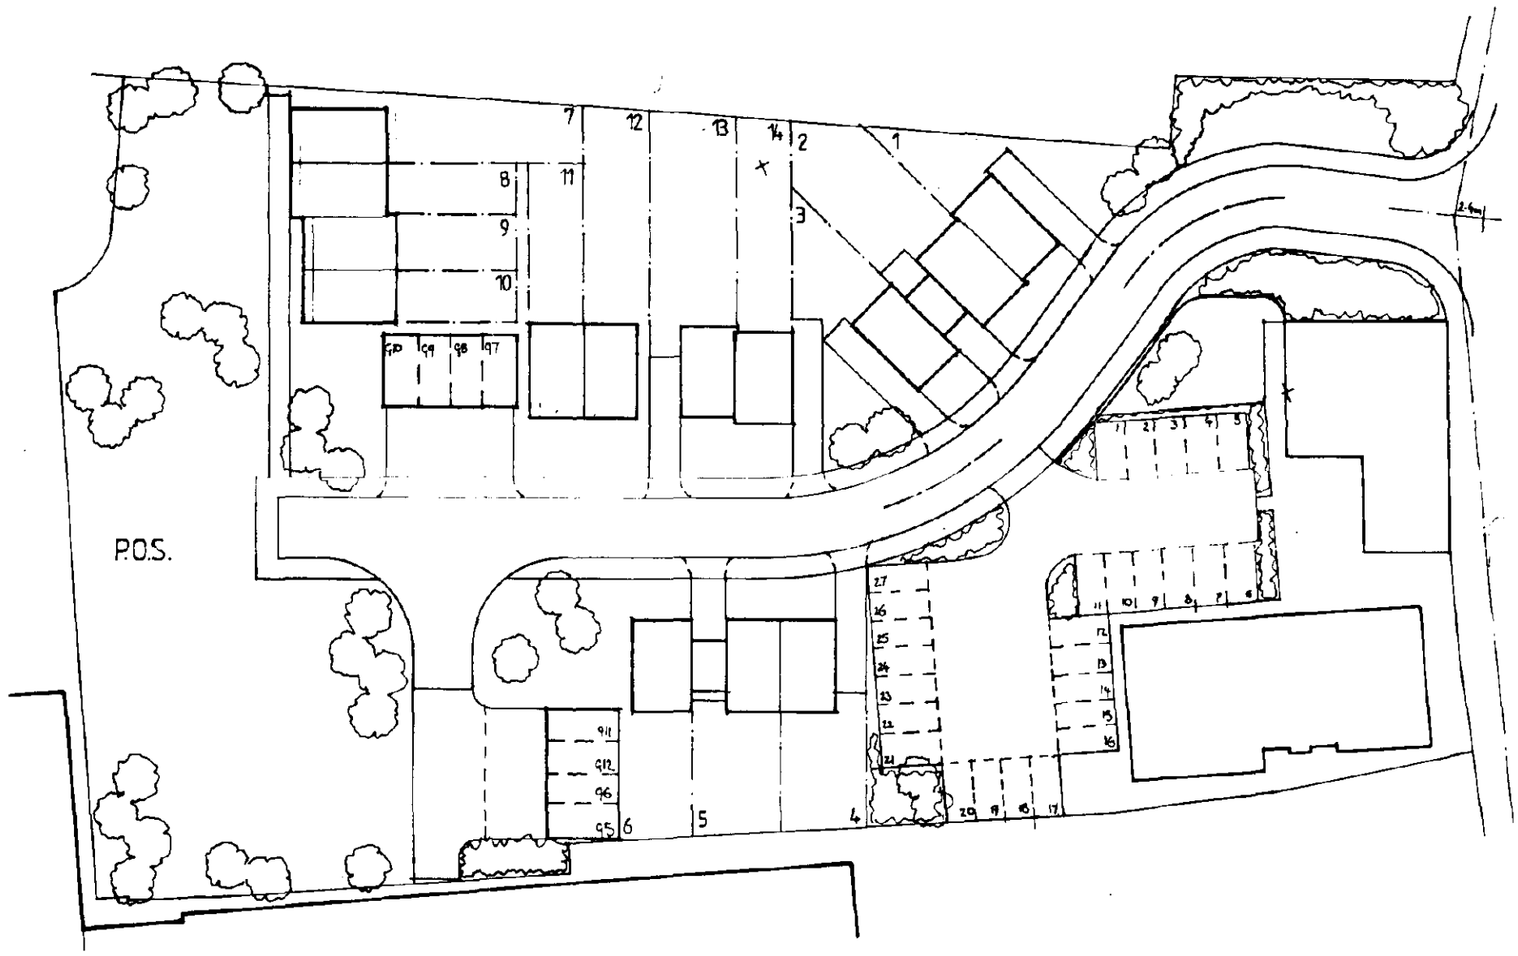


REV B Position
REV A Drop Plots 7-9 2 metres, pull Plots 12-13 forward 1 metre.

Feb '97
Jan '97

© This drawing is copyright.

Contractors must check all dimensions on Site. Only figured dimensions are to be worked from. Any foundation depths indicated are indicative only and must be in accordance with the consulting engineers design and/or agreed on Site with the local authority during excavations. Any discrepancies in the information contained herein must be reported to the Architect before work proceeds.


Project: RESIDENTIAL DEVELOPMENT WHITE HOUSE CHAMBERS	
Drwg.: REVISED LAYOUT	
Scale: 1:500	Date: Jan 97
Drwg. no.: 96 673 / 101	Rev.: B

architects · designers · planning consultants

Old School House · 36 Boston Road · Sleaford
Lincolnshire · NG34 7EZ · Tel: 0529 414141
Fax: 0529 415757

clive wicks associates

©

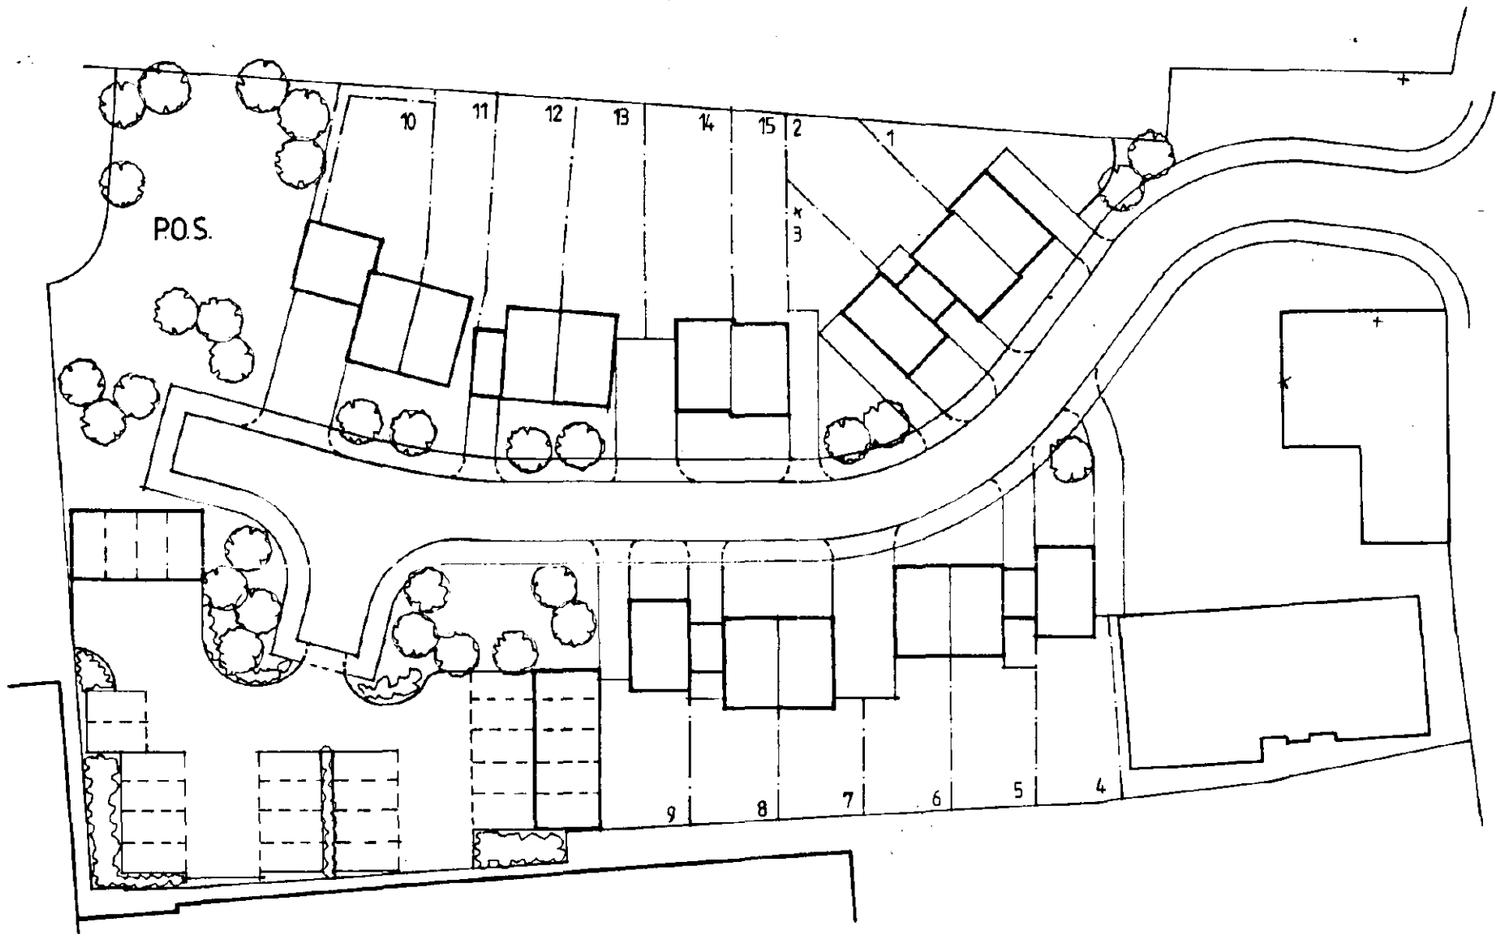

Rev A Dep Plots 7-9 2metres, pul Plots 12-13 Removed 1metre Jan '97

© This drawing is copyright.

Contractors must check all dimensions on Site. Only figured dimensions are to be worked from. Any foundation depths indicated are indicative only and must be in accordance with the consulting engineers design and/or agreed on Site with the local authority during excavations. Any discrepancies in the information contained herein must be reported to the Architect before work proceeds.

CASTLE SPORTS CENTRE

NORTH

Project	RESIDENTIAL DEVELOPMENT WHITE HOUSE CHAMBERS SPALDING	
Drwg.	REVISED LAYOUT	
Scale	1: 500	Date Jan 97
Drwg. no.	96 673 / 101	Rev.


architects · designers · planning consultants

Old School House · 36 Boston Road · Sleaford
Lincolnshire · NG34 7EZ · Tel: 01529 414141
Fax: 01529 415757


clive wicks associates

©


TYPE	BEDS	PLOT NO.
223 C	2 Bed	,16 ,19
223 D	2 Bed	2,3,9, 10
223 E	2 Bed	5
223 F	2 Bed	7,8
224 D	3 Bed	4,
224 E	3 Bed	15,18
225 C	3 Bed	1,6
225 D	3 Bed	17
237 A	2 Bed	13
237 B	2 Bed	14
237 C	2 Bed	11,12

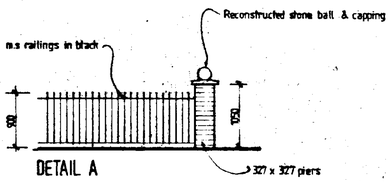


DETAIL A

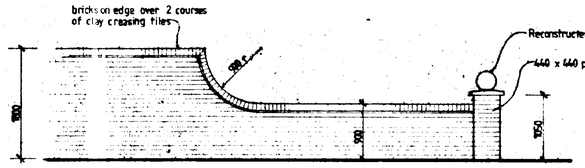

DETAIL C

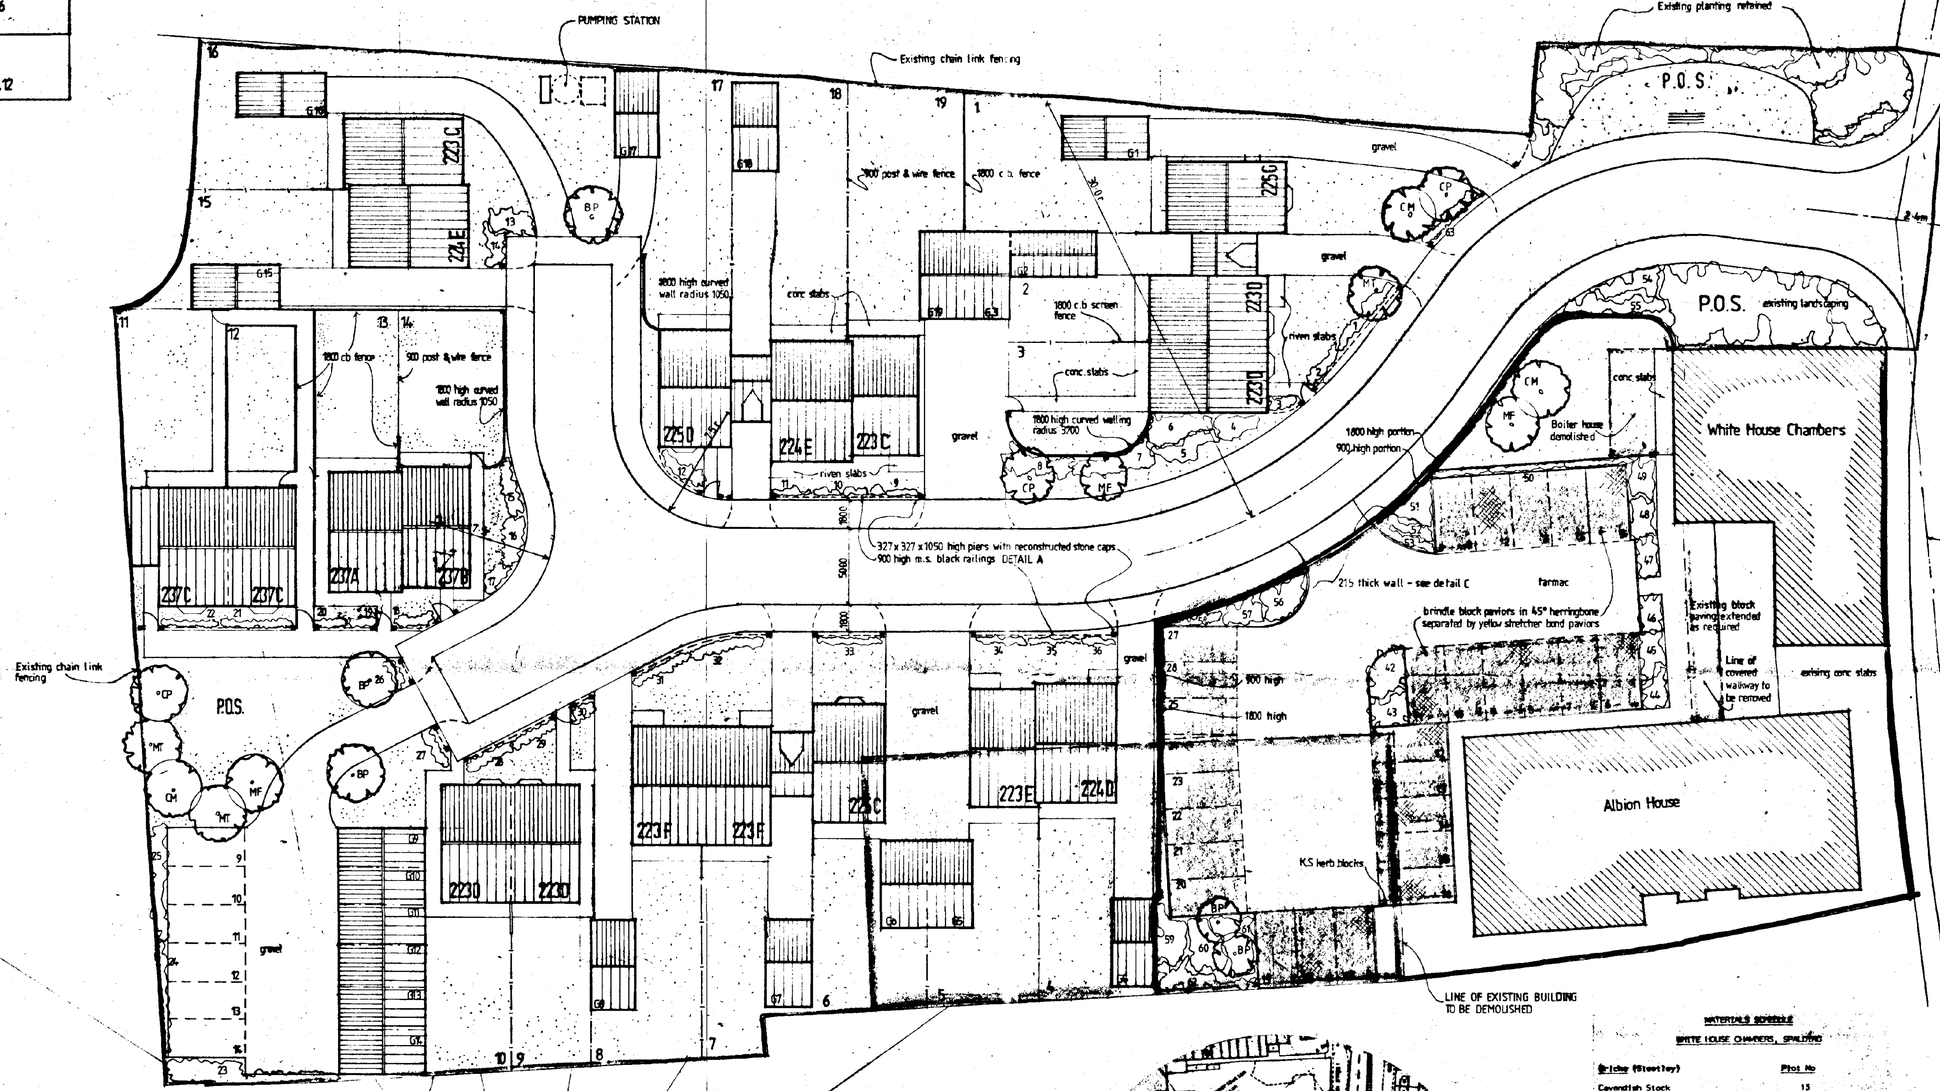

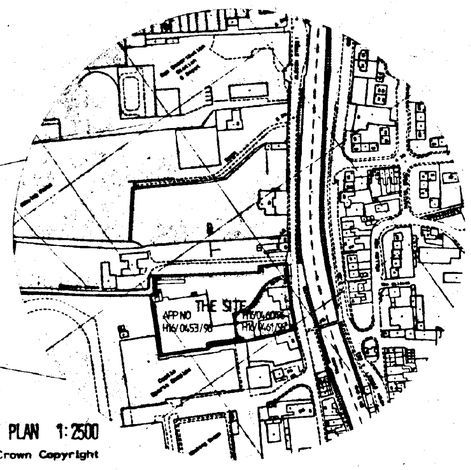

LOCATION PLAN 1:2500

(c) Crown Copyright

LANDSCAPE SCHEDULE

SHRUB SPECIFICATION — AREAS

Lonicera Pileata — 1 8 13 17 20 23 32 55 60
Hypericum Calycinum — 4 14 25 41 43 45 52 63
Cotoneaster Skogholm Gold Beauty — 3 24 27 37 46
Lavenda spica 'Hidcote' — 2 10 26 53 47 54 58 61

The above to be planted at 3 per square metre

Viburnum Tinus — 5 11 16 19 29 33 36 42
Hypericum Patulum 'Hidcote' — 6 9 18 21 31 35 40 48 57
Senecio Greyii — 12 15 28 32 34 39 49 56 60
Berberis Stenophylla — 7 22 30 51 55 59

The above to be planted at 2 per square metre

TREES

CH Crataegus oxyacantha
CP Crataegus prunifolia
MF Malus 'floribunda'
MT Malus 'sschnoskii'
BP Betula pendula

} Standard trees

SOUTH HOLLAND DISTRICT COUNCIL HOUSING & PLANNING 02 SEP 1996 Ref: 453/96

MATERIALS SCHEDULE

WHITE HOUSE CHAMBERS, SPALDING

Bricks (Stewtley) — Plot No

Cavendish Stock — 15
Old Berkeley Stock — 5 16 18 19
Marlborough Stock — 1 7 17
Mellow Durham Stock — 2 3 6 9 10 11 12
Mellow Richmond Stock — 4 13 8

All garages in Old Berkeley Stock
All walling and piers in Mellow Durham Stock

Note: Plots 2,3,9,10,11 & 12 to have central 3 course band with top and bottom courses Mellow Richmond Stock and central course in Mellow Durham Stock. All other banding and dentil courses to be as main brick.

All External joinery to be white (except front doors - see schedule)

Front Door Colours:

Oxford Blue — 2 3 6 11 16
Monarch — 7 8 12 15 19
Buckingham — 1 5 9 10 17
Brilliant White — 4 13 14 18

Railings to be painted black gloss

Roof Tiles

Redland Grovebury — 1 5 6 15 18
Farmhouse Orange — 17 19
Redland Cambrian Slate with contrasting red ridge tile — 2 3 4 7 8 9 10 11 12 13 15 16

A Revised positions of Plots 9-16, Revised mass types 11-14, Garage blocks revised in position and size (See also 0691) Existing Point of road and landscape amended due to above. The above all amended due to specific input Materials + housetype distribution amended accordingly. 84 96

A Flats parking revised, P.O.S. added, Plot 4 omitted, remaining plots renumbered. JUNE 96


© This drawing is copyright.

Contractors must check all dimensions on Site. Only figured dimensions are to be worked from. Any foundation depths indicated are indicative only and must be in accordance with the consulting engineers design and/or agreed on Site with the local authority during excavations. Any discrepancies in the information contained herein must be reported to the Architect before work proceeds.

Project	RESIDENTIAL DEVELOPMENT WHITE HOUSE CHAMBERS, SPALDING.
Drwg.	SITE LAYOUT
Scale 1:200	Date APR 96
Drwg. no. 96 673 / 01	Rev. B.


architects · designers · planning consultants
Old School House · 36 Boston Road · Sleaford
Lincolnshire · NG34 7EZ · Tel: 0529 414141
Fax: 0529 415757

clive wicks associates

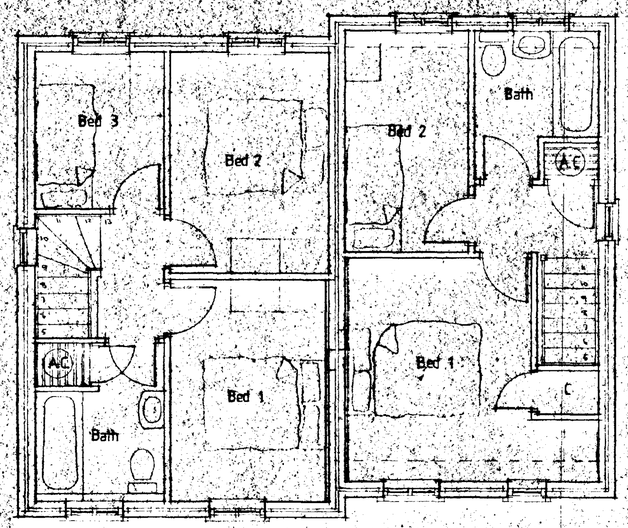

FIRST FLOOR PLAN

224E 223C

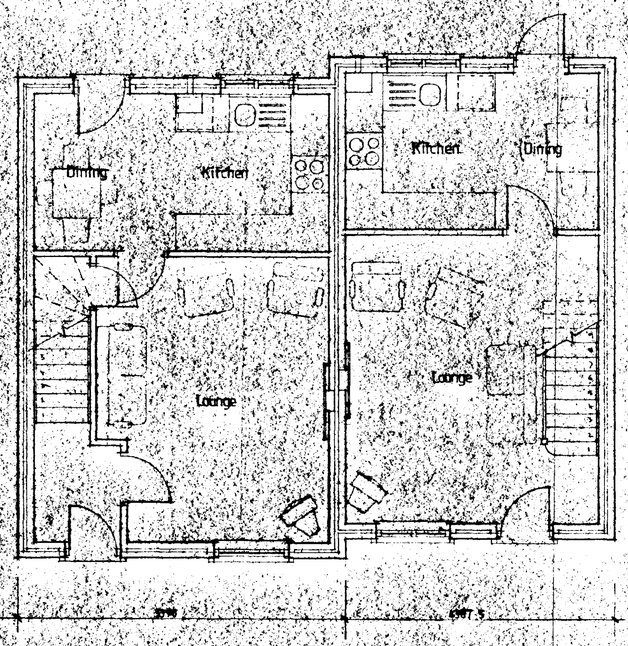

GROUND FLOOR PLAN

224E 223C




FRONT ELEVATION SERVING PLOTS 15, 16, 18, 19




224D 223E

PLOTS 4 & 5
FRONT ELEVATION
Scale : 1:100

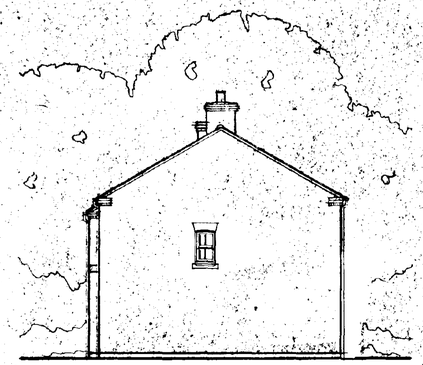

SIDE ELEVATION

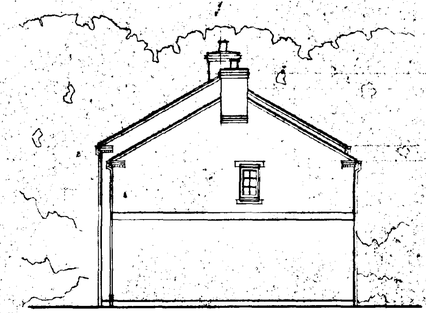

SIDE ELEVATION



REAR ELEVATION

SOUTH KESTEVEN
HOUSING & PLANNING
02 SEP 1996
S/H 453/96

Ref 1: Plots 16&17, 1988 S257 and amend Part elevations to other units. June 96

© This drawing is copyright

Contractors must check all dimensions on Site. Only figured dimensions are to be worked from. Any foundation depths indicated are indicative only and must be in accordance with the consulting engineers design and/or agreed on Site with the local authority during excavations. Any discrepancies in the information contained herein must be reported to the Architect before work proceeds.


Project	PROPOSED RESIDENTIAL DEVELOPMENT WHITE HOUSE CHAMBERS, SPALDING.	
Drwg.	TYPE 224E & 223C	
Scale	1:50 1:100	Date APR 96
Drwg. no.	96673 / 02	Rev. A

architects · designers · planning consultants
Old School House · 36 Boston Road · Sleaford
Lincolnshire · NG34 7EZ · Tel: 0529 414141
Fax: 0529 415757


clive wicks associates

©


224E 223C

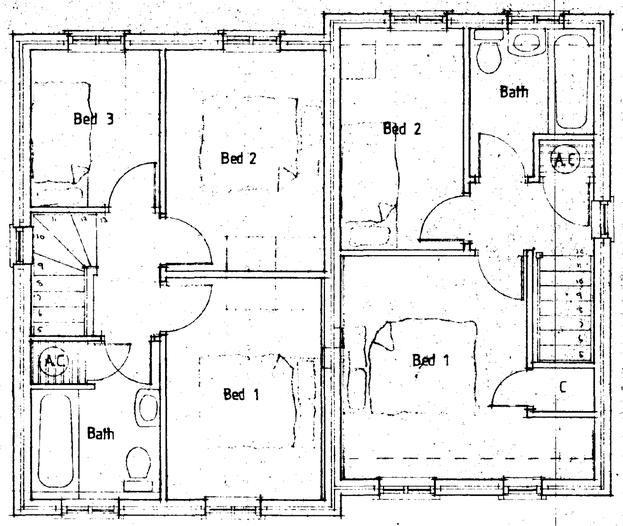


FIRST FLOOR PLAN

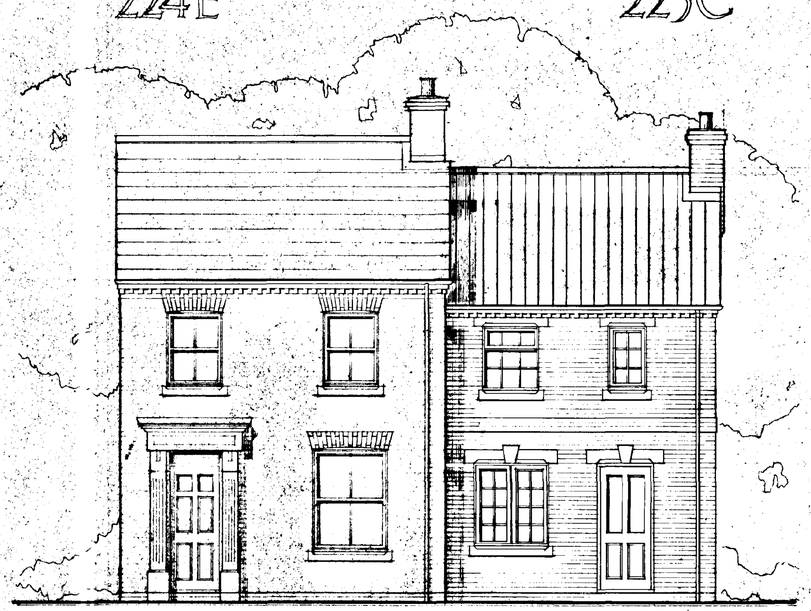

FRONT ELEVATION SERVING PLOTS 15,16,18,19

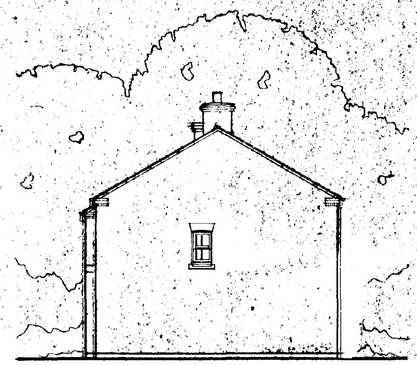


SIDE ELEVATION

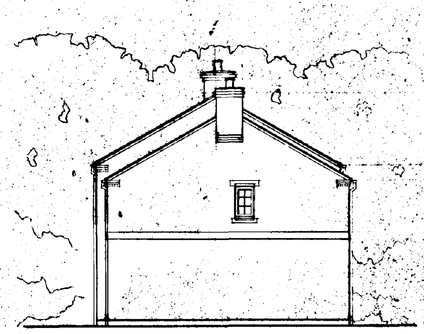

SIDE ELEVATION

224 E 223C

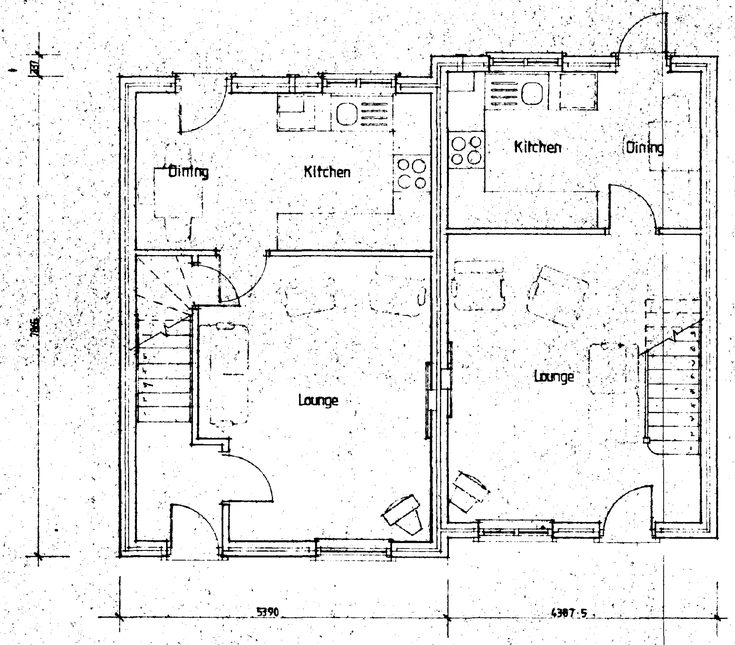

GROUND FLOOR PLAN



224D 223E

PLOTS 4&5
FRONT ELEVATION
Scale : 1:100



REAR ELEVATION

02 SEP 1996
453/96

for h Before 8874 THE 223D and SPECIAL PART ADAPTERS TO OTHER UNITS.


© This drawing is copyright

Contractors must check all dimensions on Site. Only figured dimensions are to be worked from. Any foundation depths indicated are indicative only and must be in accordance with the consulting engineers design and/or agreed on Site with the local authority during excavations. Any discrepancies in the information contained herein must be reported to the Architect before work proceeds.

Project	PROPOSED RESIDENTIAL DEVELOPMENT WHITE HOUSE CHAMBERS, SPALDING.
Drwg.	TYPE 224E & 223C
Scale	1:50 1:100
Date	APR 96
Drwg. no.	96673 / 02
Rev.	A

architects · designers · planning consultants
Old School House · 36 Boston Road · Sleaford
Lincolnshire · NG34 7EZ · Tel: 0529 414141
Fax: 0529 415737

clive wicks associates

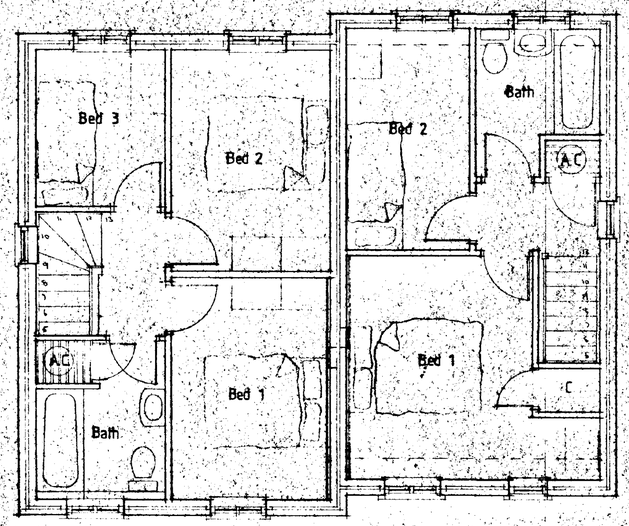

FIRST FLOOR PLAN

224E 223C




FRONT ELEVATION SERVING PLOTS 15, 16, 18, 19




224D 223E

PLOTS 4 & 5
FRONT ELEVATION
Scale : 1:100

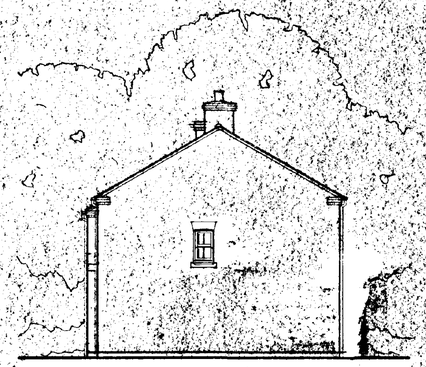

SIDE ELEVATION

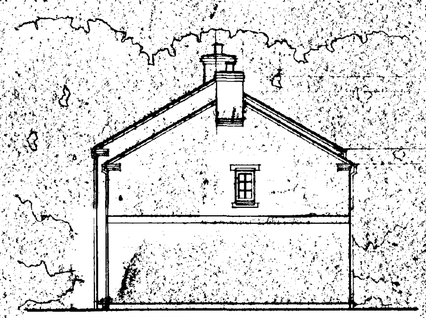


SIDE ELEVATION



REAR ELEVATION

224 E 223C

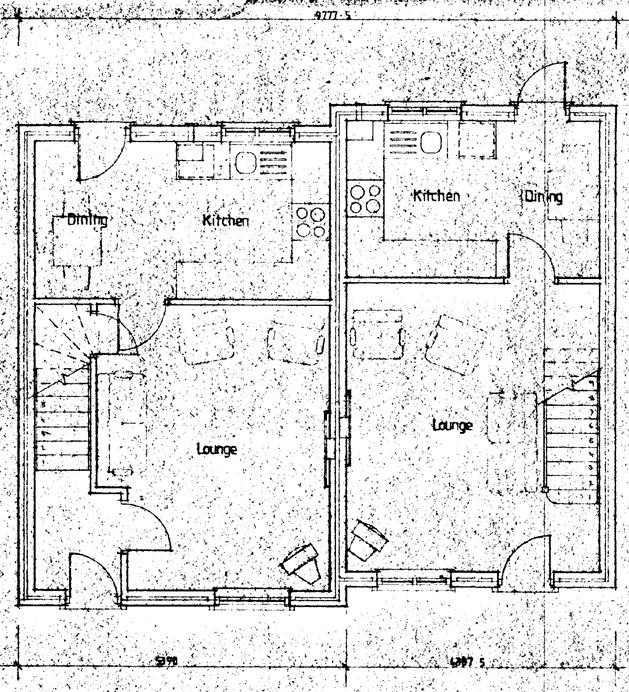

GROUND FLOOR PLAN

RECEIVED
02 SEP 1996
Ref: 453/96

type E Submit 1&2 the 4250 sub private fuel supplies to other units.

© This drawing is copyright

Contractor must check all dimensions on Site. Only figured dimensions to be worked from. Any foundation depths indicated are indicative only and must be in accordance with the consulting engineers design and/or agreed on Site with the local authority during excavations. Any discrepancies in the information contained herein must be reported to the Architect before work proceeds.


Project	PROPOSED RESIDENTIAL DEVELOPMENT WHITE HOUSE CHAMBERS, SPALDING.
Drwg	TYPE 224E & 223C
Scale 1:50 / 1:100	Date APR 96
Drwg no. 96673 / 02	Rev. A

architects · designers · planning consultants
Old School House · 36 Boston Road · Sleaford
Lincolnshire · NG34 7EZ · Tel: 0529 414141
Fax: 0529 415757

clive wicks associates

©


223D

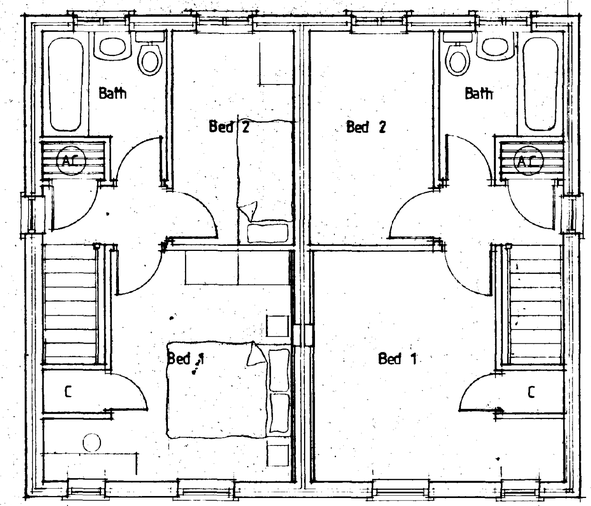


FIRST FLOOR PLAN

223D


223D

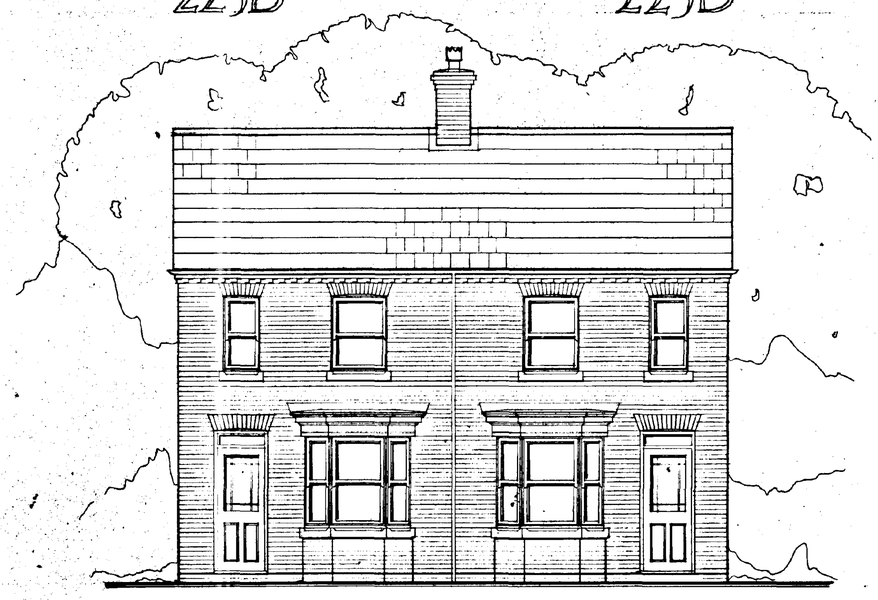

FRONT ELEVATION
Plot 9 Plot 10

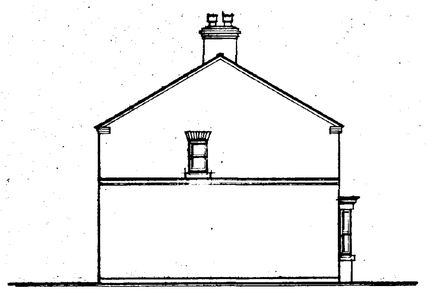


SIDE

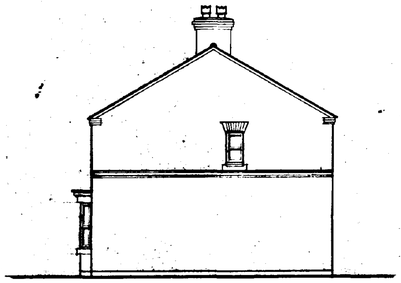


SIDE

223D

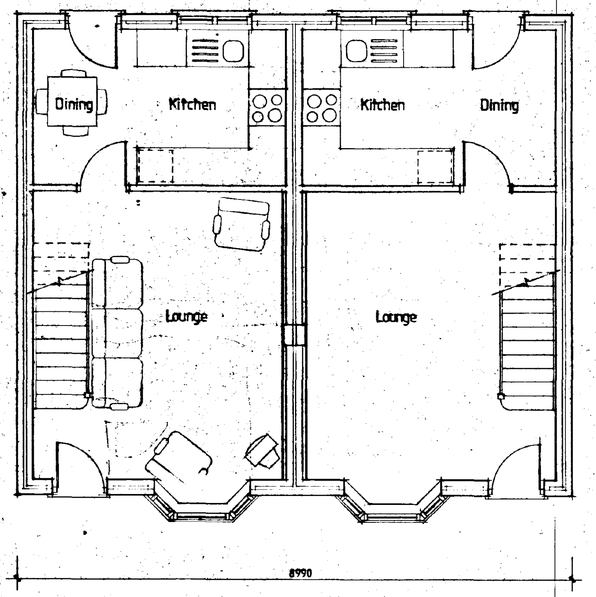

GROUND FLOOR PLAN

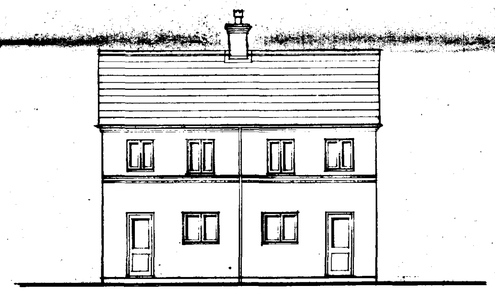

REAR

SOUTH HOLLAND DC
HOUSING & PLANNING
02 SEP 1996
Ref: 493/96

PLOTS 2 & 3 linked to 225C (dwg 96673/07
9 & 10

© This drawing is copyright


Contractors must check all dimensions on Site. Only figured dimensions are to be worked from. Any foundation depths indicated are indicative only and must be in accordance with the consulting engineers design and/or agreed on Site with the local authority during excavations. Any discrepancies in the information contained herein must be reported to the Architect before work proceeds.

Project: RESIDENTIAL DEVELOPMENT, WHITE HOUSE CHAMBERS, SPALDING.	
Drwg. TYPE 223D (Pair)	
Scale 1:50 1:100	Date APR 96
Drwg. no 96 673 / 05	Rev.


architects · designers · planning consultants
Old School House · 36 Boston Road · Sleaford
Lincolnshire · NG34 7EZ · Tel: 0529 414141
Fax: 0529 415757

clive wicks associates


223D 223D

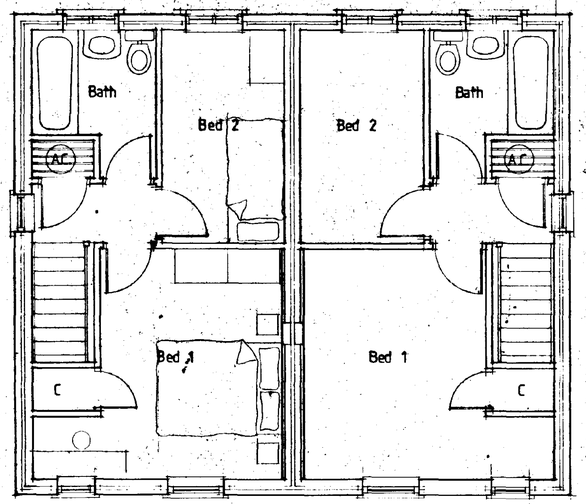


FIRST FLOOR PLAN

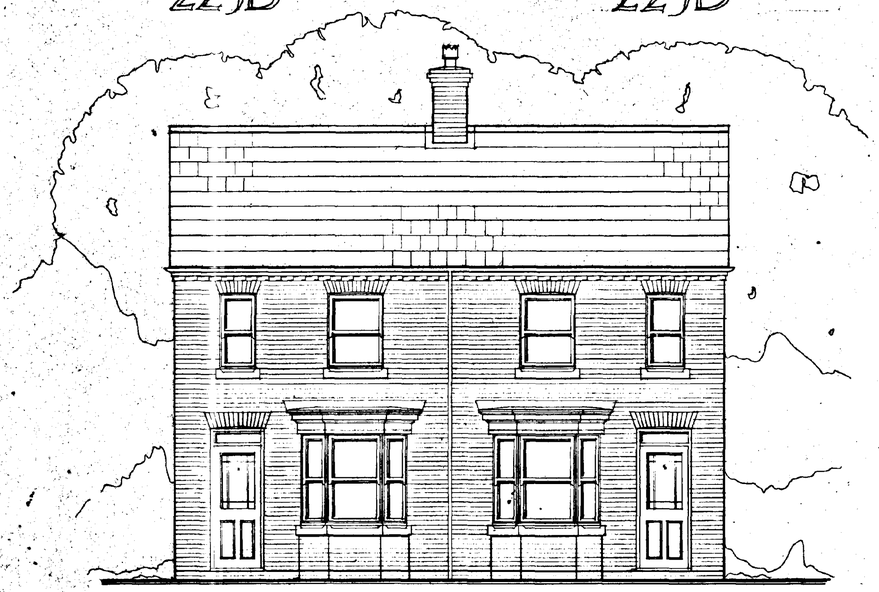

FRONT ELEVATION
Plot 9 Plot 10

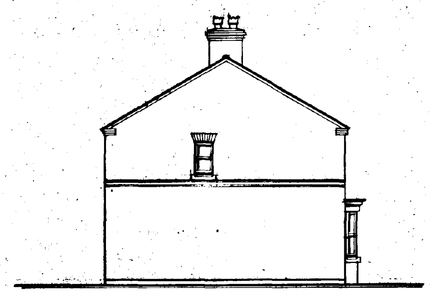


SIDE

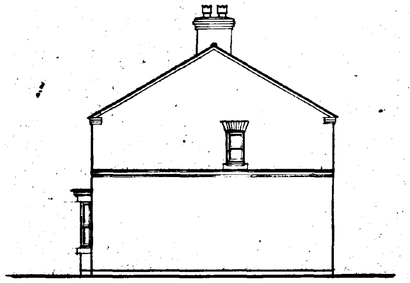


SIDE

223D 223D

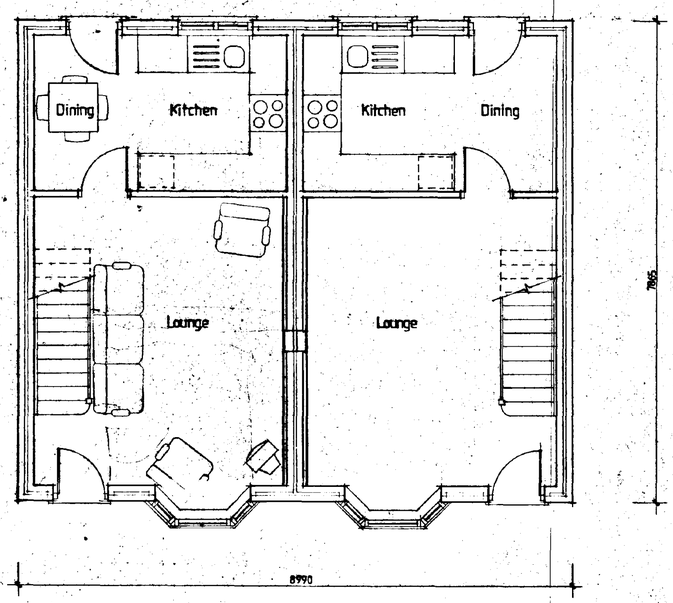

GROUND FLOOR PLAN

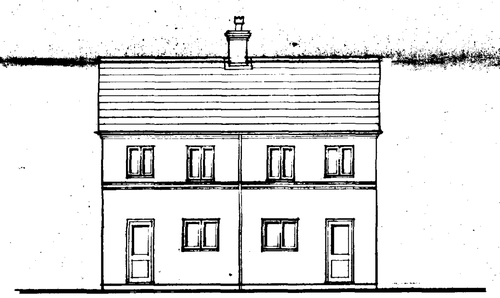

REAR

SOUTH KESTEVEN DC
HOUSING & PLANNING
02 SEP 1996
Ref: 453/96

PLOTS 2 & 3 linked to 225C (dwg 96673/07
- 9 & 10

© This drawing is copyright


Contractors must check all dimensions on Site. Only figured dimensions are to be worked from. Any foundation depths indicated are indicative only and must be in accordance with the consulting engineers design and/or agreed on Site with the local authority during excavations. Any discrepancies in the information contained hereon must be reported to the Architect before work proceeds.

Project: RESIDENTIAL DEVELOPMENT, WHITE HOUSE CHAMBERS, SPALDING.	
Drwg: TYPE 223 D (Pair)	
Scale: 1:50 1:100	Date: APR 96
Drwg. no: 96 673 / 05	Rev:

architects · designers · planning consultants
Old School House · 36 Boston Road · Sleaford
Lincolnshire · NG34 7EZ · Tel: 0529 414141
Fax: 0529 415757


clive wicks associates

223D

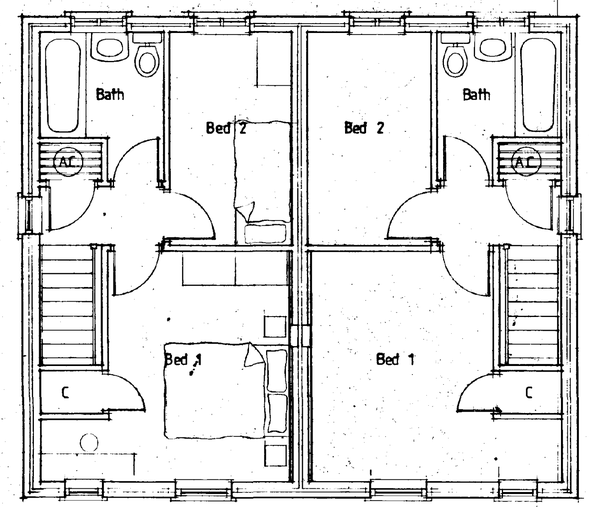


FIRST FLOOR PLAN


223D

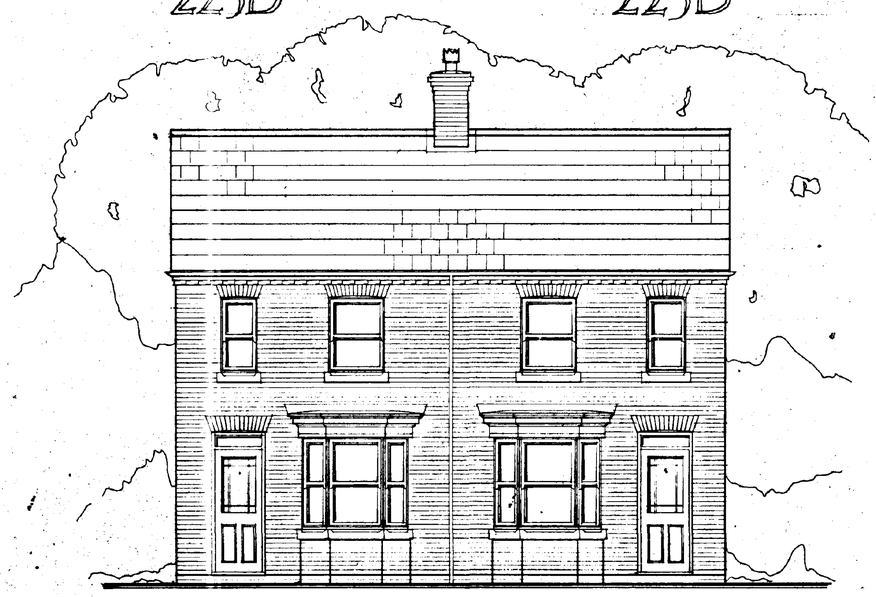

FRONT ELEVATION
Plot 9 Plot 10

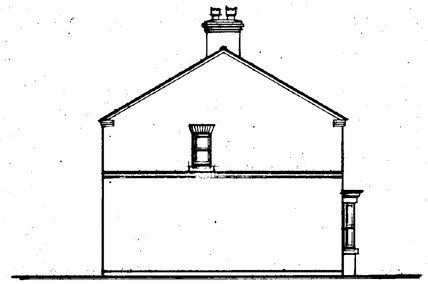


SIDE

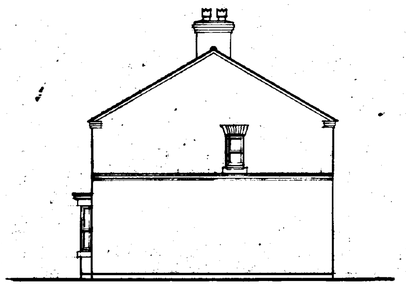


SIDE

223D

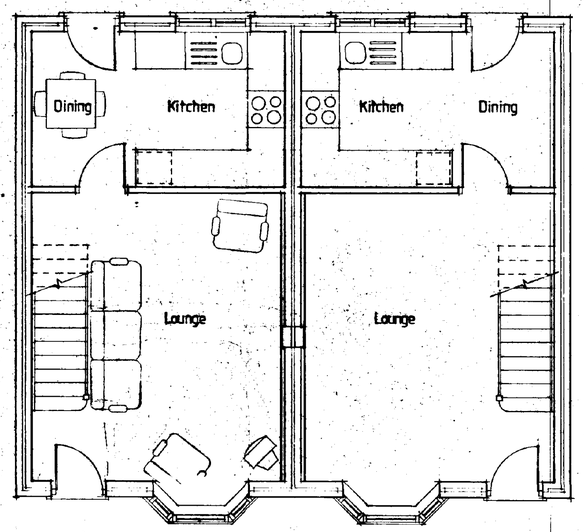

GROUND FLOOR PLAN

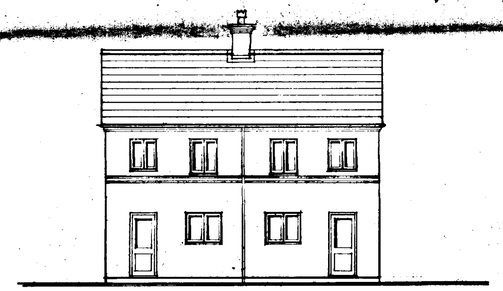

REAR

SOUTH HOLLAND DC
HOUSING & PLANNING
02 SEP 1996
Ref: 453/96

PLOTS 2 & 3 linked to 225C (dwg 96673/07)
9 & 10

© This drawing is copyright

Contractors must check all dimensions on Site. Only figured dimensions are to be worked from. Any foundation depths indicated are indicative only and must be in accordance with the consulting engineers design and/or agreed on Site with the local authority during excavations. Any discrepancies in the information contained herein must be reported to the Architect before work proceeds.


Project	RESIDENTIAL DEVELOPMENT, WHITE HOUSE CHAMBERS, SPALDING.	
Drwg.	TYPE 223D (Pair)	
Scale	1:50 1:100	Date APR 96
Drwg. no.	96 673 / 05	Rev.

architects · designers · planning consultants
Old School House · 36 Boston Road · Sleaford
Lincolnshire · NG34 7EZ · Tel: 0529 414141
Fax: 0529 415757

clive wicks associates


©

223F

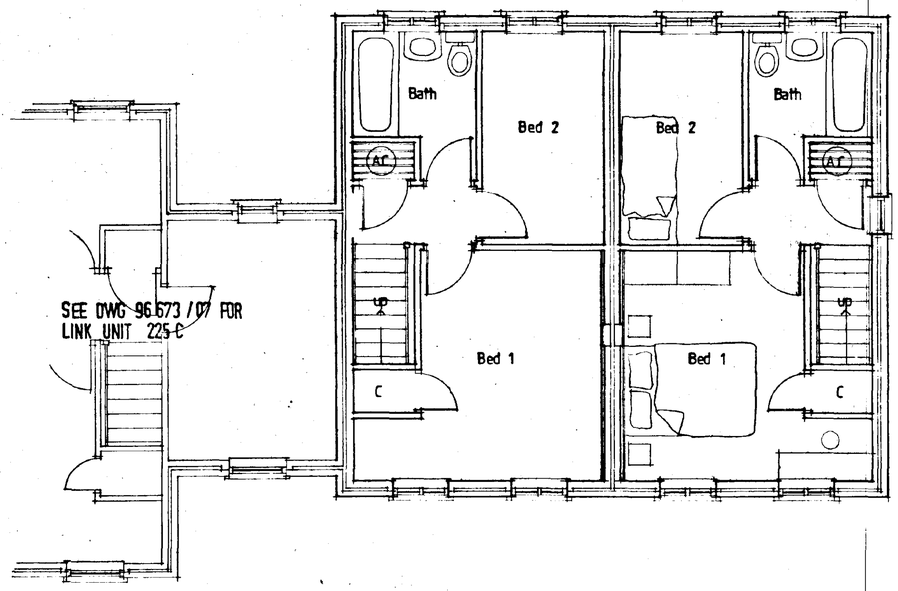

FIRST FLOOR PLAN

223F

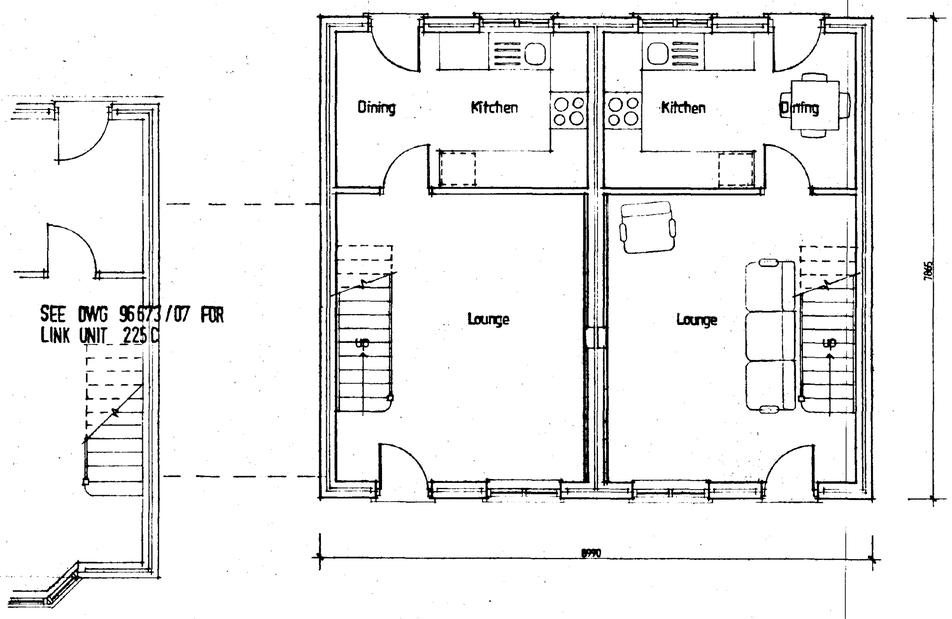


GROUND FLOOR PLAN

223F




FRONT ELEVATION


223F

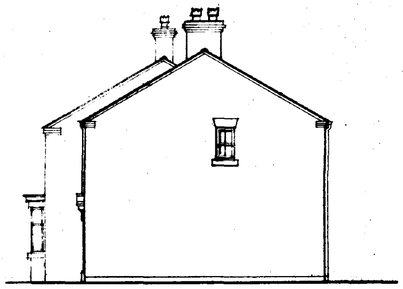

SIDE

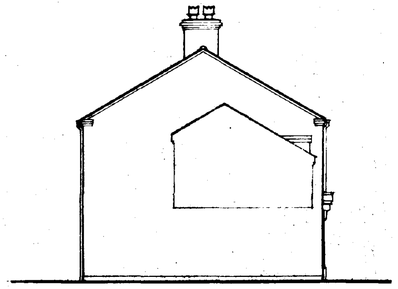

SIDE

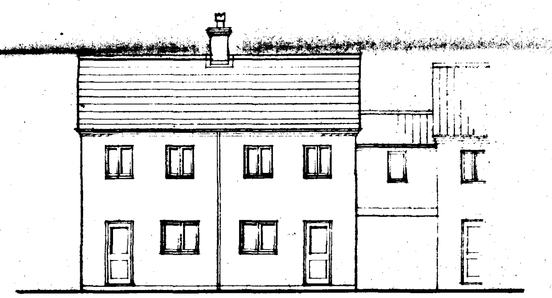

REAR

SOUTH KESTEVEN
HOUSING & PLANNING
02 SEP 1996
Ref: 453/96

PLOTS 7 & 8 linked to 225 C (dwg 96673/07)

Rev A Plotter plot numbers Aug '96

© This drawing is copyright.

Contractors must check all dimensions on Site. Only figured dimensions are to be worked from. Any foundation depths indicated are indicative only and must be in accordance with the consulting engineers design and/or agreed on Site with the local authority during excavations. Any discrepancies in the information contained herein must be reported to the Architect before work proceeds.


Project	RESIDENTIAL DEVELOPMENT WHITE HOUSE CHAMBERS SPALDING	
Drwg.	TYPE 223 F (PAIR)	
Scale	1:50 1:100	Date APR 96
Drwg. no.	96673 / 06	Rev. A

architects · designers · planning consultants
Old School House · 36 Boston Road · Sleaford
Lincolnshire · NG34 7EZ · Tel: 0529 414141
Fax: 0529 415757

clive wicks associates


©

223F

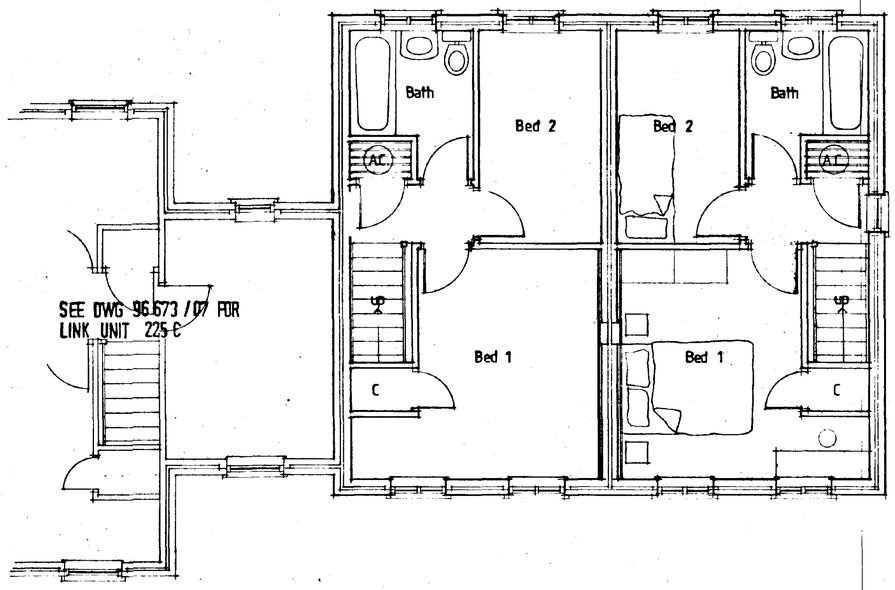

FIRST FLOOR PLAN

223F

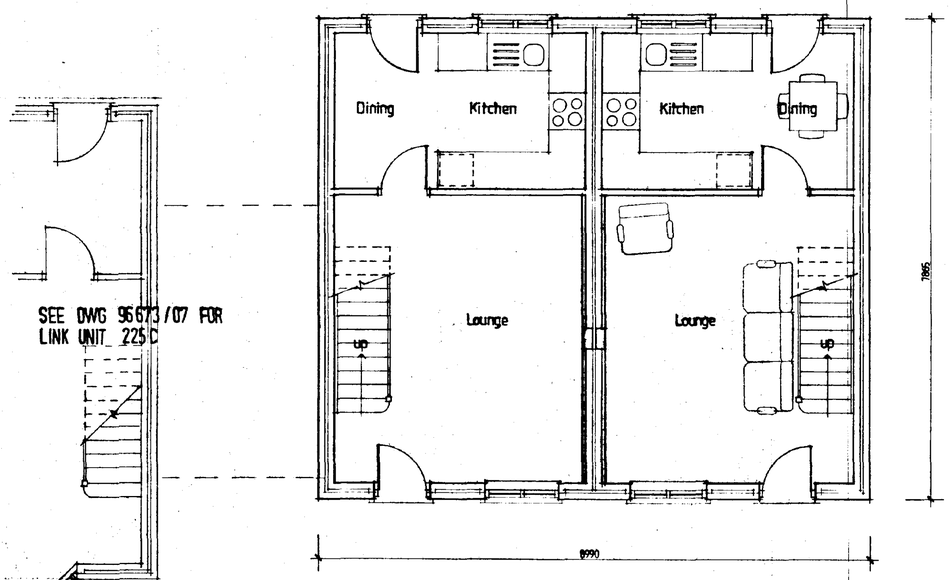


GROUND FLOOR PLAN


223F



FRONT ELEVATION

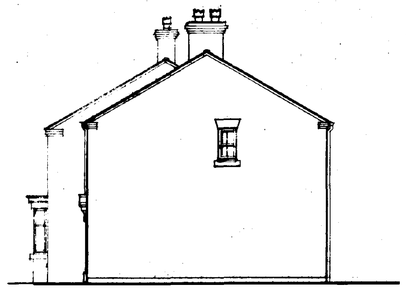


SIDE

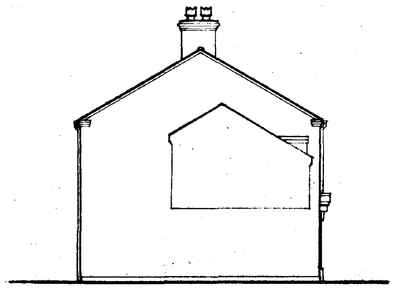

SIDE

223F

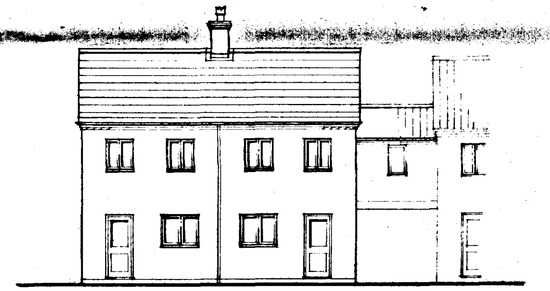

REAR

SOUTH KESTEVEN
02 SEP 1996
Ref: 493/96

PLOTS 7 & 8 linked to 225 C (dwg 96673/07)

Rev A Revise plot numbers Aug '96

© This drawing is copyright.

Contractors must check all dimensions on Site. Only figured dimensions are to be worked from. Any foundation depths indicated are indicative only and must be in accordance with the consulting engineers design and/or agreed on Site with the local authority during excavations. Any discrepancies in the information contained herein must be reported to the Architect before work proceeds.

Project	RESIDENTIAL DEVELOPMENT WHITE HOUSE CHAMBERS SPALDING	
Drwg.	TYPE 223 F (PAIR)	
Scale	1:50 1:100	Date APR 96
Drwg. no.	96 673 / 06	Rev. A


architects · designers · planning consultants
Old School House · 36 Boston Road · Sleaford
Lincolnshire · NG34 7EZ · Tel: 0529 414141
Fax: 0529 415757

clive wicks associates

©


UDO G6148

223F

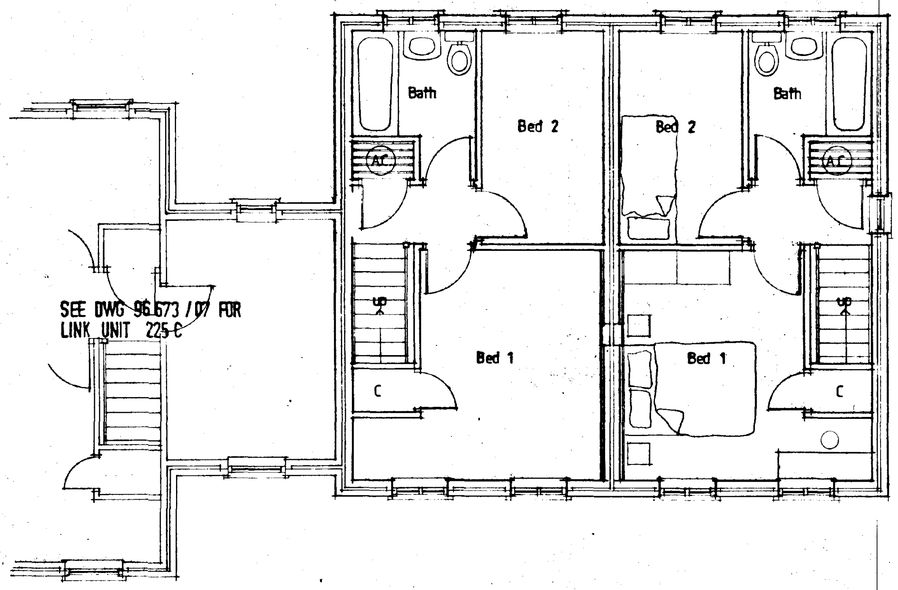

FIRST FLOOR PLAN

223F

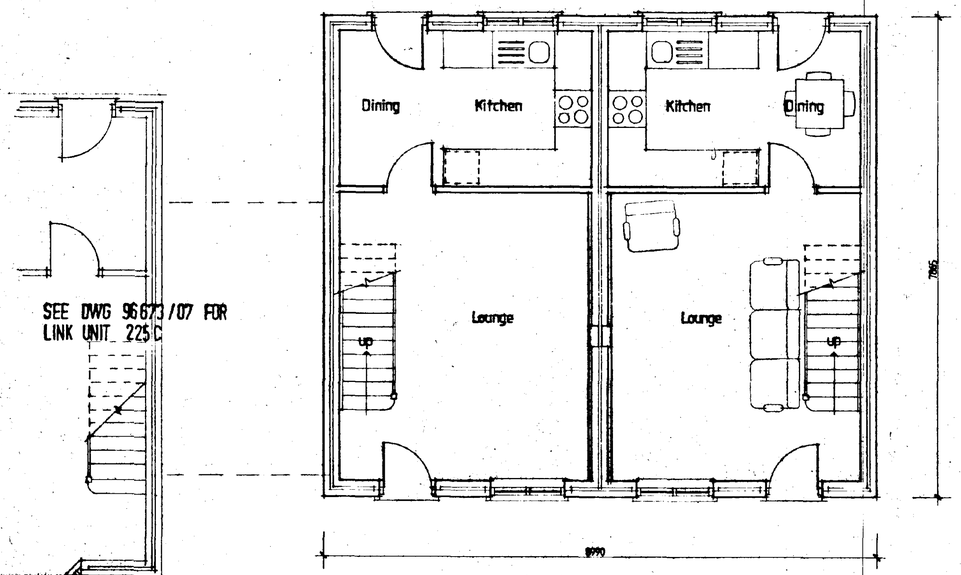


GROUND FLOOR PLAN


223F




FRONT ELEVATION

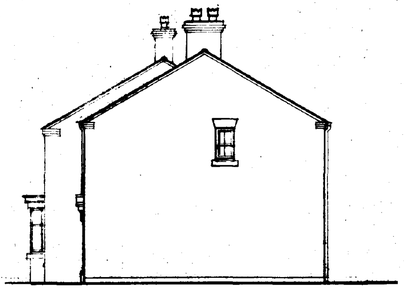

SIDE

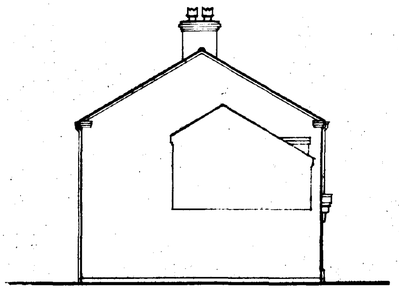

SIDE

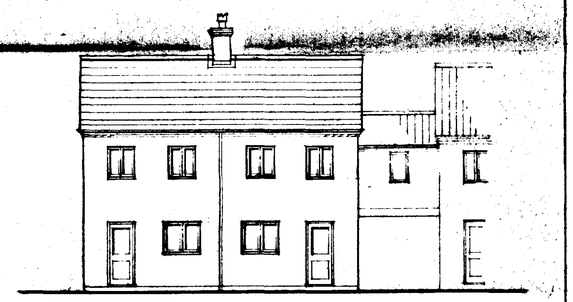

REAR

02 SEP 1996

453/96

PLOTS 7 & 8 linked to 225C (dwg 96673/07)

Rev A Plots plot numbers

© This drawing is copyright.


Contractors must check all dimensions on Site. Only figured dimensions are to be worked from. Any foundation depths indicated are indicative only and must be in accordance with the consulting engineers design and/or agreed on Site with the local authority during excavations. Any discrepancies in the information contained herein must be reported to the Architect before work proceeds.

Project	RESIDENTIAL DEVELOPMENT WHITE HOUSE CHAMBERS SPALDING
Drwg.	TYPE 223 F (PAIR)
Scale	1:50 1:100
Date	APR 96
Drwg. no.	96673 / 06
Rev.	A

architects · designers · planning consultants
Old School House · 36 Boston Road · Sleaford
Lincolnshire · NG34 7EZ · Tel: 0529 414141
Fax: 0529 415757

clive wicks associates

©

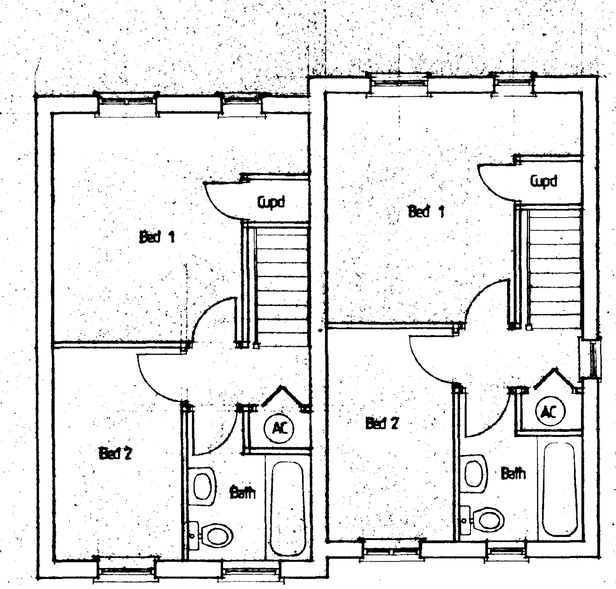


FIRST FLOOR PLAN




FRONT ELEVATION
237 A Plot 13


237 B Plot 14

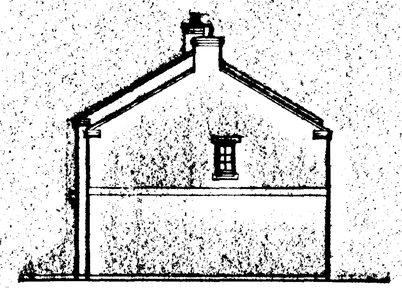

SIDE ELEVATION

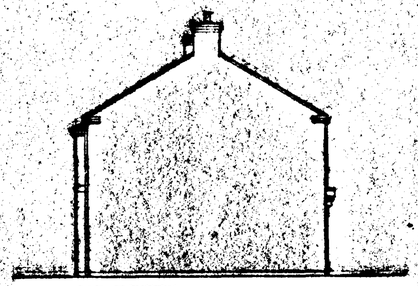


SIDE ELEVATION

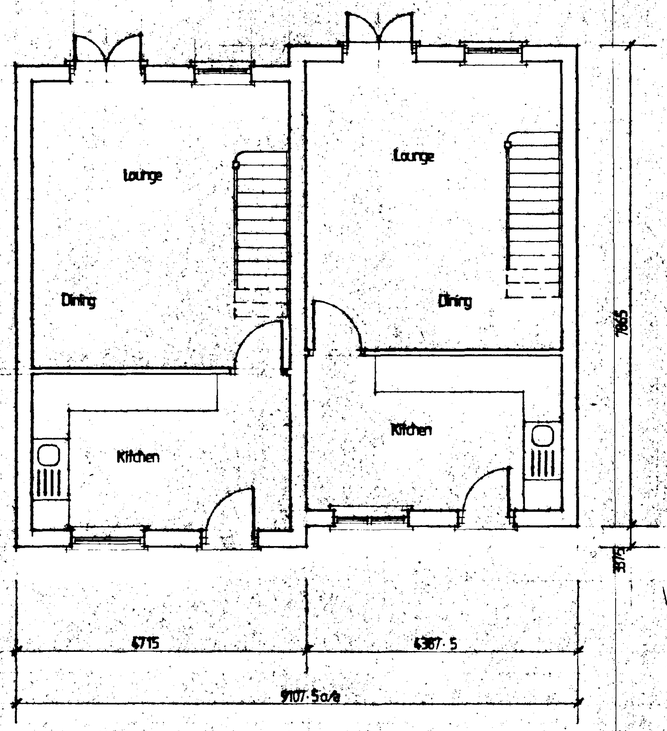

GROUND FLOOR PLAN
Plot 13

Plot 14

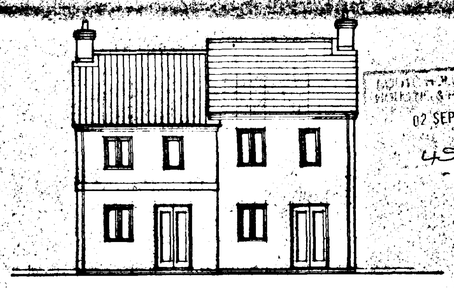

REAR ELEVATION

02 SEP 1996
453964

© This drawing and design


Contractors must check all dimensions on Site. Only figured dimensions are to be scaled from. Any foundation depths indicated are indicative only and must be in accordance with the consulting engineers design and/or agreed on Site with the local authority during excavations. Any discrepancies in the information contained herein must be reported to the Architect before work proceeds.

Project	RESIDENTIAL DEVELOPMENT. WHITE HOUSE CHAMBERS, SPALDING.
Drwg.	TYPES 237A & B
Scale	1:50 / 1:100
Date	Aug'96
Drwg. no.	96 673 / 23
Rev.	

architects · designers · planning consultants
Old School House · 36 Boston Road · Sleaford
Lincolnshire · NG34 7EZ · Tel: 0529 414141
Fax: 0529 415757

clive wicks associates

©

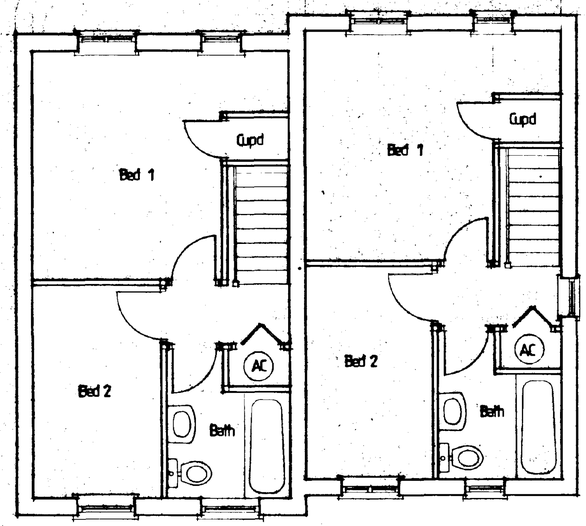


FIRST FLOOR PLAN




FRONT ELEVATION
237 A Plot 13


237 B Plot 14

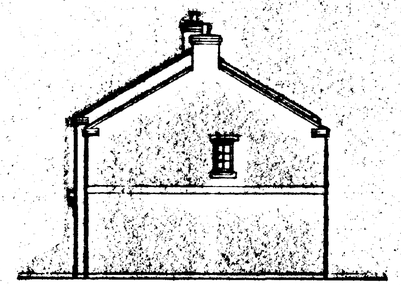

SIDE ELEVATION

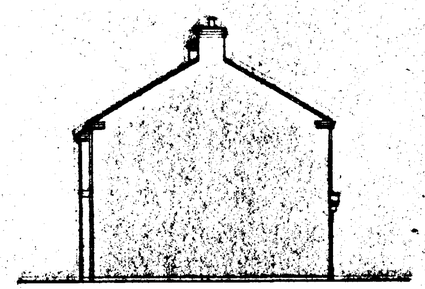


SIDE ELEVATION

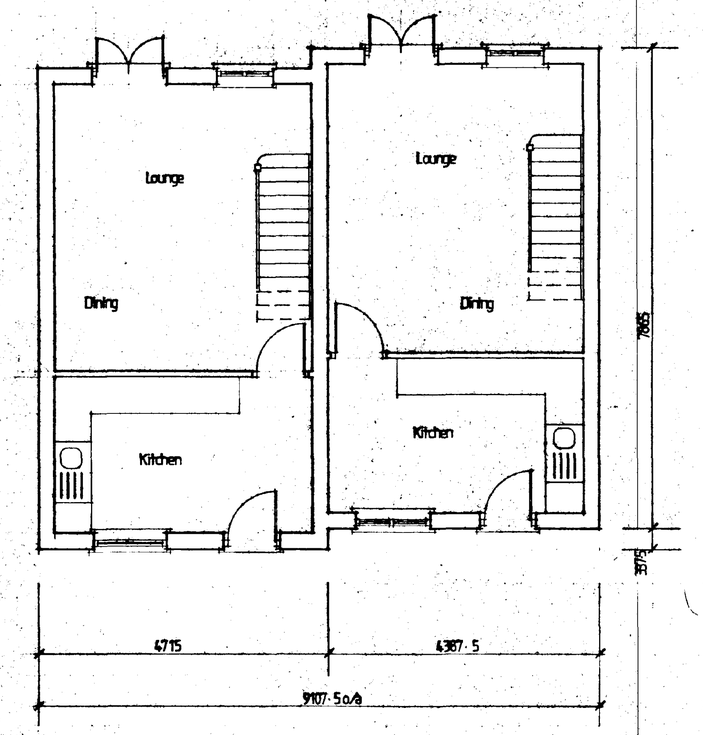

GROUND FLOOR PLAN
Plot 13

Plot 14

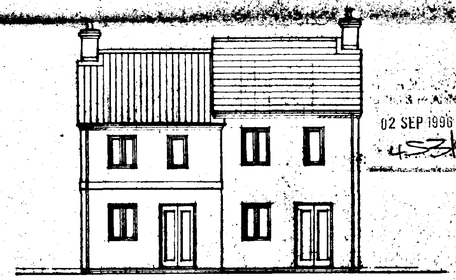

REAR ELEVATION

02 SEP 1996


© This drawing is copyright

Contractors must check all dimensions on Site. Only figured dimensions are to be worked from. Any foundation depths indicated are indicative only and must be in accordance with the consulting engineers design and/or agreed on Site with the local authority during excavations. Any discrepancies in the information contained herein must be reported to the Architect before work proceeds.

Project: RESIDENTIAL DEVELOPMENT. WHITE HOUSE CHAMBERS, SPALDING.	
Drwg.: TYPES 237 A & B	
Scale: 1:50 / 1:100	Date: Aug'96
Drwg. no.: 96 673 / 23	Rev.

architects · designers · planning consultants
Old School House · 36 Boston Road · Sleaford
Lincolnshire · NG34 7EZ · Tel: 0529 414141
Fax: 0529 415757

clive wicks associates

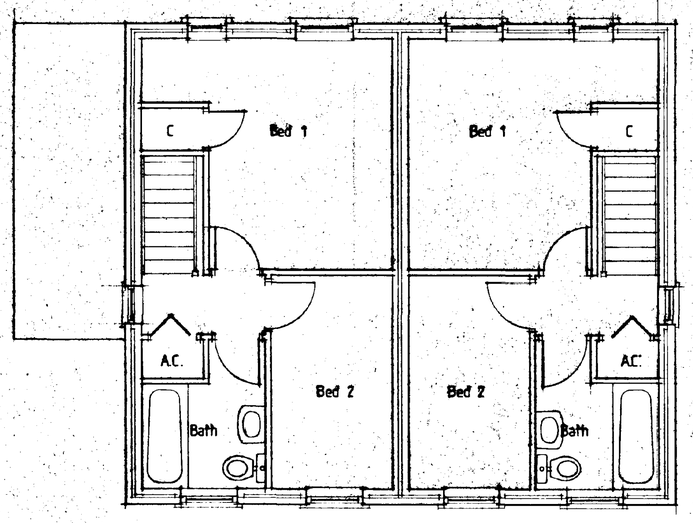

FIRST FLOOR PLAN




FRONT ELEVATION
237 C Plot 11


237C Plot 12



SIDE

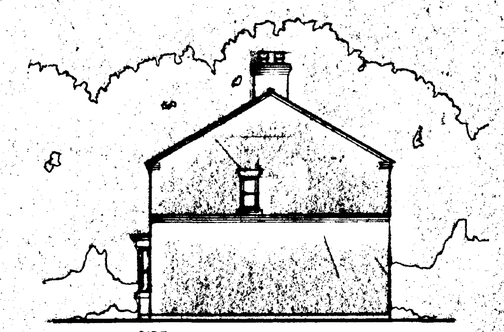

SIDE

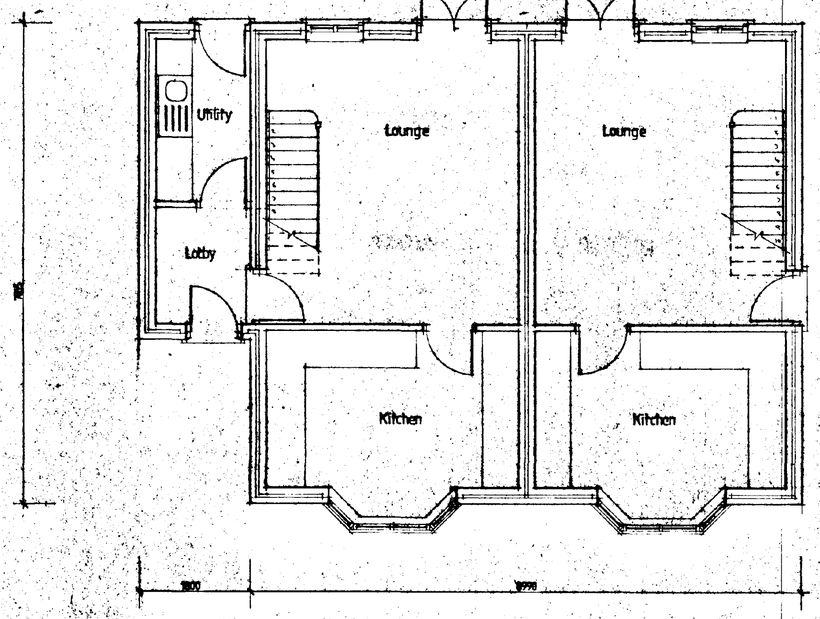

GROUND FLOOR PLAN
Plot 11

Plot 12



REAR

02 SEP 1996
453/96

© This drawing is copyright.


Contractors must check all dimensions on site. Only figured dimensions are to be worked from. Any foundation depths indicated are indicative only and must be in accordance with the consulting engineers design and/or agreed on Site with the local authority during excavations. Any discrepancies in the information contained herein must be reported to the Architect before work proceeds.

Project	Residential development at, White House Chambers, Spalding.
Drwg.	TYPE 237 C
Scale 1:50 1:100	Date Aug 96
Drwg. no. 96673 / 22	Rev.

architects · designers · planning consultants
Old School House · 36 Boston Road · Sleaford
Lincolnshire · NG34 7EZ · Tel: 0529 414141
Fax: 0529 415757

clive wicks associates

©

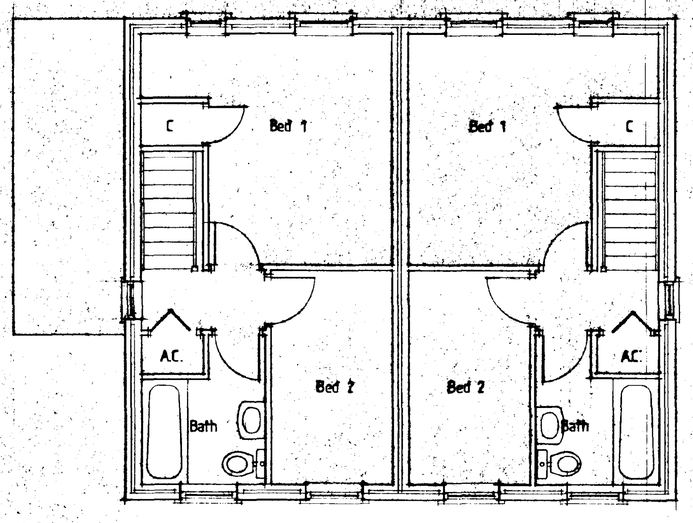


FIRST FLOOR PLAN




FRONT ELEVATION
237 C Plot 11

237C Plot 12

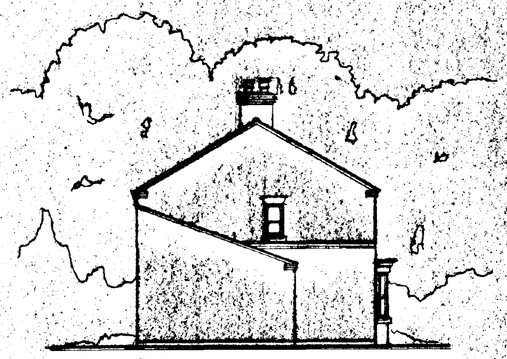


SIDE

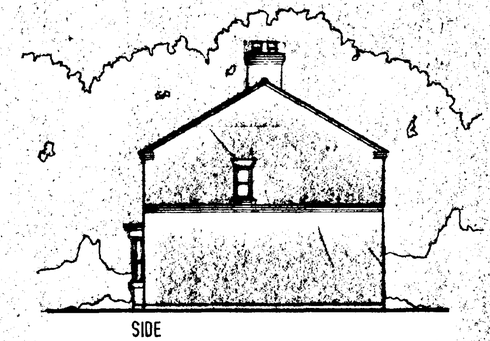

SIDE



REAR

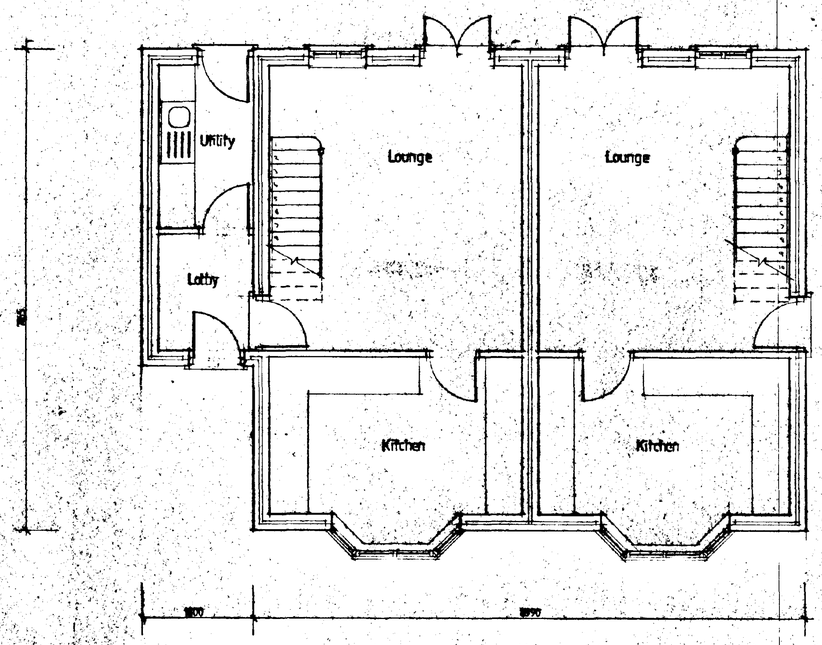

GROUND FLOOR PLAN
Plot 11

Plot 12


© This drawing is copyright.
Contractors must check all dimensions on Site. Only figured dimensions are to be worked from. Any foundation depths indicated are indicative only and must be in accordance with the consulting engineers design and/or agreed on Site with the local authority during excavations. Any discrepancies in the information contained herein must be reported to the Architect before work proceeds.

Project	Residential development at, White House Chambers, Spalding.
Drwg.	TYPE 237 C
Scale	1:50 1:100
Date	Aug 96
Drwg. no.	9667 3 / 22
Rev.	


architects · designers · planning consultants
Old School House · 36 Boston Road · Sleaford
Lincolnshire · NG34 7EZ · Tel: 0529 414141
Fax: 0529 415757

clive wicks associates


© C.W.A.

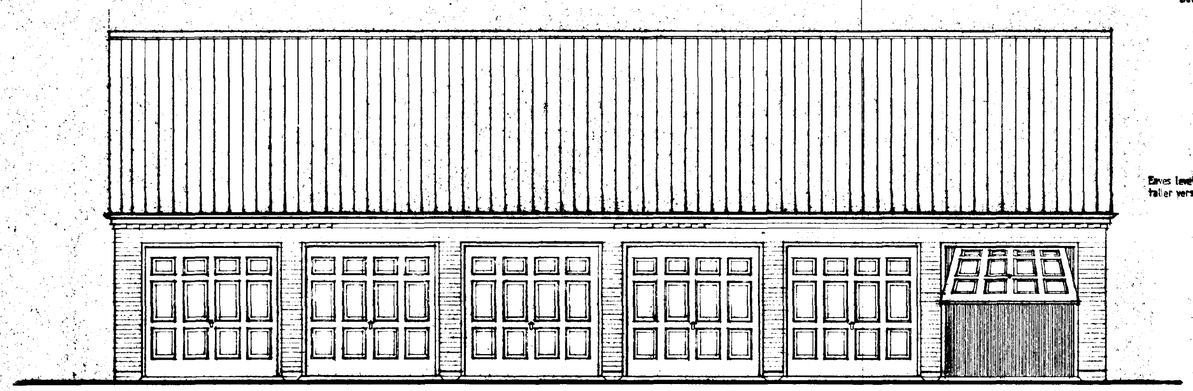


GARAGES SERVING PLOTS 9, 10, 11 12 13 & 14

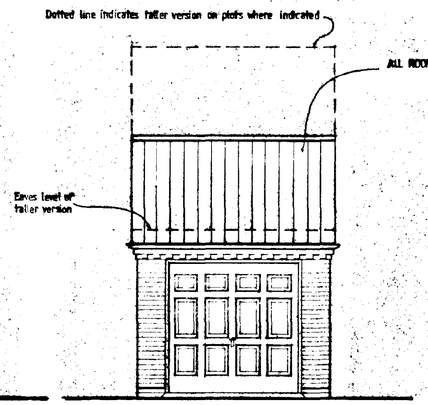


GARAGE SERVING PLOTS 1, 2, 4, 7, 16, 17, 18.
TALL VERSION PLOTS 8 & 15

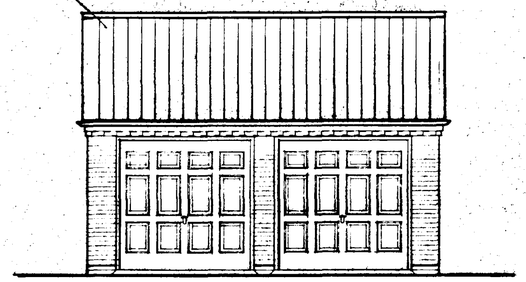


GARAGES SERVING PLOTS 5 & 6, 19 & 3

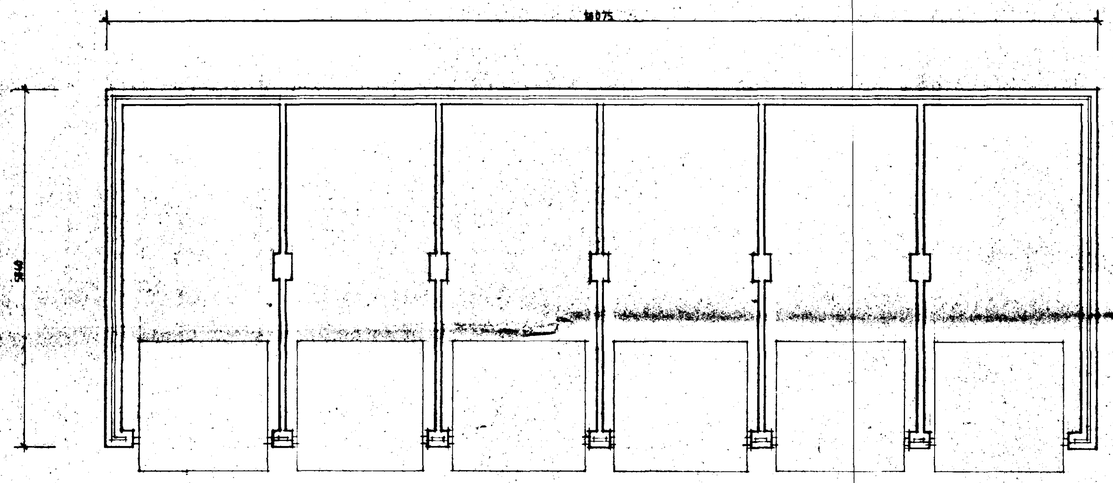


FLOOR PLAN

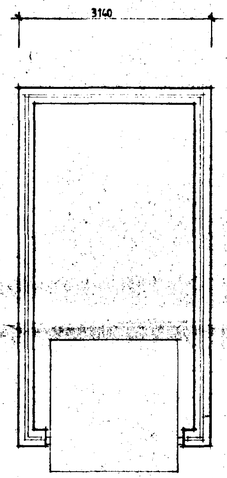


FLOOR PLAN

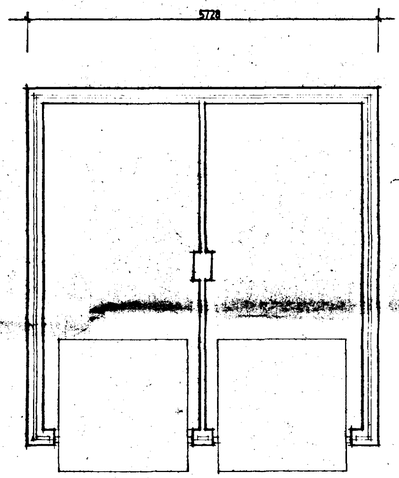

FLOOR PLAN

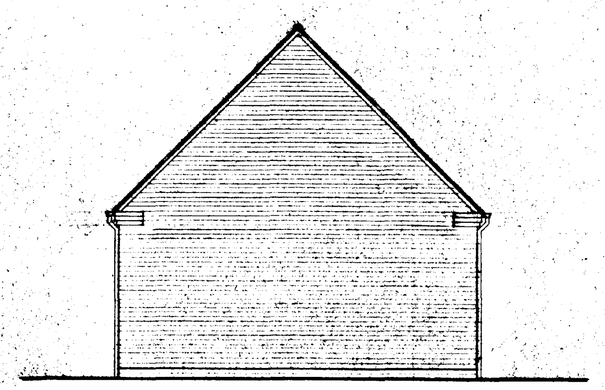

SIDE ELEVATION (tall versions)

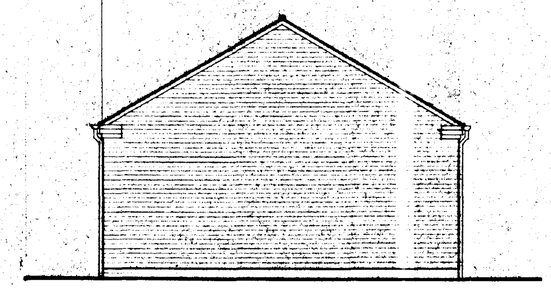

SIDE ELEVATION (normal versions)


PETERBOROUGH DC
PLANNING
02 SEP 1996
453/96

© This drawing is copyright
Contractors must check all dimensions on Site. Only figured dimensions are to be worked from. Any foundation depths indicated are indicative only and must be in accordance with the consulting engineers design and/or agreed on Site with the local authority during excavations. Any discrepancies in the information contained herein must be reported to the Architect before work proceeds.


Project	RESIDENTIAL DEVELOPMENT WHITE HOUSE CHAMBERS SPALDING
Drwg.	GARAGES
Scale 1:50	Date APR 96
Drwg. no. 96 673 / 08	Rev. A

architects · designers · planning consultants
Old School House · 36 Boston Road · Sleaford
Lincolnshire · NG34 7EZ · Tel: 0529 414141
Fax: 0529 415757


clive wicks associates

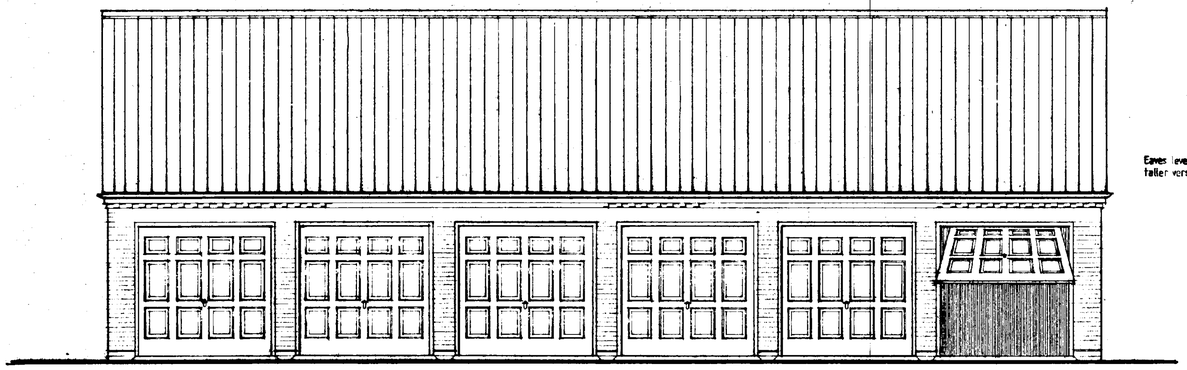


GARAGES SERVING PLOTS 9, 10, 11 12 13 & 14

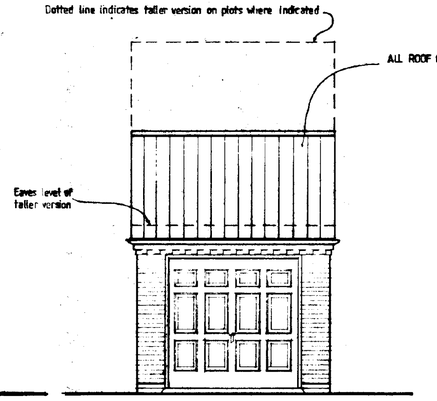


GARAGE SERVING PLOTS 1, 2, 4, 7, 16, 17, 18.
TALL VERSION PLOTS 8 & 15

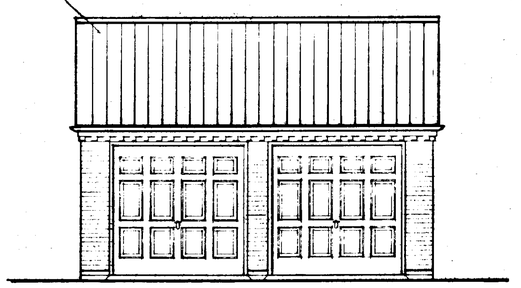


GARAGES SERVING PLOTS 5 & 6, 19 & 3

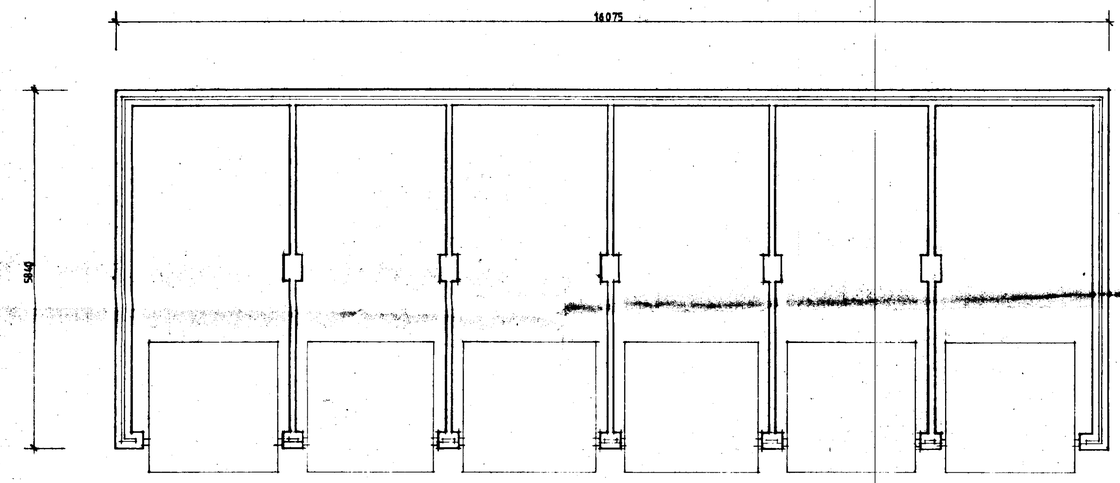


FLOOR PLAN

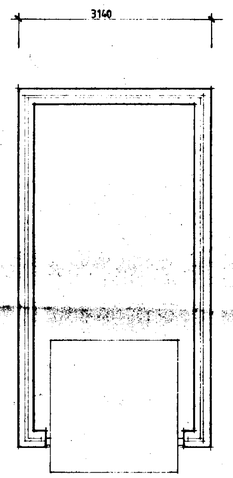


FLOOR PLAN

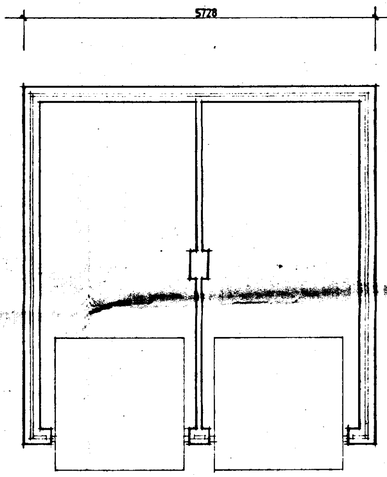

FLOOR PLAN

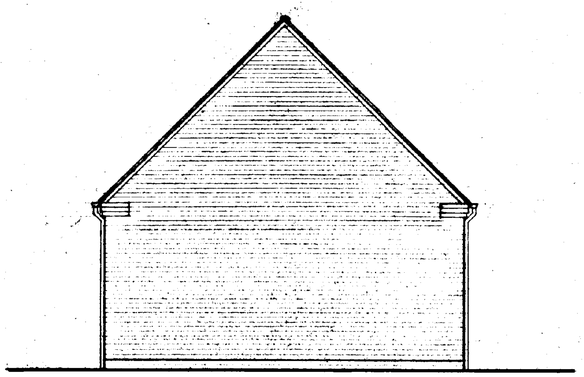

SIDE ELEVATION (tall versions)

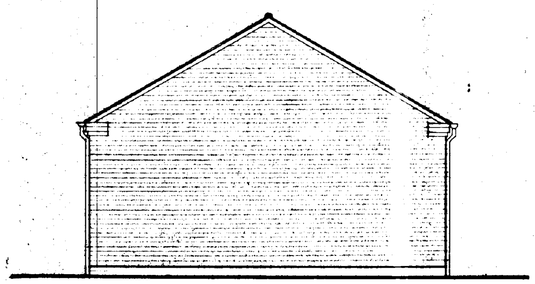

SIDE ELEVATION (normal versions)

RECEIVED
PLANNING
02 SEP 1996
453/96

A Amendments dwg. to Planning Department Amendments

© This drawing is copyright.
Contractors must check all dimensions on Site. Only figured dimensions are to be worked from. Any foundation depths indicated are indicative only and must be in accordance with the consulting engineers design and/or agreed on Site with the local authority during excavations. Any discrepancies in the information contained herein must be reported to the Architect before work proceeds.

Project: RESIDENTIAL DEVELOPMENT WHITE HOUSE CHAMBERS SPALDING	
Drwg.: GARAGES	
Scale: 1:50	Date: APR 96
Drwg. no.: 96 673 / 08	Rev.: A

architects · designers · planning consultants
Old School House · 36 Boston Road · Sleaford
Lincolnshire · NG34 7EZ · Tel: 0529 414141
Fax: 0529 415757


clive wicks associates ©




BLOCK A
Plots 1-3




BLOCK C
Plots 6-8

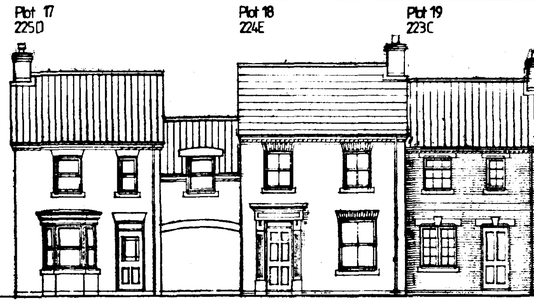

BLOCK D
Plots 17-19

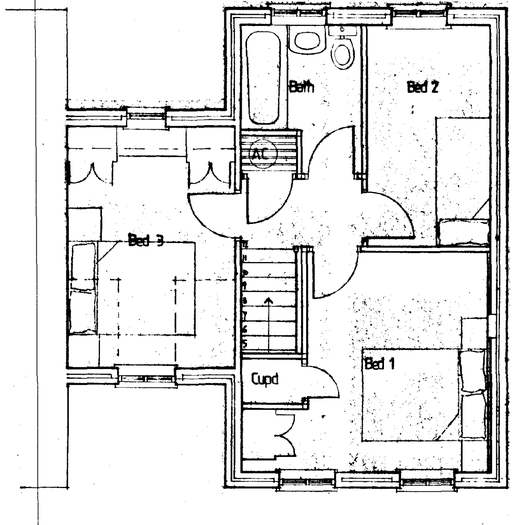

FIRST FLOOR PLAN
225C

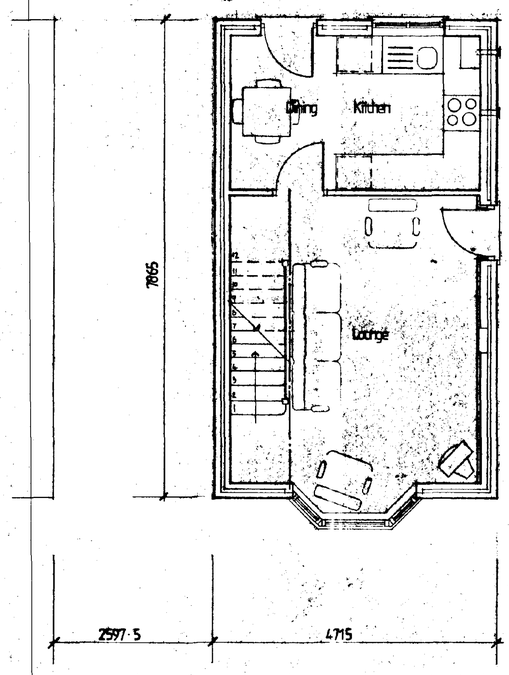


GROUND FLOOR PLAN


225C




FRONT ELEVATION

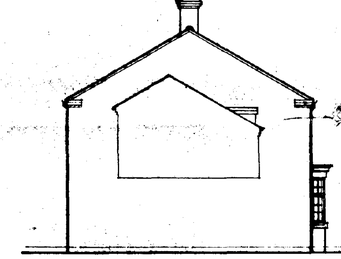


SIDE ELEVATION

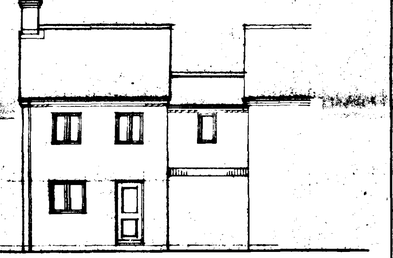


REAR ELEVATION

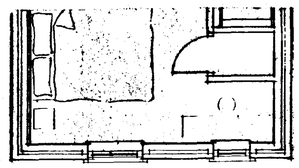

FIRST FLOOR
225D

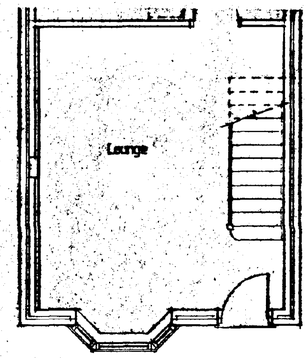

GROUND FLOOR

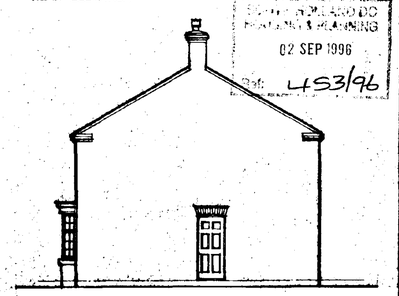

SIDE ELEVATION

RECEIVED
PLANNING & PLANNING
02 SEP 1996
Ref: 453/96

Rev A TYPE 225D (& 225C) OMITTED FROM Plot 4, Plot SUBSEQUENT AMENDED ACCORDINGLY JULY '96

© This drawing is copyright.

Contractors must check all dimensions on Site. Only figured dimensions are to be worked from. Any foundation depths indicated are indicative only and must be in accordance with the consulting engineers design and/or agreed on Site with the local authority during excavations. Any discrepancies in the information contained herein must be reported to the Architect before work proceeds.

Project	RESIDENTIAL DEVELOPMENT WHITE HOUSE CHAMBERS, SPALDING.
Drwg.	TYPE 225C & 225D
Scale 1:50, 1:100	Date APR '96
Drwg. no. 96 673/07	Rev. A

architects · designers · planning consultants
Old School House · 36 Boston Road · Sleaford
Lincolnshire · NG34 7EZ · Tel: 0529 414141
Fax: 0529 415757


clive wicks associates

©

UDO 08148




BLOCK A
Plots 1-3

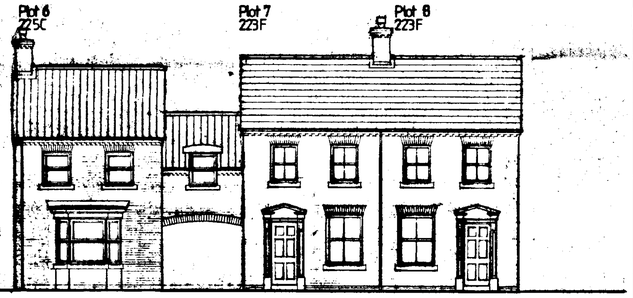


BLOCK C
Plots 6-8



BLOCK D
Plots 17-19

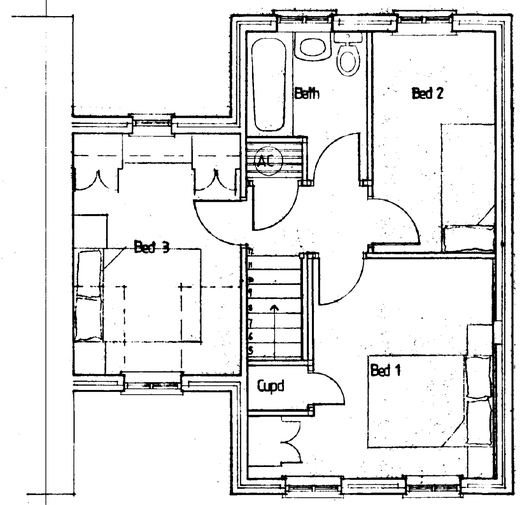

FIRST FLOOR PLAN
225C

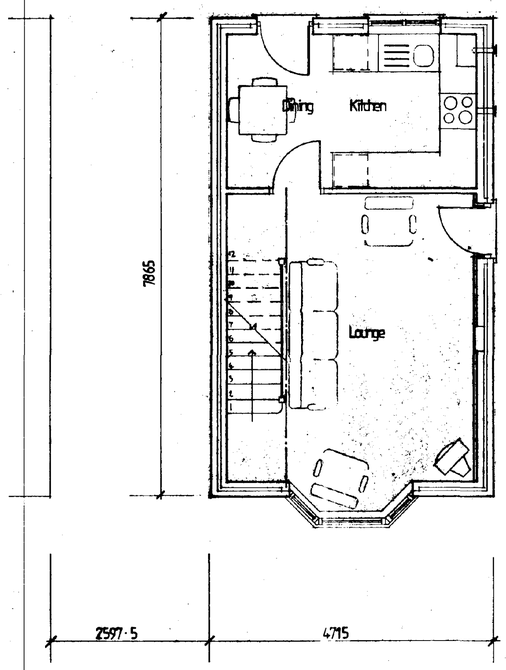


GROUND FLOOR PLAN

225C




FRONT ELEVATION

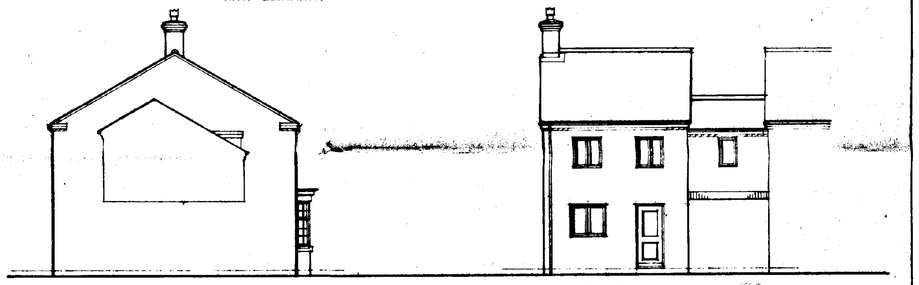


SIDE ELEVATION


REAR ELEVATION

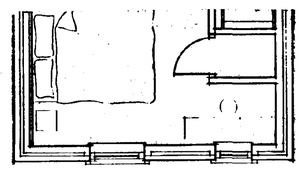

FIRST FLOOR
225D

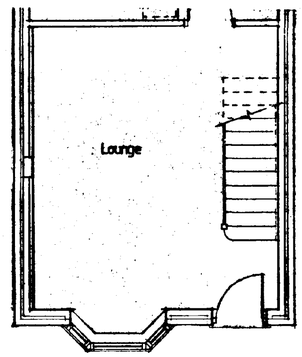

GROUND FLOOR

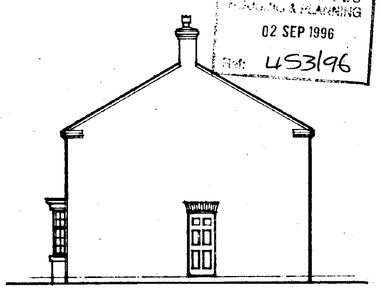

SIDE ELEVATION

RECEIVED
PLANNING & PLANNING
02 SEP 1996
Ref: 453/96

Rev A TYPE 225D (3 BED Unit) OMITTED From PART 4, PLAN INCREASE IN HEIGHT ACCORDINGLY JUNE '96

© This drawing is copyright

Contractors must check all dimensions on Site. Only figured dimensions are to be worked from. Any foundation depths indicated are indicative only and must be in accordance with the consulting engineers design and/or agreed on Site with the local authority during excavations. Any discrepancies in the information contained herein must be reported to the Architect before work proceeds.

Project	RESIDENTIAL DEVELOPMENT WHITE HOUSE CHAMBERS, SPALDING.		
Drwg.	TYPE 225C & 225D		
Scale	1:50, 1:100	Date	APR '96
Drwg. no.	96 673/07	Rev.	A


architects · designers · planning consultants
Old School House · 36 Boston Road · Sleaford
Lincolnshire · NG34 7EZ · Tel: 0529 414141
Fax: 0529 415757

clive wicks associates

©




BLOCK A
Plots 1-3

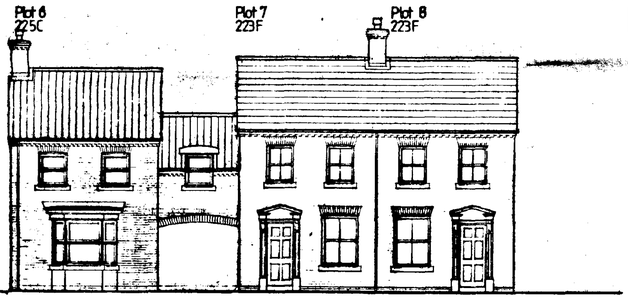


BLOCK C
Plots 6-8



BLOCK D
Plots 17-19

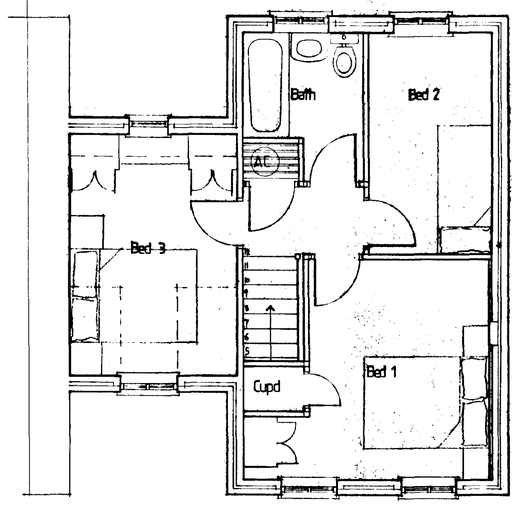

FIRST FLOOR PLAN
225C

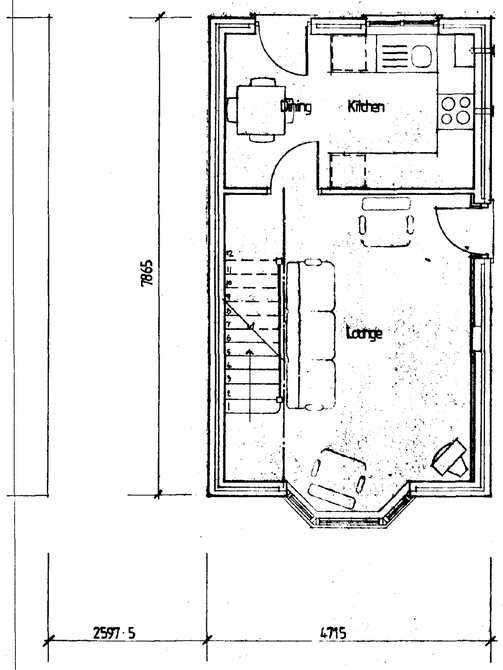


GROUND FLOOR PLAN

225C




FRONT ELEVATION

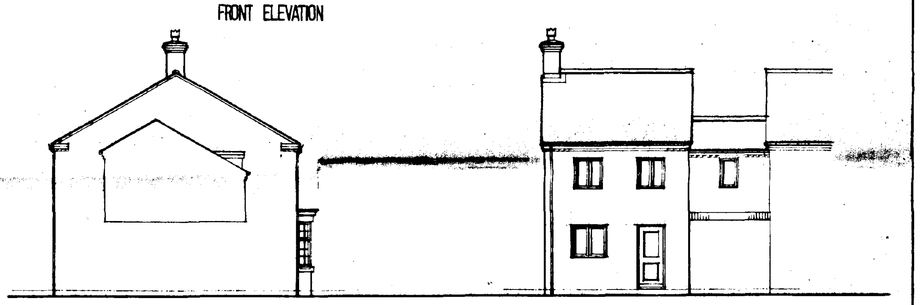


SIDE ELEVATION


REAR ELEVATION

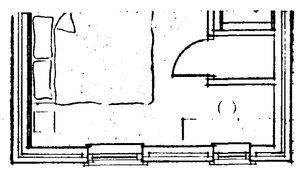

FIRST FLOOR
225D

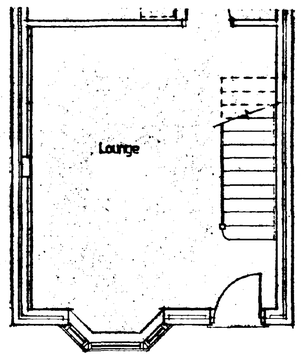

GROUND FLOOR

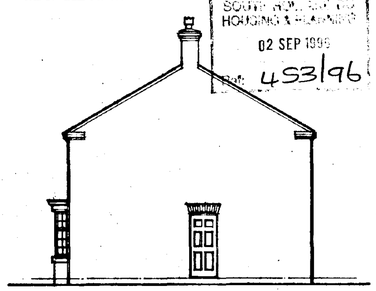

SIDE ELEVATION

SOUTH KESTEVEN DISTRICT COUNCIL
HOUSING & PLANNING
02 SEP 1996
Ref: 453/96

Rev A TYPE 225D (a 6no unit) OMITTED From PLOT 4, PLOT INCREASE AMENDED ACCORDINGLY JUNE '96


© This drawing is copyright.

Contractors must check all dimensions on Site. Only figured dimensions are to be worked from. Any foundation depths indicated are indicative only and must be in accordance with the consulting engineers design and/or agreed on Site with the local authority during excavations. Any discrepancies in the information contained herein must be reported to the Architect before work proceeds.

Project	RESIDENTIAL DEVELOPMENT WHITE HOUSE CHAMBERS, SPALDING.
Drwg.	TYPE 225C & 225D
Scale 1:50, 1:100	Date APR.'96
Drwg. no. 96 673/07	Rev. A

architects · designers · planning consultants
Old School House · 36 Boston Road · Sleaford
Lincolnshire · NG34 7EZ · Tel: 0529 414141
Fax: 0529 415757

clive wicks associates ©

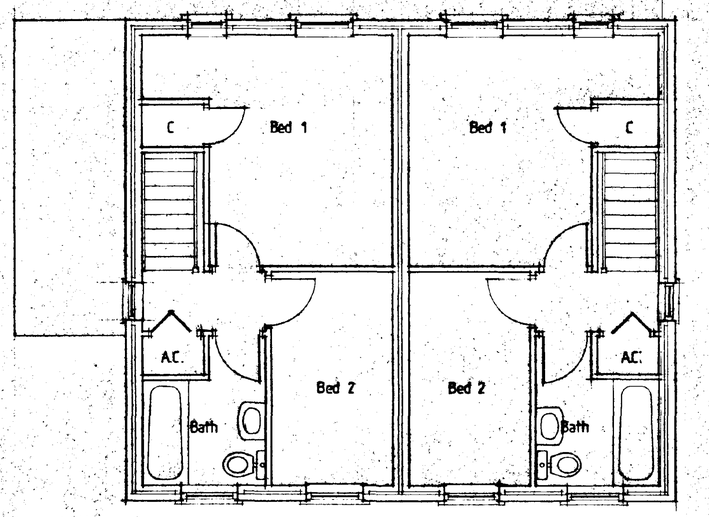

FIRST FLOOR PLAN




FRONT ELEVATION
237 C Plot 11


237C Plot 12




SIDE

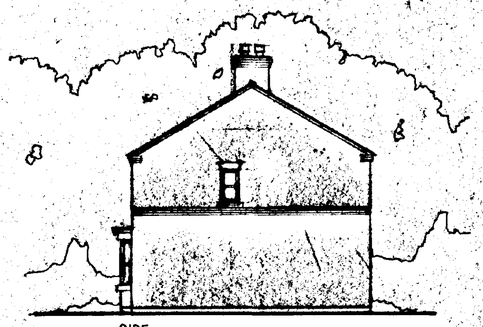

SIDE

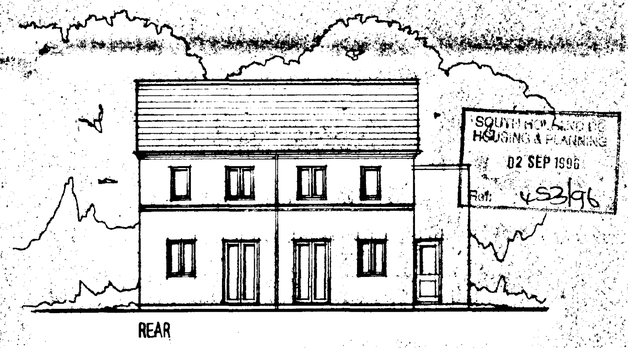

REAR

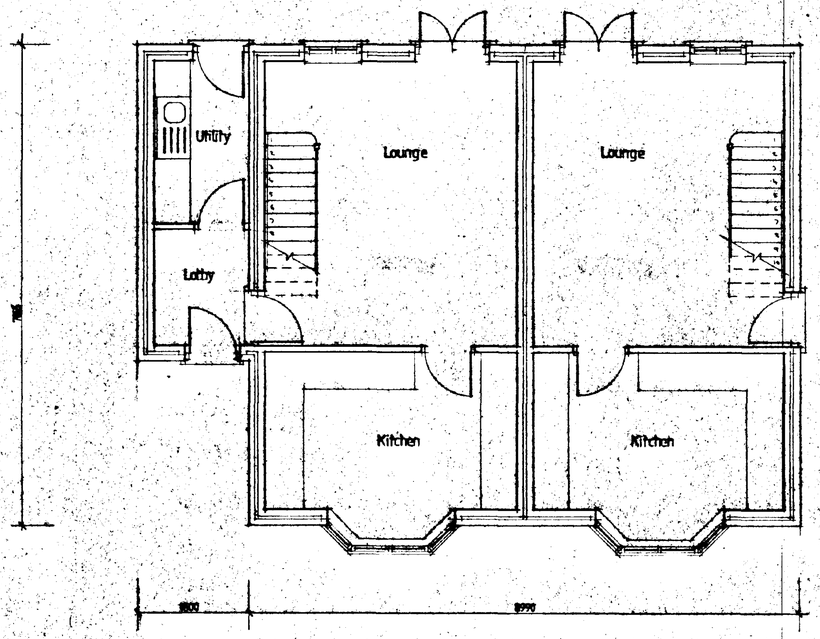

GROUND FLOOR PLAN
Plot 11

Plot 12

© This Drawing is copyright.
Contractors must check all dimensions on Site. Only figured dimensions are to be scaled from. Any foundation depths indicated are indicative only and must be in accordance with the consulting engineers design and/or agreed on Site with the local authority during excavations. Any discrepancies in the information contained herein must be reported to the Architect before work proceeds.


Project: Residential development at, White House Chambers, Spalding.	
Drwg. TYPE 237 C	
Scale 1:50 1:100	Date Aug 96
Drwg. no. 96673 / 22	Rev.

architects · designers · planning consultants
Old School House · 36 Boston Road · Sleaford
Lincolnshire · NG34 7EZ · Tel: 0529 414141
Fax: 0529 415757

clive wicks associates

©

UDO 06149

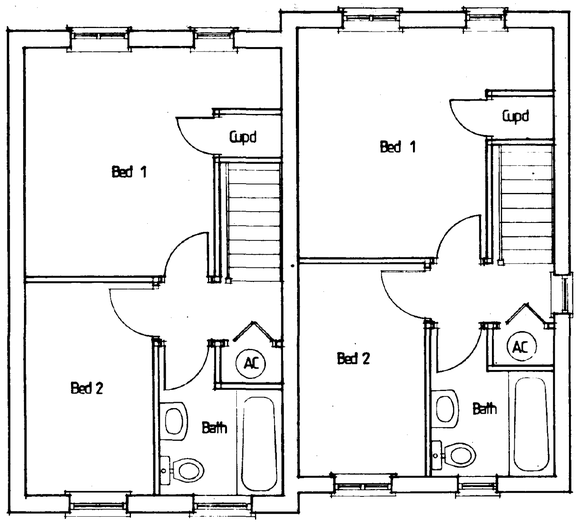


FIRST FLOOR PLAN




FRONT ELEVATION
237 A Plot 13


237 B Plot 14

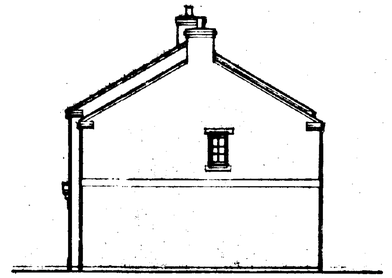

SIDE ELEVATION

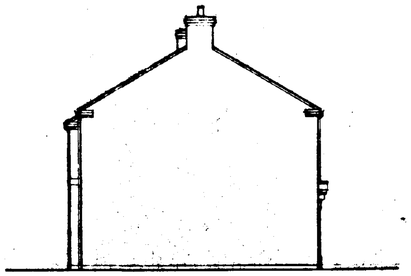


SIDE ELEVATION

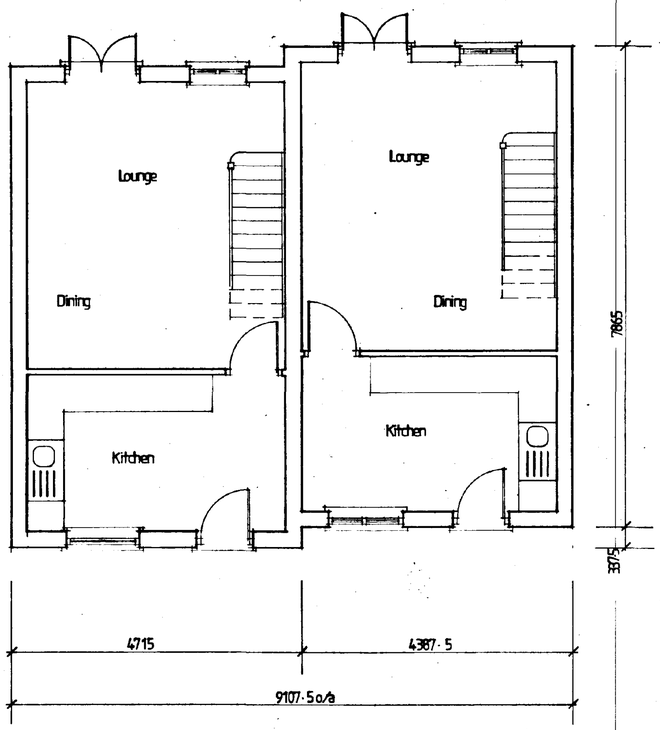

GROUND FLOOR PLAN
Plot 13

Plot 14

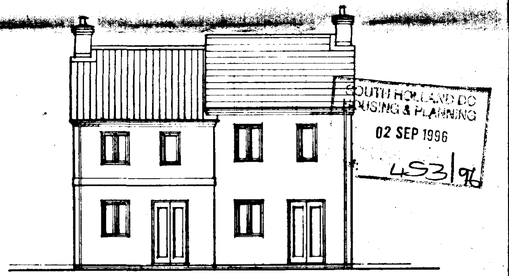

REAR ELEVATION

© This drawing is copyright.

Contractors must check all dimensions on Site. Only figured dimensions are to be worked from. Any foundation depths indicated are indicative only and must be in accordance with the consulting engineers design and/or agreed on Site with the local authority during excavations. Any discrepancies in the information contained herein must be reported to the Architect before work proceeds.

Project: RESIDENTIAL DEVELOPMENT. WHITE HOUSE CHAMBERS, SPALDING.	
Drwg. TYPES 237A & B	
Scale 1:50 / 1:100	Date Aug'96
Drwg. no. 96 673 / 23	Rev.


architects · designers · planning consultants

Old School House · 36 Boston Road · Sleaford
Lincolnshire · NG34 7EZ · Tel: 0529 414141
Fax: 0529 415757

clive wicks associates

©

224E

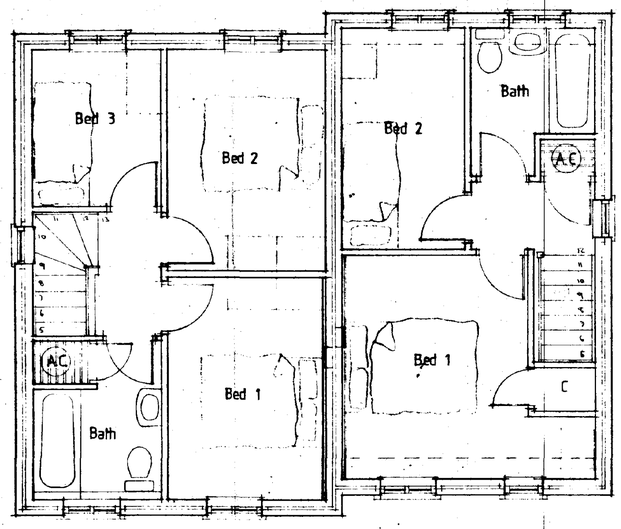


FIRST FLOOR PLAN


223C



FRONT ELEVATION SERVING PLOTS 16,17,19,20

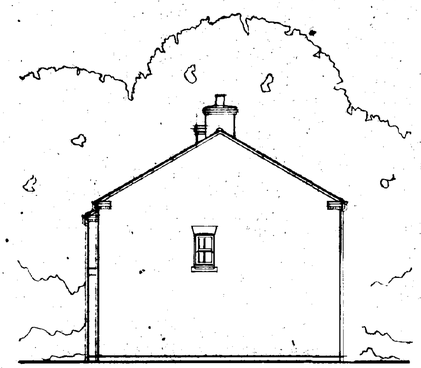


SIDE ELEVATION

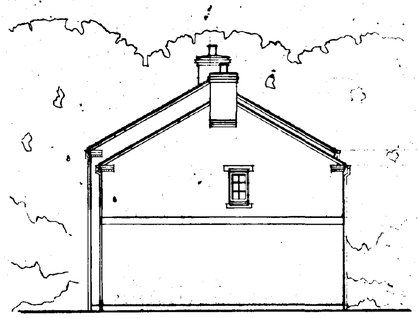


SIDE ELEVATION

224 E

223C

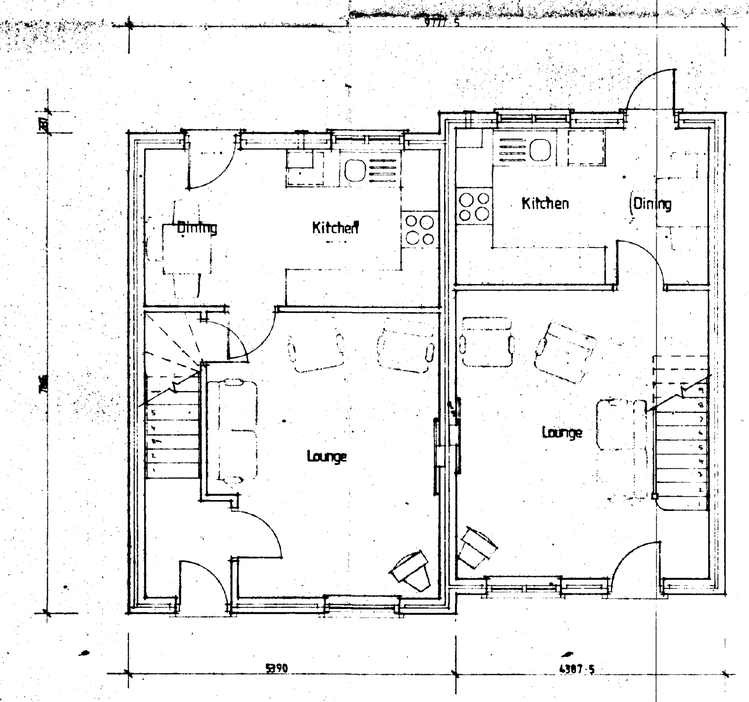

GROUND FLOOR PLAN

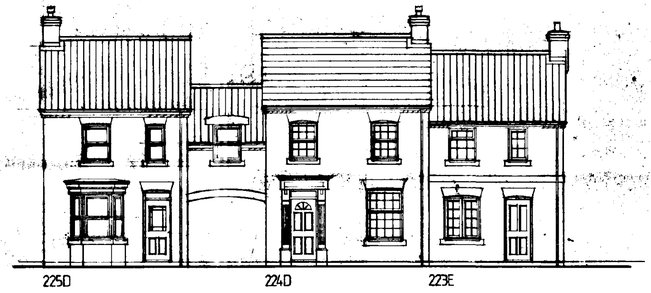

BLOCK B .
PLOTS 4,5&6.
FRONT ELEVATION
Scale : 1:100

N.B. FOR PLOT 4 SEE DWG NO. 96 673/07



REAR ELEVATION


SOUTH HOLLAND HOUSING & PLANNING
16 MAY 1996
Ref: 0453/96

© This drawing is copyright.
Contractors must check all dimensions on Site. Only figured dimensions are to be worked from. Any foundation depths indicated are indicative only and must be in accordance with the consulting engineers design and/or agreed on Site with the local authority during excavations. Any discrepancies in the information contained herein must be reported to the Architect before work proceeds


Project	PROPOSED RESIDENTIAL DEVELOPMENT WHITE HOUSE CHAMBERS, SPALDING.	
Drwg.	TYPE 224E & 223C	
Scale	1:50 1:100	Date APR 96
Drwg. no.	96673 / 02	Rev.

architects · designers · planning consultants
Old School House · 36 Boston Road · Sleaford
Lincolnshire · NG34 7EZ Tel: 0529 414141
Fax: 0529 415757

clive wicks associates

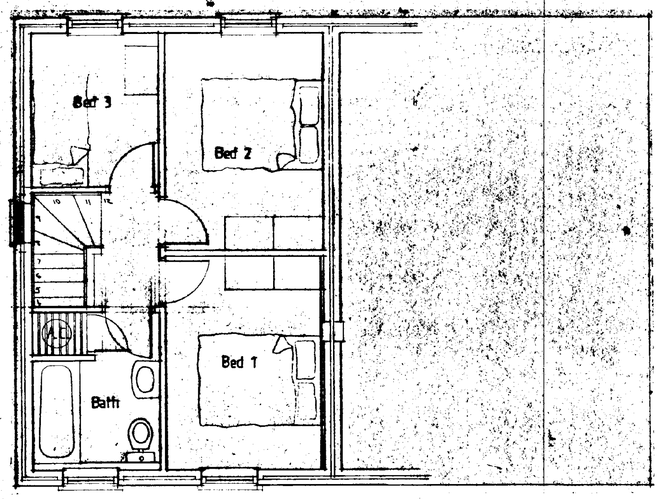


FIRST FLOOR PLAN

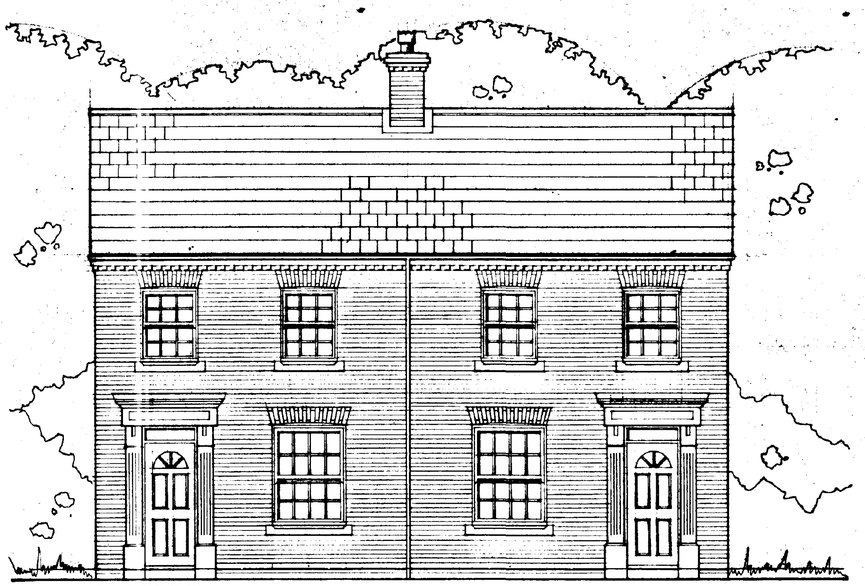


FRONT ELEVATION
PLOT 14

PLOT 15

224D

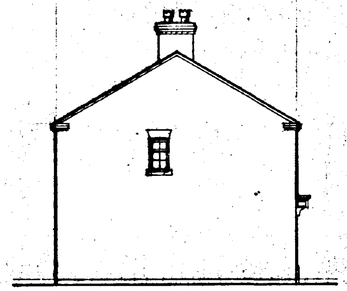


SIDE ELEVATION

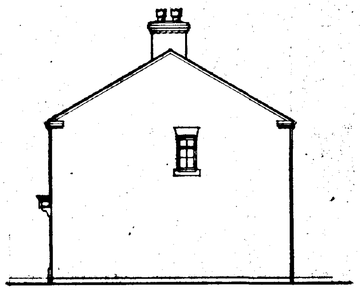


SIDE ELEVATION

224D

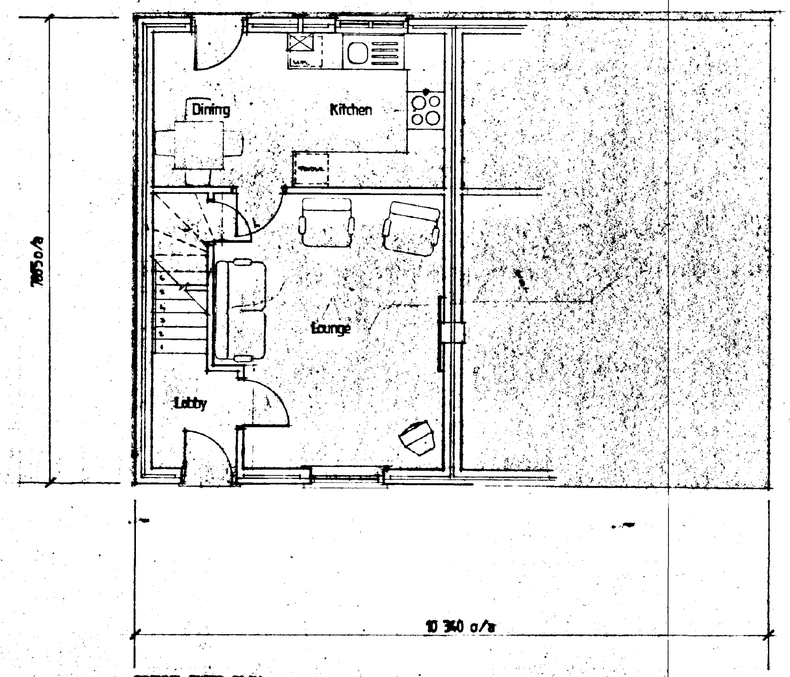

GROUND FLOOR PLAN

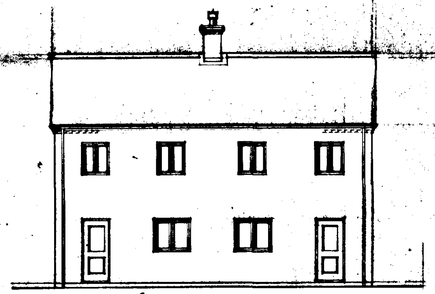

REAR ELEVATION

PLOTS 5 (see dwgs 96 673/02, 07) 14, 15

© This drawing is copyright.
Contractors must check all dimensions on Site. Only figured dimensions should be worked from. Any foundation depths indicated are indicative only and must be in accordance with the consulting engineers design and/or agreed on Site with the local authority during excavations. Any discrepancies in the information contained herein must be reported to the Architect before work proceeds.


Project: PROPOSED RESIDENTIAL DEVELOPMENT WHITE HOUSE CHAMBERS, SPALDING.	
Drwg. TYPE 224D	
Scale 1:50, 1:100	Date April '96
Drwg. no. 96 673/03	Rev.

architects · designers · planning consultants
Old School House · 36 Boston Road · Sleaford
Lincolnshire · NG34 7EZ · Tel: 0529 414141
Fax: 0529 415757

SOUTH HOLLAND DC
HOUSING & PLANNING
16 MAY 1996
Ref: 0455/96


clive wicks associates

©

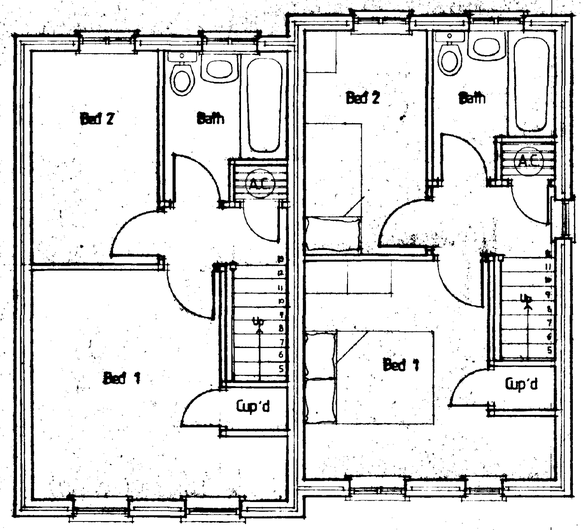

FIRST FLOOR PLAN

223F 223C

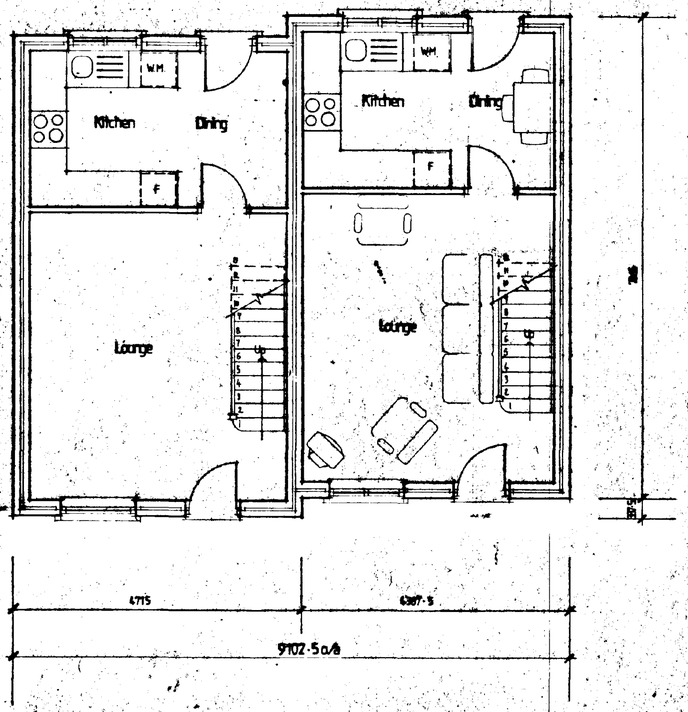


GROUND FLOOR PLAN




FRONT ELEVATION

223F
PLOT 12

223C
PLOT 13

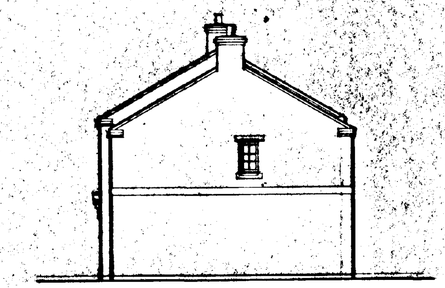

SIDE ELEVATION

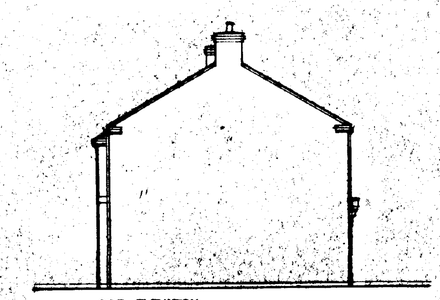

SIDE ELEVATION



REAR ELEVATION

PLOTS 12 & 13 AS DRAWN

© This drawing is copyright.

Contractors must check all dimensions on Site. Setting out dimensions not to be worked from. Any foundation depths indicated are indicative only and must be in accordance with the consulting engineers design and/or agreed on Site with the local authority during excavations. Any discrepancies in the information contained herein must be reported to the Architect before work proceeds.

Project	PROPOSED RESIDENTIAL DEVELOPMENT WHITE HOUSE CHAMBERS SPALDING
Drwg.	TYPE 223C & 223F
Scale	1:50, 1:100
Date	April '96
Drwg. no.	96 673 /04
Rev.	


architects · designers · planning consultants
Old School House · 36 Boston Road · Sleaford
Lincolnshire · NG34 7EZ · Tel: 0529 414141
Fax: 0529 415757


SOUTH HOLLAND DC
HOUSING & PLANNING
16 MAY 1996
Ref: dl53/96


clive wicks associates

©

TYPE	BEDS	PLOT NO.
223 C	2 Bed	13, 17, 20.
223 D	2 Bed	2, 3, 10, 11.
223 E	2 Bed	6
223 F	2 Bed	8, 9, 12.
224 D	3 Bed	5, 14, 15.
224 E	3 Bed	16, 19.
225 C	3 Bed	1, 7.
225 D	3 Bed	4, 18.

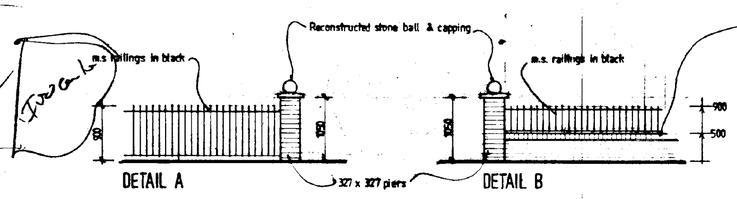

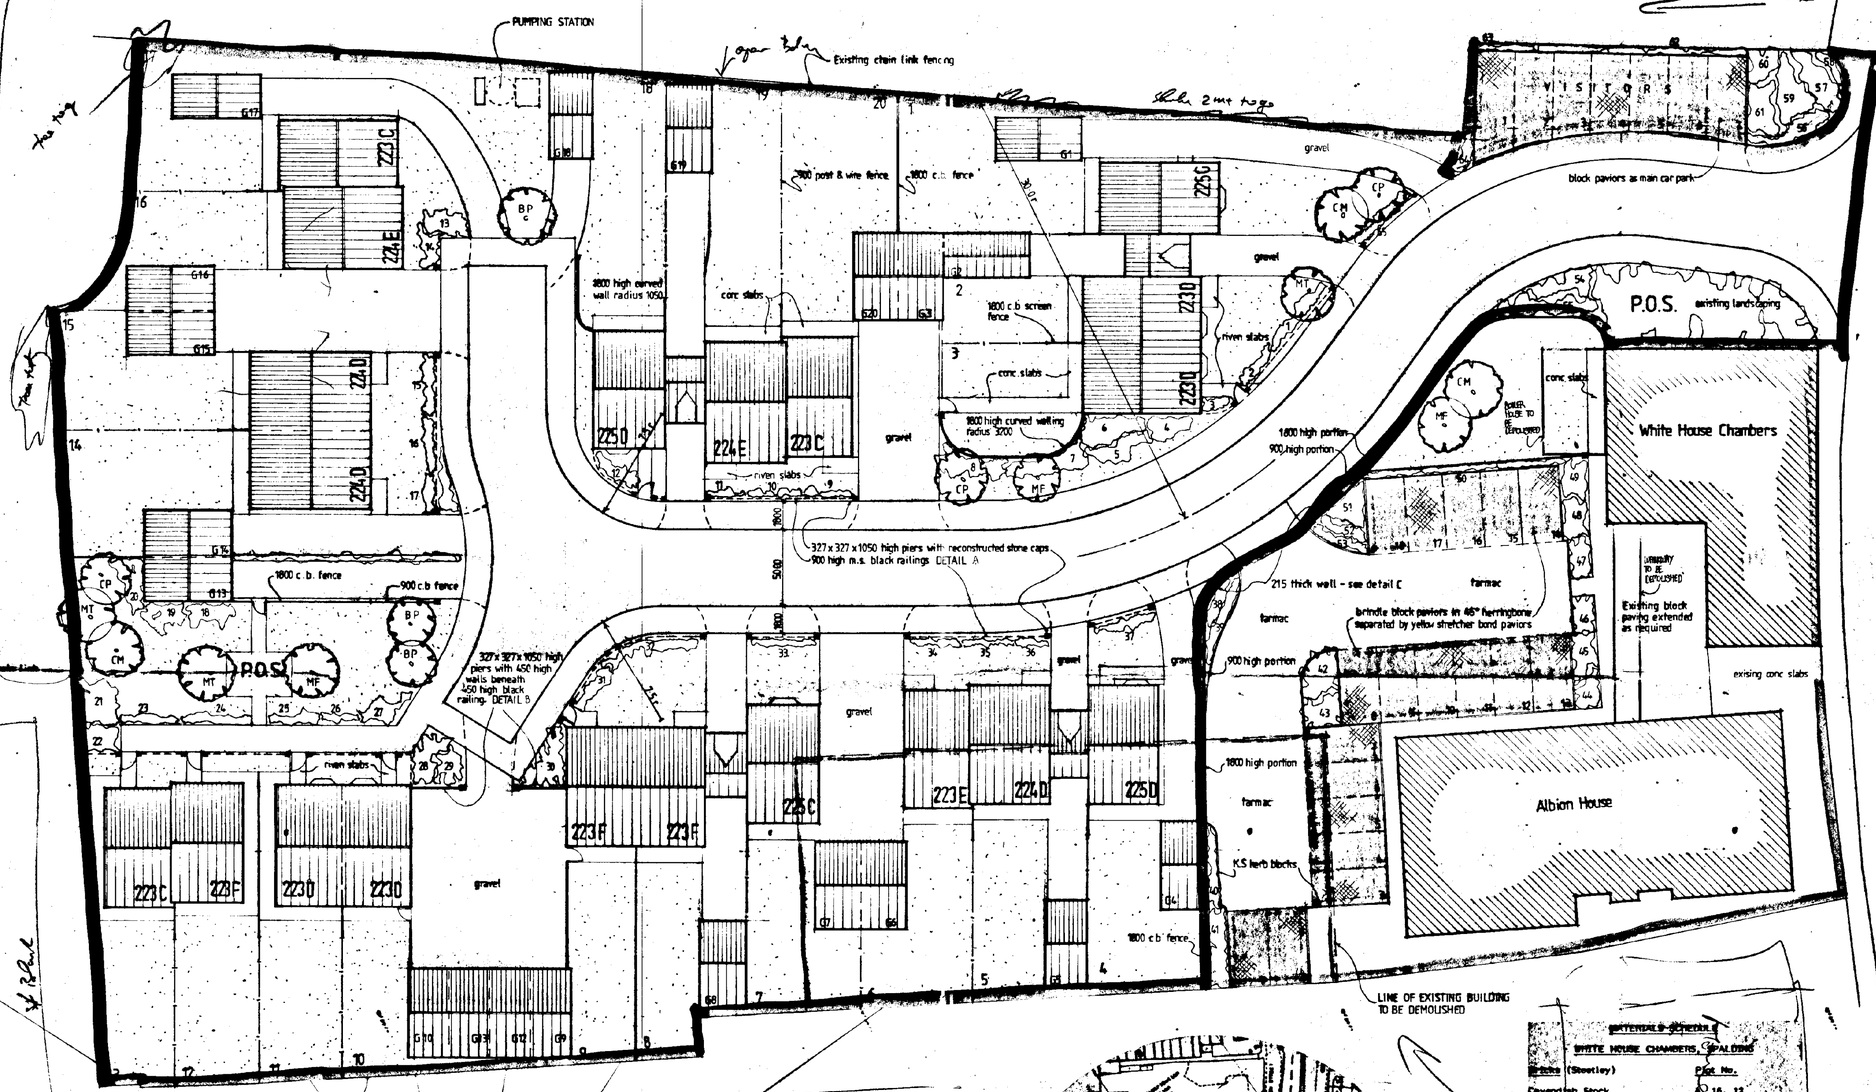

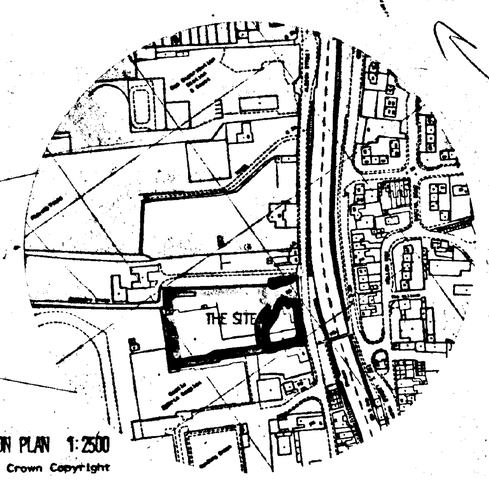

LOCATION PLAN 1:2500

(c) Crown Copyright

LANDSCAPE SCHEDULE

SHRUB SPECIFICATION	AREAS
Lonicera Pileata	1 8 13 17 20 29 38 46 58 60
Hypericum Calycinum	4 14 25 44 43 45 52 63
Cotoneaster Skogholm (Cont Shrubby	3 24 27 37 46 64
Lavanda spica "Hidcote"	2 10 26 53 47 54 58 61

The above to be planted at 3 per square metre

Viburnum Tinus	5 11 16 19 29 33 36 42 48
Hypericum Patulum "Hidcote"	6 9 18 21 31 35 40 48 57
Senecio Grayii	12 15 28 32 34 39 49 56 59
Berberis Stenophylla	7 22 30 51 55 59

The above to be planted at 2 per square metre

TREES

CM	Crataegus oxyacanta	Standard trees
CP	Crataegus prunifolia	
MF	Malus floribunda	
MT	Malus tschonoski	
BP	Betula pendula	

BATTENDEN & SCHEVEN

WHITE HOUSE CHAMBERS, SPALDING

Bricks (Sheetley)	Plot No.
Devendish Stock	6, 16, 12
Old Berkeley Stock	8, 13, 17, 20
Marlborough Stock	1, 8, 9, 18
Mellow Durham Stock	2, 3, 10, 11, 7
Mellow Richmond Stock	5, 14, 15, 19

All garages in Old Berkeley Stock
All walling and piers in Mellow Durham Stock

Note: Plots 2, 3 and 10, 11 to have central 5 course band with top and bottom courses Mellow Richmond Stock and central course in Mellow Durham Stock. All other banding and dentil courses to be as main brick.

All paintwork to be white

Front Door Colours

Oxford Blue	2, 3, 7, 13, 17
Monarch	4, 8, 9, 23, 16, 20
Buckingham	1, 6, 10, 11, 18
Brilliant White	5, 14, 15, 19

Railings to be painted black gloss

Roof Tiles

Redland Grovebury Farmhouse Orange	1, 4, 8, 7, 13, 17, 18, 20
Redland Cambrian Slate with contrasting red ridge tile	2, 3, 5, 6, 9, 10, 11, 12, 14, 15, 16, 19

SOUTH HOLLAND HOUSING & PLANNING
16 MAY 1996
Ref: 0453/96

© This drawing is copyright.

Contractors must check all dimensions on Site. Only figured dimensions are to be worked from. Any foundation depths indicated are indicative only and must be in accordance with the consulting engineers design and/or agreed on Site with the local authority during excavations. Any discrepancies in the information contained herein must be reported to the Architect before work proceeds.


Project.	RESIDENTIAL DEVELOPMENT WHITE HOUSE CHAMBERS, SPALDING.
Drwg.	SITE LAYOUT
Scale	1:200
Date	APR 96
Drwg. no.	96 673 / 01
Rev.	

architects · designers · planning consultants
Old School House · 36 Boston Road · Sleaford
Lincolnshire · NG34 7EZ · Tel: 0529 414141
Fax: 0529 415757

clive wicks associates


©

223D

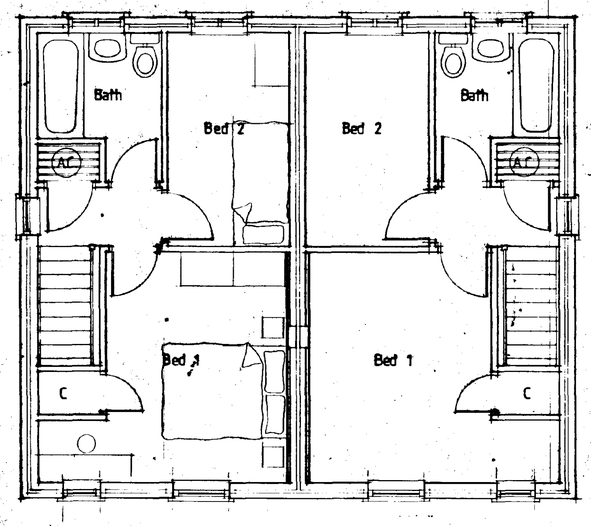


FIRST FLOOR PLAN


223D

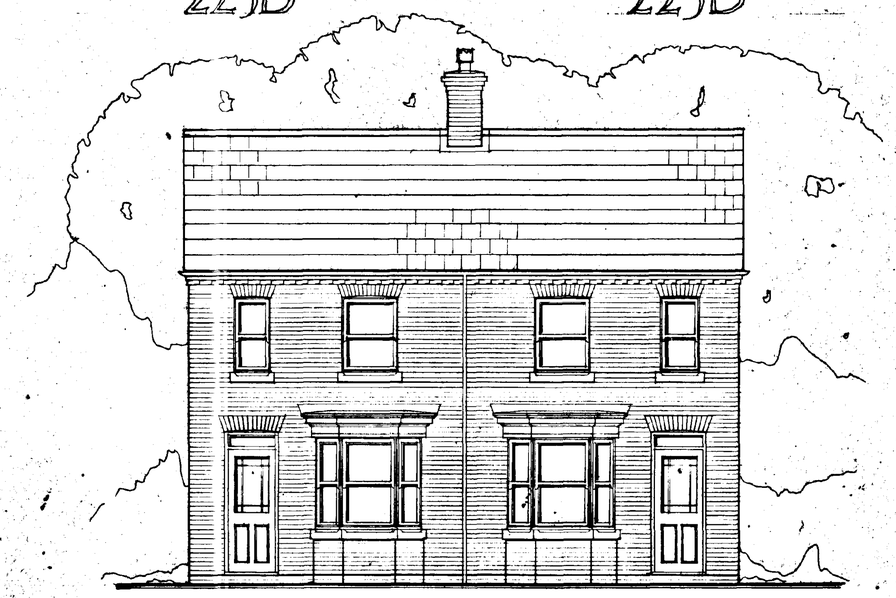

FRONT ELEVATION

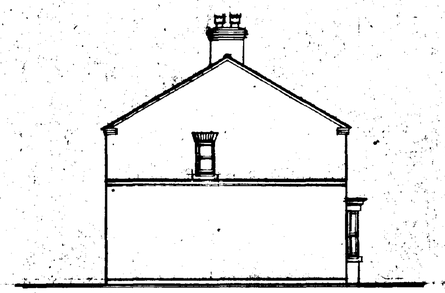


SIDE

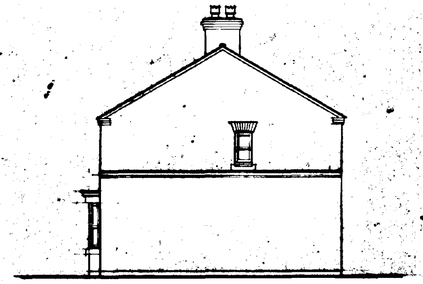


SIDE

223D

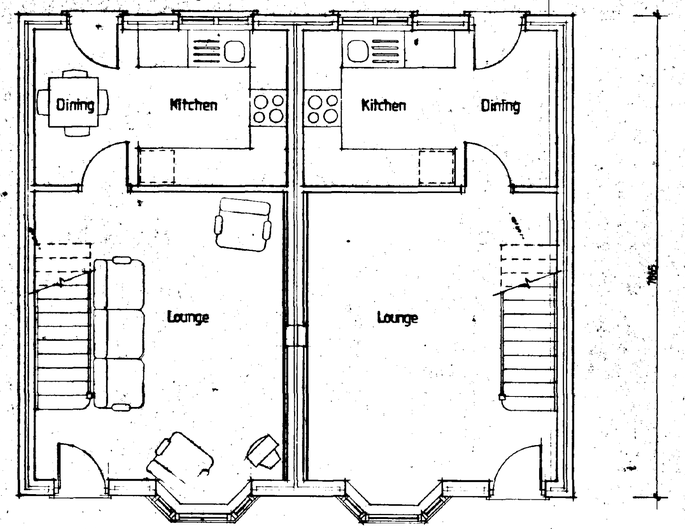

GROUND FLOOR PLAN

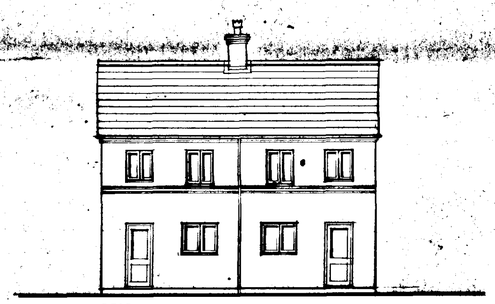

REAR

PLOTS 10 & 11 as drawn
PLOTS 2 & 3 linked to 225C (dwg 96673/07)

© This drawing is copyright.

Contractors must check all dimensions on Site. Only figured dimensions are to be worked from. Any foundation depths indicated are indicative only and must be in accordance with the consulting engineers design and/or agreed on Site with the local authority during excavations. Any discrepancies in the information contained herein must be reported to the Architect before work proceeds.


Project	RESIDENTIAL DEVELOPMENT, WHITE HOUSE CHAMBERS, SPALDING.
Drwg.	TYPE 223 D (Pair)
Scale	1:50 1:100
Date	APR 96
Drwg. no.	96 673 / 05
Rev.	

SOUTH HOLLAND HOUSING & PLANNING
16 MAY 1996
Ref: 95/316

clive wicks associates
architects · designers · planning consultants
Old School House · 36 Boston Road · Sleaford
Lincolnshire · NG34 7EZ · Tel: 0529 414141
Fax: 0529 415757


©

223F

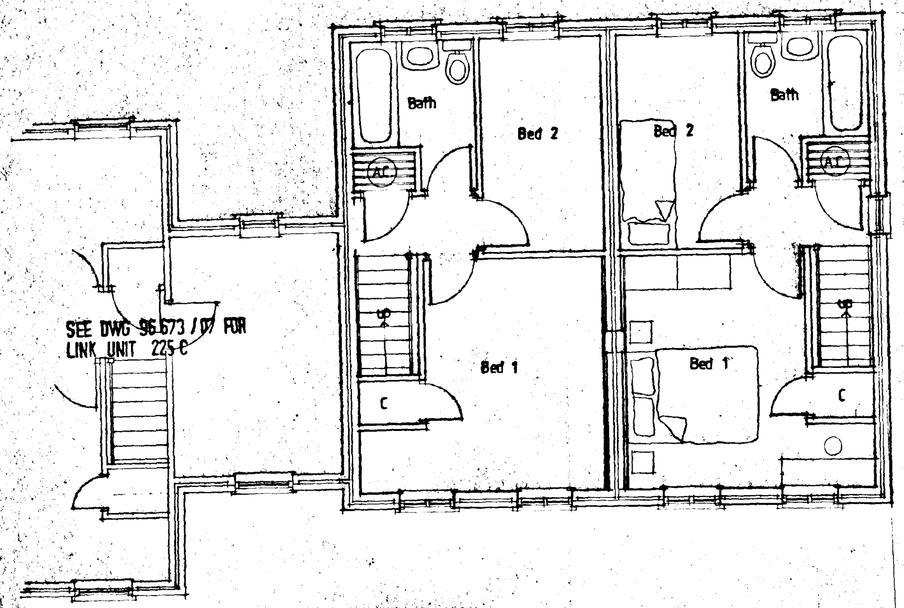

FIRST FLOOR PLAN

223F

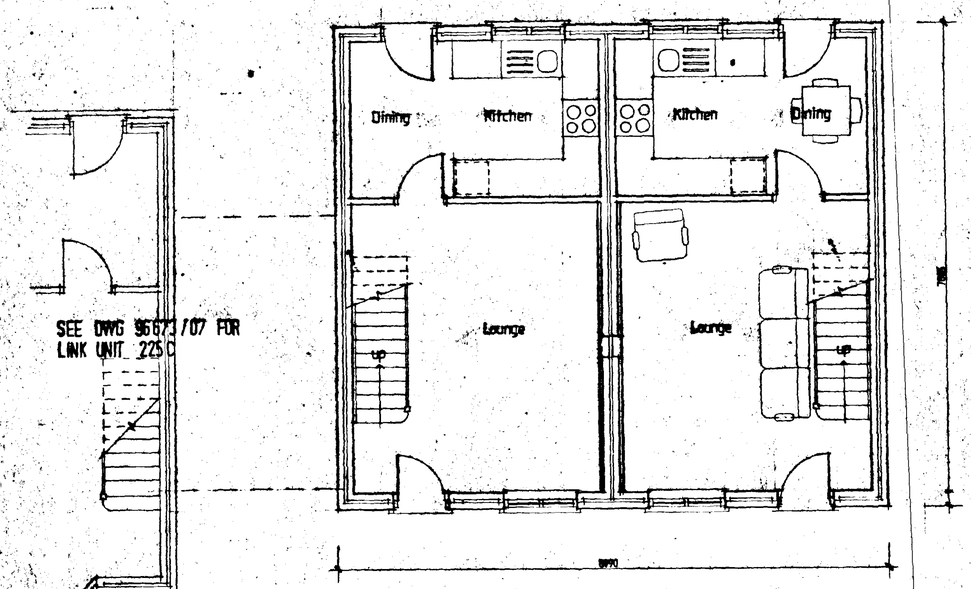


GROUND FLOOR PLAN


223F




FRONT ELEVTION

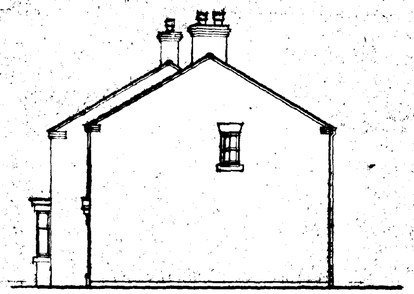

SIDE

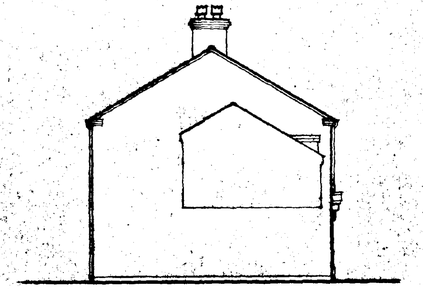

SIDE

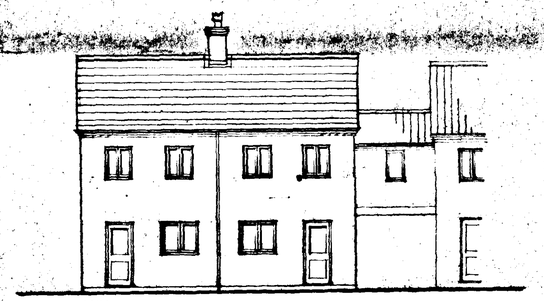

REAR

PLOTS 8 & 9 linked to 225 C (dwg 96673/07)

© This drawing is copyright.
Contractors must check all dimensions on Site. Only figured dimensions are to be worked from. Any foundation depths indicated are indicative only and must be in accordance with the consulting engineers design and/or agreed on Site with the local authority during excavations. Any discrepancies in the information contained herein must be reported to the Architect before work proceeds.

Project	RESIDENTIAL DEVELOPMENT WHITE HOUSE CHAMBERS SPALDING
Drwg.	TYPE 223 F (PAIR)
Scale	1:50 1:100
Date	APR 96
Drwg. no.	96673 / 06
Rev.	

architects · designers · planning consultants
Old School House · 36 Boston Road · Sleaford
Lincolnshire · NG34 7EZ · Tel: 0529 414141
Fax: 0529 415757


SOUTH HOLLAND HOUSING & PLANNING
16 MAY 1996
Ref: 4-53/96



BLOCK A
Plots 1-3




BLOCK B
Plots 4-6

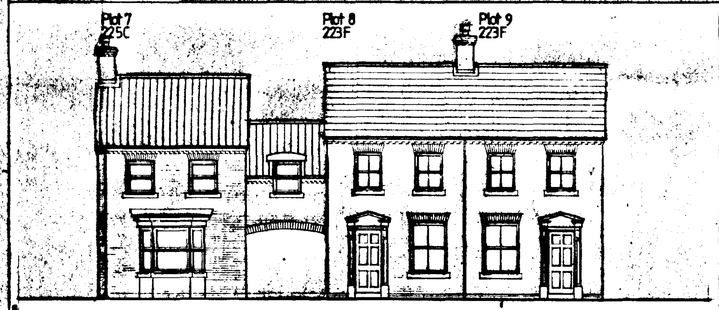

BLOCK C
Plots 7-9




BLOCK D
Plots 18-20

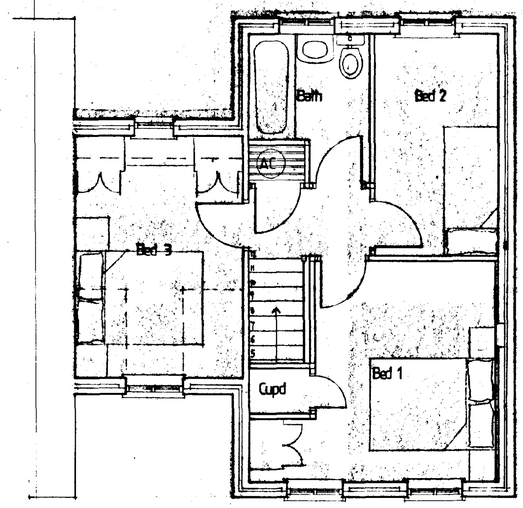

FIRST FLOOR PLAN

225C

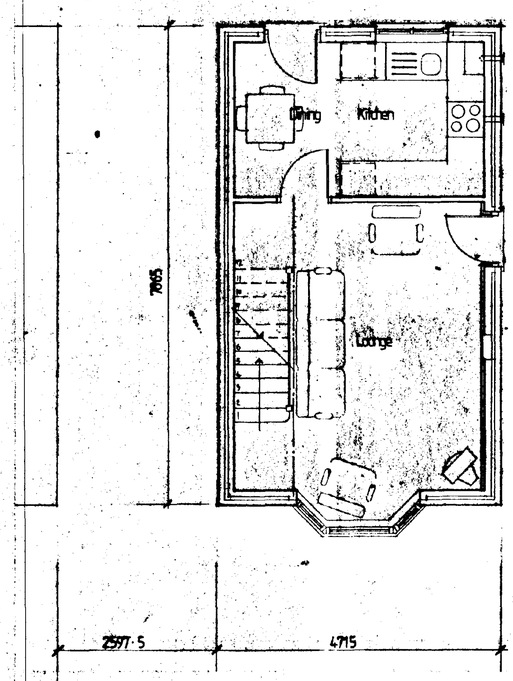


GROUND FLOOR PLAN

225C




FRONT ELEVATION

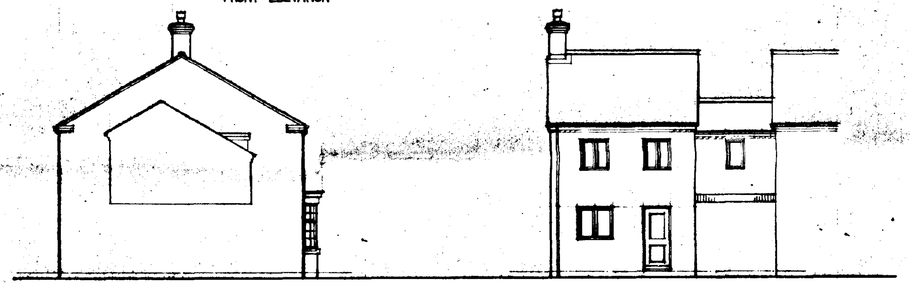


SIDE ELEVATION

REAR ELEVATION

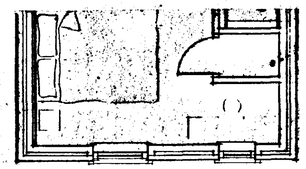


FIRST FLOOR

225D

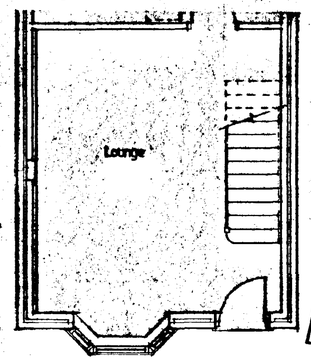

GROUND FLOOR

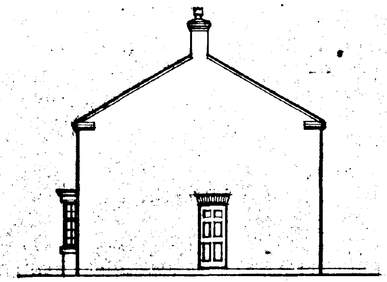

SIDE ELEVATION

© This drawing is copyright.

Contractors must check all dimensions on Site. Only figured dimensions are to be worked from. Any foundation depths indicated are indicative only and must be in accordance with the consulting engineers design and/or agreed on Site with the local authority during excavations. Any discrepancies in the information contained herein must be reported to the Architect before work proceeds.


Project	RESIDENTIAL DEVELOPMENT WHITE HOUSE CHAMBERS, SPALDING.	
Drwg.	TYPE 225C & 225D	
Scale	1:50, 1:100	Date APR '96
Drwg. no.	96 673/07	Rev.

SOUTH HOLLAND D.C. HOUSING & PLANNING 16 MAY 1996 Ref: 0133/96


architects · designers · planning consultants
Old School House · 36 Boston Road · Sleaford
Lincolnshire · NG34 7EZ · Tel: 0529 414141
Fax: 0529 415757

clive wicks associates


©

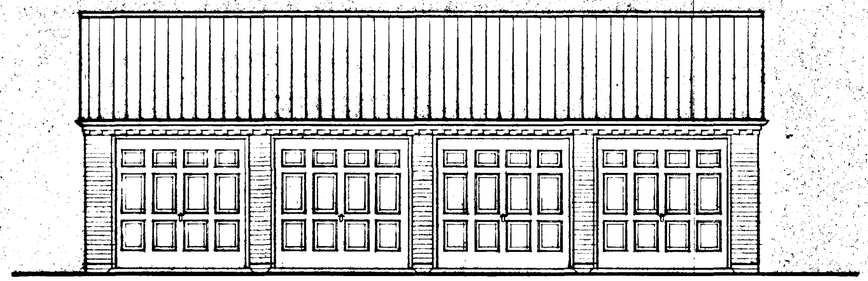


GARAGES SERVING PLOTS 9, 10, 11 & 12

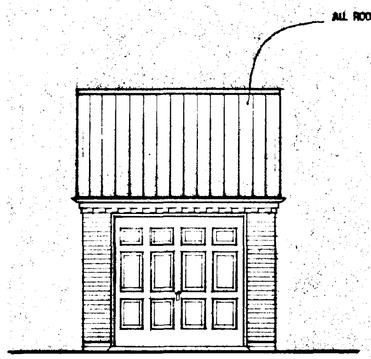


GARAGE SERVING PLOTS 1, 2, 4, 5, 17, 18 & 19

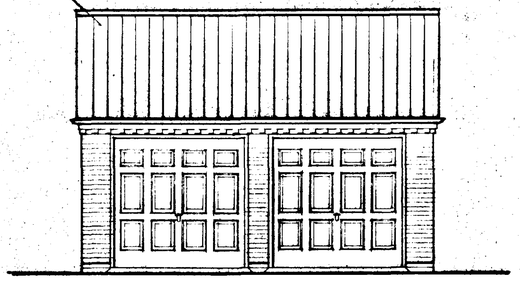


GARAGES SERVING PLOTS 6 & 7, 15 & 16, 13 & 14, 20 & 3

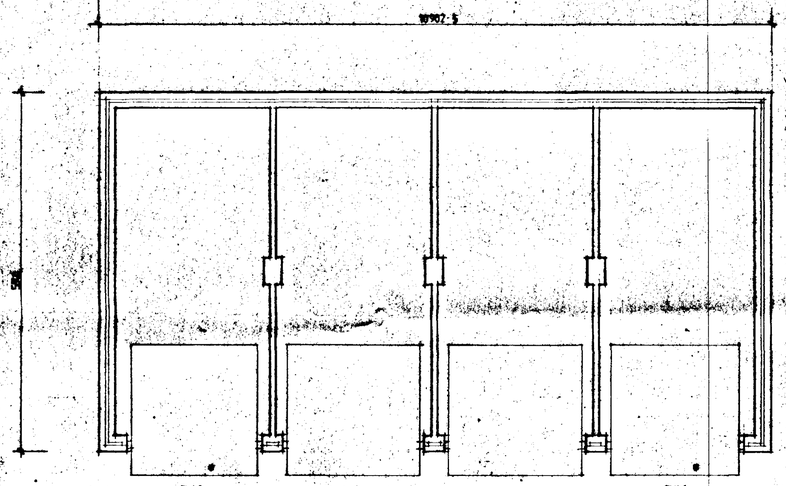


FLOOR PLAN

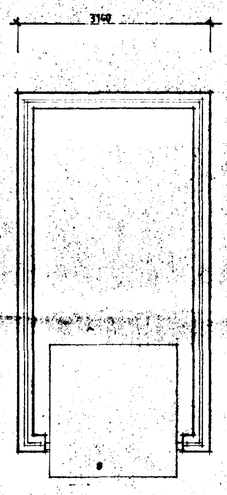


FLOOR PLAN

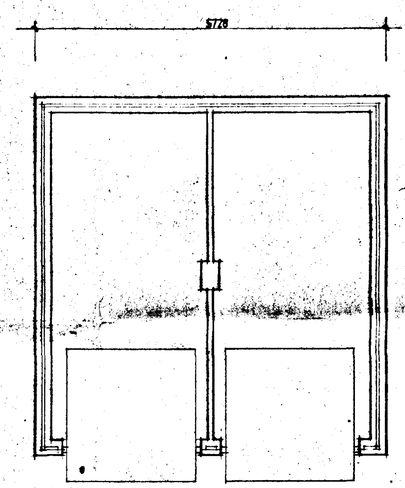

FLOOR PLAN

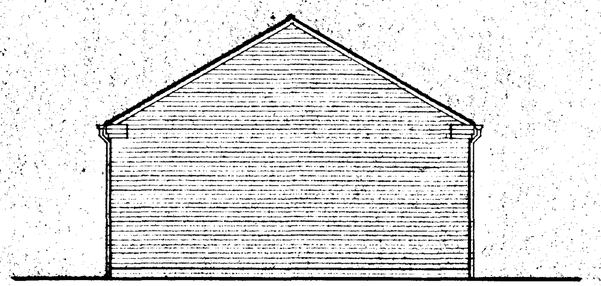

SIDE ELEVATION (all plots)

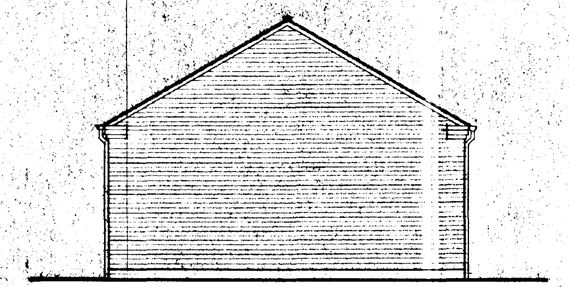

SIDE ELEVATION (all plots)

SOUTH HOLLAND D.C.
HOUSING & PLANNING
16 MAY 1996
Ref:

© This drawing is copyright.

Contractors must check all dimensions on Site. Only figured dimensions are to be worked from. Any foundation depths indicated are indicative only and must be in accordance with the consulting engineers design and/or agreed on Site with the local authority during excavations. Any discrepancies in the information contained herein must be reported to the Architect before work proceeds.

Project: RESIDENTIAL DEVELOPMENT WHITE HOUSE CHAMBERS SPALDING	
Drwg.: GARAGES	
Scale: 1:50	Date: APR 96
Drwg. no.: 96 673 / 08	Rev.

architects · designers · planning consultants
Old School House · 36 Boston Road · Sleaford
Lincolnshire · NG34 7EZ · Tel: 0529 414141
Fax: 0529 415757

clive wicks associates

©

UDO 08149



ELEVATION PLOTS 4~13



ELEVATION PLOTS 14~17



ELEVATION PLOTS 18~20



ELEVATION PLOTS 1~3

TYPE	BEDS	PLOT NO.
223 C	2 Bed	13, 17, 20.
223 D	2 Bed	2, 3, 10, 11.
223 E	2 Bed	6
223 F	2 Bed	8, 9, 12.
224 D	3 Bed	5, 14, 15.
224 E	3 Bed	16, 19.
225 C	3 Bed	1, 7.
225 D	3 Bed	4, 18.

SOUTH HOLLAND DISTRICT COUNCIL
HOUSING & PLANNING
16 MAY 1996
Ref: 0453/96.

© This drawing is copyright.


Contractors must check all dimensions on Site. Only figured dimensions are to be worked from. Any foundation depths indicated are indicative only and must be in accordance with the consulting engineers design and/or agreed on Site with the local authority during excavations. Any discrepancies in the information contained herein must be reported to the Architect before work proceeds.

Project	PROPOSED RESIDENTIAL DEVELOPMENT WHITE HOUSE CHAMBERS, SPALDING.
Drwg.	STREET ELEVATIONS
Scale 1:100	Date MAY '96
Drwg. no. 96 673/13	Rev.


architects · designers · planning consultants
Old School House · 36 Boston Road · Sleaford
Lincolnshire · NG34 7EZ · Tel: 0529 414141
Fax: 0529 415757

clive wicks associates


©

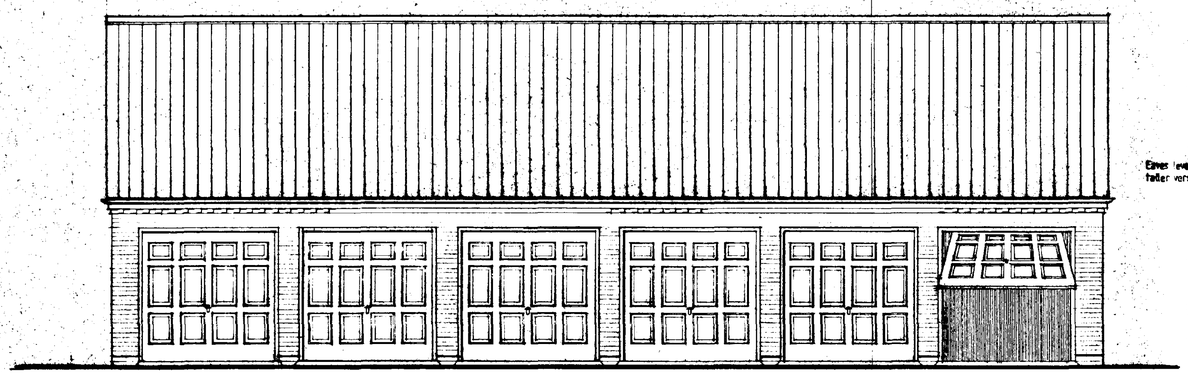


GARAGES SERVING PLOTS 9, 10, 11 12 . 13 & 14

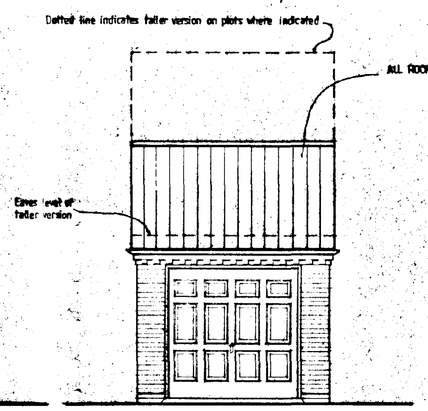


GARAGE SERVING PLOTS 1, 2, 4, 7, 16, 17, 18.
TALL VERSION PLOTS 8 & 15

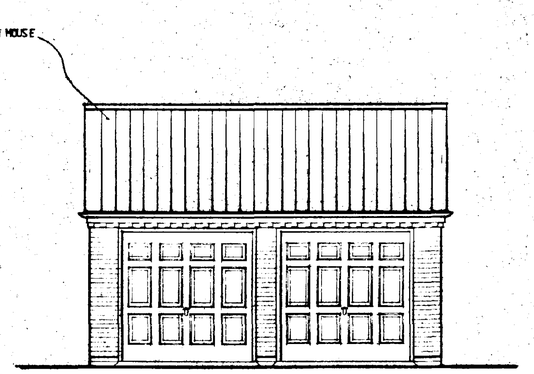


GARAGES SERVING PLOTS 5 & 6, 19 & 3

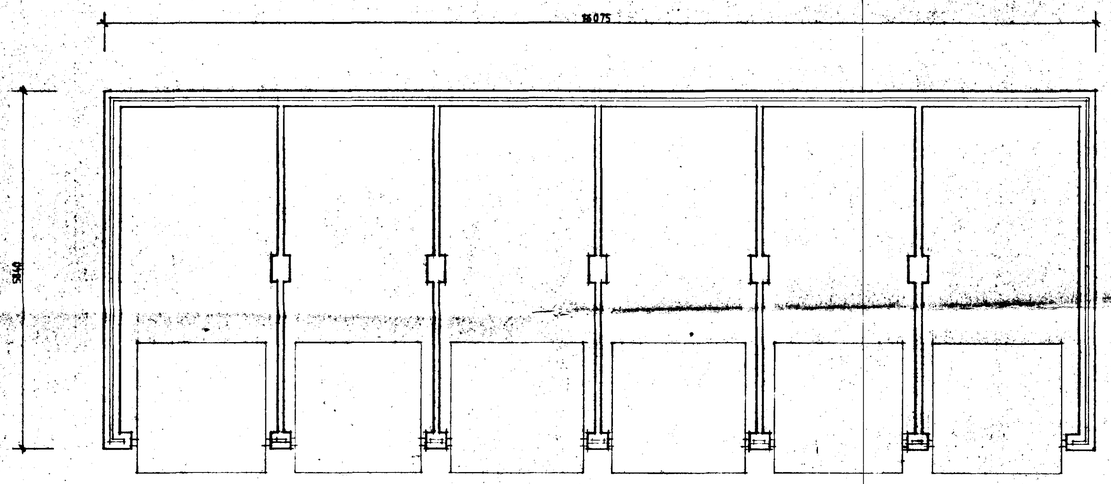


FLOOR PLAN

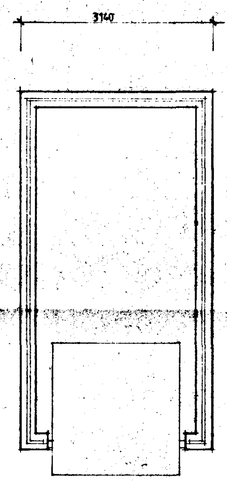


FLOOR PLAN

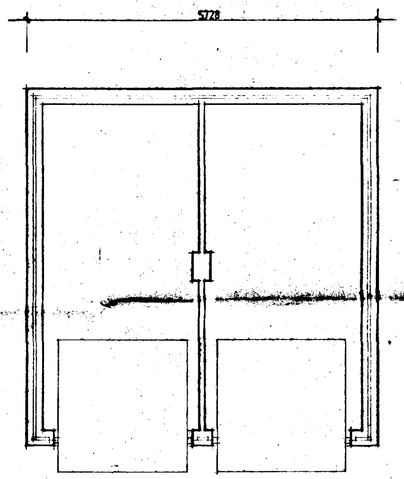

FLOOR PLAN

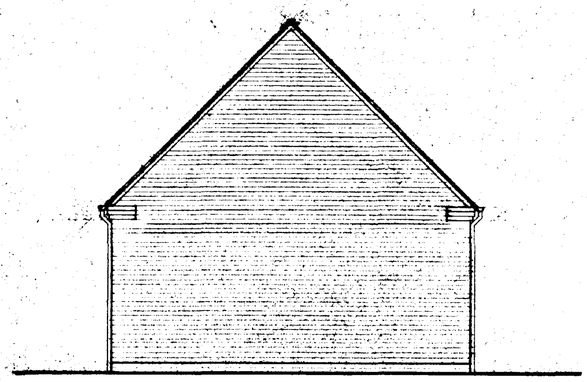

SIDE ELEVATION (tall versions)

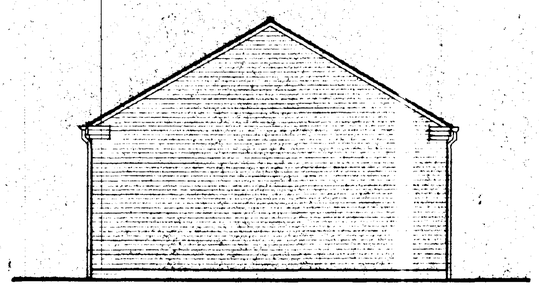

SIDE ELEVATION (normal versions)

RECEIVED
PLANNING
02 SEP 1996
453/96

© This drawing is copyright.
Contractors must check all dimensions on Site. Only figured dimensions are to be worked from. Any foundation depths indicated are indicative only and must be in accordance with the consulting engineers design and/or agreed on Site with the local authority during excavations. Any discrepencies in the information contained herein must be reported to the Architect before work proceeds.

Project: RESIDENTIAL DEVELOPMENT WHITE HOUSE CHAMBERS SPALDING	
Drwg: GARAGES	
Scale: 1:50	Date: APR 96
Drwg. no: 96 673 / 08	Rev: A

architects · designers · planning consultants
Old School House · 36 Boston Road · Sleaford
Lincolnshire · NG34 7EZ · Tel: 0529 414141
Fax: 0529 415757
clive wicks associates