


PLANTING NOTES

The beech and barberry hedges are to be planted in single rows at 450 mm centres. The lavender hedges to Beds A, B & C to be planted in a single row at 300mm centres.

The native mixed hedge (beside the public right of way) to be planted in 2 rows 250mm apart and at 450mm centres (6 plants /linear metre). Hollies to be planted in groups of no less than 3no. and blackthorn in groups of no less than 5no.

For additional information & specifications please refer to the accompanying Landscape Management Plan (LMP).

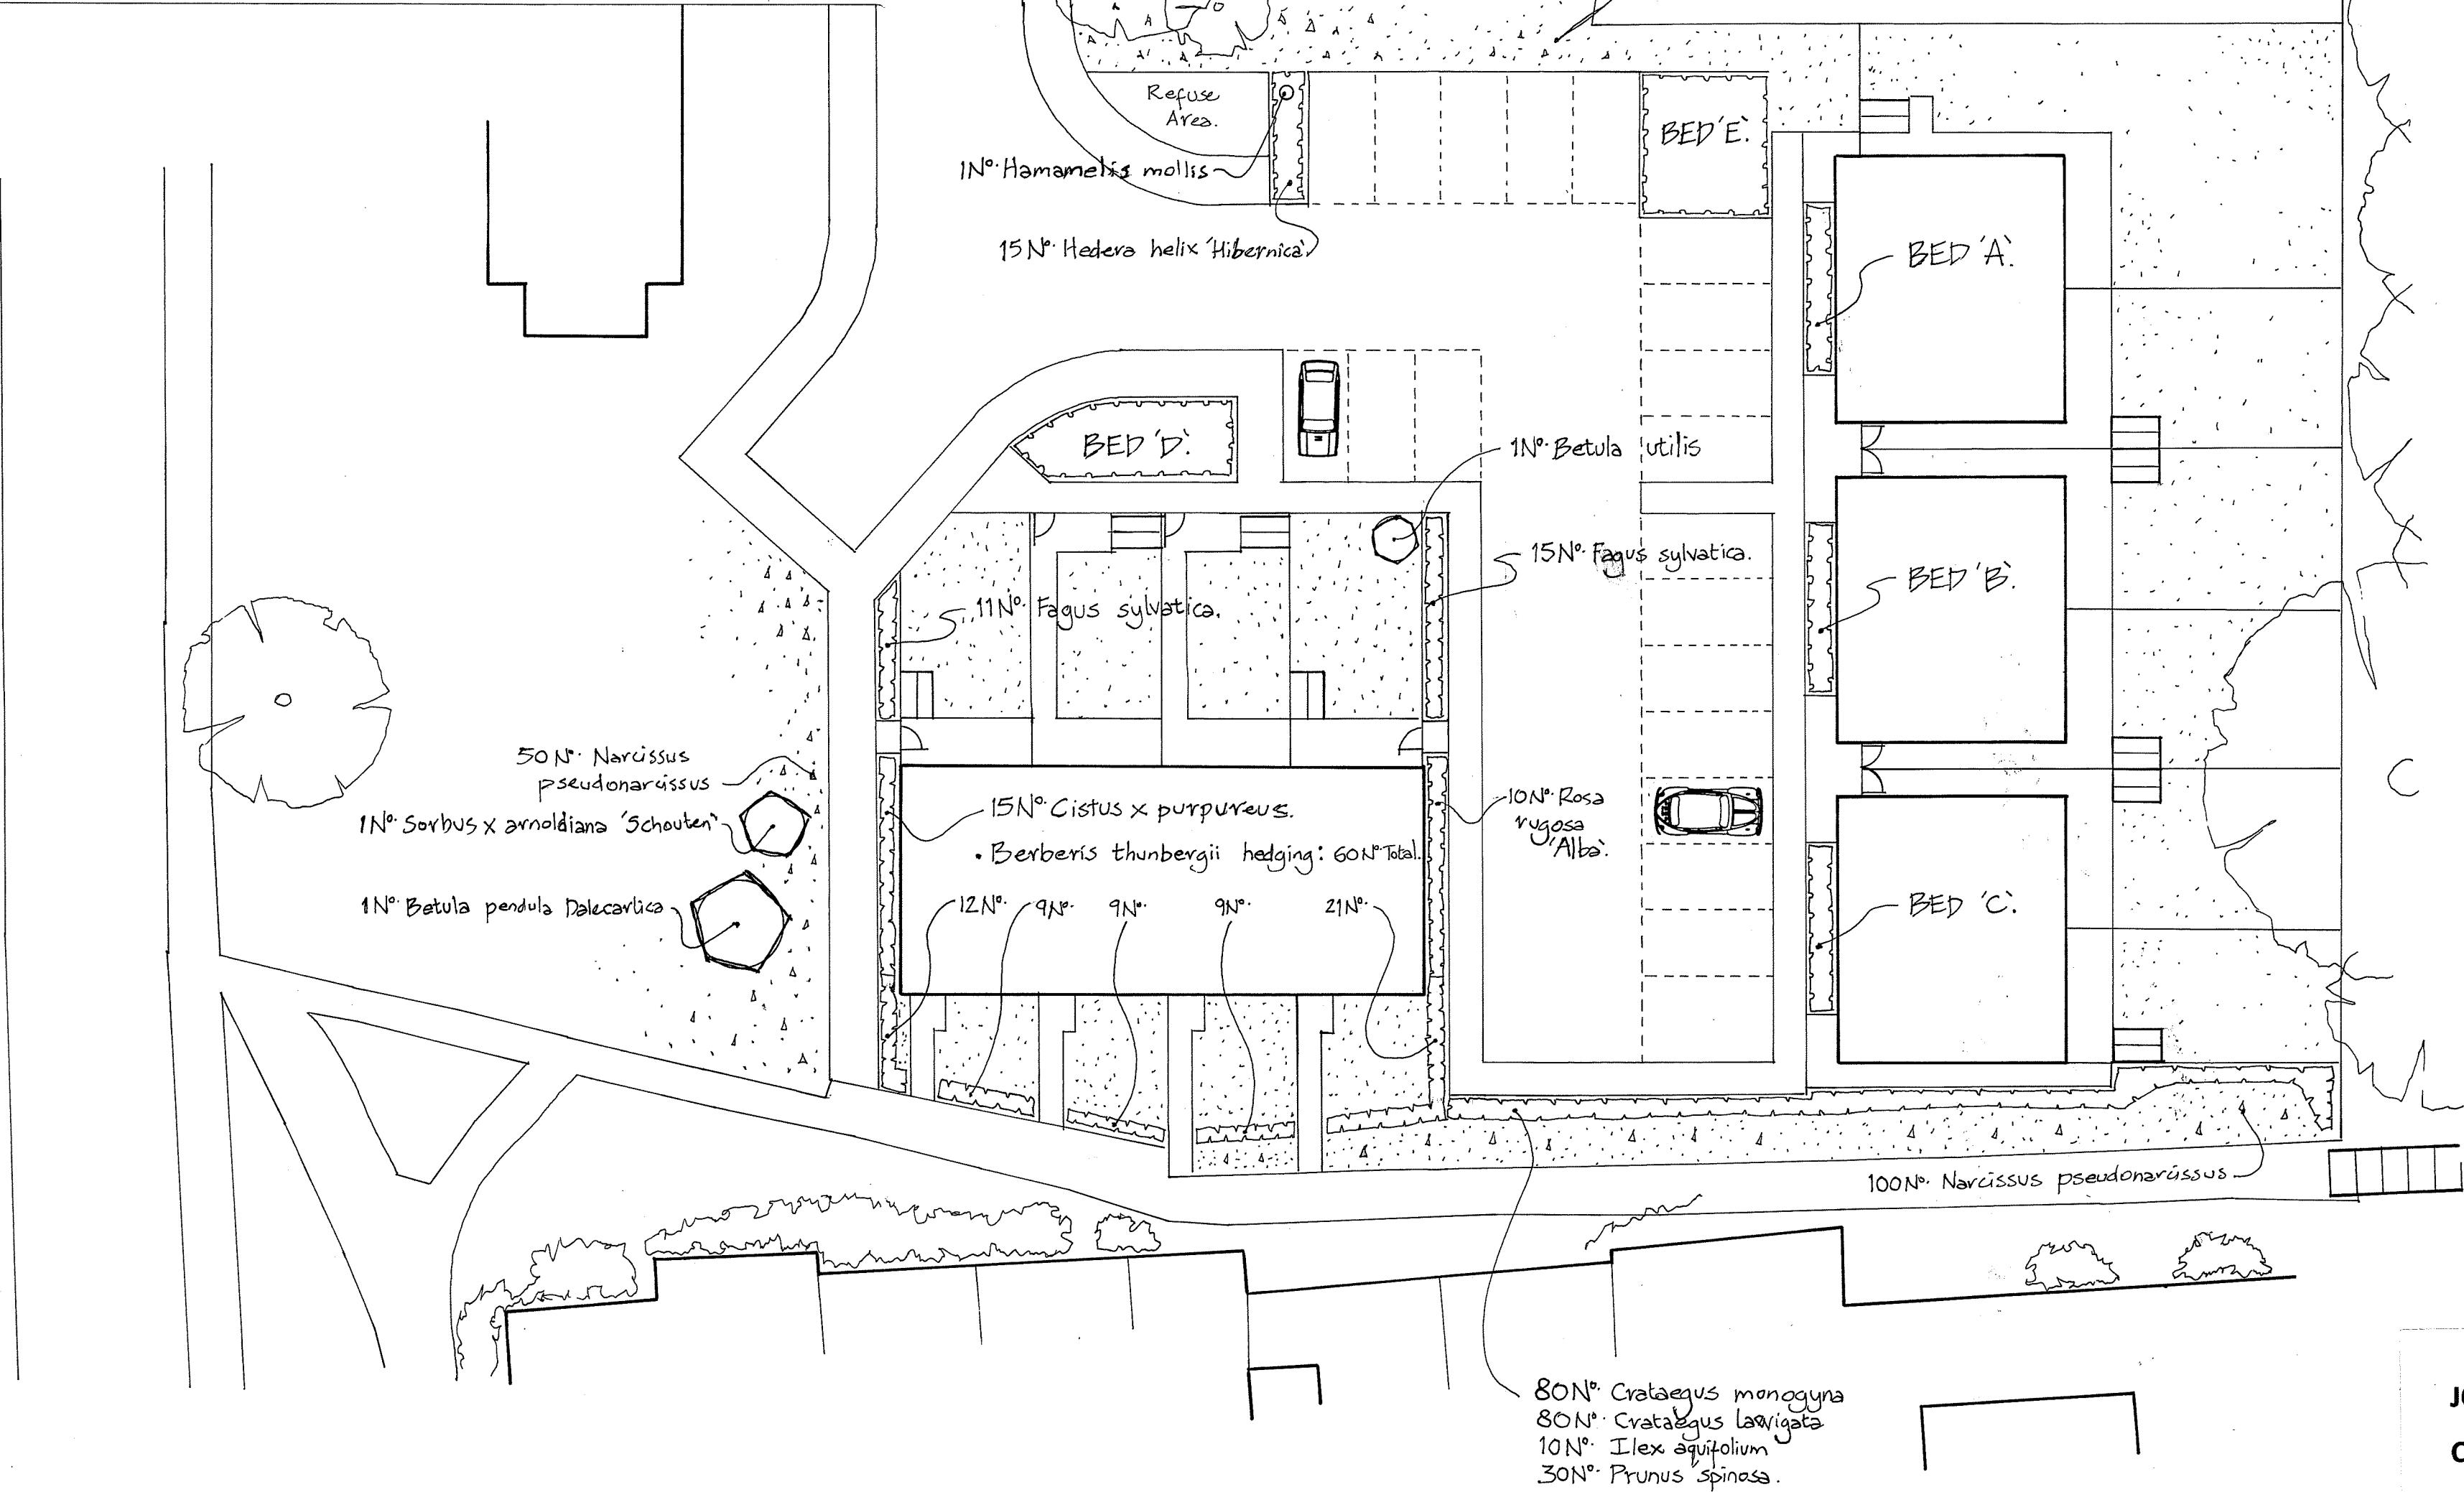

KEY.




Existing Trees.




Existing Shrubs.



Specimen Tree.

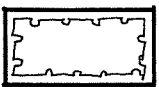


Shrub Bed.

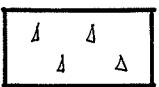

Spring Bulb Planting.




Grass Seeding.

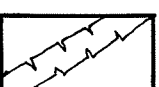

Hedge Planting.

0 2 4 6 8 10 12  
SCALE IN METRES  
(1:200 @ A2).

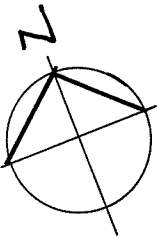

N.B. This drawing is to be read in conjunction with the Detailed Planting Plans (Drawing No: WH/18/02) & the Planting Schedule.

For the location of underground services & easements please refer to the Framework Architects drawing no. J1620(08)05.

Please do not scale from this Drawing.

JONATHAN BIGGADIKE PG Dip LA CMLI

CHARTERED LANDSCAPE ARCHITECT

Project: Planting Masterplan for Welland Homes.

Client: D. Brown Builders Ltd.

Location: Parkside Crescent, Spalding, PE10 9HT.

Drawing No: WH/18/01. Date: April '18.

T: 01775 680595 M: 07772 509351 E: [jbiggadike@outlook.com](mailto:jbiggadike@outlook.com)