

ELEVATION PLOTS 4~13



ELEVATION PLOTS 14~17



ELEVATION PLOTS 18~20



ELEVATION PLOTS 1~3

TYPE	BEDS	PLOT NO.
223 C	2 Bed	13, 17, 20.
223 D	2 Bed	2, 3, 10, 11.
223 E	2 Bed	6
223 F	2 Bed	8, 9, 12.
224 D	3 Bed	5, 14, 15.
224 E	3 Bed	16, 19.
225 C	3 Bed	1, 7.
225 D	3 Bed	4, 18.

SOUTH [illegible] HOUSING & PLANNING
16 MAY 1996
Ref: S/454/96

© This drawing is copyright.

Contractors must check all dimensions on Site. Only figured dimensions are to be worked from. Any foundation depths indicated are indicative only and must be in accordance with the consulting engineers design and/or agreed on Site with the local authority during excavations. Any discrepancies in the information contained herein must be reported to the Architect before work proceeds.

Project: PROPOSED RESIDENTIAL DEVELOPMENT WHITE HOUSE CHAMBERS, SPALDING.

Drwg.: STREET ELEVATIONS

Scale: 1:100 | Date: MAY '96


Drwg. no.: 96 673/13 | Rev.

architects · designers · planning consultants
Old School House · 36 Boston Road · Sleaford
Lincolnshire · NG34 7EZ · Tel: 0529 414141
Fax: 0529 415757


clive wicks associates

©


UDO 05148

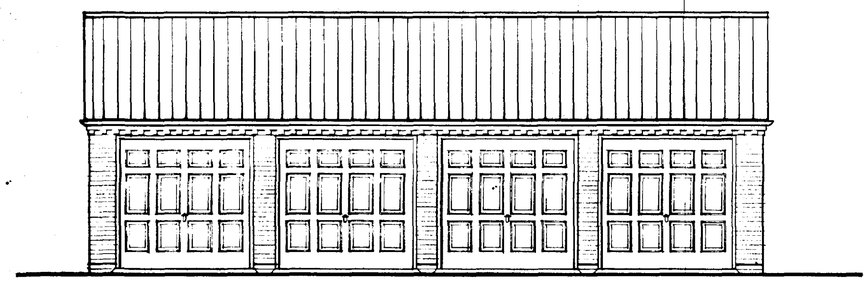


GARAGES SERVING PLOTS 9, 10, 11 & 12

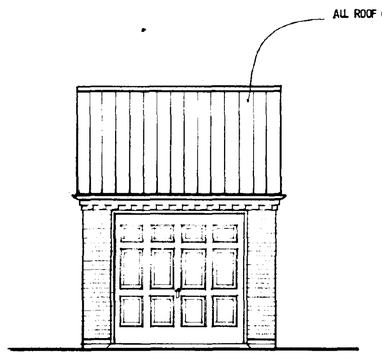


GARAGE SERVING PLOTS 1, 2, 4, 5, 17, 18 & 19

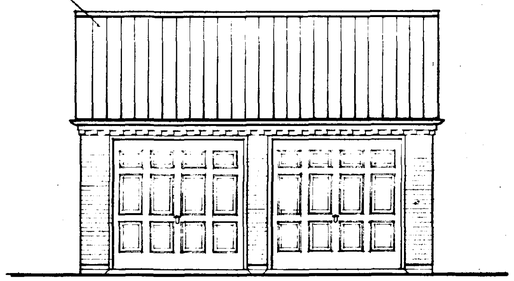


GARAGES SERVING PLOTS 6 & 7, 15 & 16, 13 & 14, 20 & 3

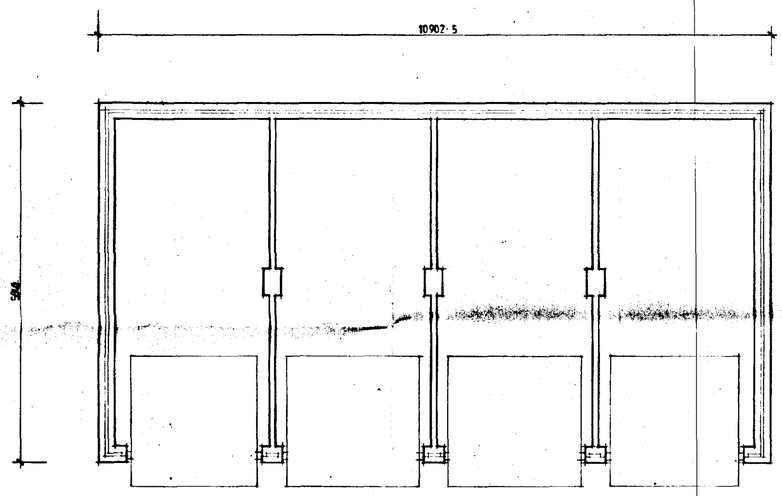


FLOOR PLAN

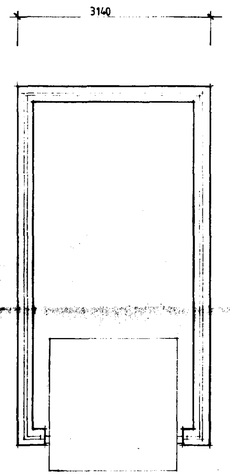


FLOOR PLAN

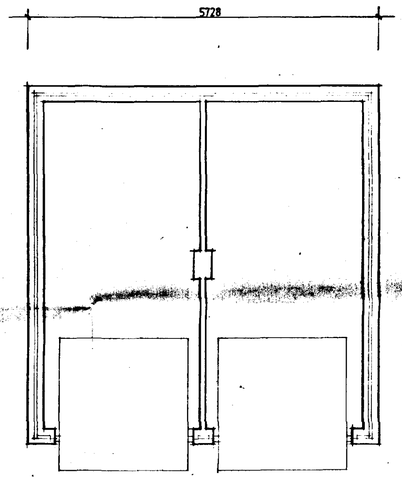

FLOOR PLAN

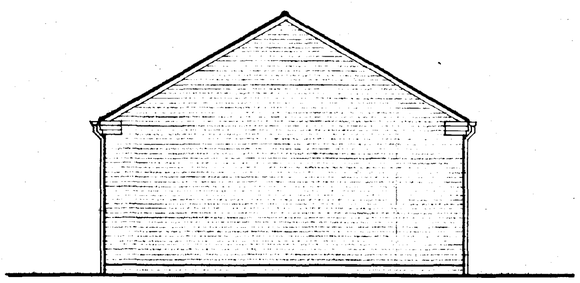

SIDE ELEVATION (all plots)

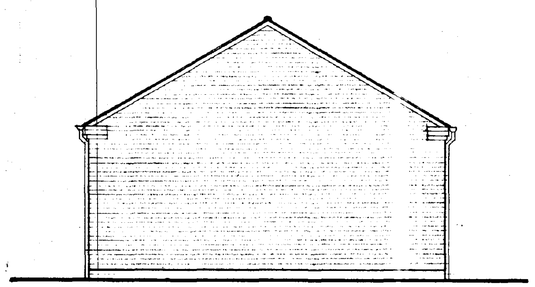

SIDE ELEVATION (all plots)

SOUTH HOLLAND DC
HOUSING & PLANNING
16 MAY 1996
Ref: a,S,/96.

© This drawing is copyright.

Contractors must check all dimensions on Site. Only figured dimensions are to be worked from. Any foundation depths indicated are indicative only and must be in accordance with the consulting engineers design and/or agreed on Site with the local authority during excavations. Any discrepancies in the information contained herein must be reported to the Architect before work proceeds.

Project: RESIDENTIAL DEVELOPMENT WHITE HOUSE CHAMBERS SPALDING	
Drwg.: GARAGES	
Scale: 1:50	Date: APR 96
Drwg. no.: 96 673 / 08	Rev.

architects · designers · planning consultants
Old School House · 36 Boston Road · Sleaford
Lincolnshire · NG34 7EZ · Tel: 0529 414141
Fax: 0529 415757

clive wicks associates

©

UDO 08148



BLOCK A
Plots 1-3




BLOCK B
Plots 4-6




BLOCK C
Plots 7-9



BLOCK D
Plots 18-20

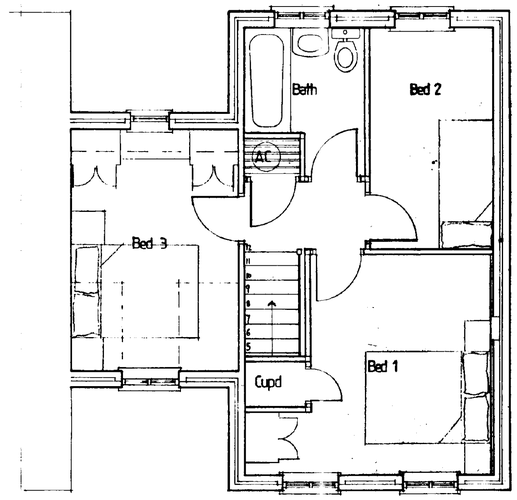

FIRST FLOOR PLAN
225C

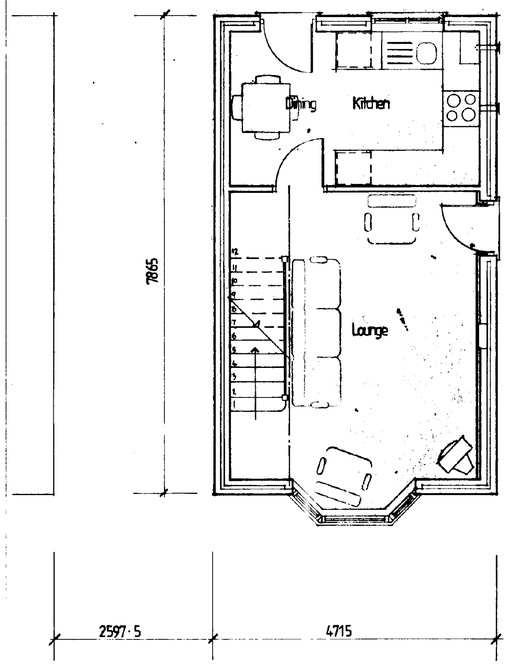


GROUND FLOOR PLAN

225C




FRONT ELEVATION

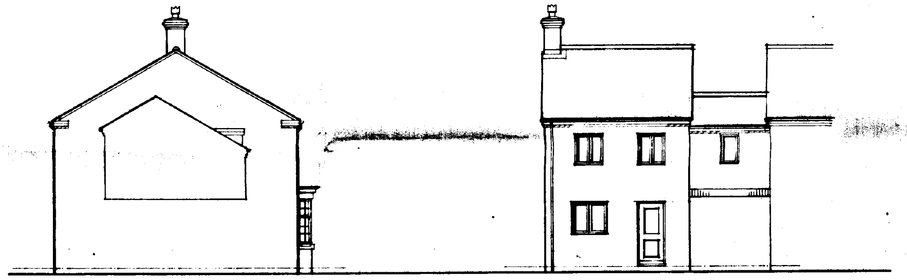


SIDE ELEVATION


REAR ELEVATION

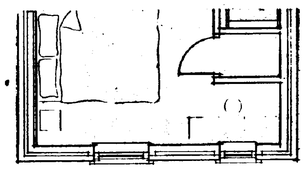

FIRST FLOOR
225D

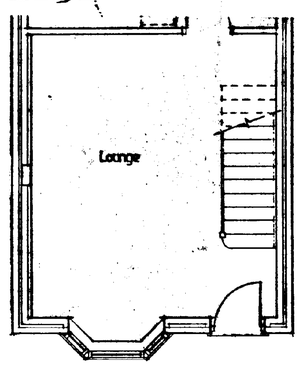

GROUND FLOOR

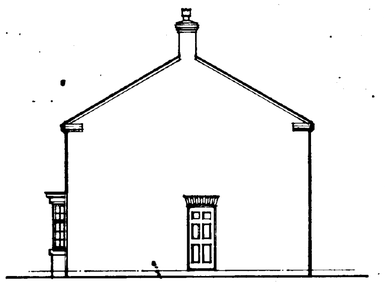

SIDE ELEVATION

© This drawing is copyright

Contractors must check all dimensions on Site. Only figured dimensions are to be worked from. Any foundation depths indicated are indicative only and must be in accordance with the consulting engineers design and/or agreed on Site with the local authority during excavations. Any discrepancies in the information contained herein must be reported to the Architect before work proceeds.


Project	RESIDENTIAL DEVELOPMENT WHITE HOUSE CHAMBERS, SPALDING.
Drwg.	TYPE 225C & 225D
Scale 1:50, 1:100	Date APR.'96
Drwg. no. 96 673/07	Rev.

SOUTH HOLLAND DC
HOUSING & PLANNING
16 MAY 1996
Ref: 0454/96

clive wicks associates
architects · designers · planning consultants
Old School House · 36 Boston Road · Sleaford
Lincolnshire · NG34 7EZ · Tel: 0529 414141
Fax: 0529 415757


©

223F

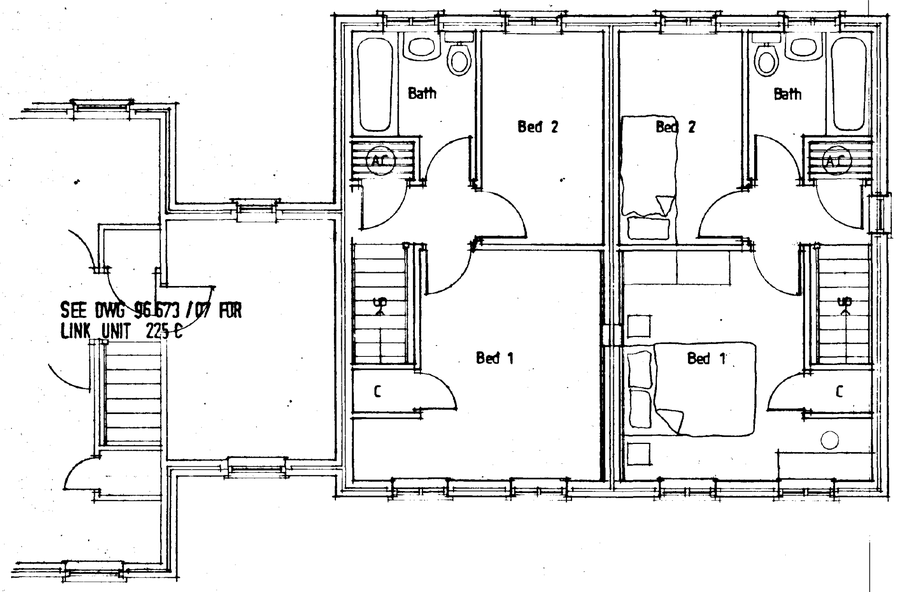

FIRST FLOOR PLAN

223F

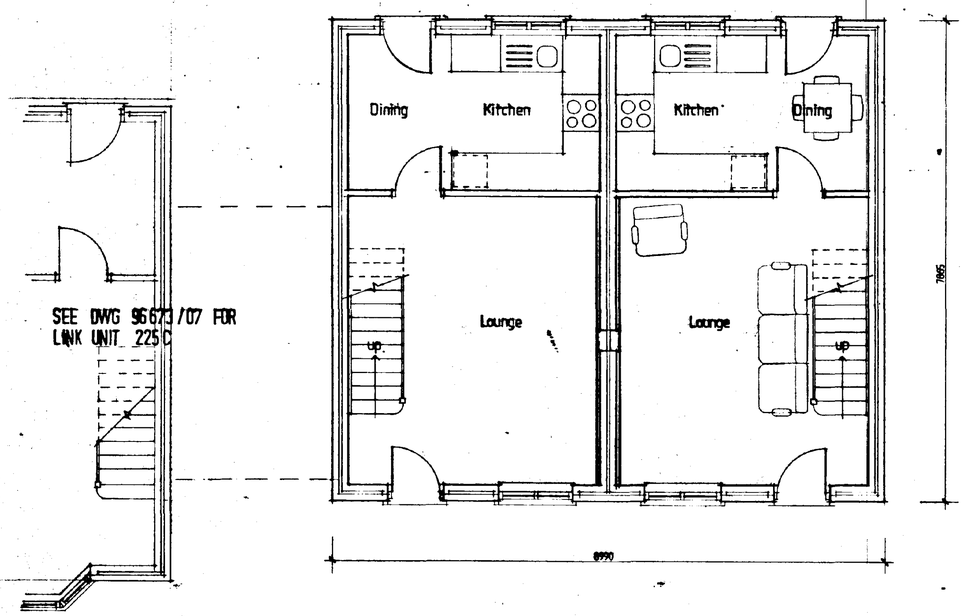


GROUND FLOOR PLAN


223F




FRONT ELEVATION

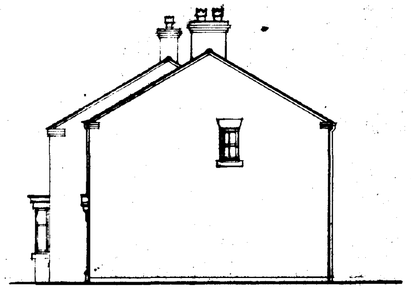

SIDE

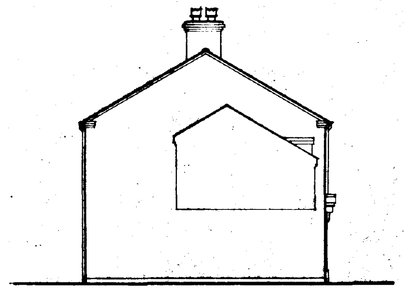

SIDE

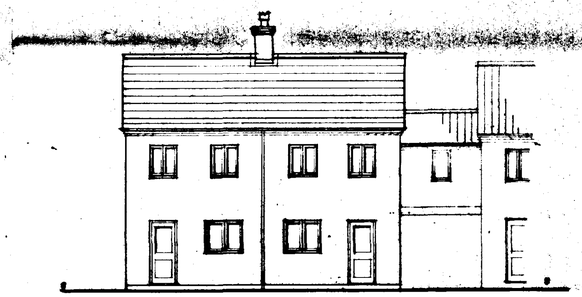

REAR

PLOTS 8 & 9 linked to 225C (dwg 96673/07)

© This drawing is copyright.

Contractors must check all dimensions on Site. Only figured dimensions are to be worked from. Any foundation depths indicated are indicative only and must be in accordance with the consulting engineers design and/or agreed on Site with the local authority during excavations. Any discrepancies in the information contained herein must be reported to the Architect before work proceeds.

Project	RESIDENTIAL DEVELOPMENT WHITE HOUSE CHAMBERS SPALDING	
Drwg.	TYPE 223 F (PAIR)	
Scale	1:50 1:100	Date APR 96
Drwg. no.	96673 / 06	Rev.


architects · designers · planning consultants
Old School House · 36 Boston Road · Sleaford
Lincolnshire · NG34 7EZ · Tel: 0529 414141
Fax: 0529 415757

SOUTH HOLLAND DC
HOUSING & PLANNING
16 MAY 1996
Ref: d.s.y/96

clive wicks associates

BBO GS148

223D

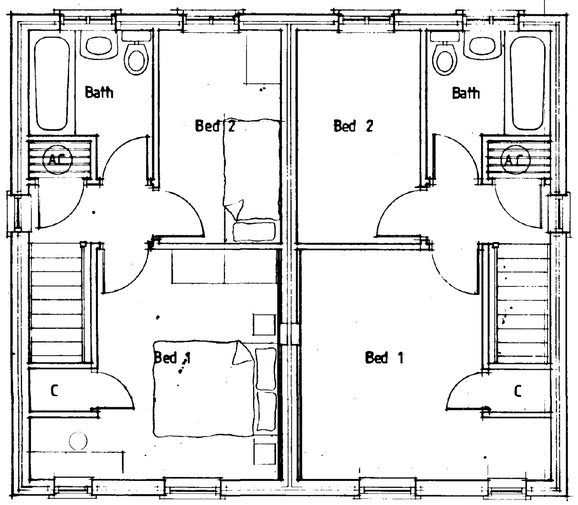


FIRST FLOOR PLAN


223D



FRONT ELEVATION

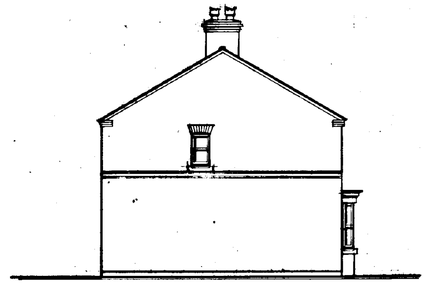


SIDE

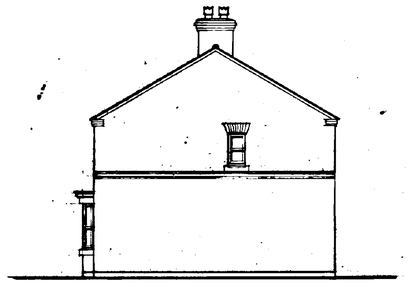


SIDE

223D

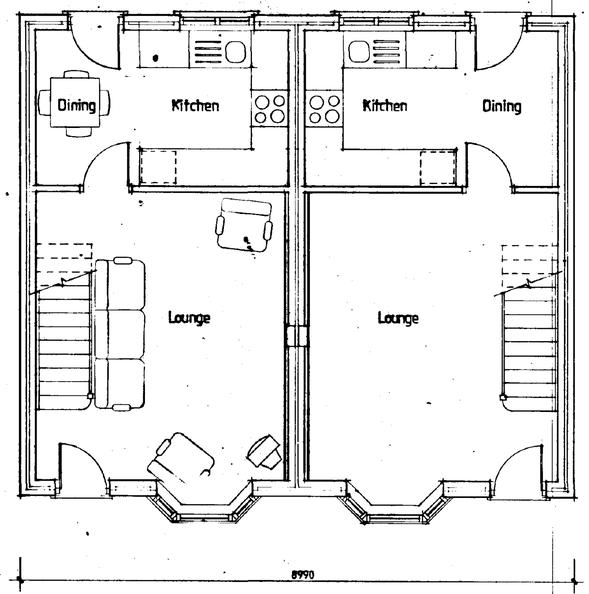

GROUND FLOOR PLAN

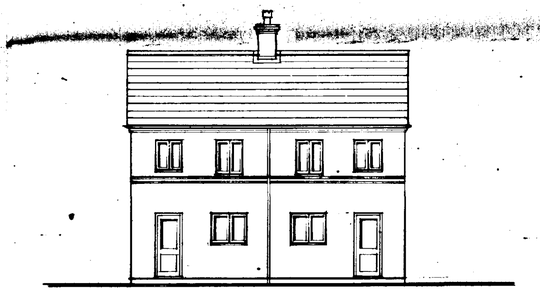

REAR

PLOTS 10 & 11 as drawn
PLOTS 2 & 3 linked to 225C (dwg 96673/07

© This drawing is copyright


Contractors must check all dimensions on Site. Only figured dimensions are to be worked from. Any foundation depths indicated are indicative only and must be in accordance with the consulting engineers design and/or agreed on Site with the local authority during excavations. Any discrepancies in the information contained herein must be reported to the Architect before work proceeds

Project	RESIDENTIAL DEVELOPMENT, WHITE HOUSE CHAMBERS, SPALDING.	
Drwg.	TYPE 223D (Pair)	
Scale	1:50 1:100	Date APR 96
Drwg. no.	96 673 / 05	Rev.

architects · designers · planning consultants
Old School House · 36 Boston Road · Sleaford
Lincolnshire · NG34 7EZ · Tel: 0529 414141
Fax: 0529 418757

SOUTH HOLLAND DC
HOUSING & PLANNING
16 MAY 1996
Ref: 0454/96

clive wicks associates

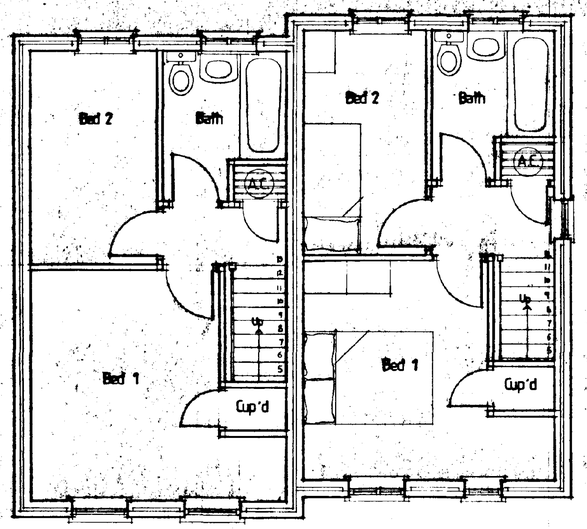

FIRST FLOOR PLAN


223F 223C




FRONT ELEVATION

223F
PLOT 12

223C
PLOT 13

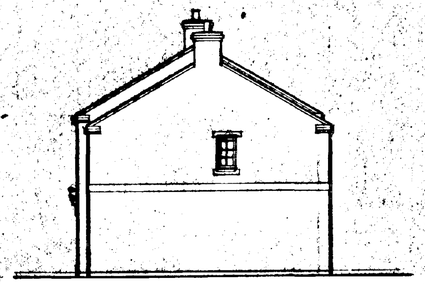


SIDE ELEVATION

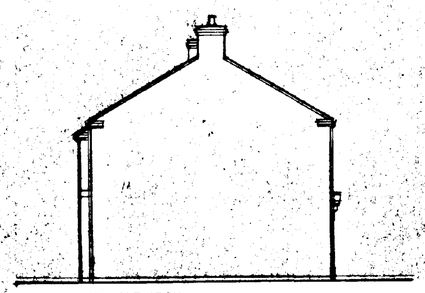

SIDE ELEVATION



REAR ELEVATION

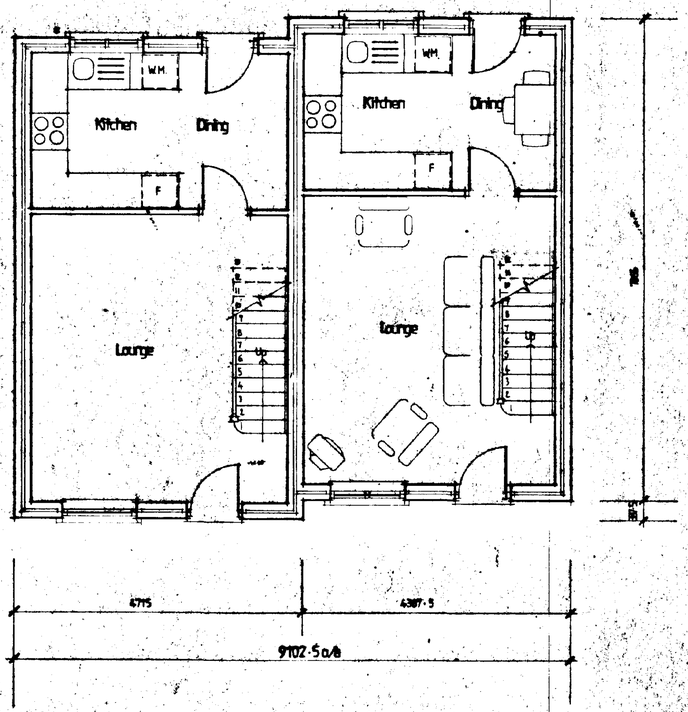

GROUND FLOOR PLAN

PLOTS 12 & 13 AS DRAWN

© This drawing is copyright.


Contractors must check all dimensions on Site. Only figured dimensions are to be worked from. Any foundation depths indicated are indicative only and must be in accordance with the consulting engineers design and/or agreed on Site with the local authority during excavations. Any discrepancies in the information contained herein must be reported to the Architect before work proceeds.

Project	PROPOSED RESIDENTIAL DEVELOPMENT WHITE HOUSE CHAMBERS SPALDING
Drwg.	TYPE 223C & 223F
Scale	1:50, 1:100
Date	April '96
Drwg. no.	96 673 /04
Rev.	


SOUTH HOLLAND DC
HOUSING & PLANNING
16 MAY 1996
Ref: 95/96

clive wicks associates
architects · designers · planning consultants
Old School House · 36 Boston Road · Sleaford
Lincolnshire · NG34 7EZ · Tel: 0529 414141
Fax: 0529 413757

©

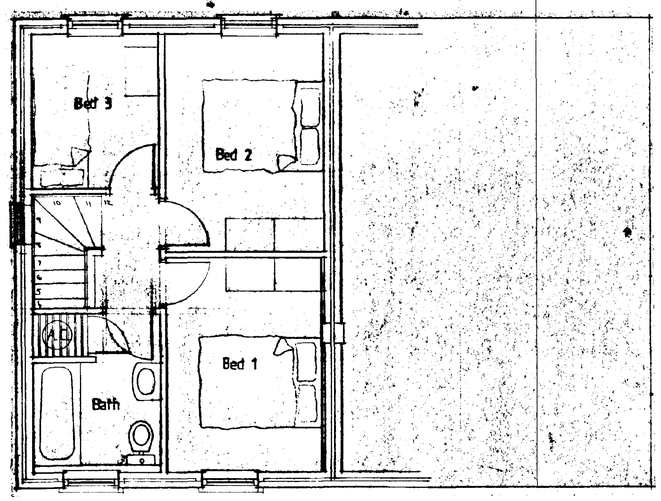


FIRST FLOOR PLAN

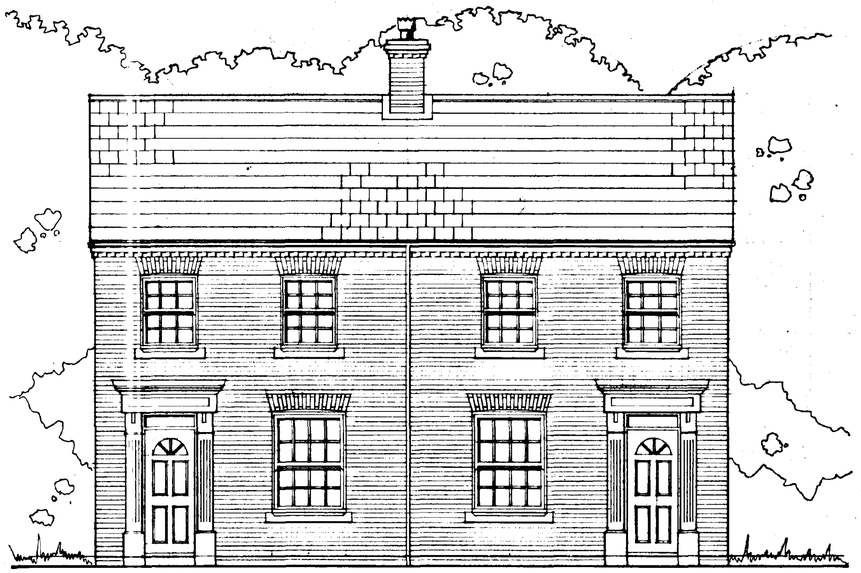


FRONT ELEVATION
PLOT 14

PLOT 15

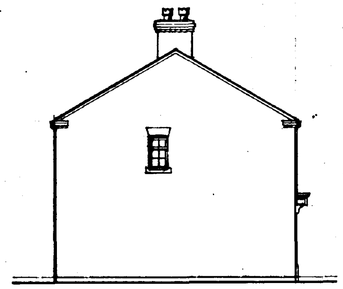

SIDE ELEVATION

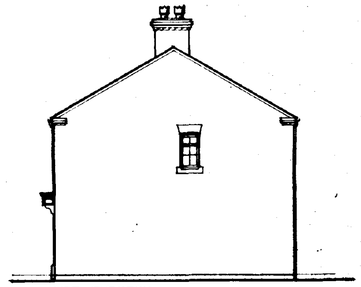


SIDE ELEVATION

REAR ELEVATION

224D

224D

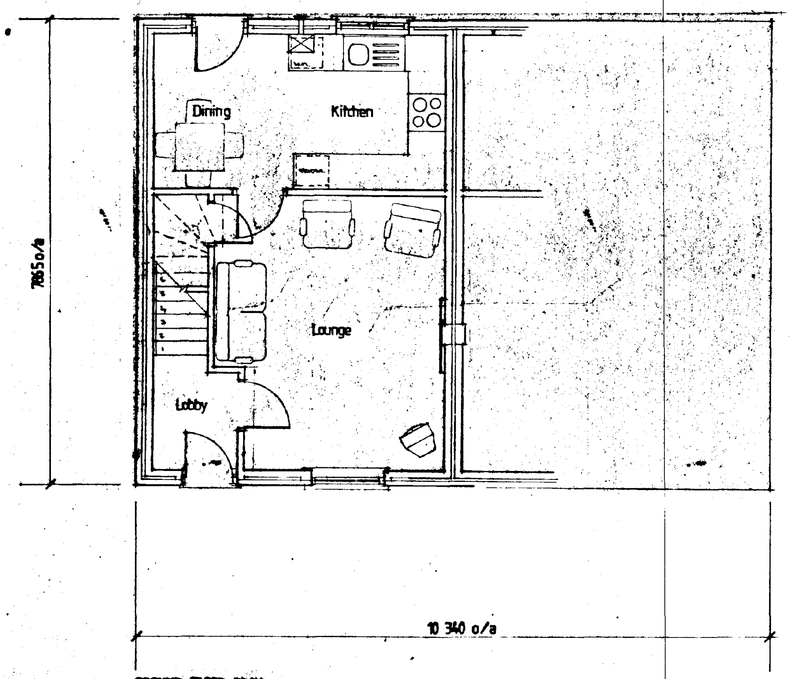

GROUND FLOOR PLAN

PLOTS 5 (see dwgs 96 673/02,07)
14,15

© This drawing is copyright.

Contractors must check all dimensions on Site. Only figured dimensions are to be worked from. Any foundation depths indicated are indicative only and must be in accordance with the consulting engineers design and/or agreed on Site with the local authority during excavations. Any discrepancies in the information contained herein must be reported to the Architect before work proceeds.

Project: PROPOSED RESIDENTIAL DEVELOPMENT WHITE HOUSE CHAMBERS, SPALDING.	
Drwg. TYPE 224D	
Scale 1:50, 1:100	Date April '96
Drwg. no. 96 673/03	Rev.


architects · designers · planning consultants
Old School House · 36 Boston Road · Sleaford
Lincolnshire · NG34 7EZ · Tel: 0529 414141
Fax: 0529 415757

SOUTH HOLLAND DC
HOUSING & PLANNING
16 MAY 1996
Ref: 0453/96

clive wicks associates

©

224E

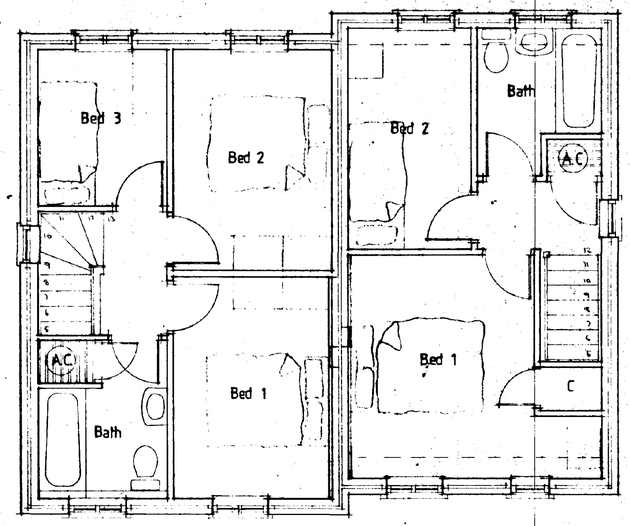

FIRST FLOOR PLAN

224E 223C




FRONT ELEVATION SERVING PLOTS 16,17,19,20




BLOCK 18 .
PLOTS 4,5&6.
FRONT ELEVATION
Scale : 1:100

N.B. FOR PLOT 4 SEE DWG NO. 96 673/07

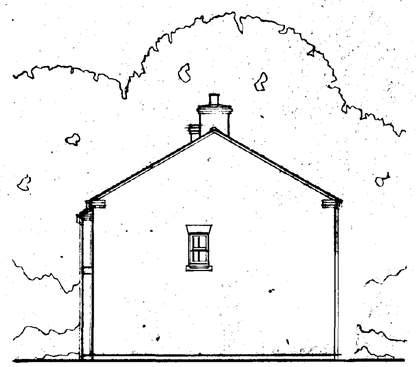


SIDE ELEVATION

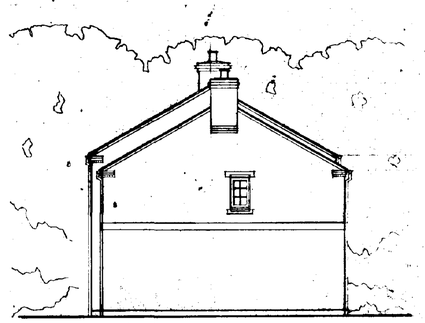

SIDE ELEVATION

224 E 223C

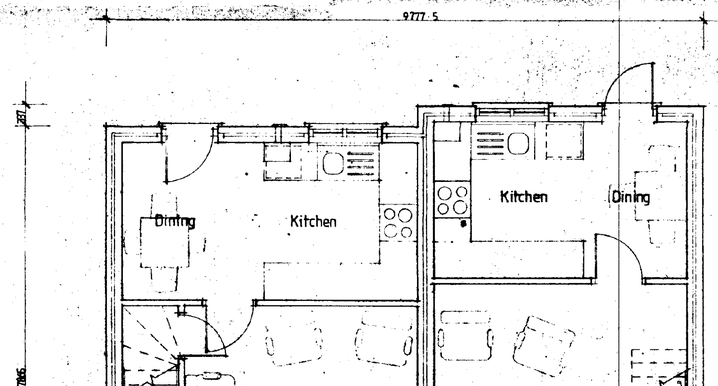

GROUND FLOOR PLAN



REAR ELEVATION

SOUTH HOLLAND DC
HOUSING & PLANNING
16 MAY 1996
Ref: 0454/96

© This drawing is copyright

Contractors must check all dimensions on Site. Only figured dimensions are to be worked from. Any foundation depths indicated are indicative only and must be in accordance with the consulting engineers design and/or agreed on Site with the local authority during excavations. Any discrepancies in the information contained herein must be reported to the Architect before work proceeds.


Project	PROPOSED RESIDENTIAL DEVELOPMENT WHITE HOUSE CHAMBERS, SPALDING.
Drwg.	TYPE 224E & 223C
Scale	1:50 1:100
Date	APR 96
Drwg. no.	96673 / 02
Rev.	


architects · designers · planning consultants
Old School House · 36 Boston Road · Sleaford
Lincolnshire · NG34 7EZ · Tel: 0529 414141
Fax: 0529 415757


clive wicks associates

©

TYPE	BEDS	PLOT NO.
223 C	2 Bed	13, 17, 20.
223 D	2 Bed	2, 3, 10, 11.
223 E	2 Bed	6
223 F	2 Bed	8, 9, 12.
224 D	3 Bed	5, 14, 15.
224 E	3 Bed	16, 19.
225 C	3 Bed	1, 7.
225 D	3 Bed	4, 18.

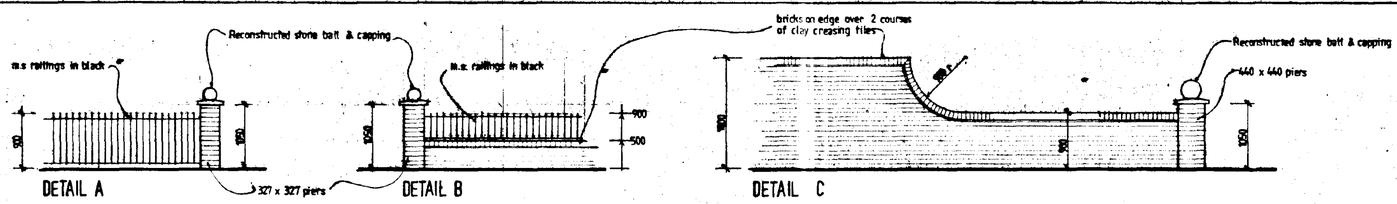

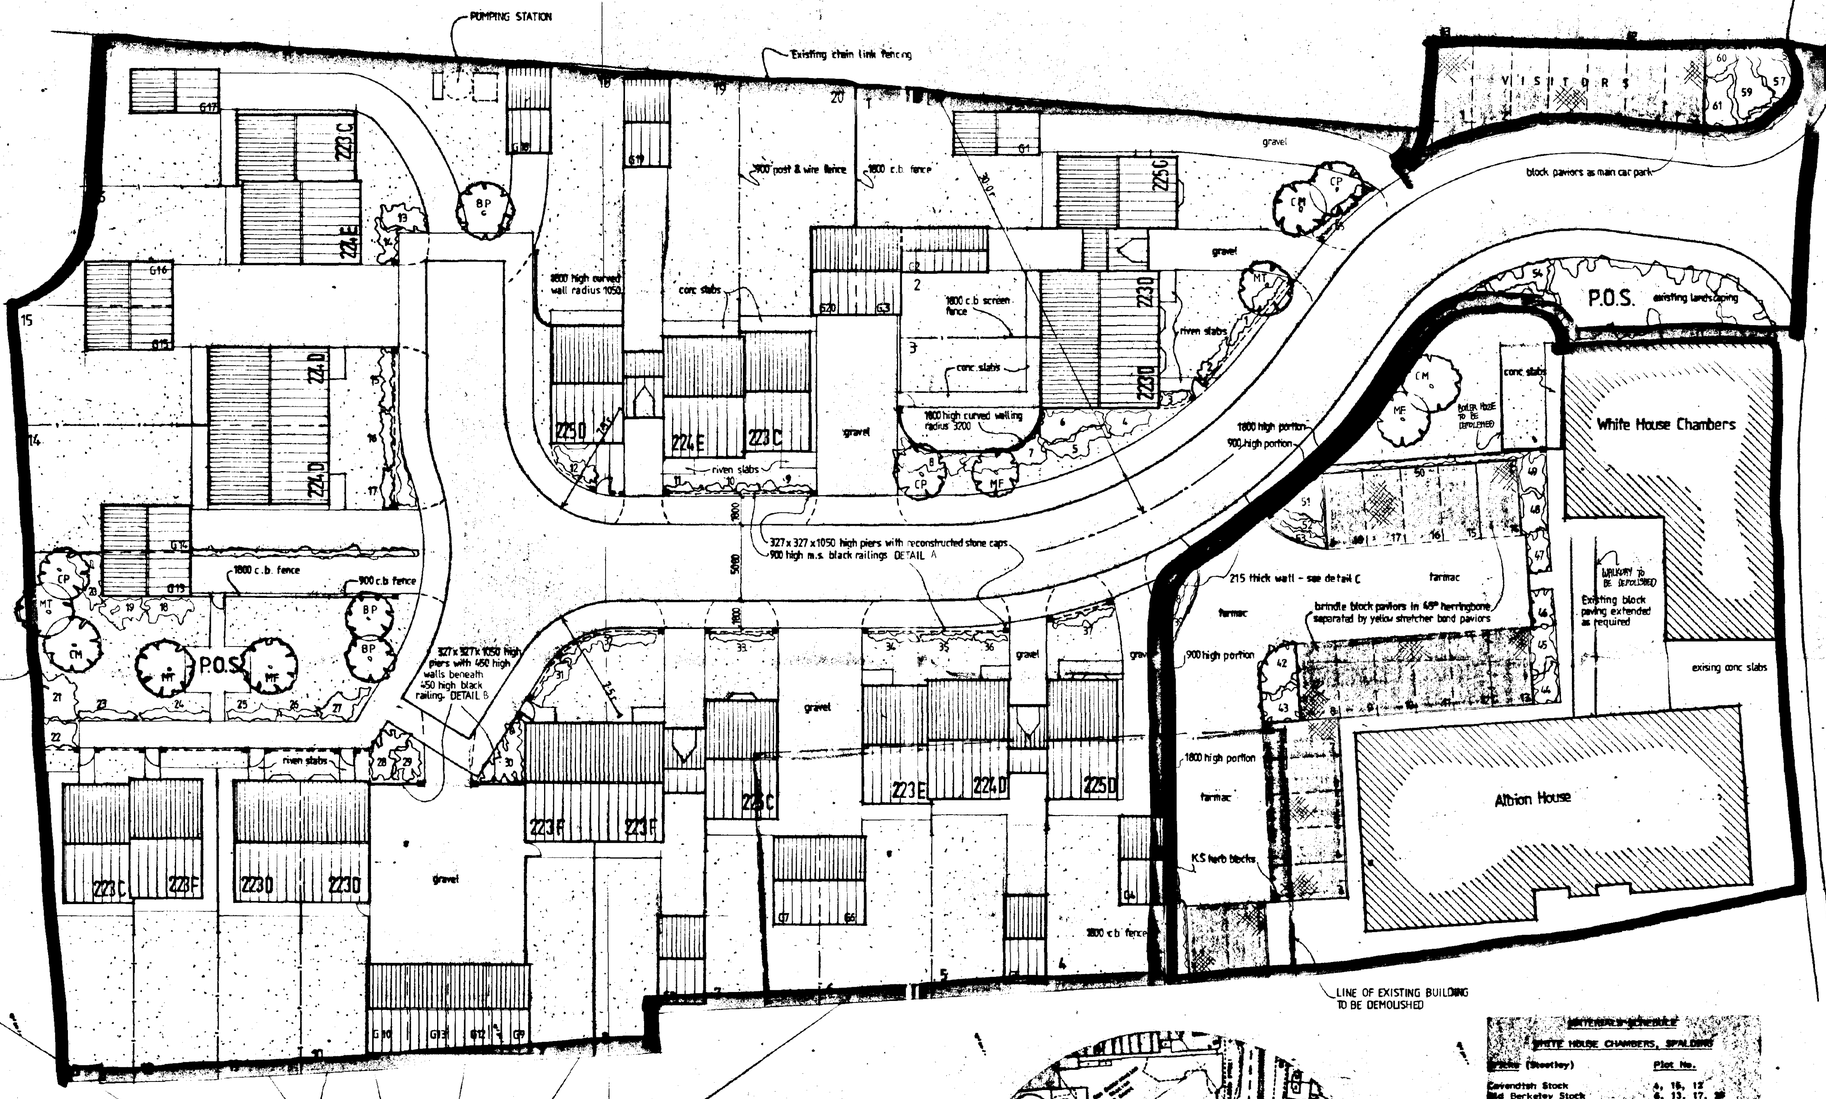

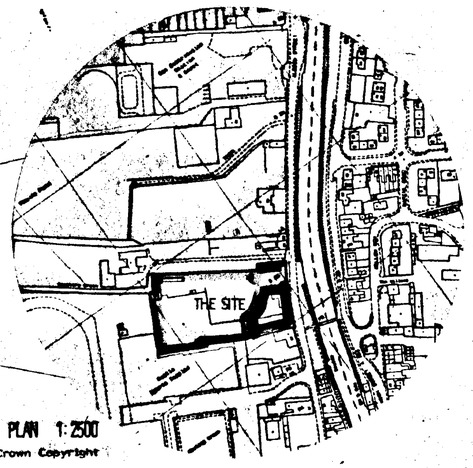

LOCATION PLAN 1:2500

(c) Crown Copyright

LANDSCAPE SCHEDULE

SHRUB SPECIFICATION	PLOTS
Berberis Pillarii	1 8 13 17 20 23 36 42 48 52 58
Hypericum Calycinum	4 14 25 44 63 45 52 63
Cotoneaster Skogholm Coral Beauty	3 24 27 37 46 64
Lavandula spica 'Hidcote'	2 10 26 43 47 54 58 61

The above to be planted at 3 per square metre

Viburnum Tinus	5 11 16 19 29 33 36 42 48
Hypericum Patulum 'Hidcote'	6 9 18 21 31 35 40 48 57
Senecio Greyii	12 15 28 32 34 39 49 56 60
Berberis Stenophylla	7 22 30 51 55 59

The above to be planted at 2 per square metre

TREES

CH	Crataegus oxyacantha	Standard trees
CP	Crataegus prunifolia	
MF	Malus floribunda	
MT	Malus tschonoski	
BP	Betula pendula	

MATERIALS SCHEDULE

WHITE HOUSE CHAMBERS, SPALDING

Bricks (Sheerley)	Plot No.
Cavendish Stock	4, 15, 12
Old Berkeley Stock	6, 13, 17, 20
Marlborough Stock	1, 8, 9, 18
Mellow Durham Stock	2, 3, 10, 11, 7
Mellow Richmond Stock	5, 14, 15, 19

All garages in Old Berkeley Stock
All walling and piers in Mellow Durham Stock

Note: Plots 2, 3 and 10, 11 to have central 5 course band with top and bottom courses Mellow Richmond Stock and central course in Mellow Durham Stock. All other banding and dentil courses to be as main brick.

All paintwork to be white

Joinery Stain Colours:

Oxford Blue	6, 2, 7, 22, 17
Monarch	4, 8, 9, 43, 16, 20
Buckingham	1, 5, 10, 11, 18
Brilliant White	3, 14, 15, 19

Railings to be painted black gloss

Roof Tiles

Redland Grovebury Farmhouse Orange	1, 4, 6, 7, 12, 17, 18, 20
Redland Cambrian Slate with contrasting red ridge tile	2, 3, 5, 8, 9, 10, 11, 13, 14, 15, 16, 19

SOUTH HOLLAND HOUSING
16 MAY 1996
Ref: 0454/PL

© This drawing is copyright.

Contractors must check all dimensions on Site. Only figured dimensions are to be worked from. Any foundation depths indicated are indicative only and must be in accordance with the consulting engineers design and/or agreed on Site with the local authority during excavations. Any discrepancies in the information contained herein must be reported to the Architect before work proceeds.

Project	RESIDENTIAL DEVELOPMENT WHITE HOUSE CHAMBERS, SPALDING.
Drwg.	SITE LAYOUT
Scale 1:200	Date APR 96
Drwg. no 96 673 / 01	Rev.

architects · designers · planning consultants
Old School House · 36 Boston Road · Sleaford
Lincolnshire · NG34 7EZ · Tel: 0529 414141
Fax: 0529 415757

clive wicks associates

©